




NOTES:
All dimensions are in millimetres unless otherwise stated.
Standard floor levels are indicated.

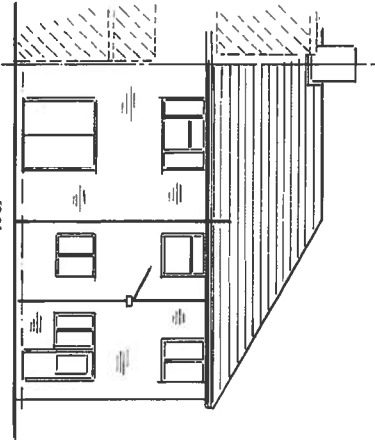


rear

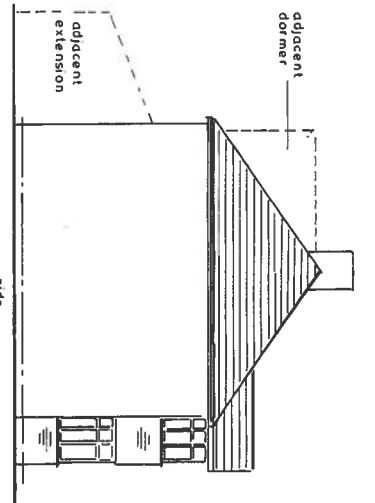

side

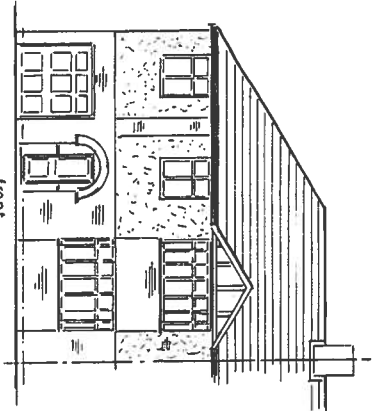


front

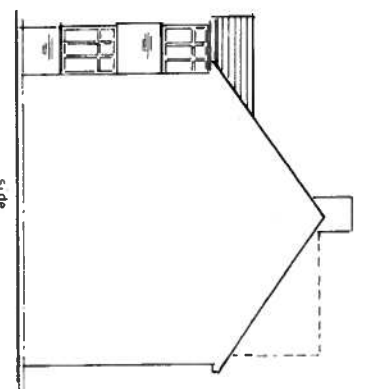


side


EXISTING EXTENSION
Scale 1:100

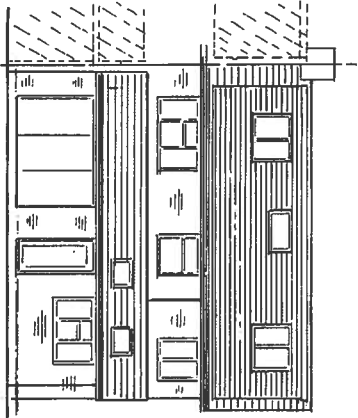


rear

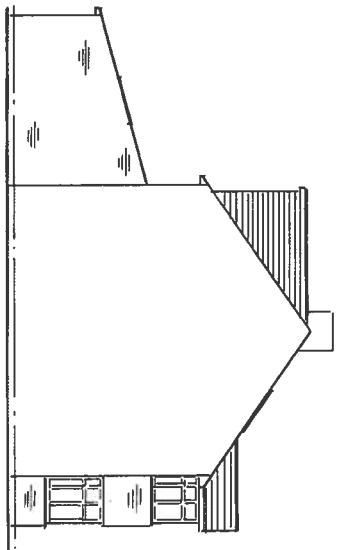

side

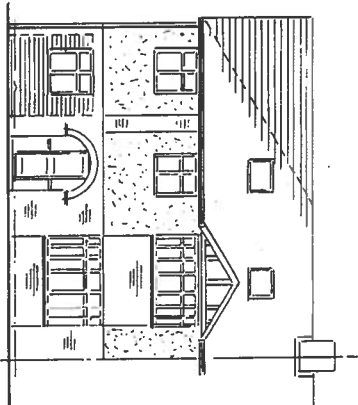


front

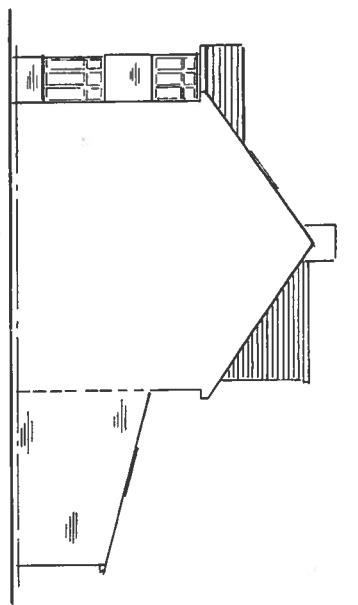


side


PROPOSED ELEVATION
Scale 1:100

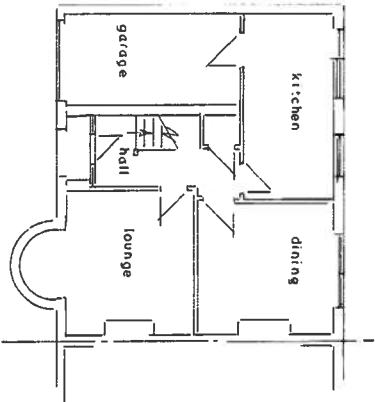


EXISTING GROUND FLOOR
Scale 1:100

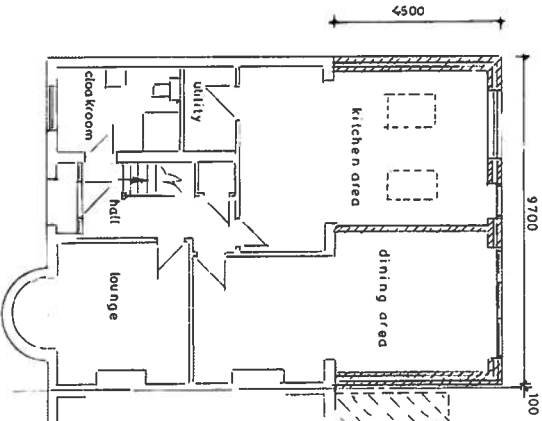


PROPOSED GROUND FLOOR
Scale 1:100

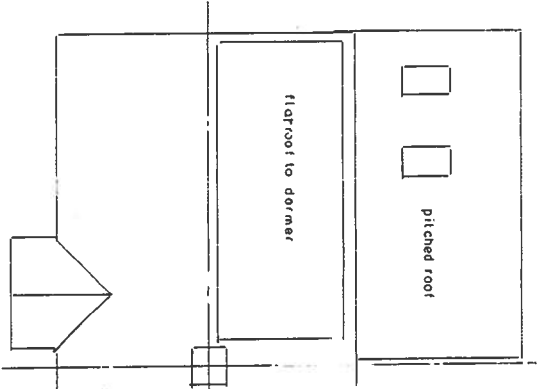


ROOF PLAN
Scale 1:100

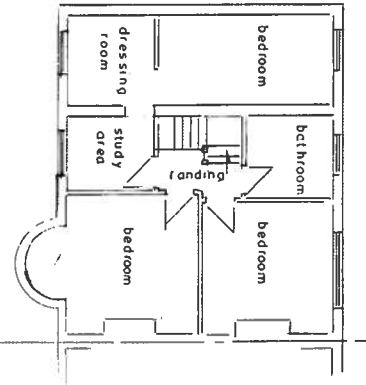


EXISTING FIRST FLOOR
Scale 1:100

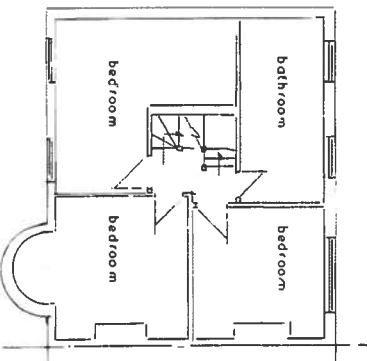


PROPOSED FIRST FLOOR
Scale 1:100

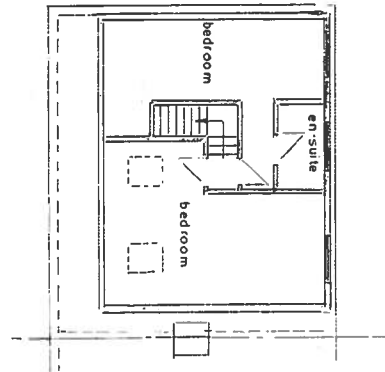

PROPOSED ROOMS IN ROOF SPACE
Scale 1:100

 

Scale 1:100

 

Scale 1:500

block plan scale 1:500 - hand drawn from survey



D Title

Client

Single storey rear extension,
hip to gable roof extension,
rear dormer and garage conversion
to habitable accommodation

Drawing title

No.1 ENNERDALE ROAD
READING
BERKS
RG2 7HH

Sheet of sheets

Scale 1:100 (at A1)

Date December 2024 Drawn by

Org No

Rev