




South Elevation Existing Street Scene

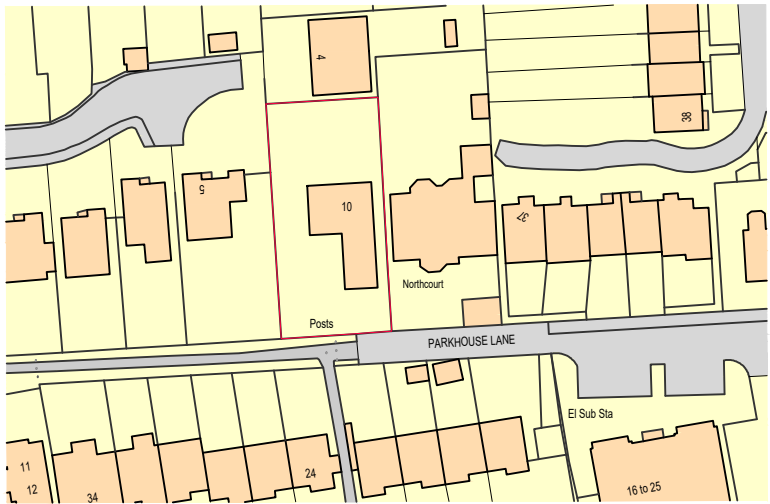

Location Plan 1:1250

 

0m 25m 50m
Scale 1:1250

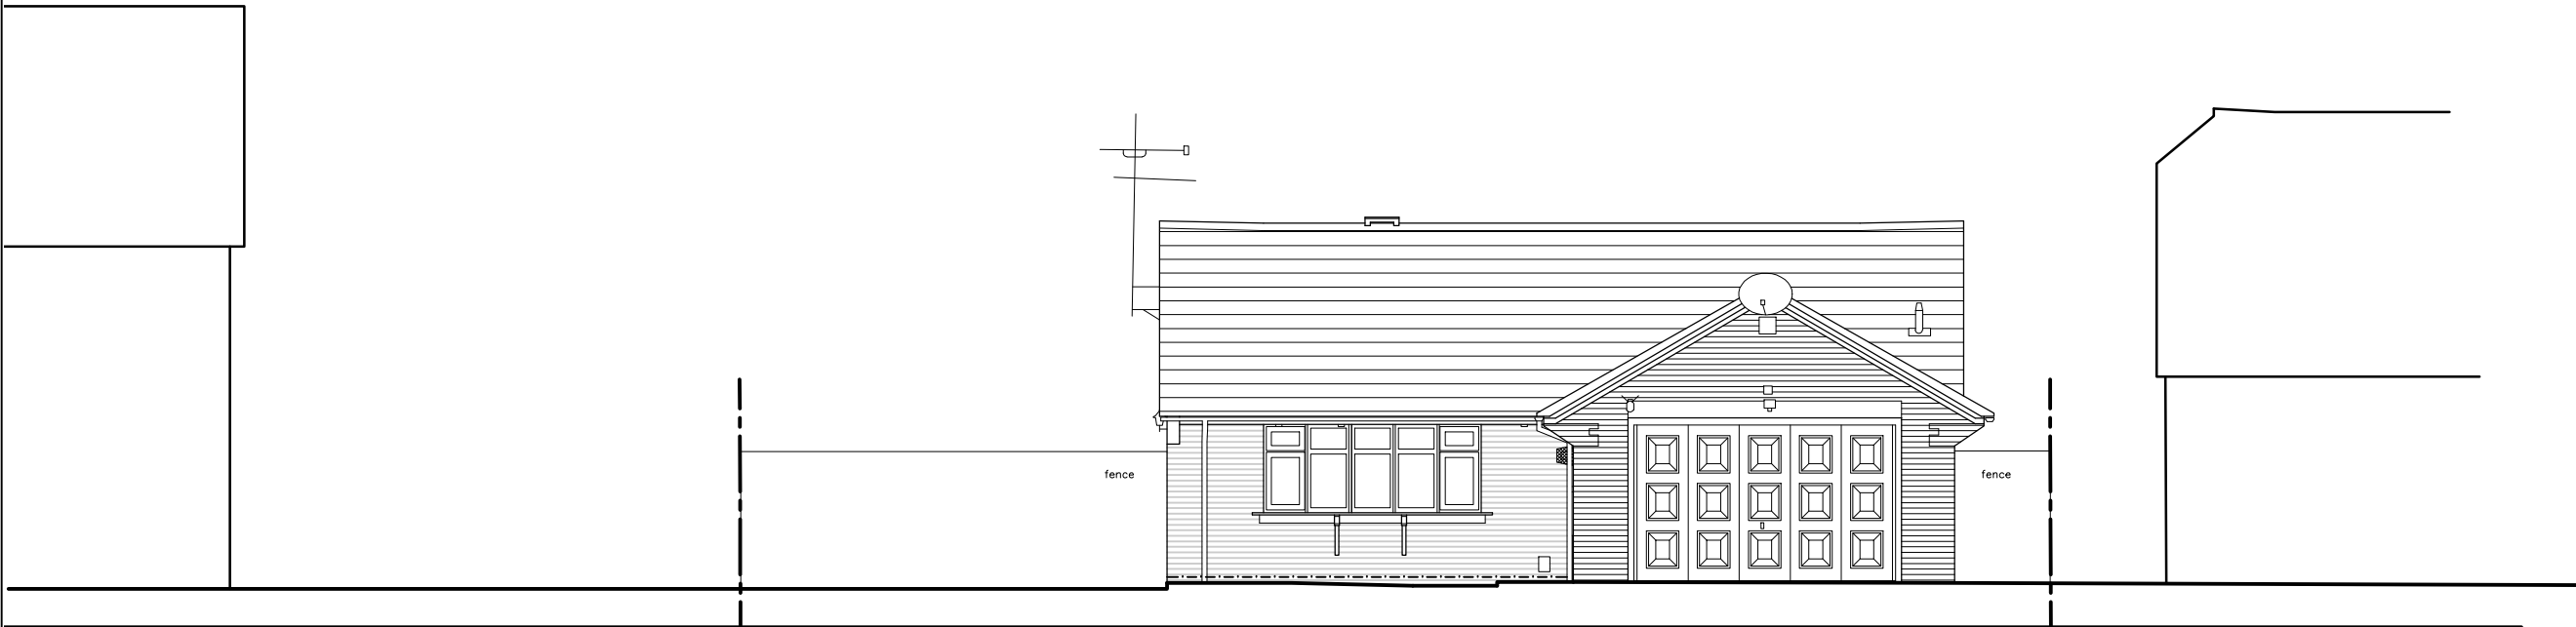


South Elevation




East Elevation



North Elevation

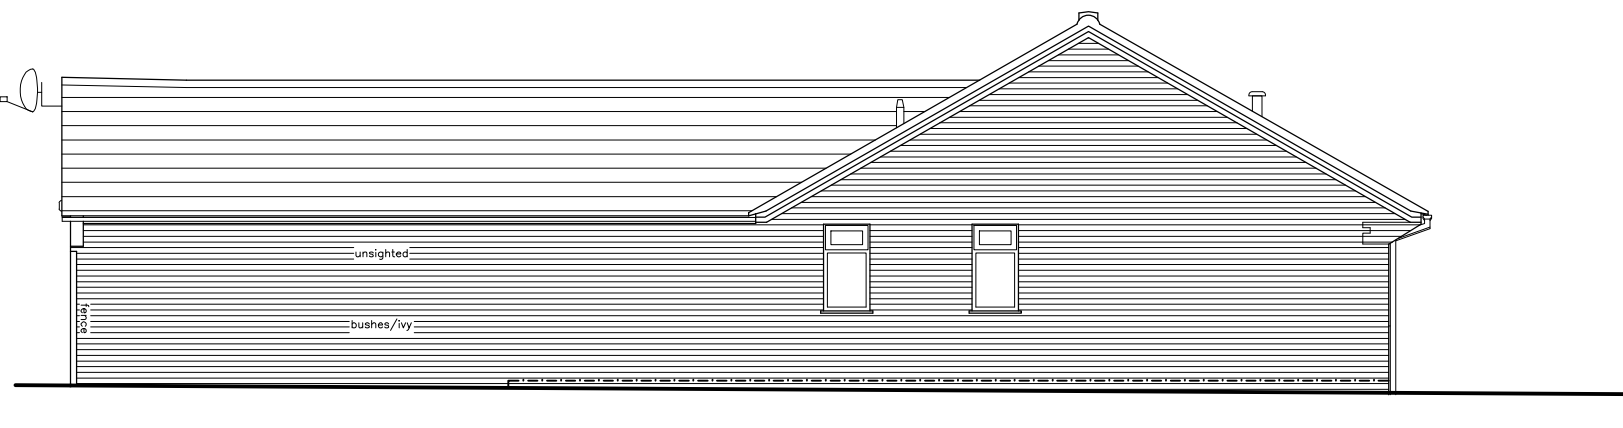


West Elevation

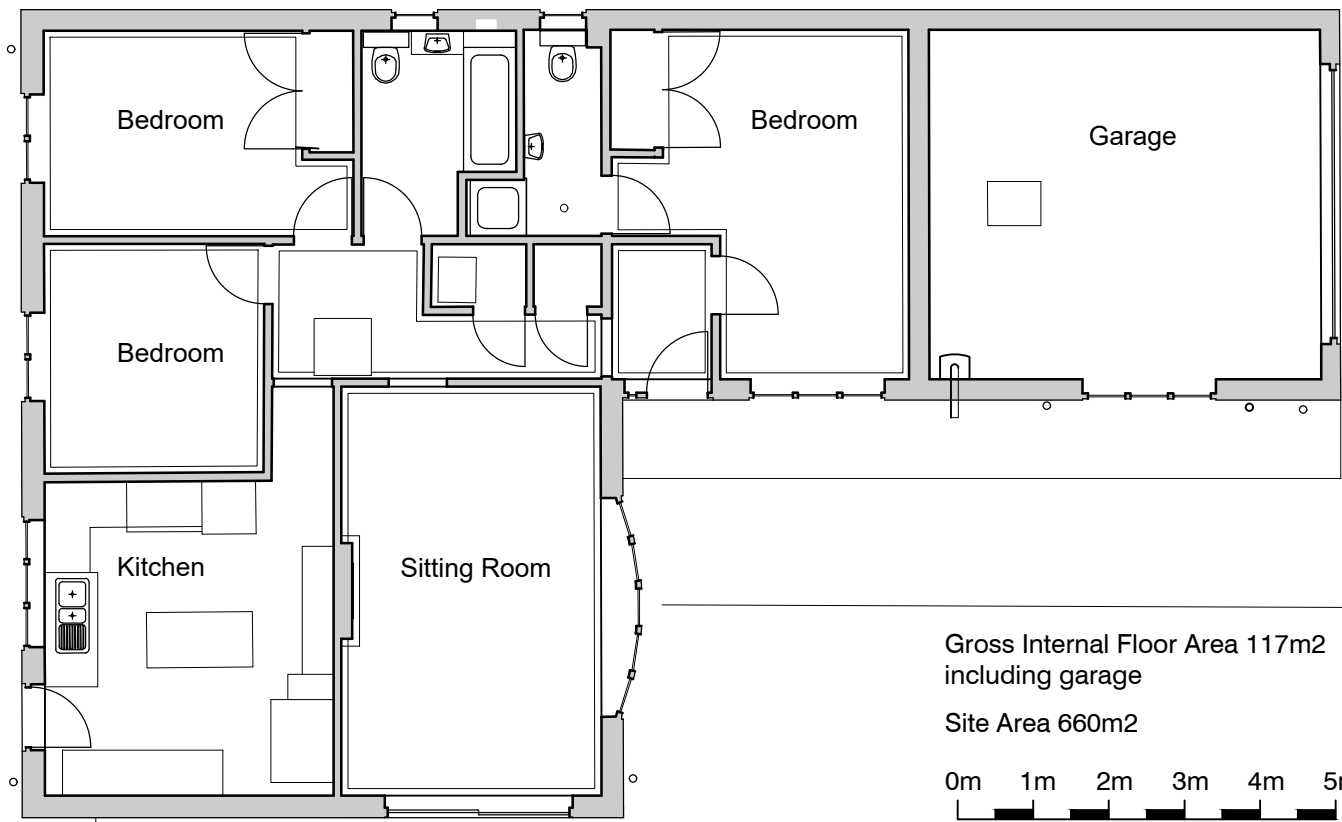

Ground Floor Plan

Gross Internal Floor Area 117m²
including garage
Site Area 660m²
0m 1m 2m 3m 4m 5m
Scale 1:100

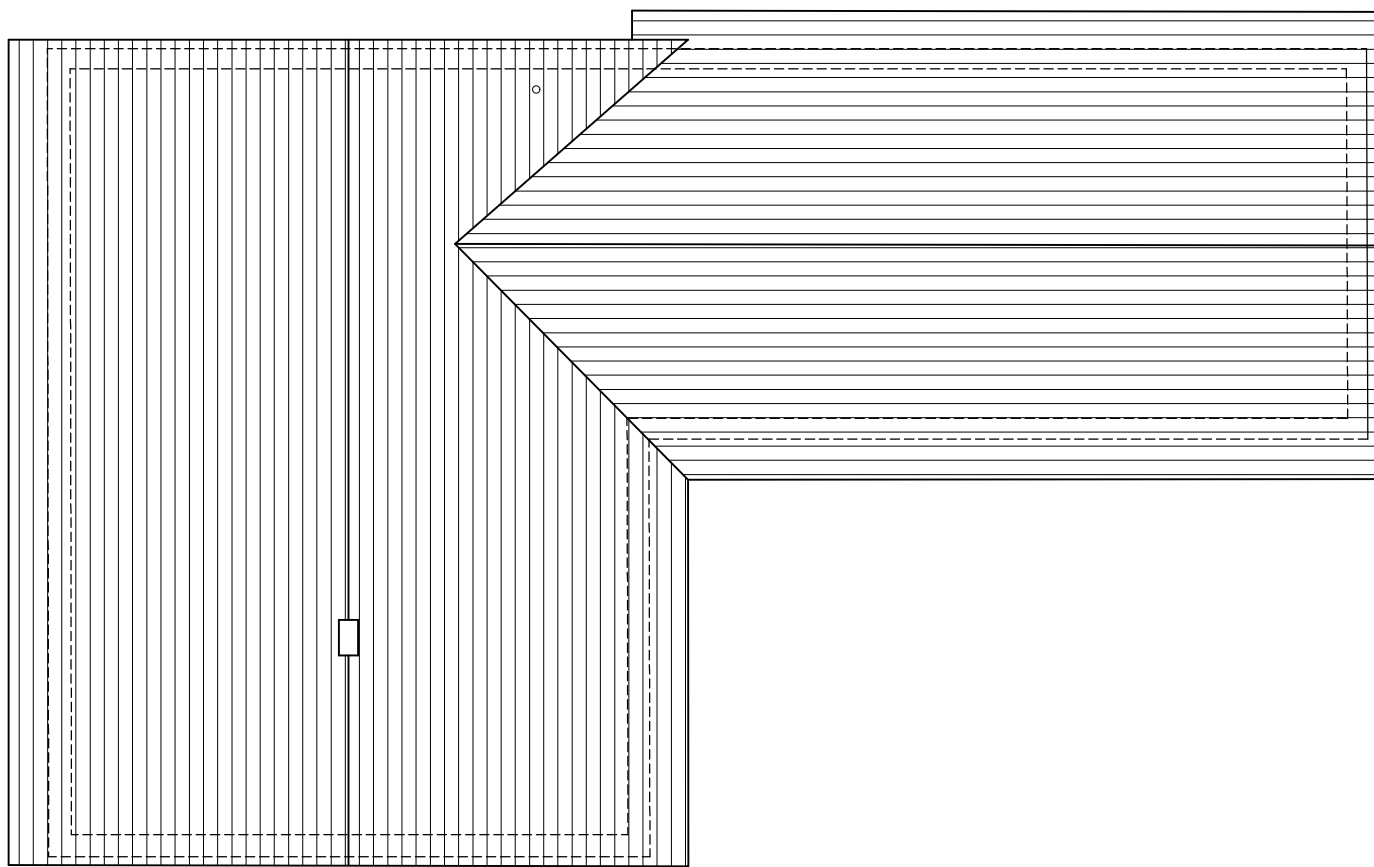

Roof Plan

0m 1m 2m 3m 4m 5m
Scale 1:100

Project. 10 Parkhouse Lane Reading RG30 2AH
Drawing Title. Existing Plans and Elevations
Issue. Planning Application
Scale. 1:100 @ A1
Date. November 2024
Job No. 240 Drwg No. 1 Rev.

Jason Holt Design
jason@jasonholtdesign.co.uk

This drawing has been prepared for planning application purposes only.
Not to be used for any on site construction.
All dimensions to be checked and confirmed on site