

(c) Crown Copyright and Database Rights 2024 OS 100060020

Location Plan



GRAPHIC SCALE: 1:1250



FLUENT
ARCHITECTURAL DESIGN SERVICES

TEL: 0800 043 8838
E-MAIL: INFO@FLUENT-ADS.CO.UK
WEB: FLUENT-ADS.CO.UK

26 Milman Road Reading

Drawing number
P.M.000

No.	Description	Date
A	First draft	19.09.24

Location Plan



Project number
2264

Drawn by
S.G


Date
19.09.24

Scale @ A4
1 : 1250


Rev
A

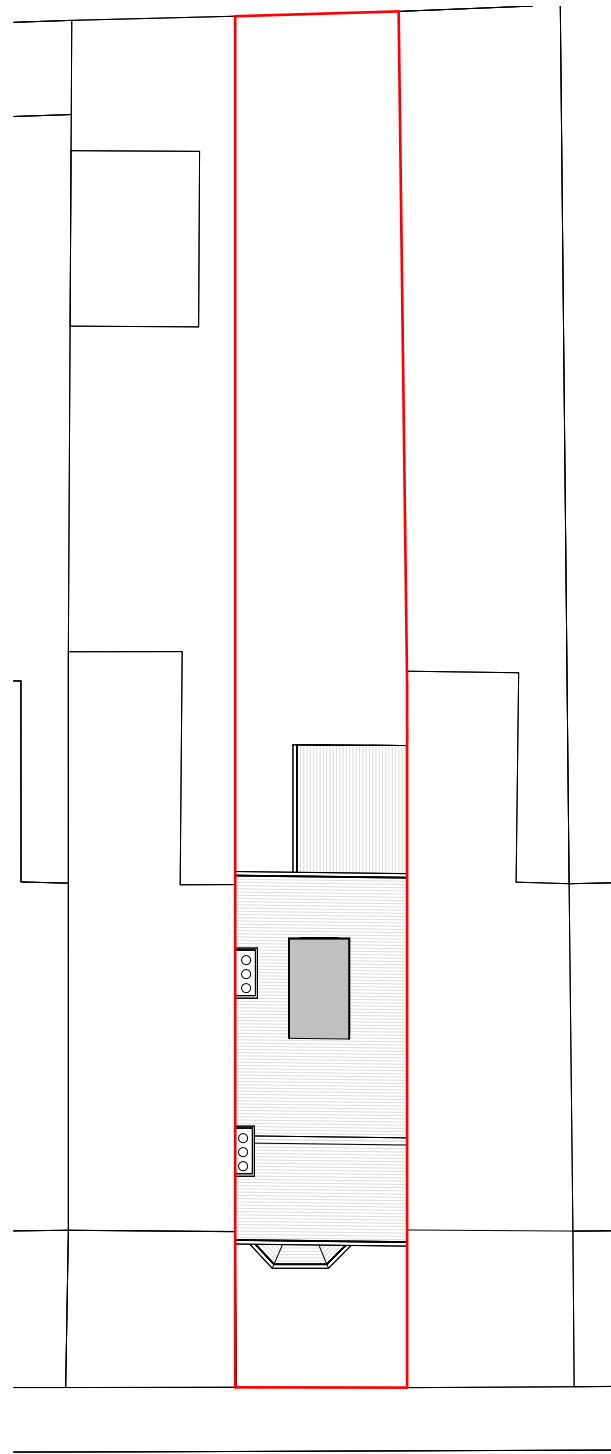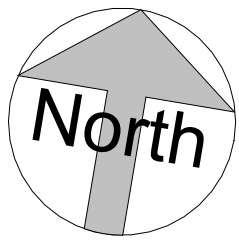

Site Plan

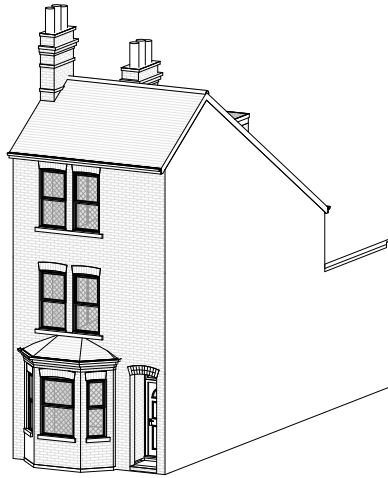

3D View 1

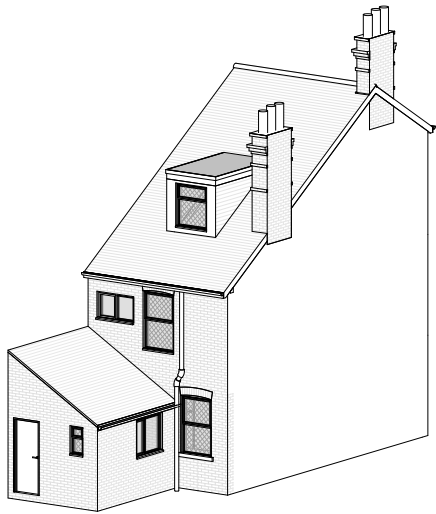

3D View 2



Fluent
ARCHITECTURAL DESIGN SERVICES

FLUENT
ARCHITECTURAL DESIGN SERVICES

Tel: 0800 043 8838
E-mail: info@fluent-ads.co.uk
Web: fluent-ads.co.uk

26 Milman Road Reading
Existing Site Plan and 3D Views

Scale @ A3 1 : 200	Drawing number P.M.100
Date 19.09.24	Project number 2264
Drawn by S.G	Rev A

Key:

Existing

Proposed

SVP

Boundary line

Existing drainage


Proposed drainage

Overhead




GRAPHIC SCALE: 1:200


No.	Description	Date
A	First draft	19.09.24

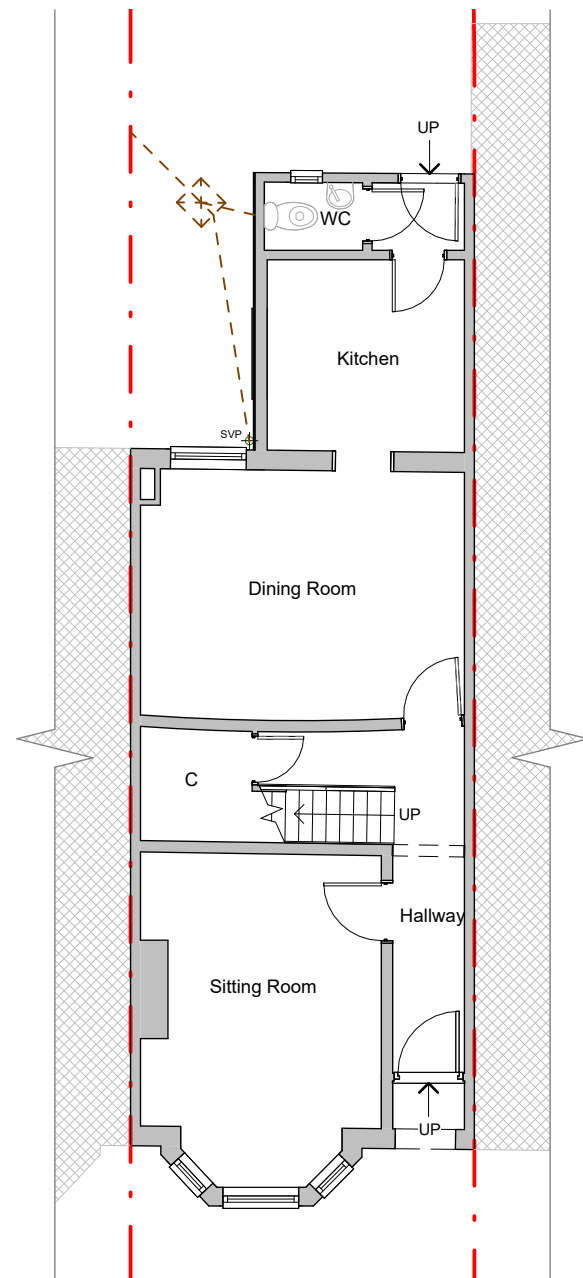


Ground Floor

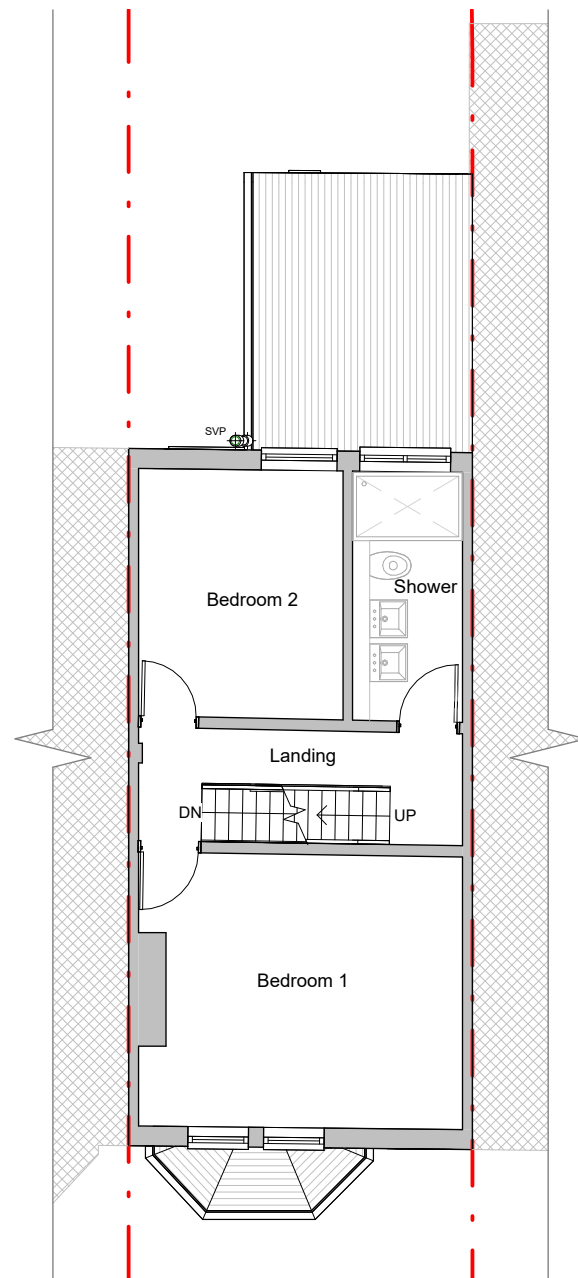

First Floor

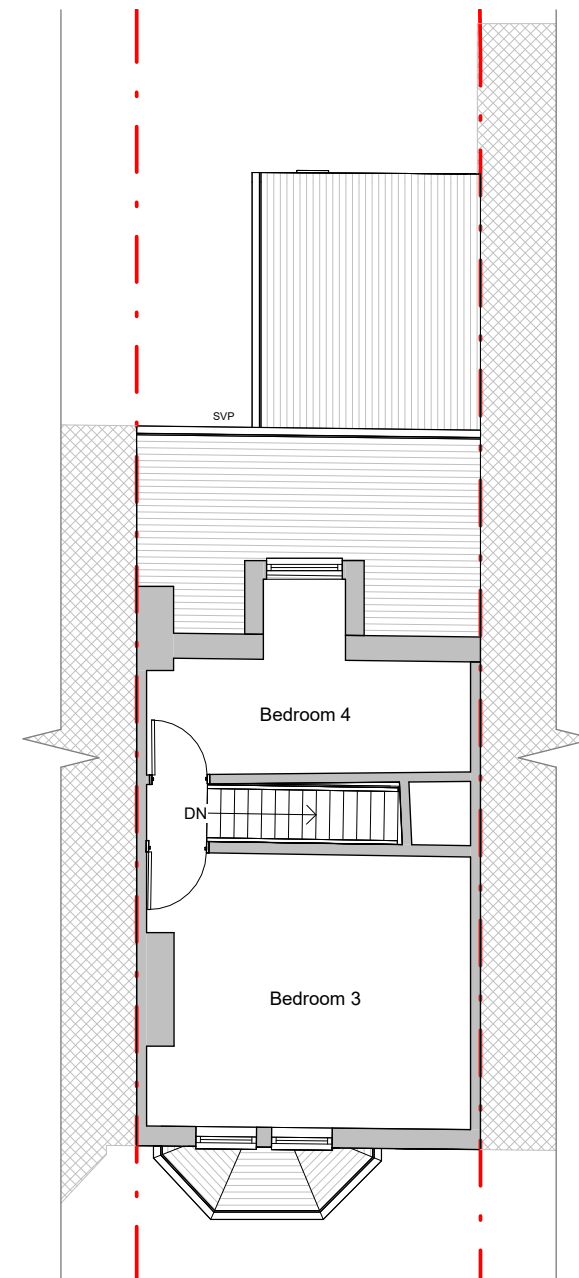

Second floor

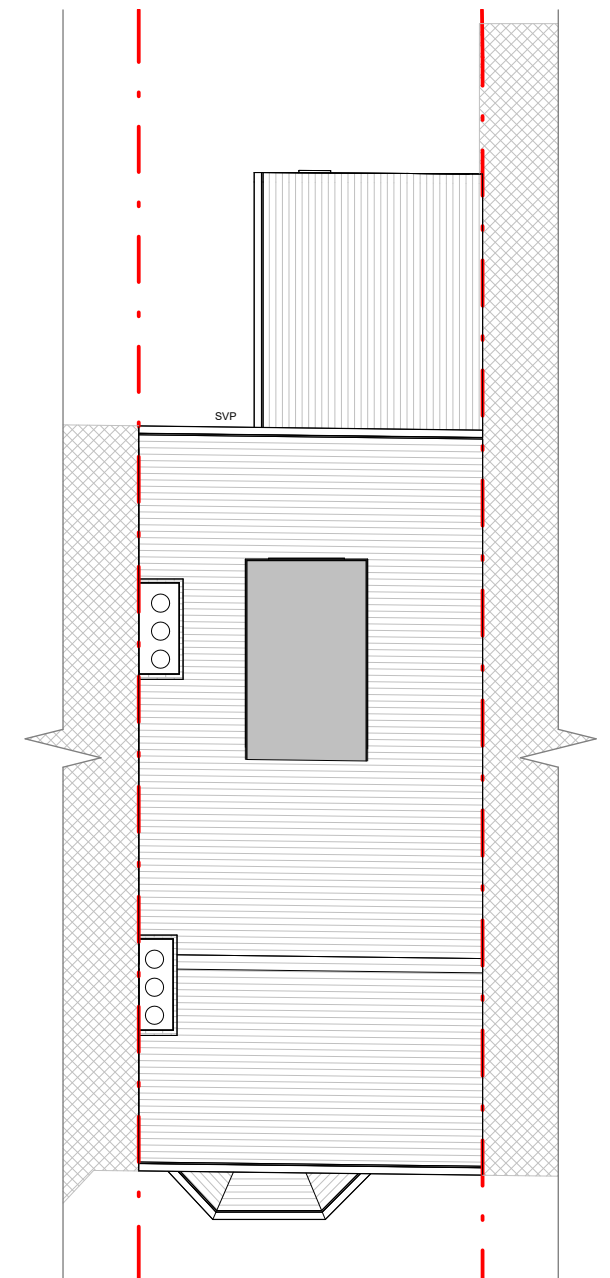

Roof Plan



FLUENT
ARCHITECTURAL DESIGN SERVICES
TEL: 0800 043 8838
E-MAIL: INFO@FLUENT-ADS.CO.UK
WEB: FLUENT-ADS.CO.UK

26 Milman Road Reading

Existing Floor Plans

Scale @ A3
1 : 100

Date
19.09.24

Drawn by
S.G


Drawing number
P.M.200

Project number
2264


Rev
A

Key:

Existing Proposed SVP Boundary line
Existing drainage Proposed drainage Overhead

 

No.	Description	Date
A	First draft	19.09.24

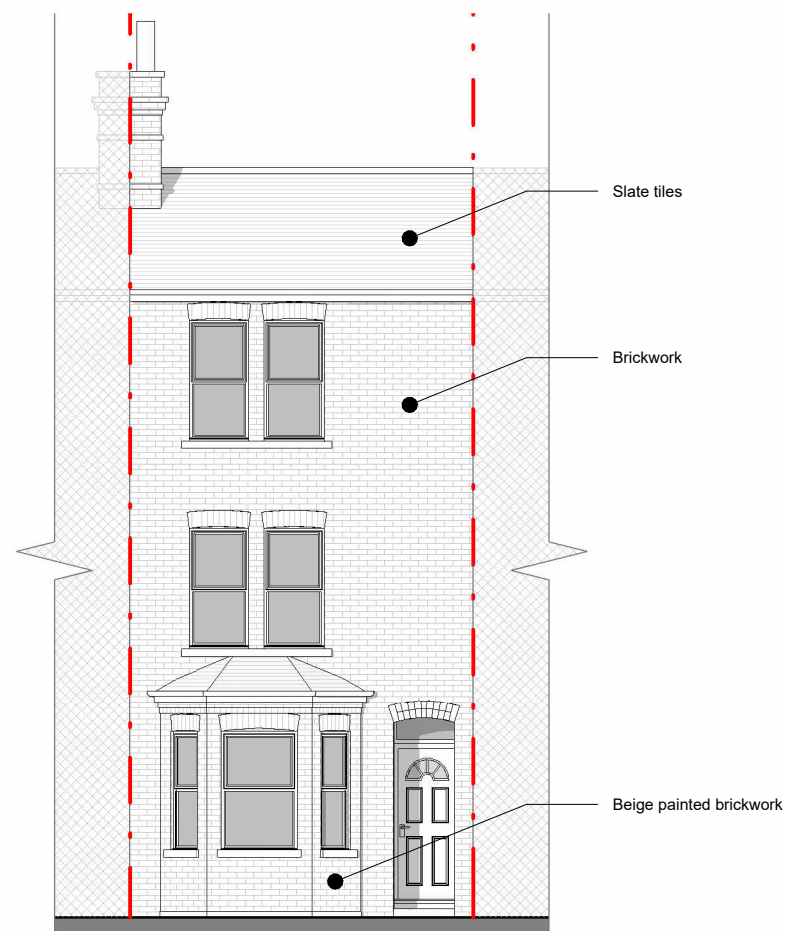

Front Elevation



Side 1 Elevation



FLUENT
ARCHITECTURAL DESIGN SERVICES
TEL: 0800 043 8838
E-MAIL: INFO@FLUENT-ADS.CO.UK
WEB: FLUENT-ADS.CO.UK

26 Milman Road Reading

Existing Front and Side 1 Elevations

Scale @ A3
1 : 100

Date
19.09.24

Drawn by
S.G


Drawing number
P.M.300

Project number
2264


Rev
A

Key:

Existing Proposed SVP Boundary line
Existing drainage Proposed drainage Overhead

 

No.	Description	Date
A	First draft	19.09.24

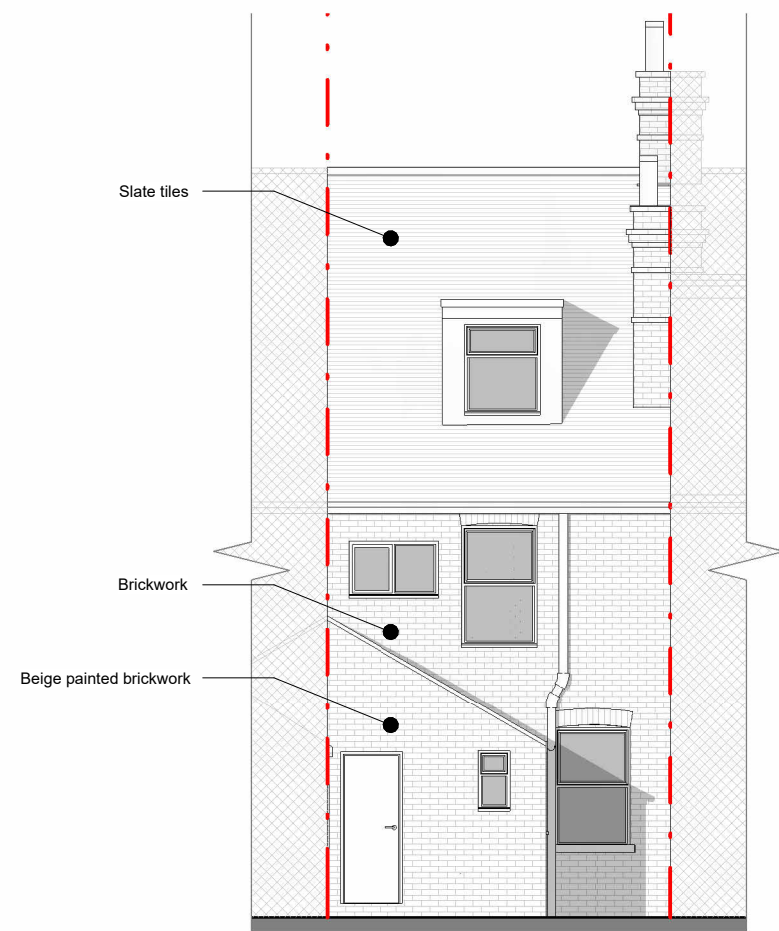

Rear Elevation



Side 2 Elevation



FLUENT
ARCHITECTURAL DESIGN SERVICES
TEL: 0800 043 8838
E-MAIL: INFO@FLUENT-ADS.CO.UK
WEB: FLUENT-ADS.CO.UK

26 Milman Road Reading

Existing Rear and Side 2 Elevations

Scale @ A3
1 : 100

Date
19.09.24

Drawn by
S.G


Drawing number
P.M.301

Project number
2264



Rev
A

Key:


Existing Proposed SVP Boundary line
Existing drainage Proposed drainage Overhead

 


No.	Description	Date
A	First draft	19.09.24

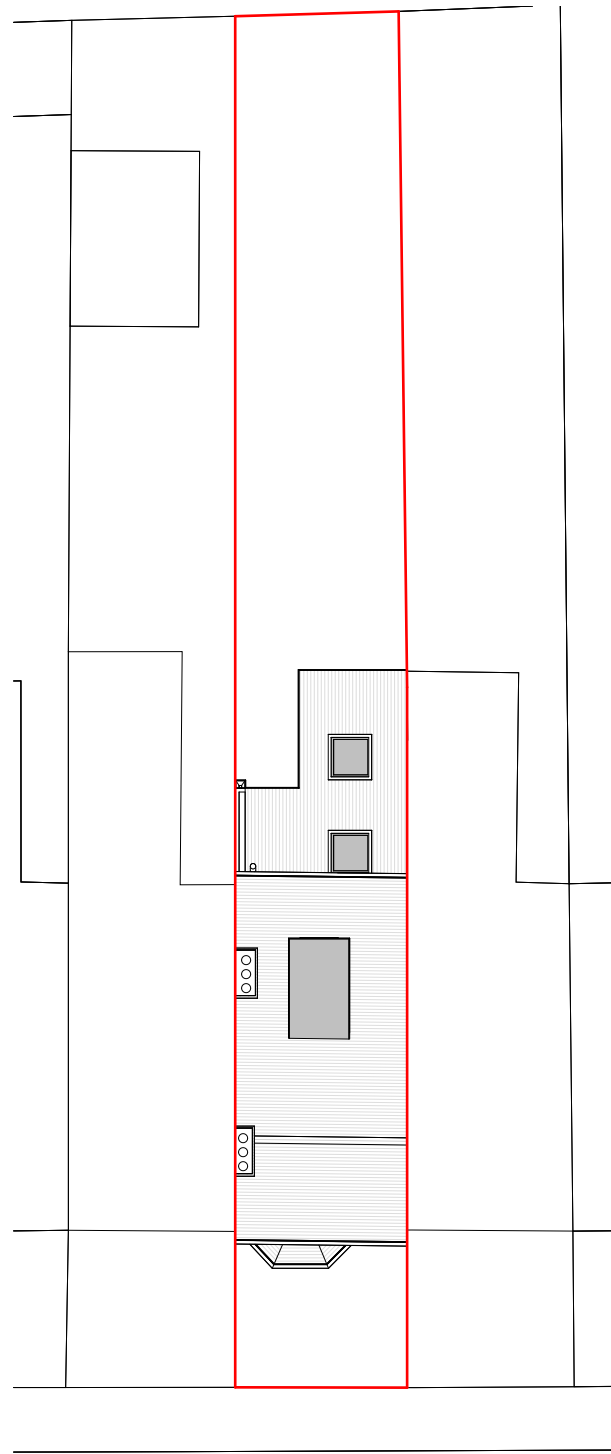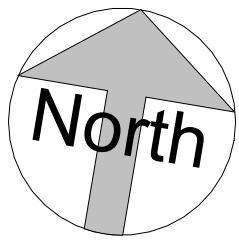

Site Plan

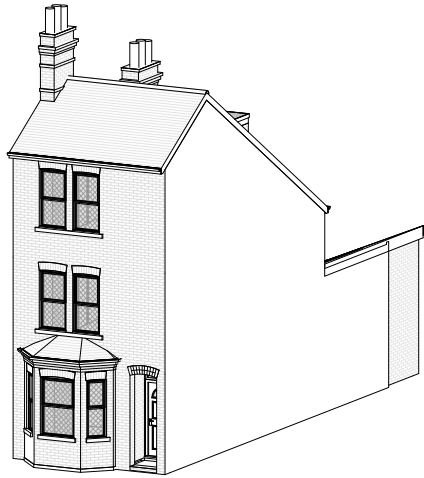

3D View 1

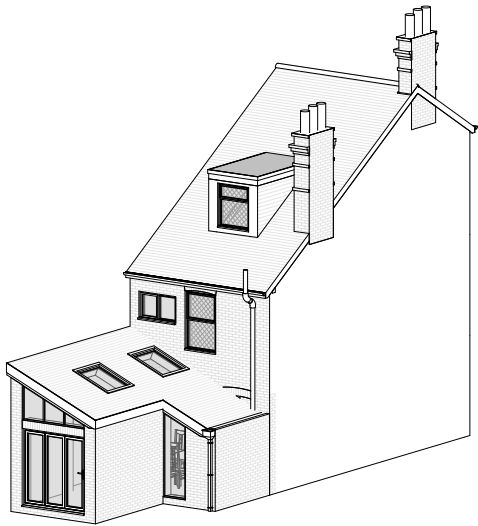

3D View 2



FLUENT
ARCHITECTURAL DESIGN SERVICES

Tel: 0800 043 8838
E-mail: info@fluent-ads.co.uk
Web: fluent-ads.co.uk

26 Milman Road Reading

Proposed Site Plan and 3D Views

Scale @ A3
1 : 200

Date
19.09.24

Drawn by
S.G

Drawing number
P.M.400

Project number
2264

Rev
F

Key:

Existing

Proposed

SVP

Existing drainage

Proposed drainage

Overhead

Boundary line

0

4

8


12

16


20

GRAPHIC SCALE: 1:200


No.	Description	Date
A	First draft	19.09.24
B	Client's comments (1)	25.09.24
C	Client's comments (2)	07.10.24
D	Client's comments (3)	13.12.24
E	Drawing amended	09.01.25
F	Drawing amended	10.01.25

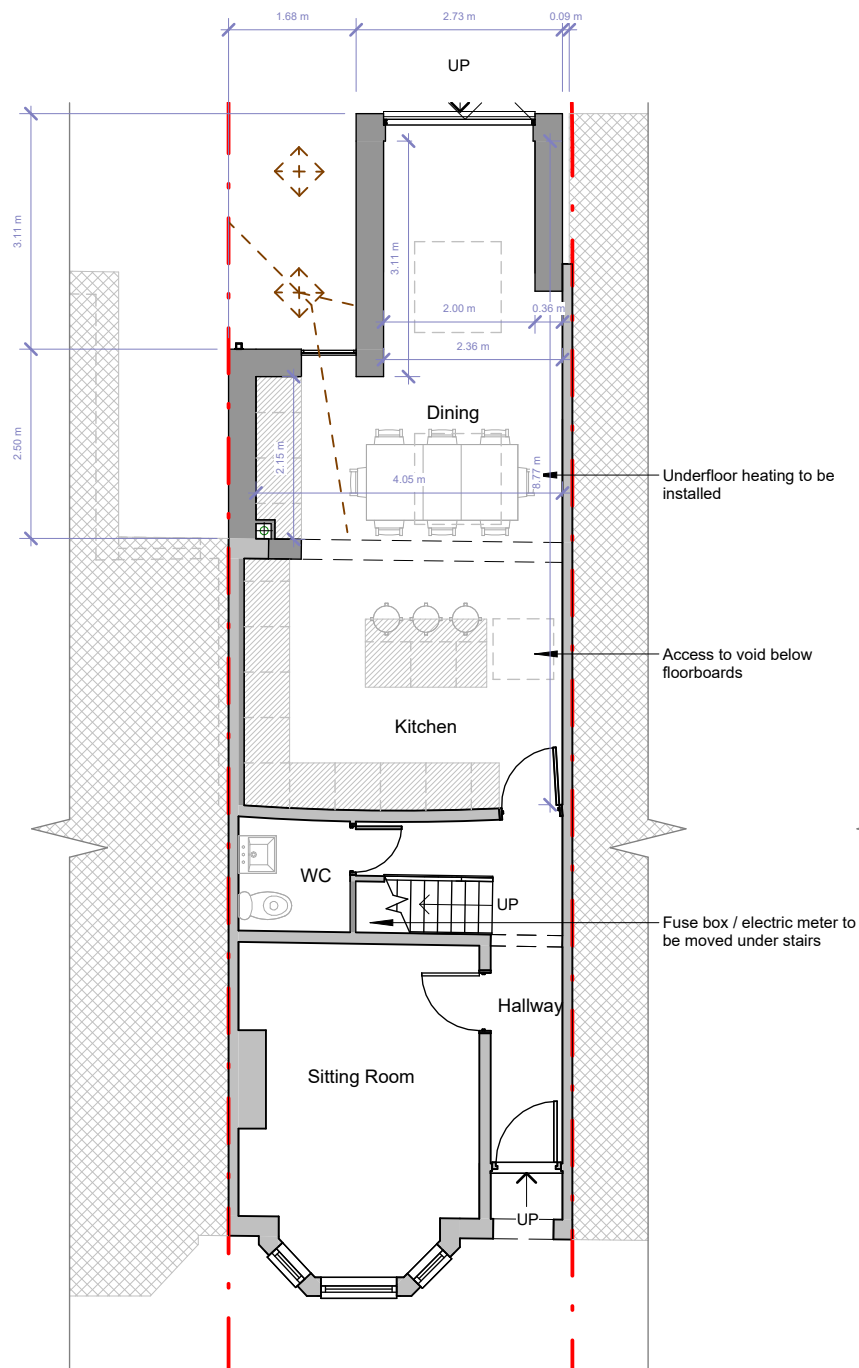


Ground Floor

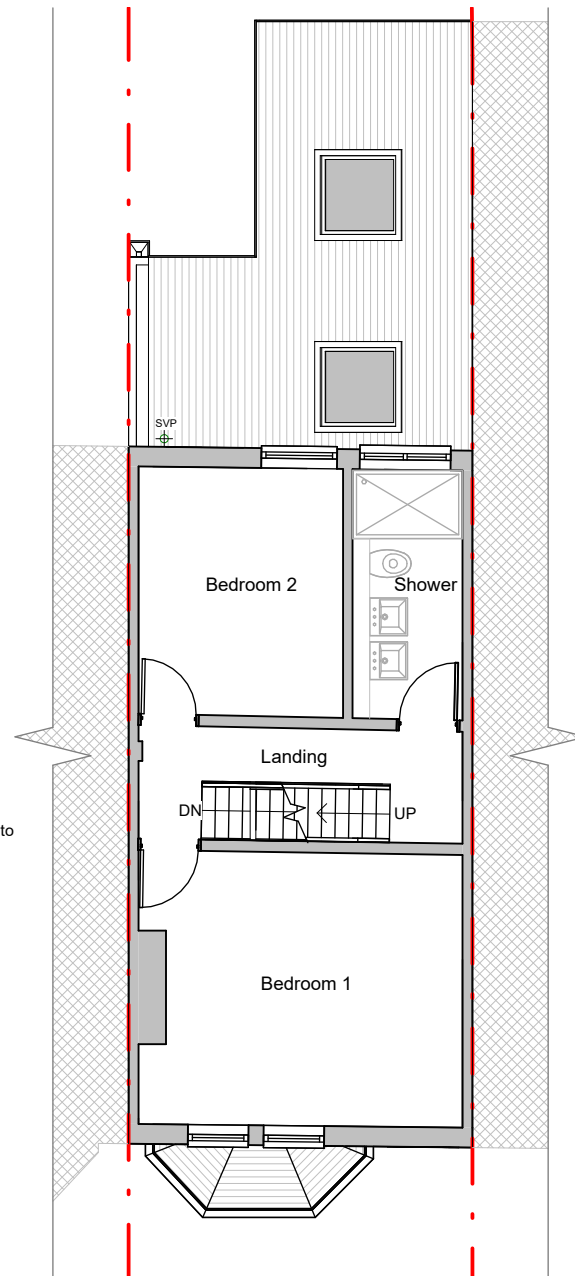

First Floor

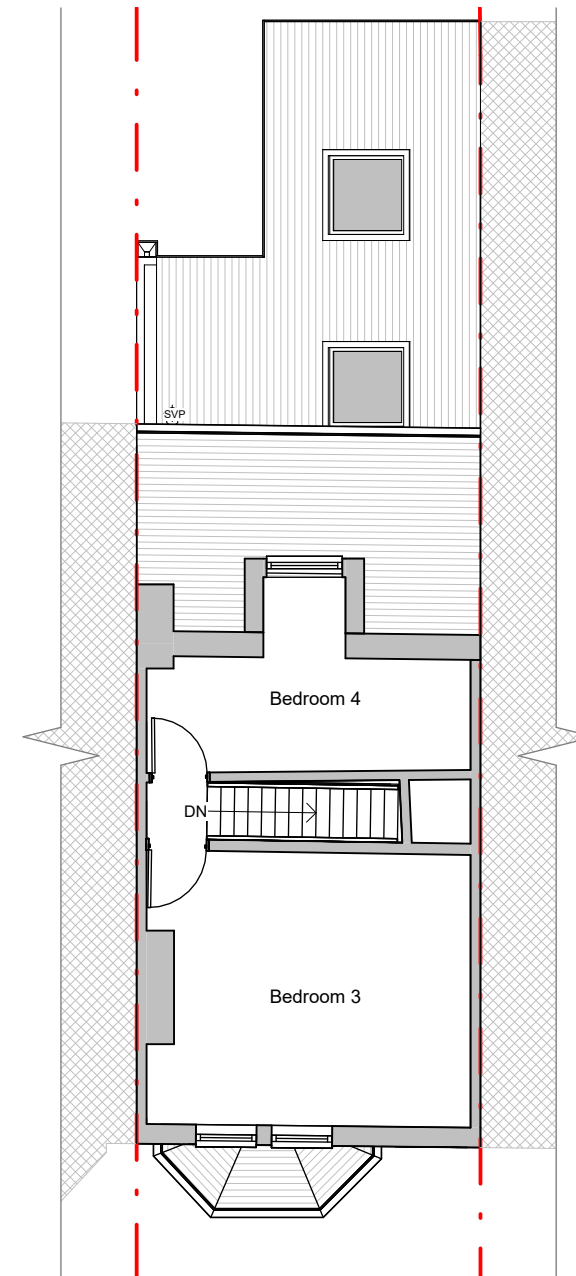

Second floor

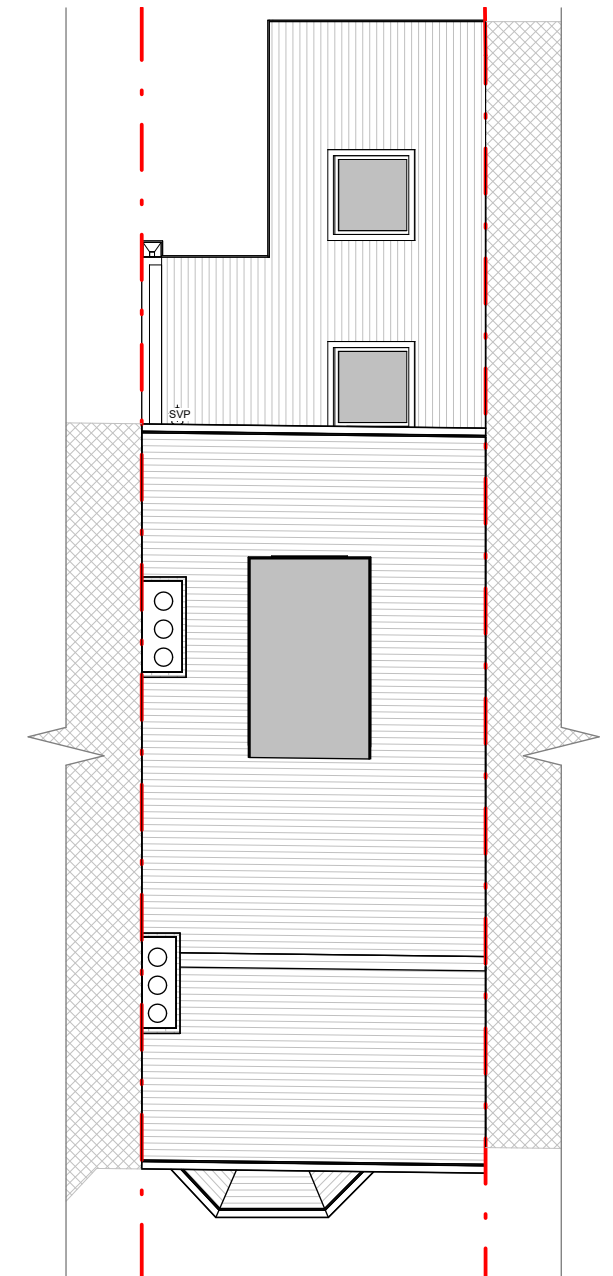

Roof Plan


No.	Description	Date
A	First draft	19.09.24
B	Client's comments (1)	25.09.24
C	Client's comments (2)	07.10.24
D	Client's comments (3)	13.12.24
E	Drawing amended	09.01.25
F	Drawing amended	10.01.25

Proposed roof lights not projecting by more than 150mm from the existing roof slope plane

Proposed materials to be similar in appearance to existing



Front Elevation

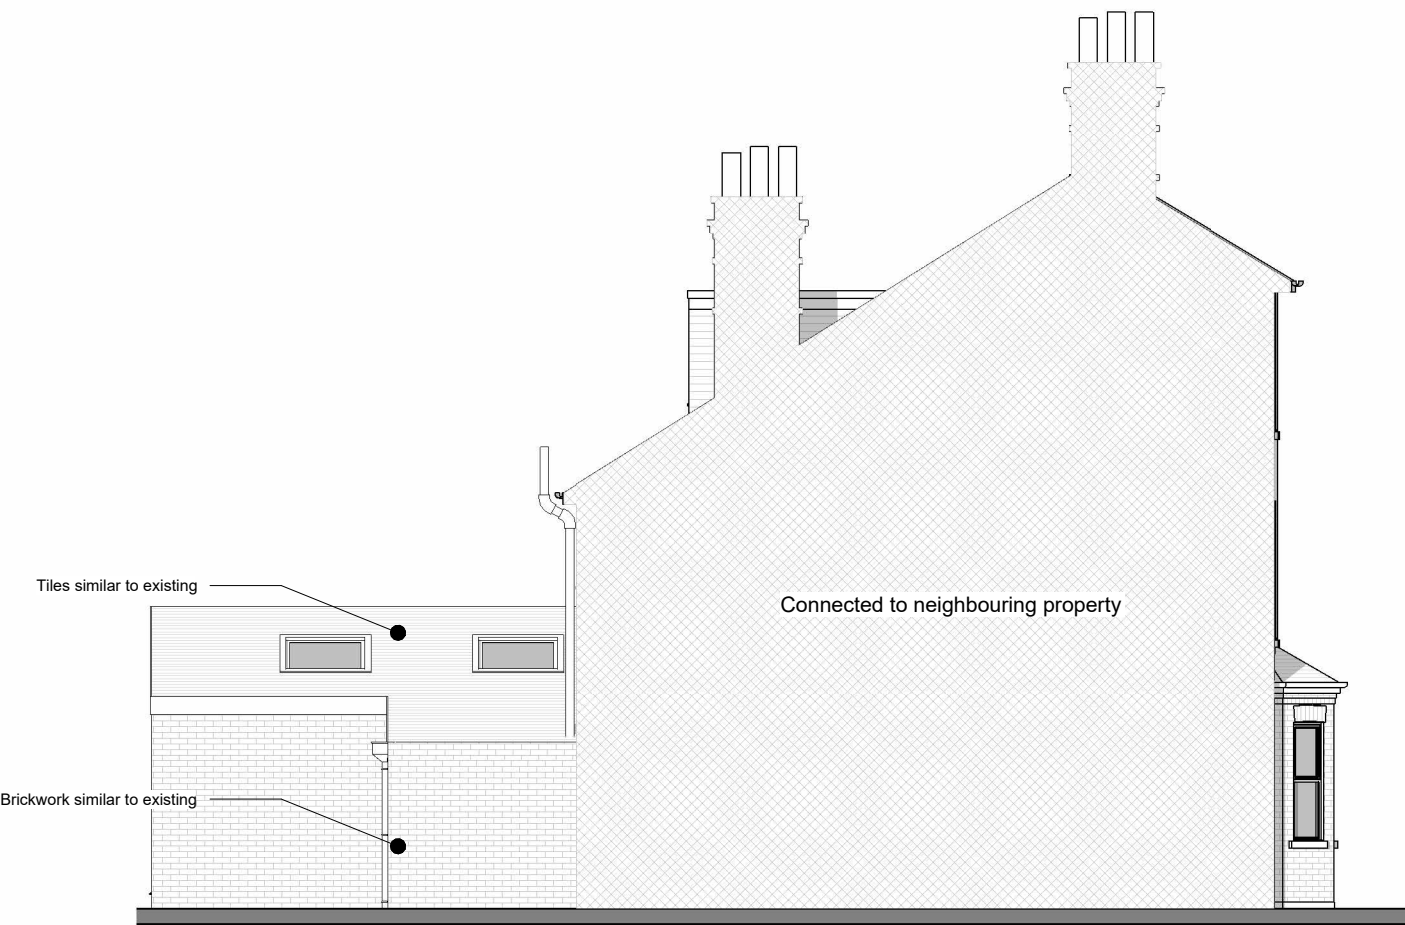


Side 1 Elevation

 FLUENT ARCHITECTURAL DESIGN SERVICES TEL: 0800 043 8838 E-MAIL: INFO@FLUENT-ADS.CO.UK WEB: FLUENT-ADS.CO.UK	26 Milman Road Reading		Scale @ A3 1 : 100	Drawing number P.M.600	Key:  Existing  Proposed  SVP  Boundary line  Existing drainage  Proposed drainage  Overhead  GRAPHIC SCALE: 1:100	No.	Description	Date
	Proposed Front and Side 1 Elevations	Date 19.09.24	Project number 2264	A		First draft	19.09.24	
		Drawn by S.G	Rev E	B		Client's comments (1)	25.09.24	
C				Client's comments (3)		13.12.24		
D				Drawing amended		09.01.25		
E		Drawing amended	10.01.25					

Proposed roof lights not projecting by more than 150mm from the existing roof slope plane

Proposed materials to be similar in appearance to existing

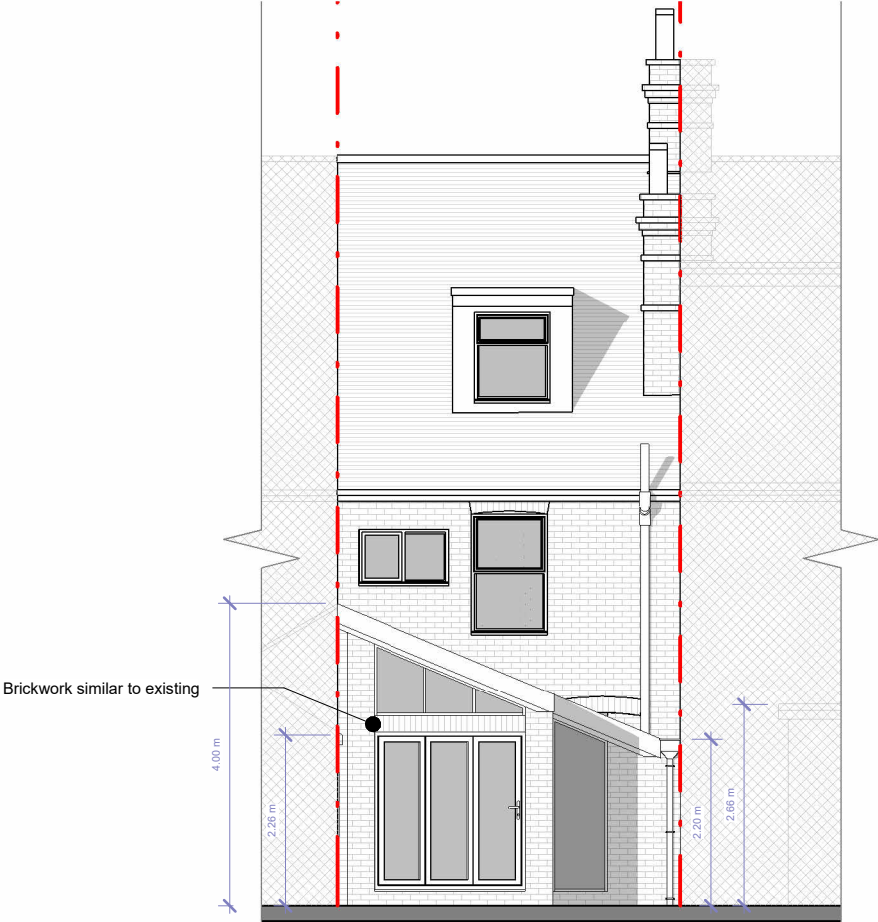

Rear Elevation



Side 2 Elevation



FLUENT
ARCHITECTURAL DESIGN SERVICES

TEL: 0800 043 8838
E-MAIL: INFO@FLUENT-ADS.CO.UK
WEB: FLUENT-ADS.CO.UK

26 Milman Road Reading		Scale @ A3 1 : 100	Drawing number P.M.601	Key: Existing Proposed SVP Boundary line Existing drainage Proposed drainage Overhead	No.	Description	Date
		Date 19.09.24	Project number 2264		A	First draft	19.09.24
					B	Client's comments (1)	25.09.24
Proposed Rear and Side 2 Elevations		Drawn by S.G	Rev F	C	Client's comments (2)	07.10.24	
				D	Client's comments (3)	13.12.24	
				E	Drawing amended	09.01.25	
				F	Drawing amended	10.01.25	