




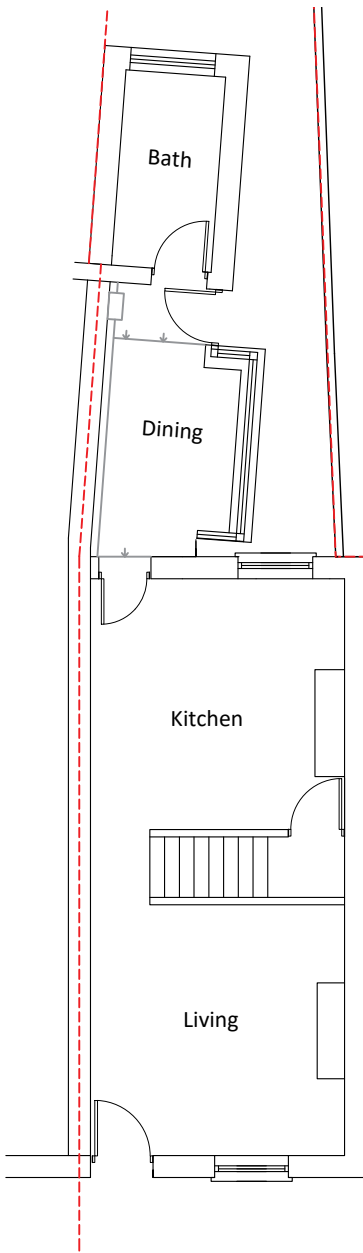


Ground Floor Plan

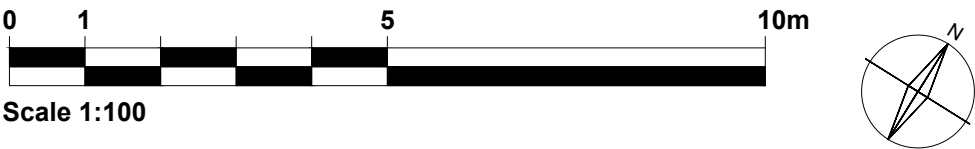

--- Rear Elevation- SE

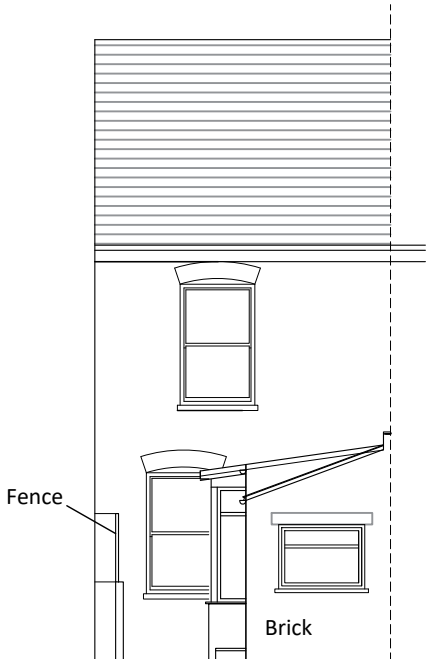

Side Elevation- NE

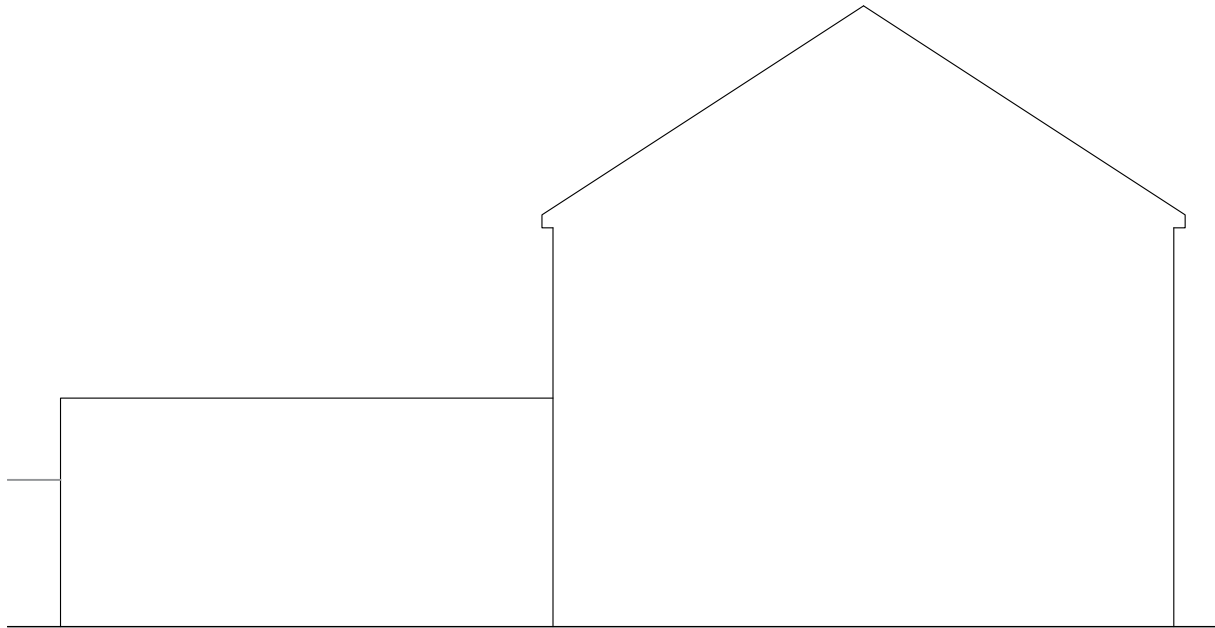


Side Elevation- SW


NOTES
1. This drawing is copyright of: REYNOLDS DESIGN LTD. Reproduction is only to take place with our written authority.
2. These Plans are subject to 'Planning and Building Regulation Approval' or any other statute in law before building commences.
3. Any structural work where mentioned on the drawing is subject to a qualified structural and civil engineer calculations before building work commences.
4. All drawings marked preliminary or planning are not to be built or manufactured from.
5. If any discrepancies are found in the drawings these are to be brought to the attention of REYNOLDS DESIGN LTD for rectification.
6. Boundary line indicative only. Exact location must be determined on site before building work commences.

Rev	Date	Description	Drm By
-	-	-	-
-	-	-	-
-	-	-	-


Planning				Site Address: 51 Sherman Road Reading RG1 2PP	
Drawing Title: Existing ground floor plan and elevations				REYNOLDS DESIGN  www.reynoldsdesign.co.uk emily@reynoldsdesign.co.uk T: 07825021352	
Project & Drawing Number: 24.51SR.P01					
Rev: /	Scale: 1:100	Sheet size: A3	Date: Jan 25		

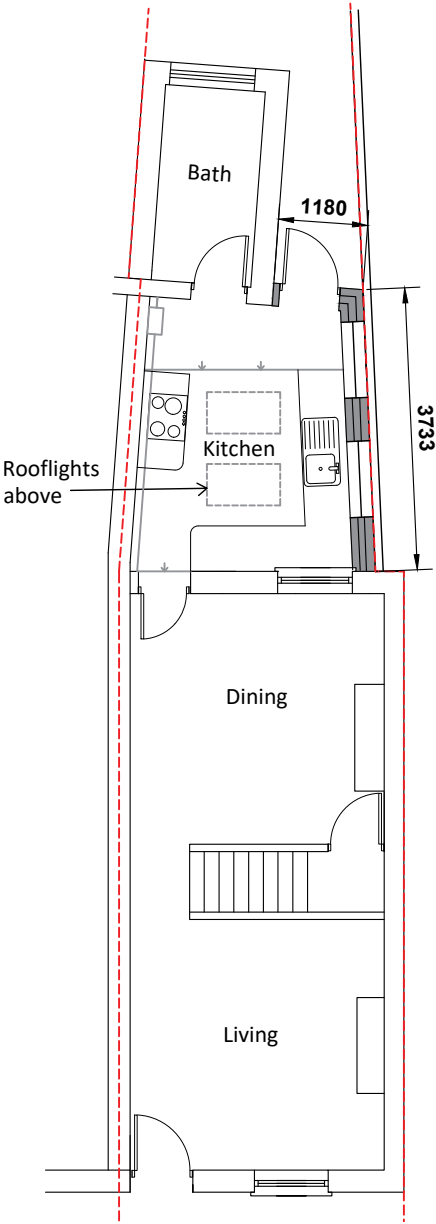


Ground Floor Plan

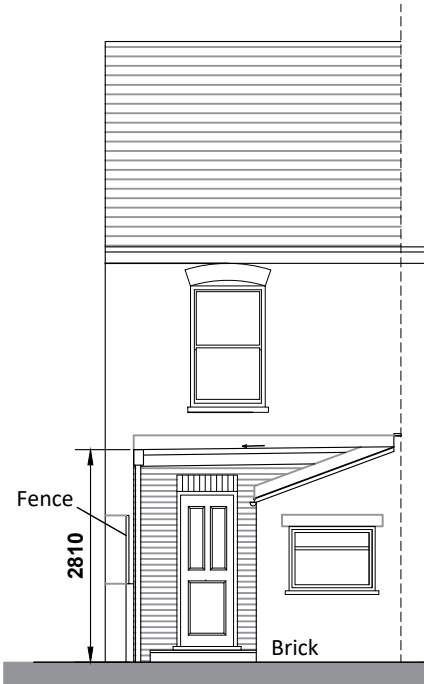

Rear Elevation- SE

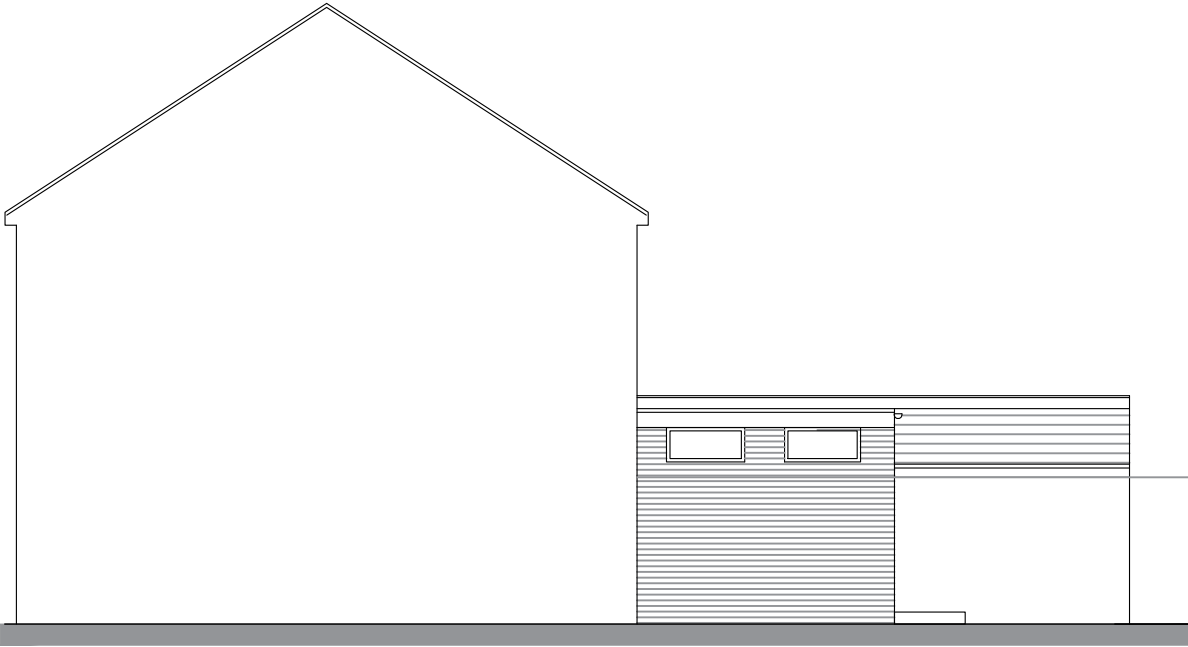

Side Elevation- NE

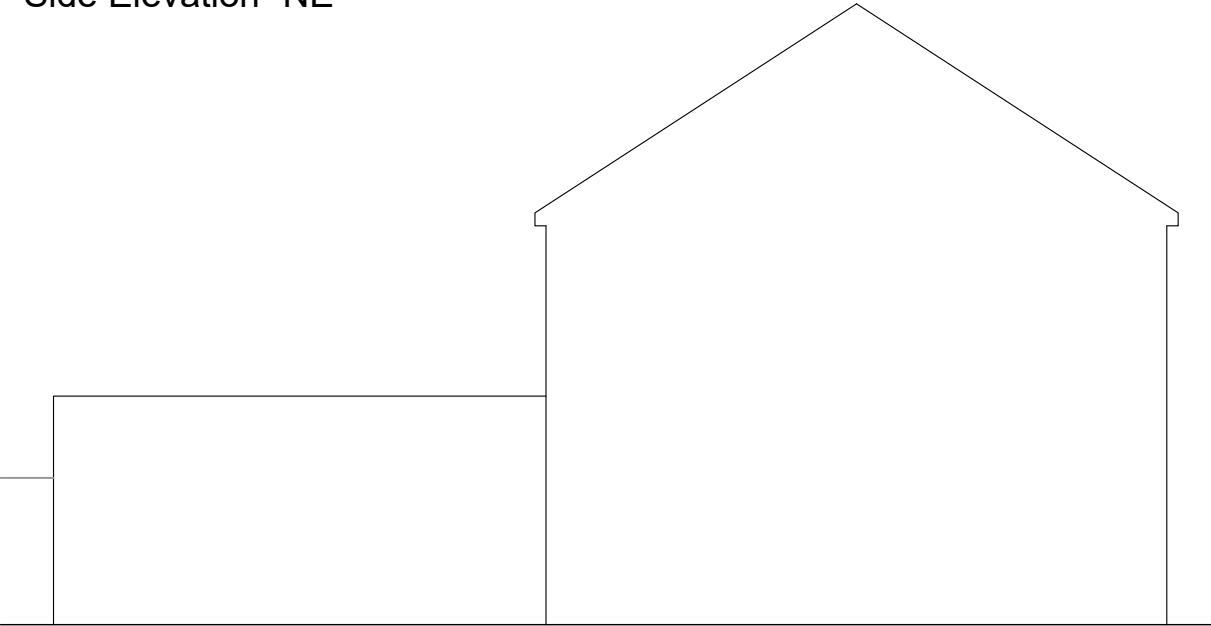

Side Elevation- SW

NOTES
1. This drawing is copyright of: REYNOLDS DESIGN LTD. Reproduction is only to take place with our written authority.
2. These Plans are subject to 'Planning and Building Regulation Approval' or any other statute in law before building commences.
3. Any structural work where mentioned on the drawing is subject to a qualified structural and civil engineer calculations before building work commences.
4. All drawings marked preliminary or planning are not to be built or manufactured from.
5. If any discrepancies are found in the drawings these are to be brought to the attention of REYNOLDS DESIGN LTD for rectification.
6. Boundary line indicative only. Exact location must be determined on site before building work commences.


Rev	Date	Description	Dwn By
A	25.11.24	revised high level windows	-
-	-	-	-
-	-	-	-

Planning			
Drawing Title: Proposed ground floor plan and elevations			
Project & Drawing Number: 24.51SR.P02			
Rev:	Scale:	Sheet size:	Date:
A	1:100	A3	Jan 25

Site Address: 51 Sherman Road
Reading
RG1 2PP

REYNOLDS DESIGN ARCHITECT


www.reynoldsdesign.co.uk
emily@reynoldsdesign.co.uk T: 07825021352

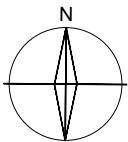

© Crown copyright 2024 Ordnance Survey 100053143



Location Plan 1:1250

 

Scale 1:1250



no part of the development will encroach on, over or under the boundary.

Block Plan 1:500



Scale 1:500

- NOTES**
1. This drawing is copyright of: REYNOLDS DESIGN LTD. Reproduction is only to take place with our written authority.
 2. These Plans are subject to 'Planning and Building Regulation Approval' or any other statute in law before building commences.
 3. Any structural work where mentioned on the drawing is subject to a qualified structural and civil engineer calculations before building work commences.
 4. All drawings marked preliminary or planning are not to be built or manufactured from.
 5. If any discrepancies are found in the drawings these are to be brought to the attention of REYNOLDS DESIGN LTD for rectification.
 6. Boundary line indicative only. Exact location must be determined on site before building work commences.

Rev	Date	Description	Drm By
-	-	-	-
-	-	-	-
-	-	-	-

Planning				Site Address: 51 Sherman Road Reading RG1 2PP	
Drawing Title: Location and Block Plan				REYNOLDS DESIGN  ARCHITECT www.reynoldsdesign.co.uk emily@reynoldsdesign.co.uk T: 07825021352	
Project & Drawing Number: 24.51SR.SITE					
Rev: -	Scale: varies	Sheet size: A3	Date: Jan 25		