

Rev.	Description	By	Ckd	Date

Client:
Raja Chand Thakuri.

Project:
Single Storey Rear Extension 4.0 M Deep
And create shower room at Ground floor.

Location:
3 Fulmead Road, Reading,
Berkshire, RG30 1JX.


Status:
Larger extension: neighbour consultation scheme

Title:
Existing and Proposed Ground Floor plans.


Drawn by:	Str. Et.	Checked by:
L.p	---	R.k
Project no:	Sheet Size	Sheet no.
BAL-1804	A3	
Date:	Scale:	
20/01/2025	1:100	



Scale bar 1:100 (Meter)

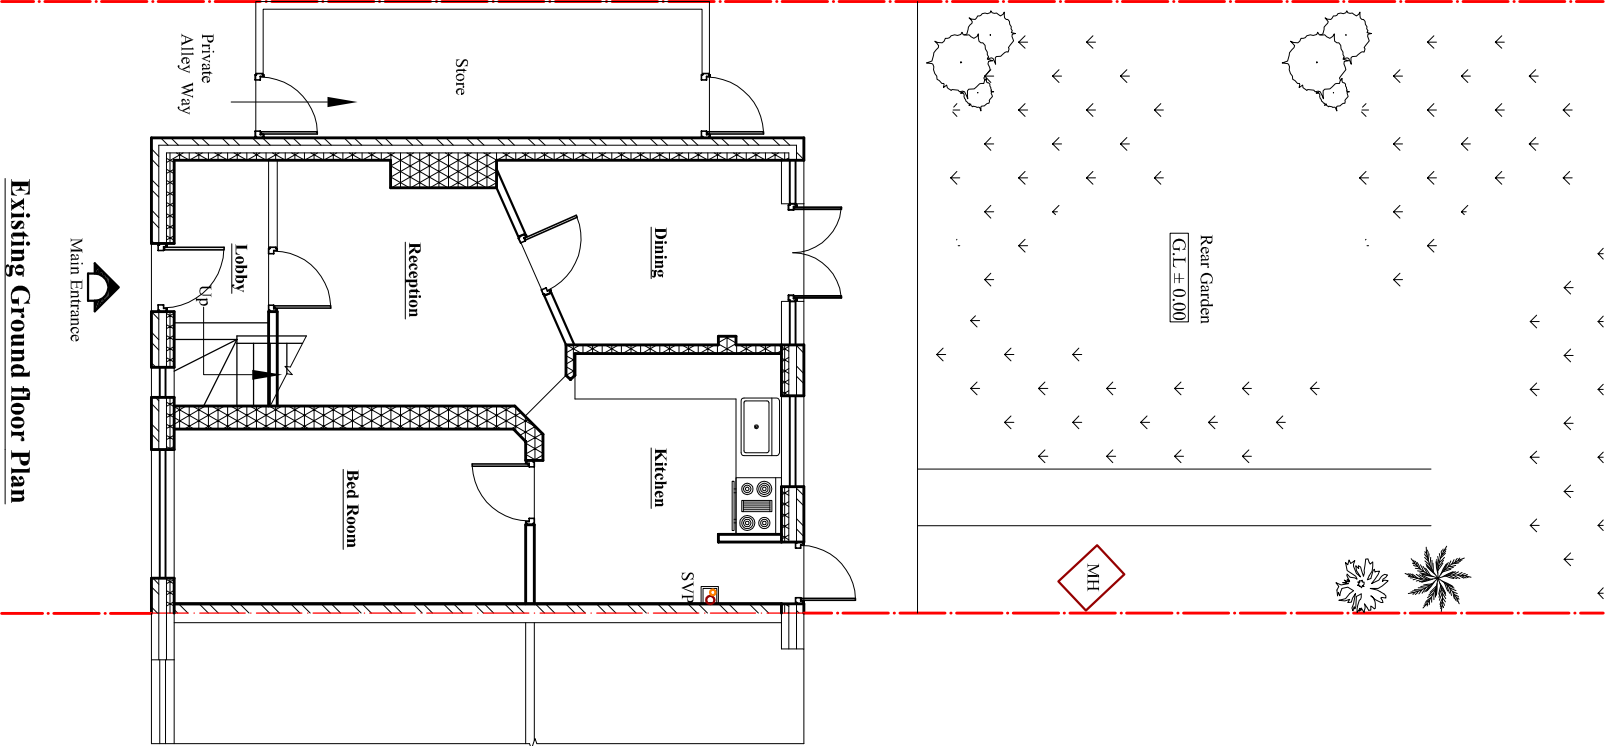

Existing Ground floor Plan
Scale:1:100

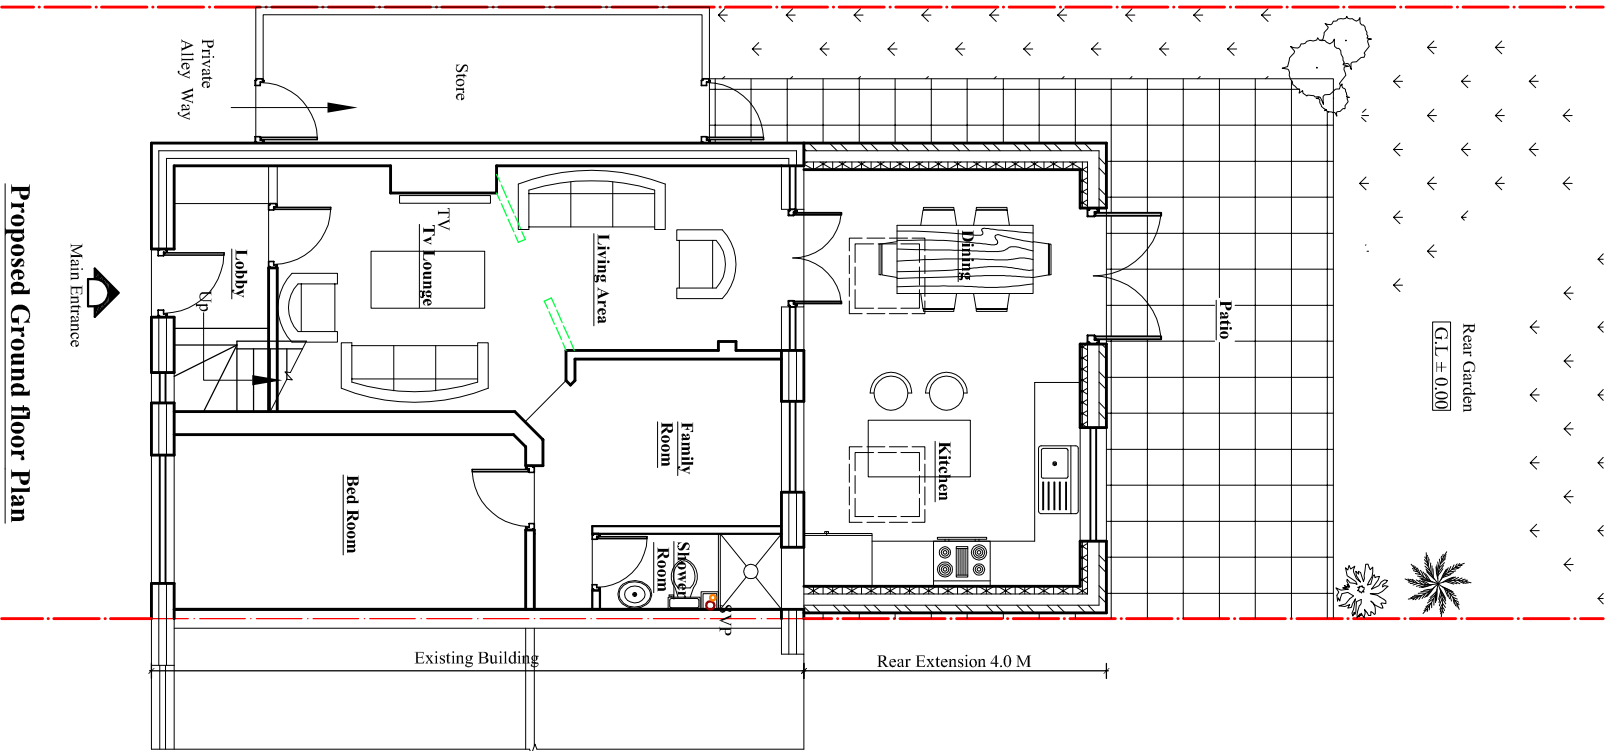

Proposed Ground floor Plan
Scale:1:100