



Contact:
Email: rabinkhadka@hotmail.co.uk,
Cell: 044 + 078 3293 8374
Web site: www.bluearchdesign.co.uk


Notes:
© 2025 Blue Architecture Limited.
All rights reserved.
All drawings are for the purpose of gaining
Planning Permission approval only.
All written dimensions to be taken in
preferences to scaled dimensions.

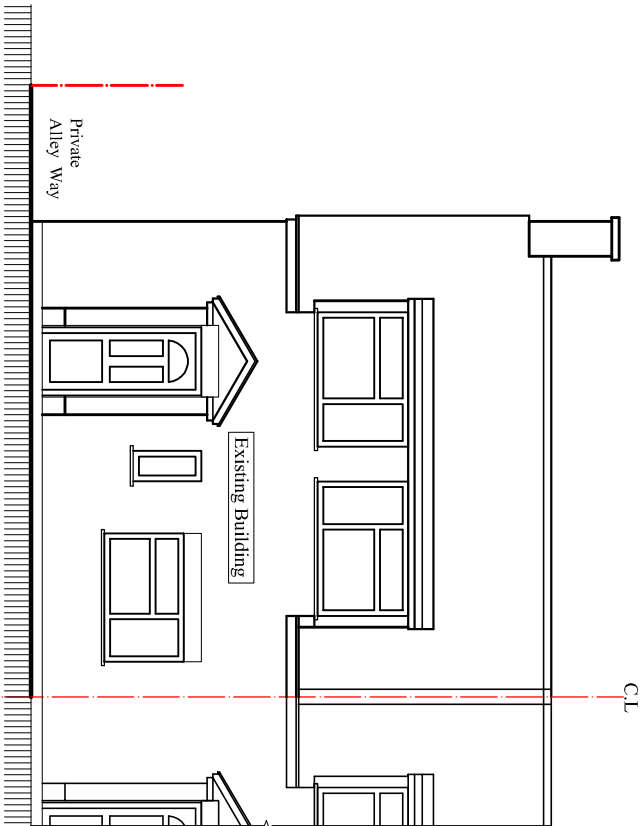


Proposed West Elevation
Scale:1:100

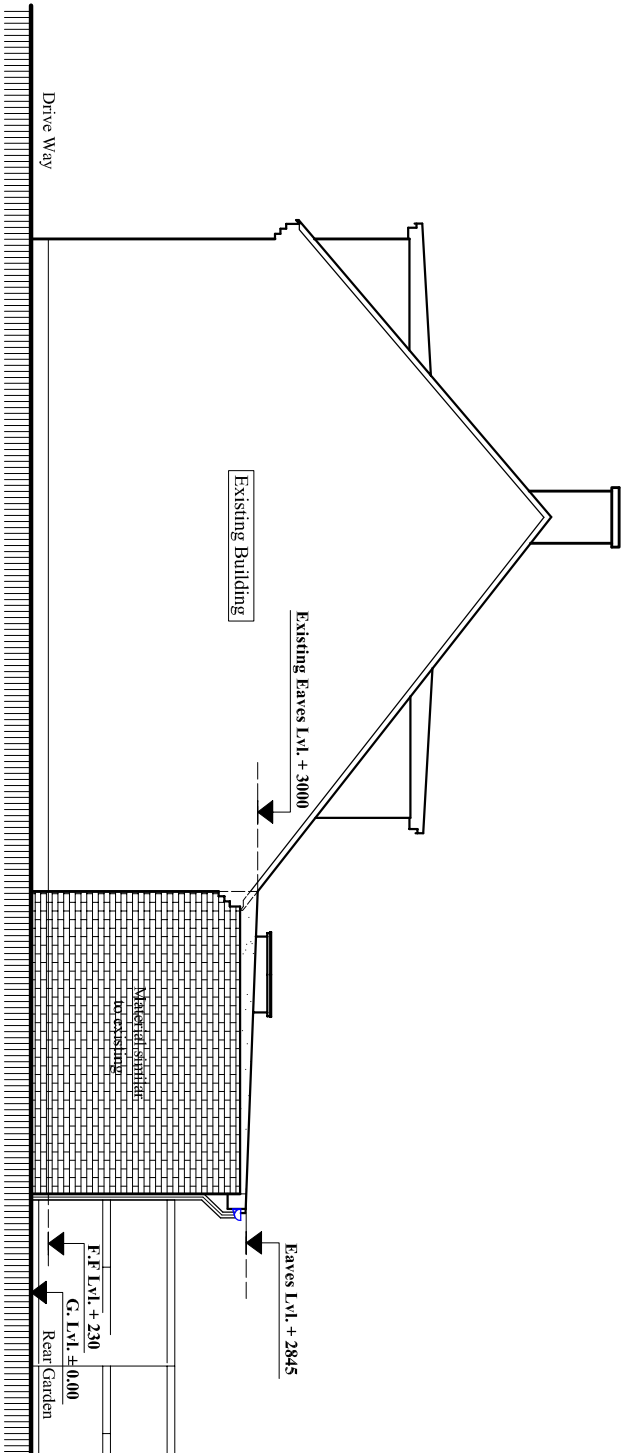

Proposed South Elevation
Scale:1:100

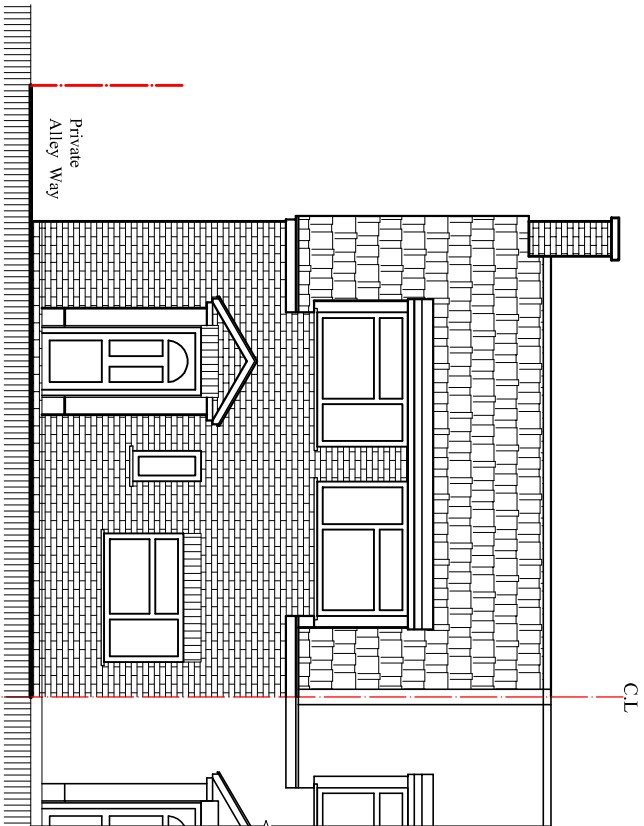

Existing West Elevation
Scale:1:100

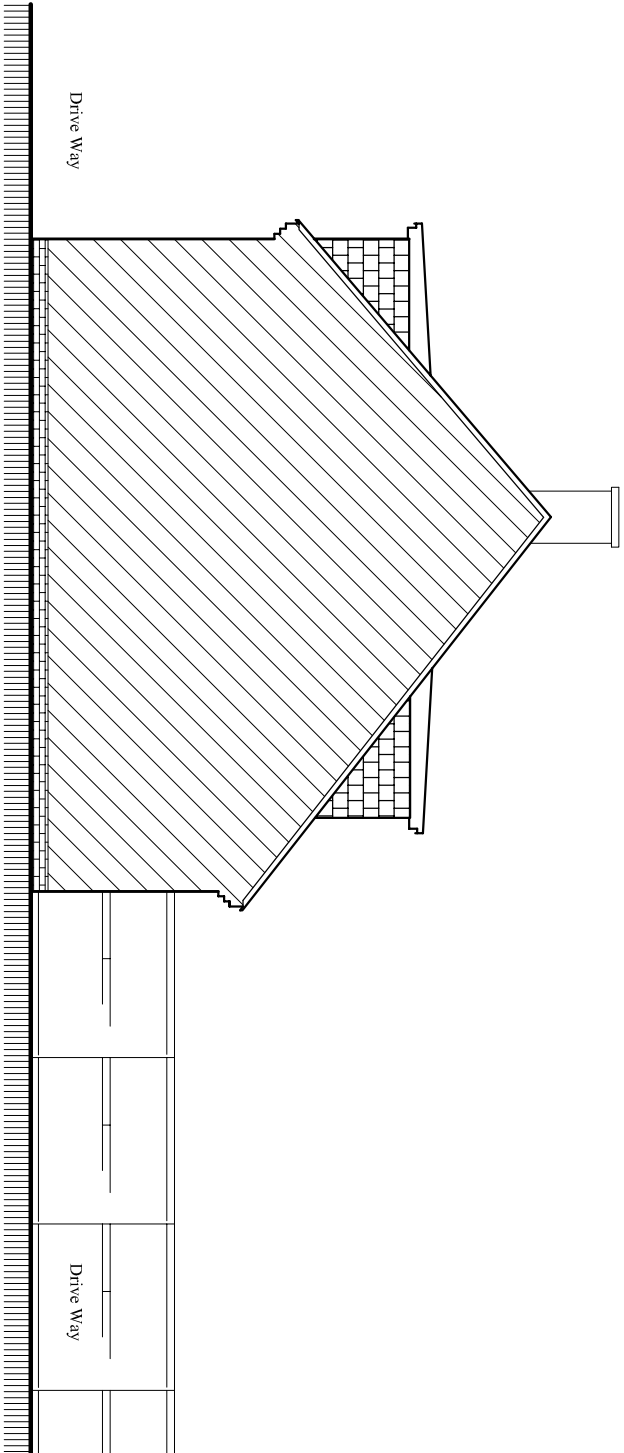

Existing South Elevation
Scale:1:100

Rev.	Description	By	Ckd	Date

Client:
Raja Chand Thakuri.

Project:
Single Storey Rear Extension 4.0 M Deep
And create shower room at Ground floor.

Location:
3 Fulmead Road, Reading,
Berkshire, RG30 1JX.

Status:
Larger extension: neighbour consultation scheme

Title:
Existing and Proposed Elevations-1.

Drawn by:	Sr. Et.	Checked by:	Sheet no. 03
L.p	---	R.k	
Project no:	Sheet Size		
BAL-1804	A3		
Date:	Scale:		
20/01/2025	1:100		