

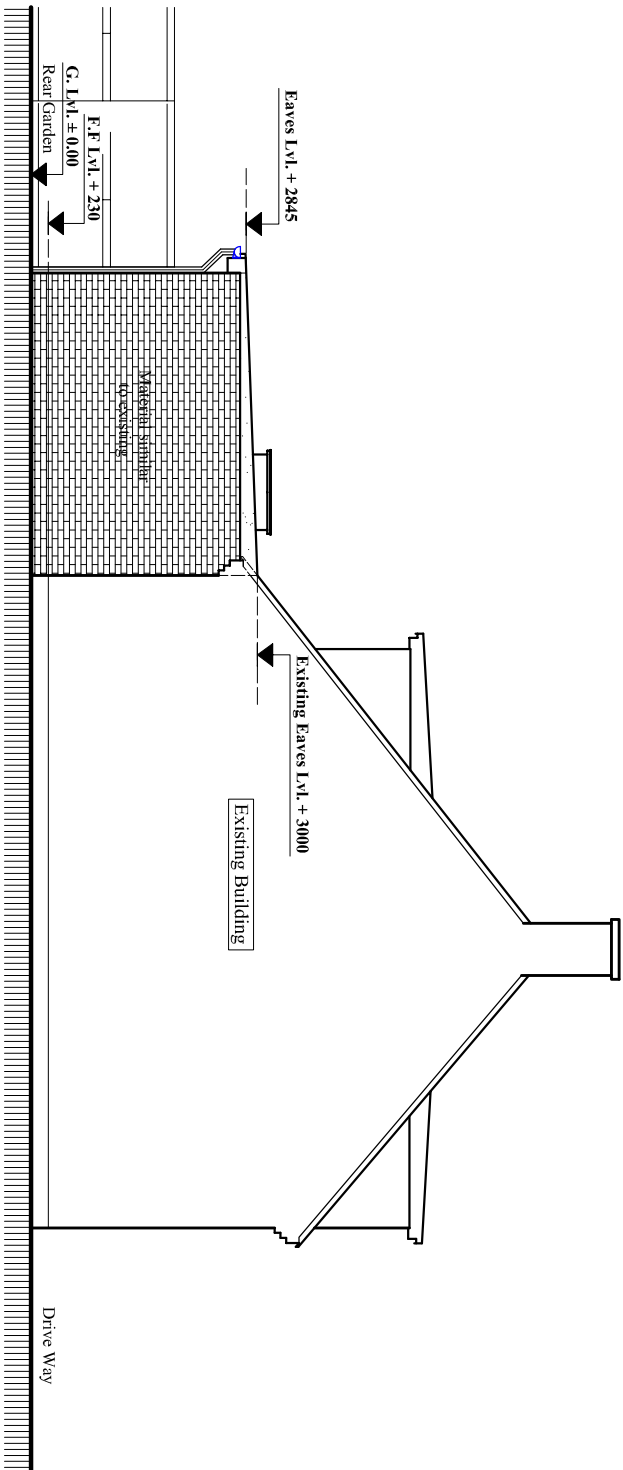


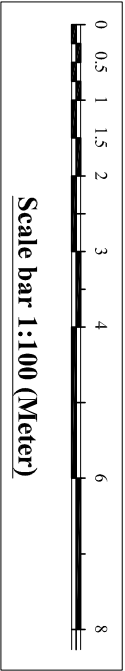


Proposed North Elevation

Scale:1:100

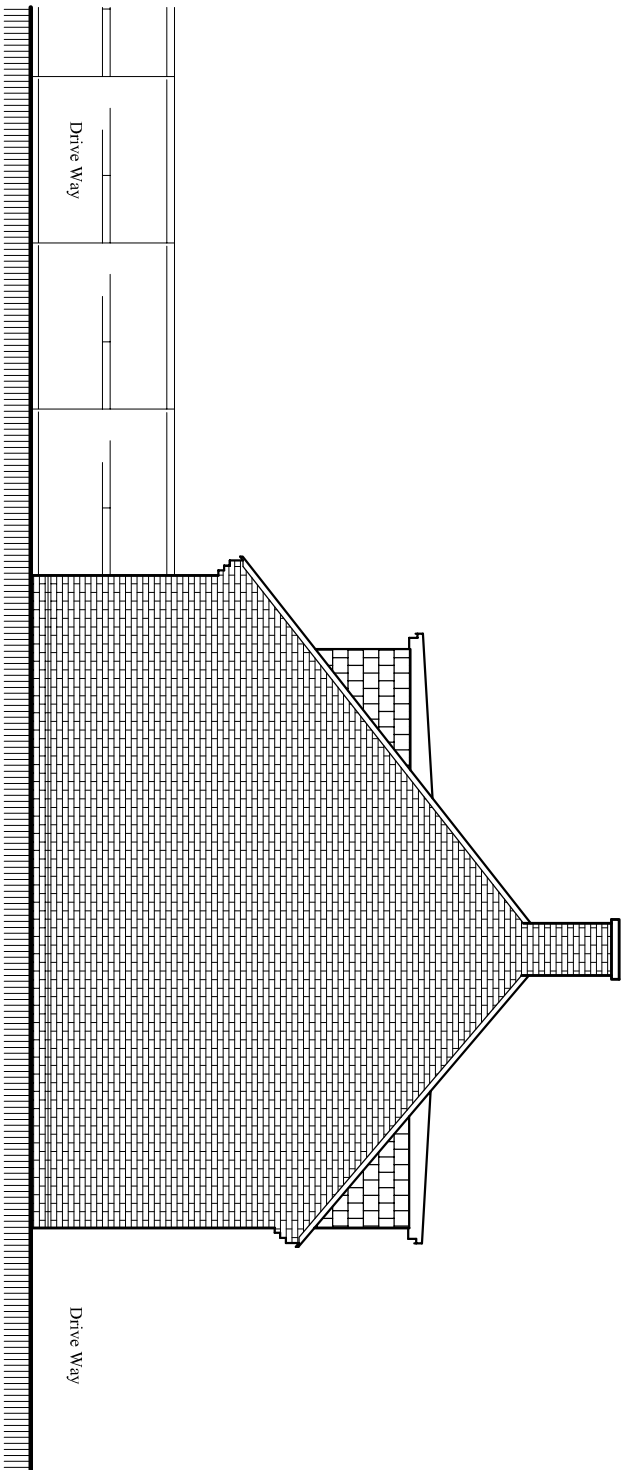


Existing North Elevation

Scale:1:100

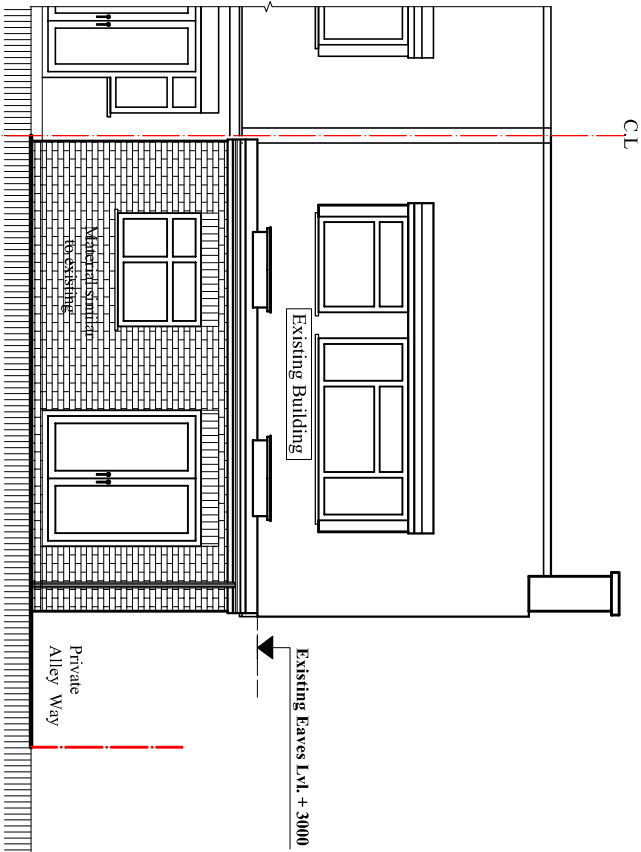

Proposed East Elevation

Scale:1:100

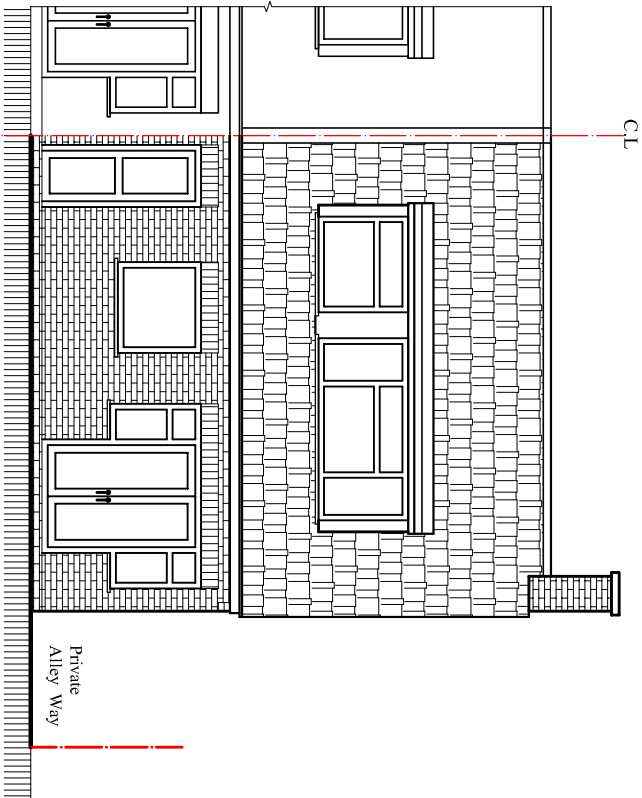

Existing East Elevation

Scale:1:100

Rev.	Description	By	Ckd	Date

Client:
Raja Chand Thakuri.

Project:
Single Storey Rear Extension 4.0 M Deep
And create shower room at Ground floor.

Location:
3 Fulmead Road, Reading,
Berkshire, RG30 1JX.

Status:
Larger extension: neighbour consultation scheme

Title:
Existing and Proposed Elevations-2.

Drawn by:	Str. Fr.	Checked by:
L.p	---	R.k
Project no:	Sheet Size	Sheet no.
BAL-1804	A3	
Date:	Scale:	
20/01/2025	1:100	