



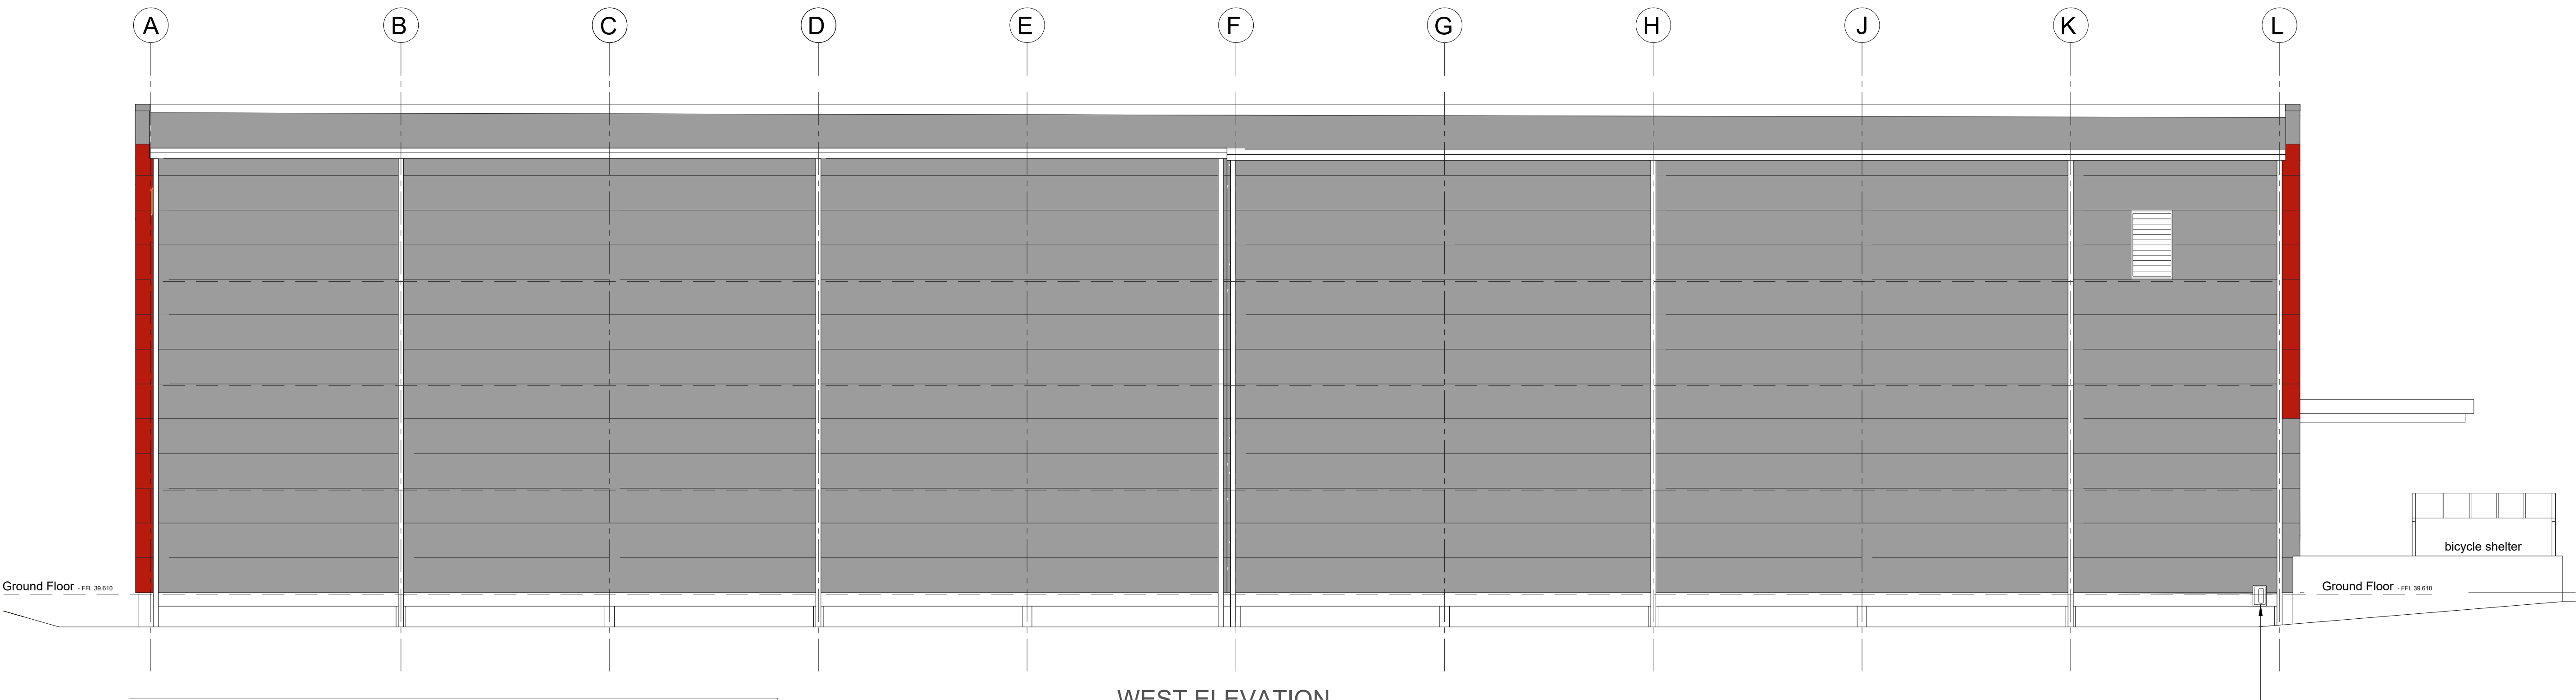


PROPOSED PAINTING KEY	
REPAINTING	
EXISTING CLADDING/COMPOSITE PANELS/CURTAIN WALLING TO REMAIN AS EXISTING.	
EXISTING ORANGE (RAL2008) AND SOME SILVER (RAL 9006) AREAS TO BE PREPARED AND REPAINTED IN TRAFFIC RED (RAL3020) AS SHOWN IN PROPOSED SECTION ABOVE.	
PAINT TO BE FINISHED MATT AND SHALL MEET BS 6150:2019 PAINTING OF BUILDINGS CODE OF PRACTICE.	
WORK TO BE CARRIED OUT BY PROFESSIONAL EXTERIOR PAINTING CONTRACTORS.	

WEST ELEVATION
PROPOSED

NOTE - SIGNAGE IS SUBJECT TO A SEPARATE PLANNING APPLICATION

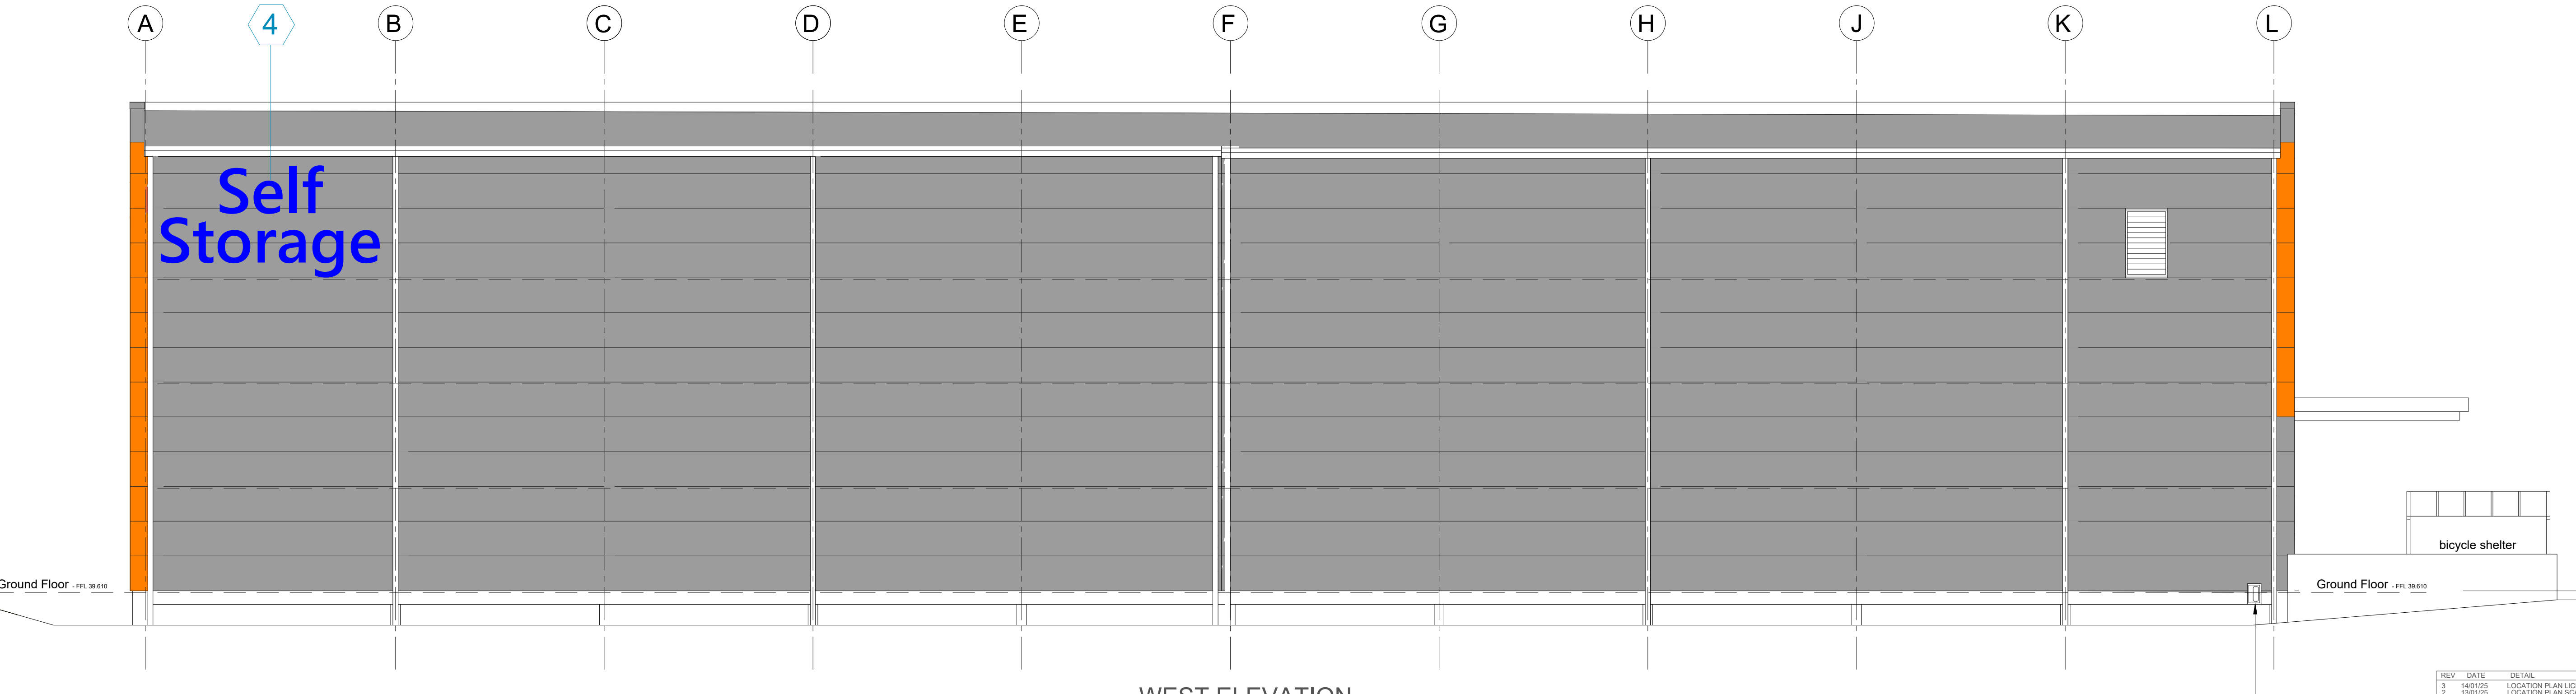

WEST ELEVATION
EXISTING

 

SCALE BAR

REV	DATE	DETAIL
3	14/01/25	LOCATION PLAN LICENSE DETAIL ADDED
2	15/01/25	LOCATION PLAN SCALING CORRECTED
1	07/01/25	POSITION CHANGES AND MINOR COLOUR CHANGES
0	07/01/25	PLANNING ISSUE

CAMISTAR			
CONSTRUCTION MANAGEMENT & DESIGN			
T - 01403 780824 E - INFO@CAMISTAR.CO.UK W - CAMISTAR.CO.UK			
CLIENT			
SHURGARD UK			
PROJECT			
READING CENTRE			
ADDRESS			
BERKELEY AVENUE A33 RELIEF ROAD READING RG2 0RR			
DISCIPLINE			
EXTERNAL ELEVATIONS			
TITLE			
WEST ELEVATIONS - EXISTING & PROPOSED			
SCALE	DATE	DRAWN	CHECKED/APPROVED
1:100 @ A1	14/01/25	RCE	MA
DRWG No		REVISION No	
E1781 -READ-E-WST		3	