



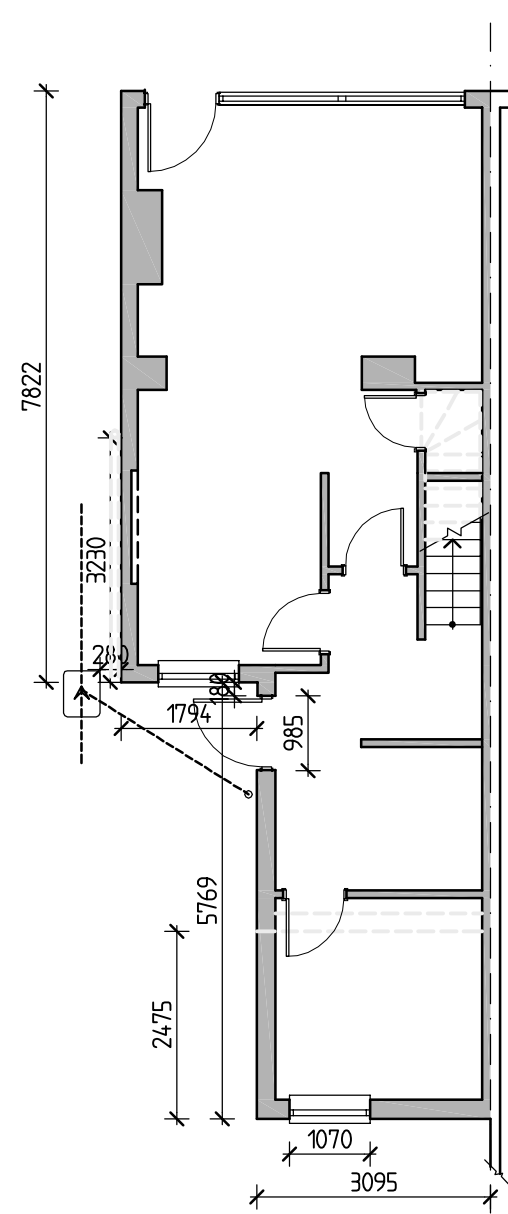


0 1 2 3 Metres
SCALE BAR @ 1-100
Existing Ground Floor Plan

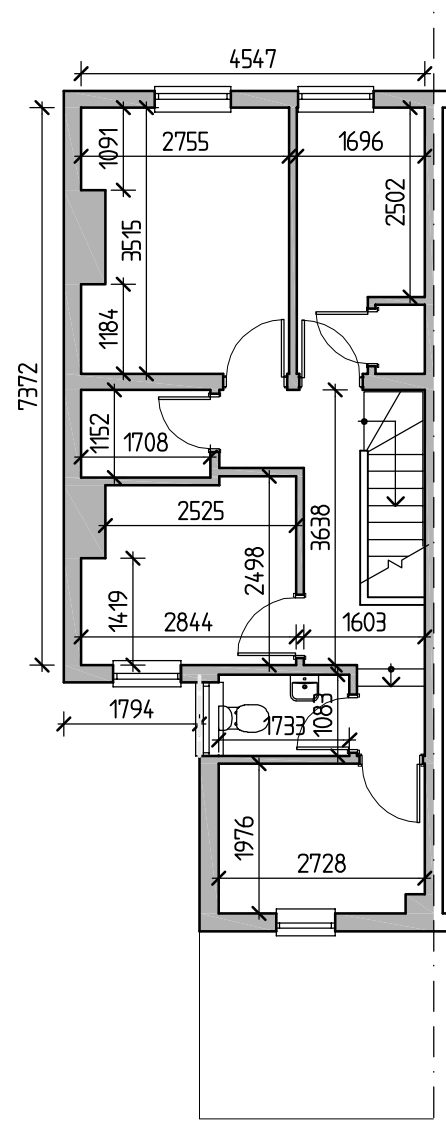

0 1 2 3 Metres
SCALE BAR @ 1-100
Existing First Floor Plan




0 1 2 3 Metres
SCALE BAR @ 1-100
Existing Front Elevation

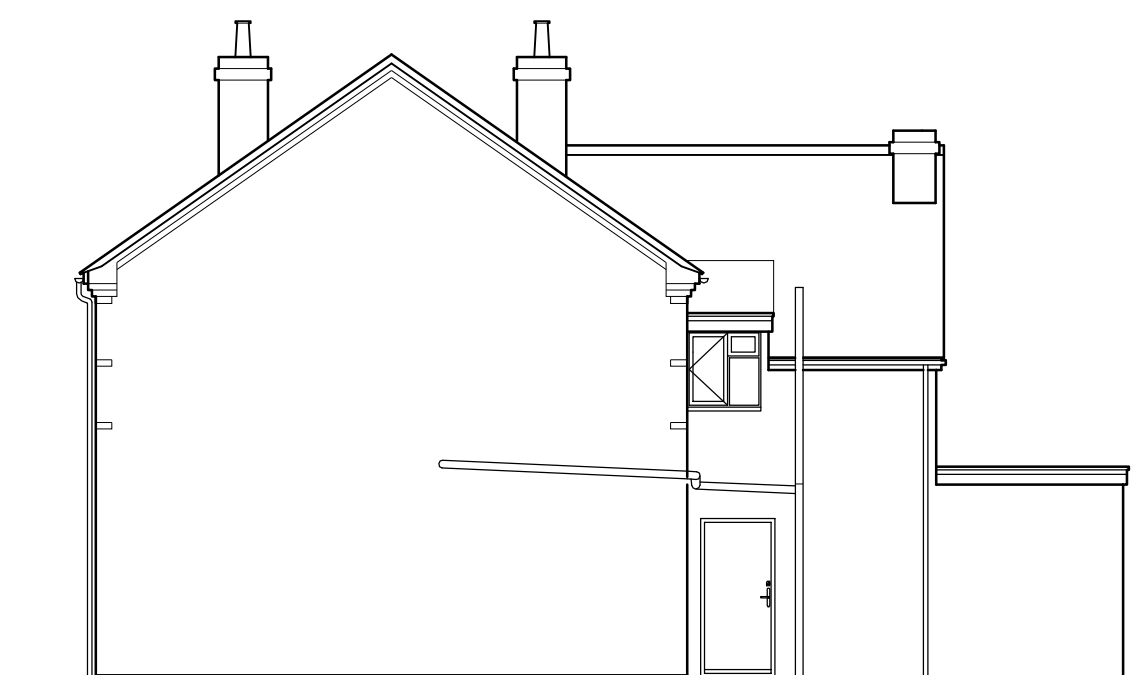


0 1 2 3 Metres
SCALE BAR @ 1-100
Existing Side Elevation




0 1 2 3 Metres
SCALE BAR @ 1-100
Existing Rear Elevation

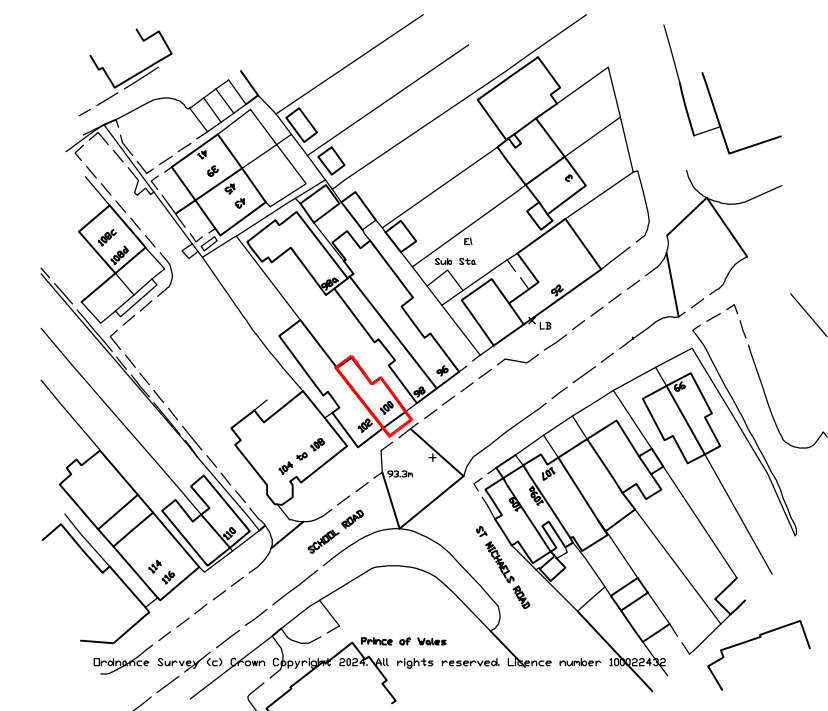


0 10 20 30 Metres
SCALE BAR @ 1-1250

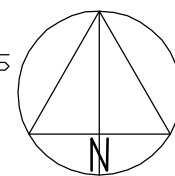

Location Plan I-1250

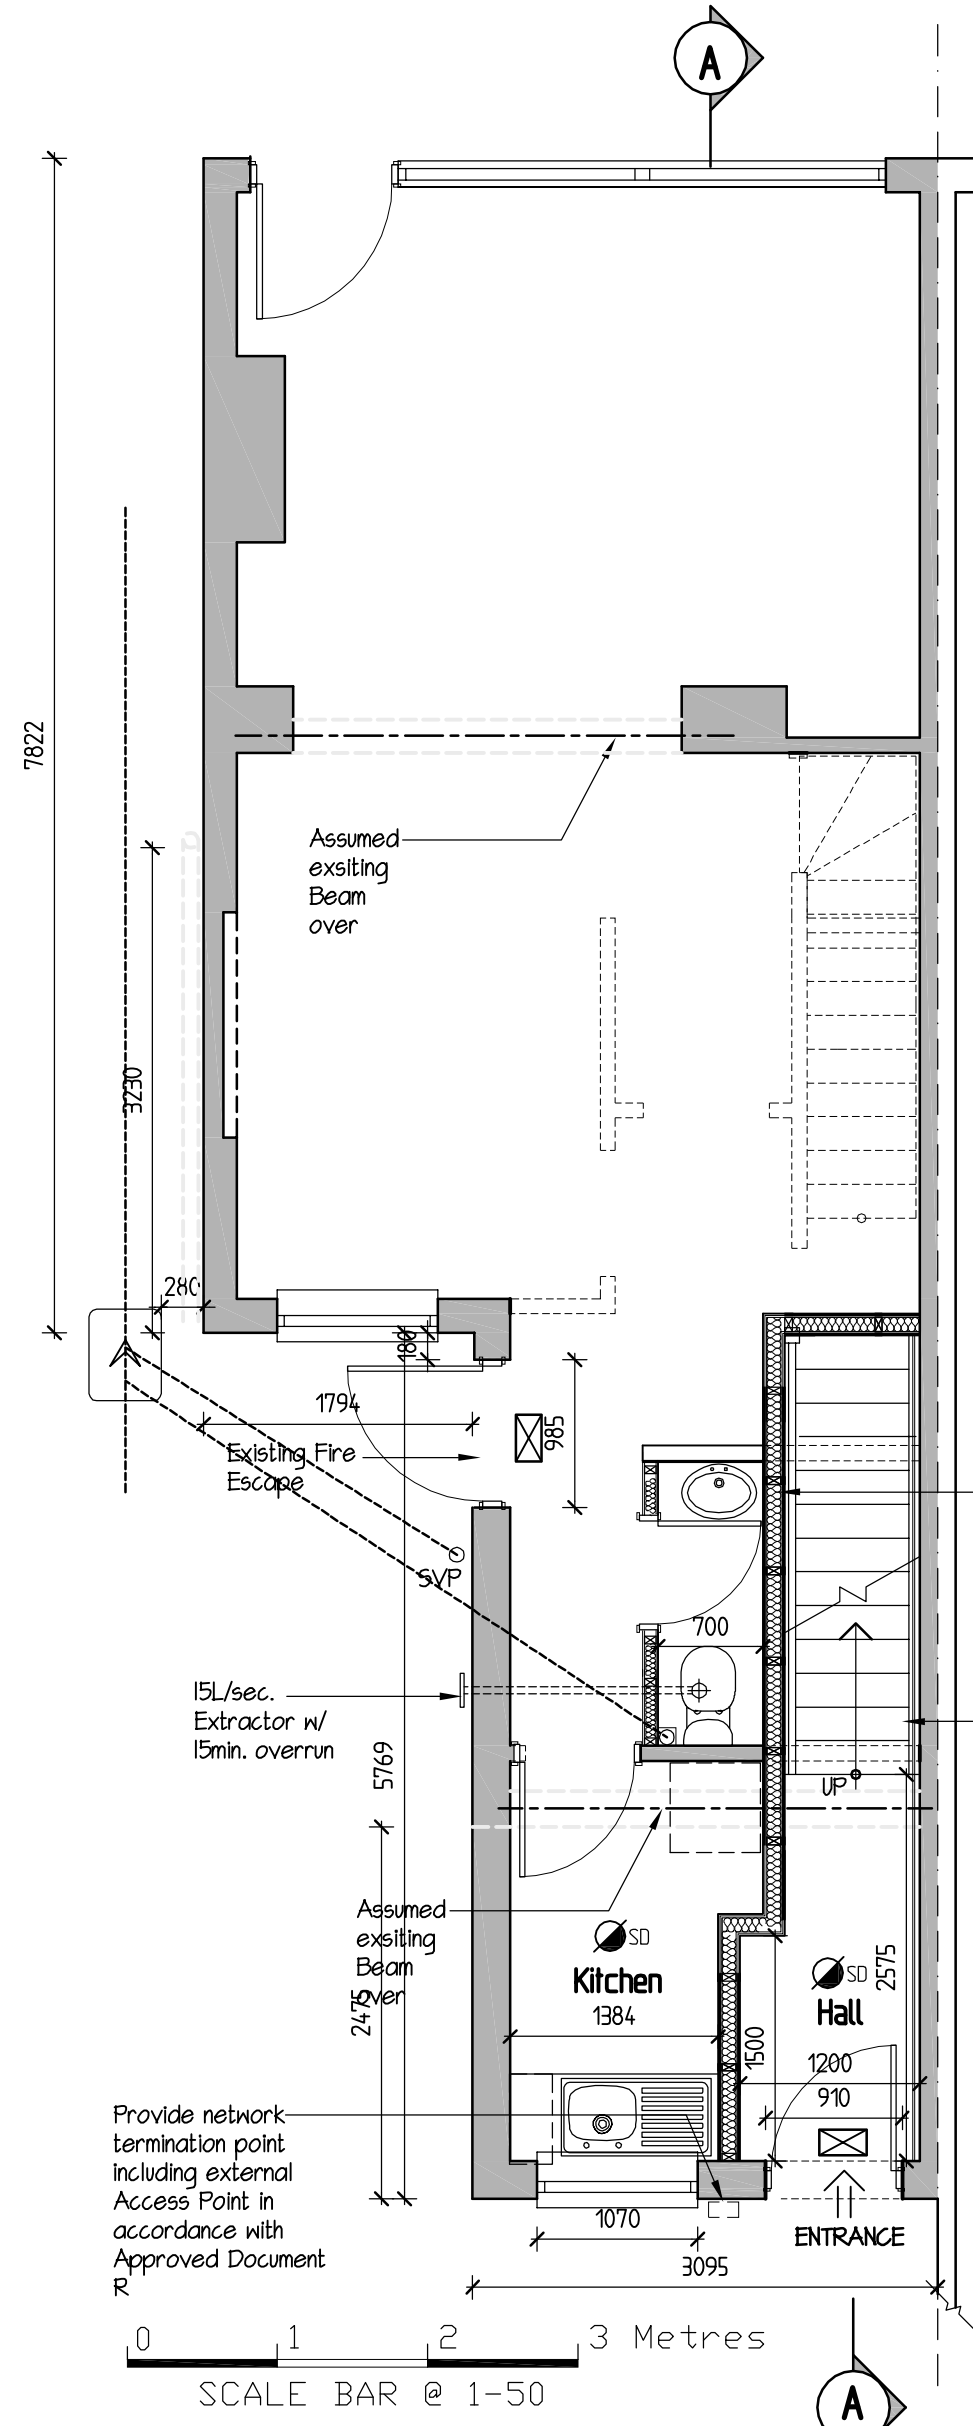


0 1 2 3 Metres
SCALE BAR @ 1-50
Proposed Ground Floor Plan

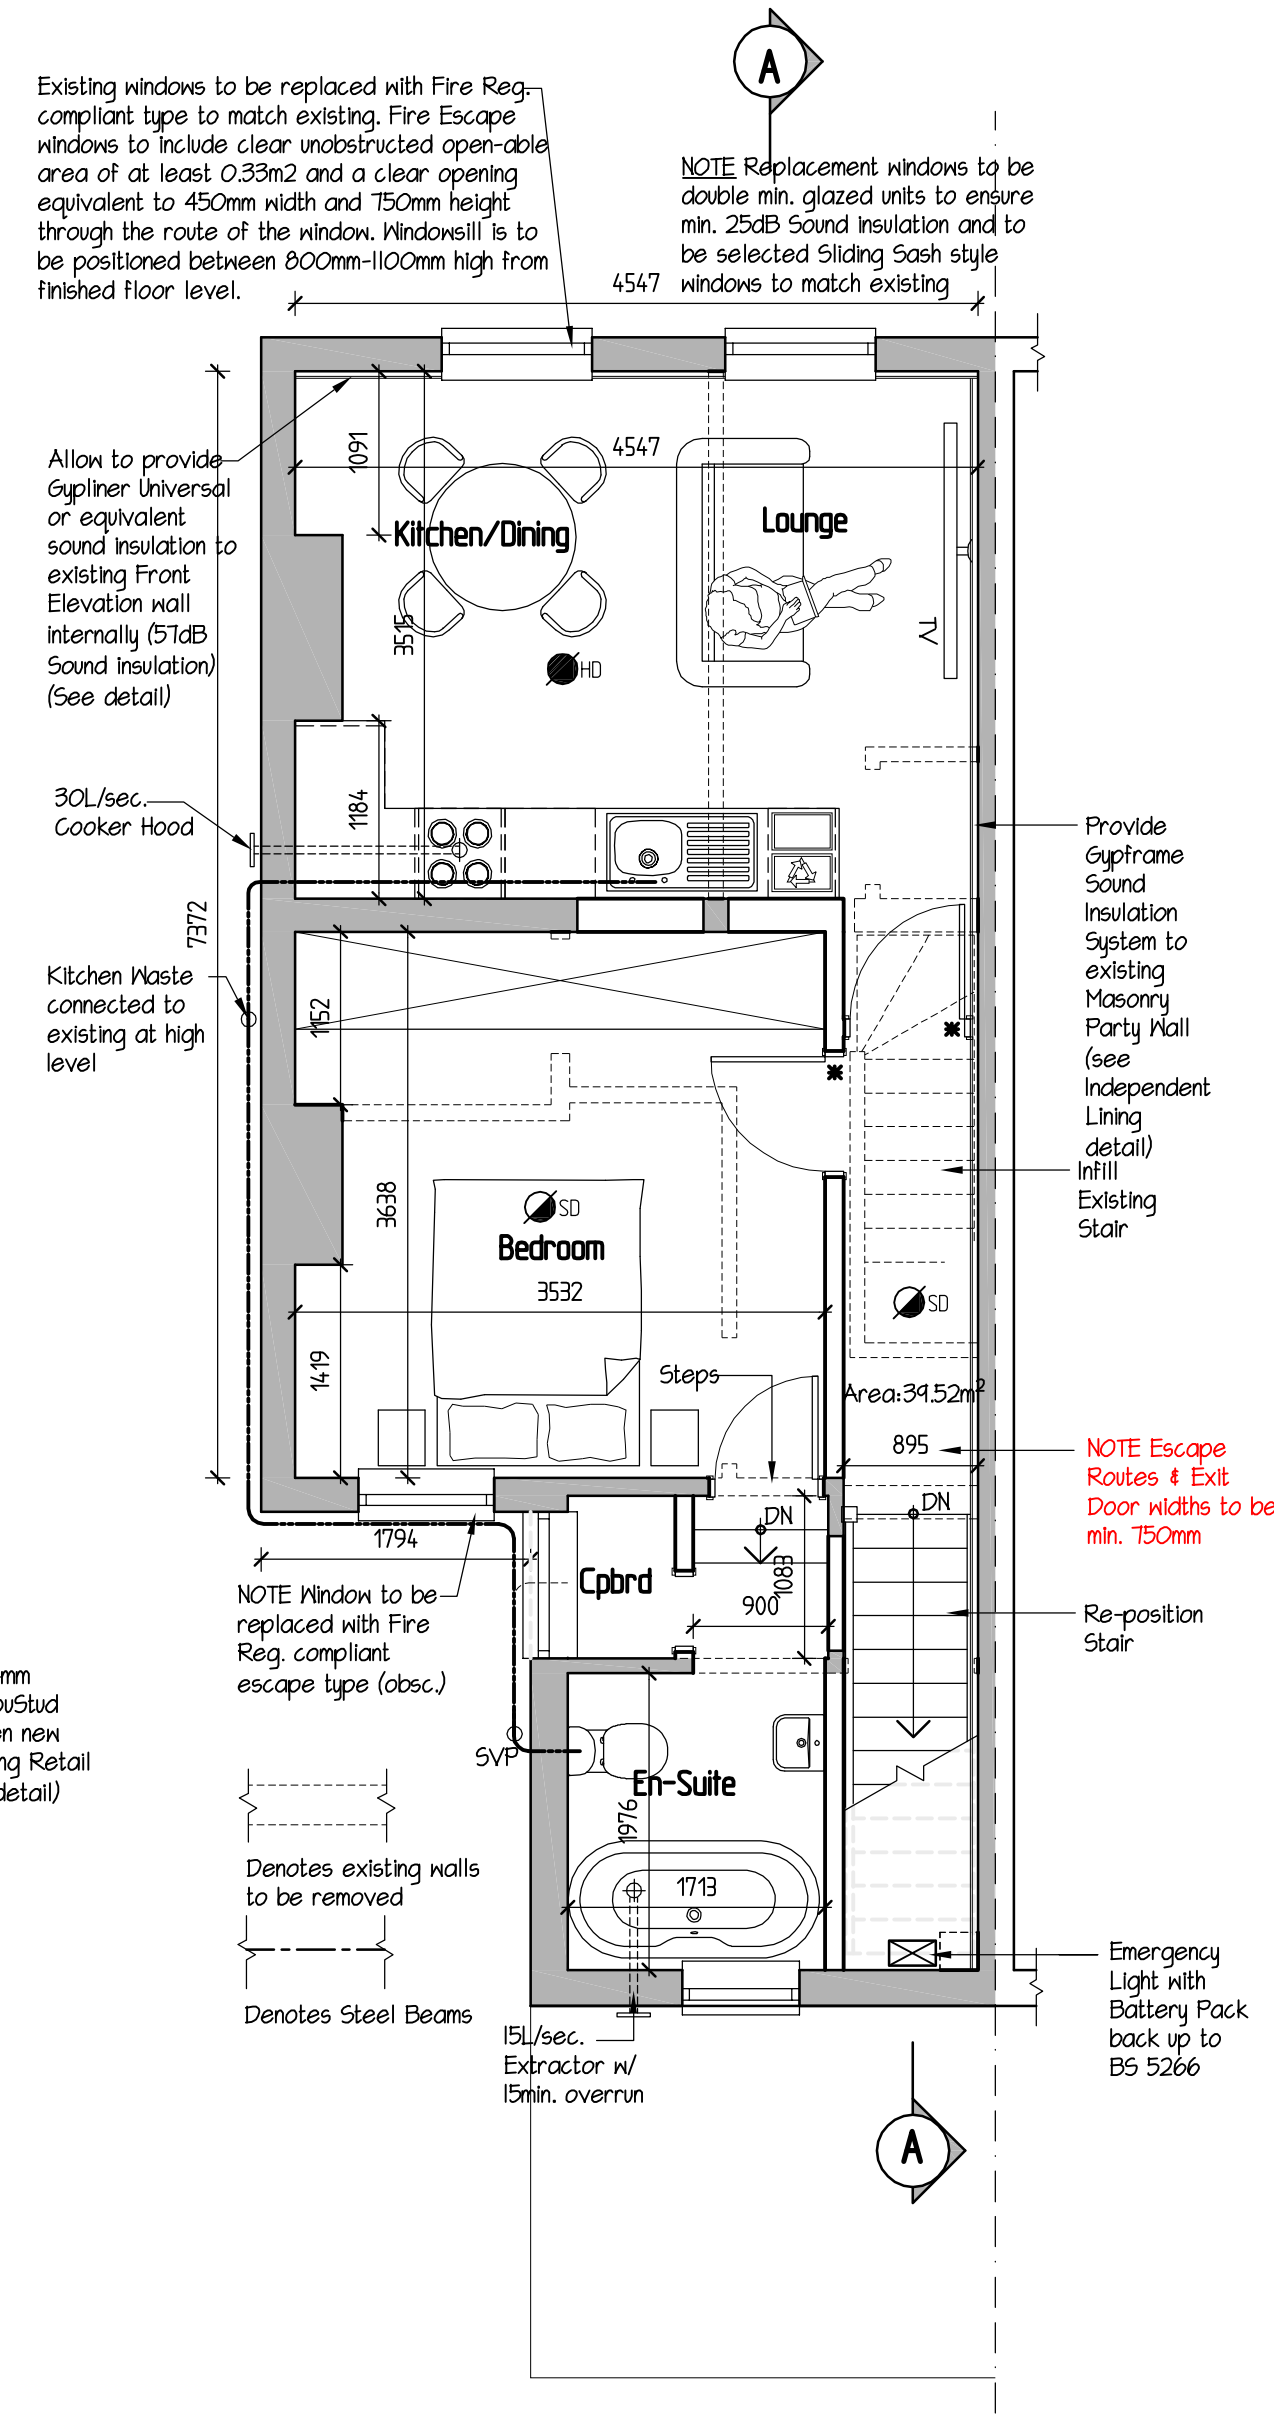

0 1 2 3 Metres
SCALE BAR @ 1-50
Proposed First Floor Plan




0 1 2 3 Metres
SCALE BAR @ 1-50
Proposed Side Elevation

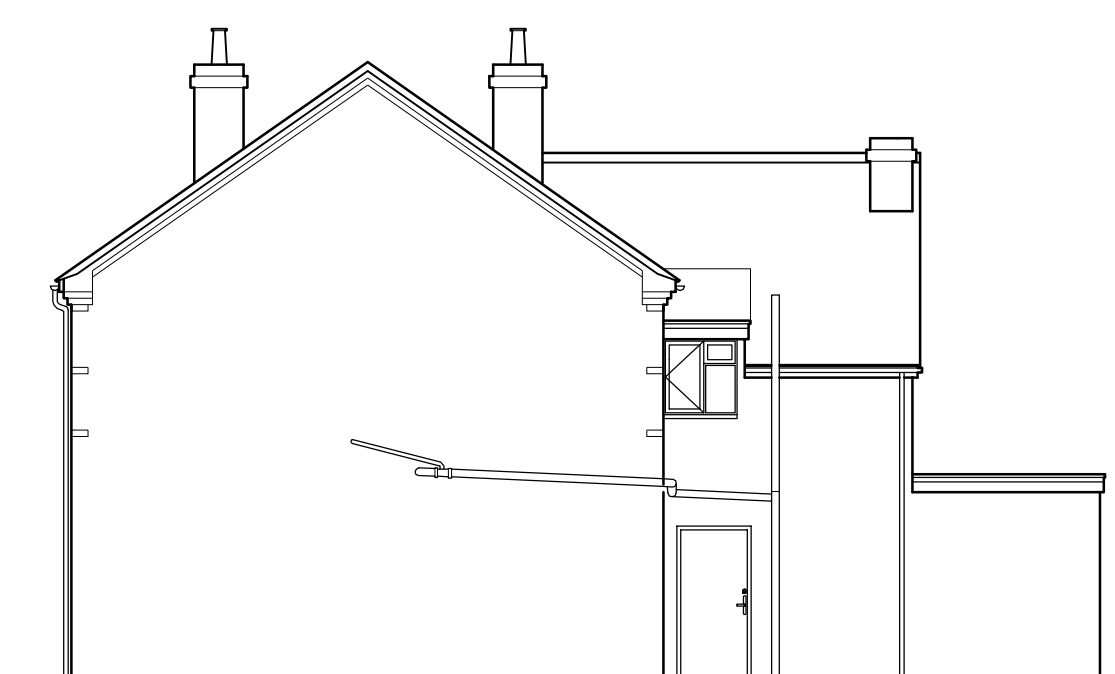


0 1 2 3 Metres
SCALE BAR @ 1-100
Proposed Side Elevation



0 1 2 3 Metres
SCALE BAR @ 1-100
Proposed Front Elevation

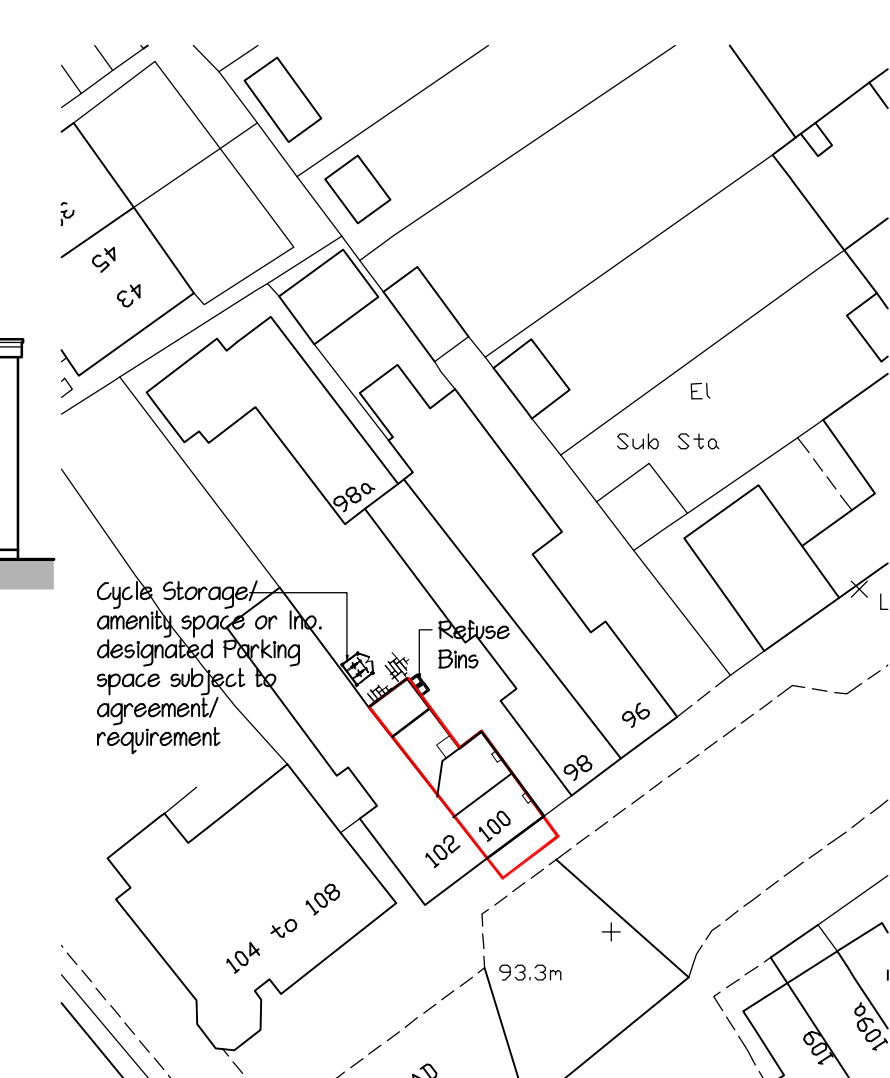

0 10 20 30 Metres
SCALE BAR @ 1-500

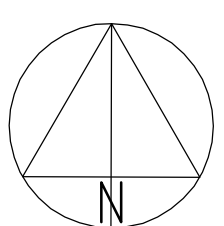

Block Plan I-500



43 Wendover Way,
Tilehurst, Reading,
Berks RG30 4RU
Tel & Fax: 0118 941 6249
Mobile: 07967 009862
greg@gregfarrell.co.uk

Planning, Building Regulations & Structural Design

REVISIONS		
Rev.	Description	Date
A	WC & Kitchen added to Ground Floor	16-08-2024
B	Location & Block Plan added	29-08-2024
C	Construction Notes added	14-01-2025
D	Party Wall Sound Insulation added	20-01-2025

JOB TITLE
100 School Road
Tilehurst

TITLE
Existing & Proposed Plans & Elevations

SCALE
1:50 1:100

DATE
August 2024

DRAWING No.
01 D