


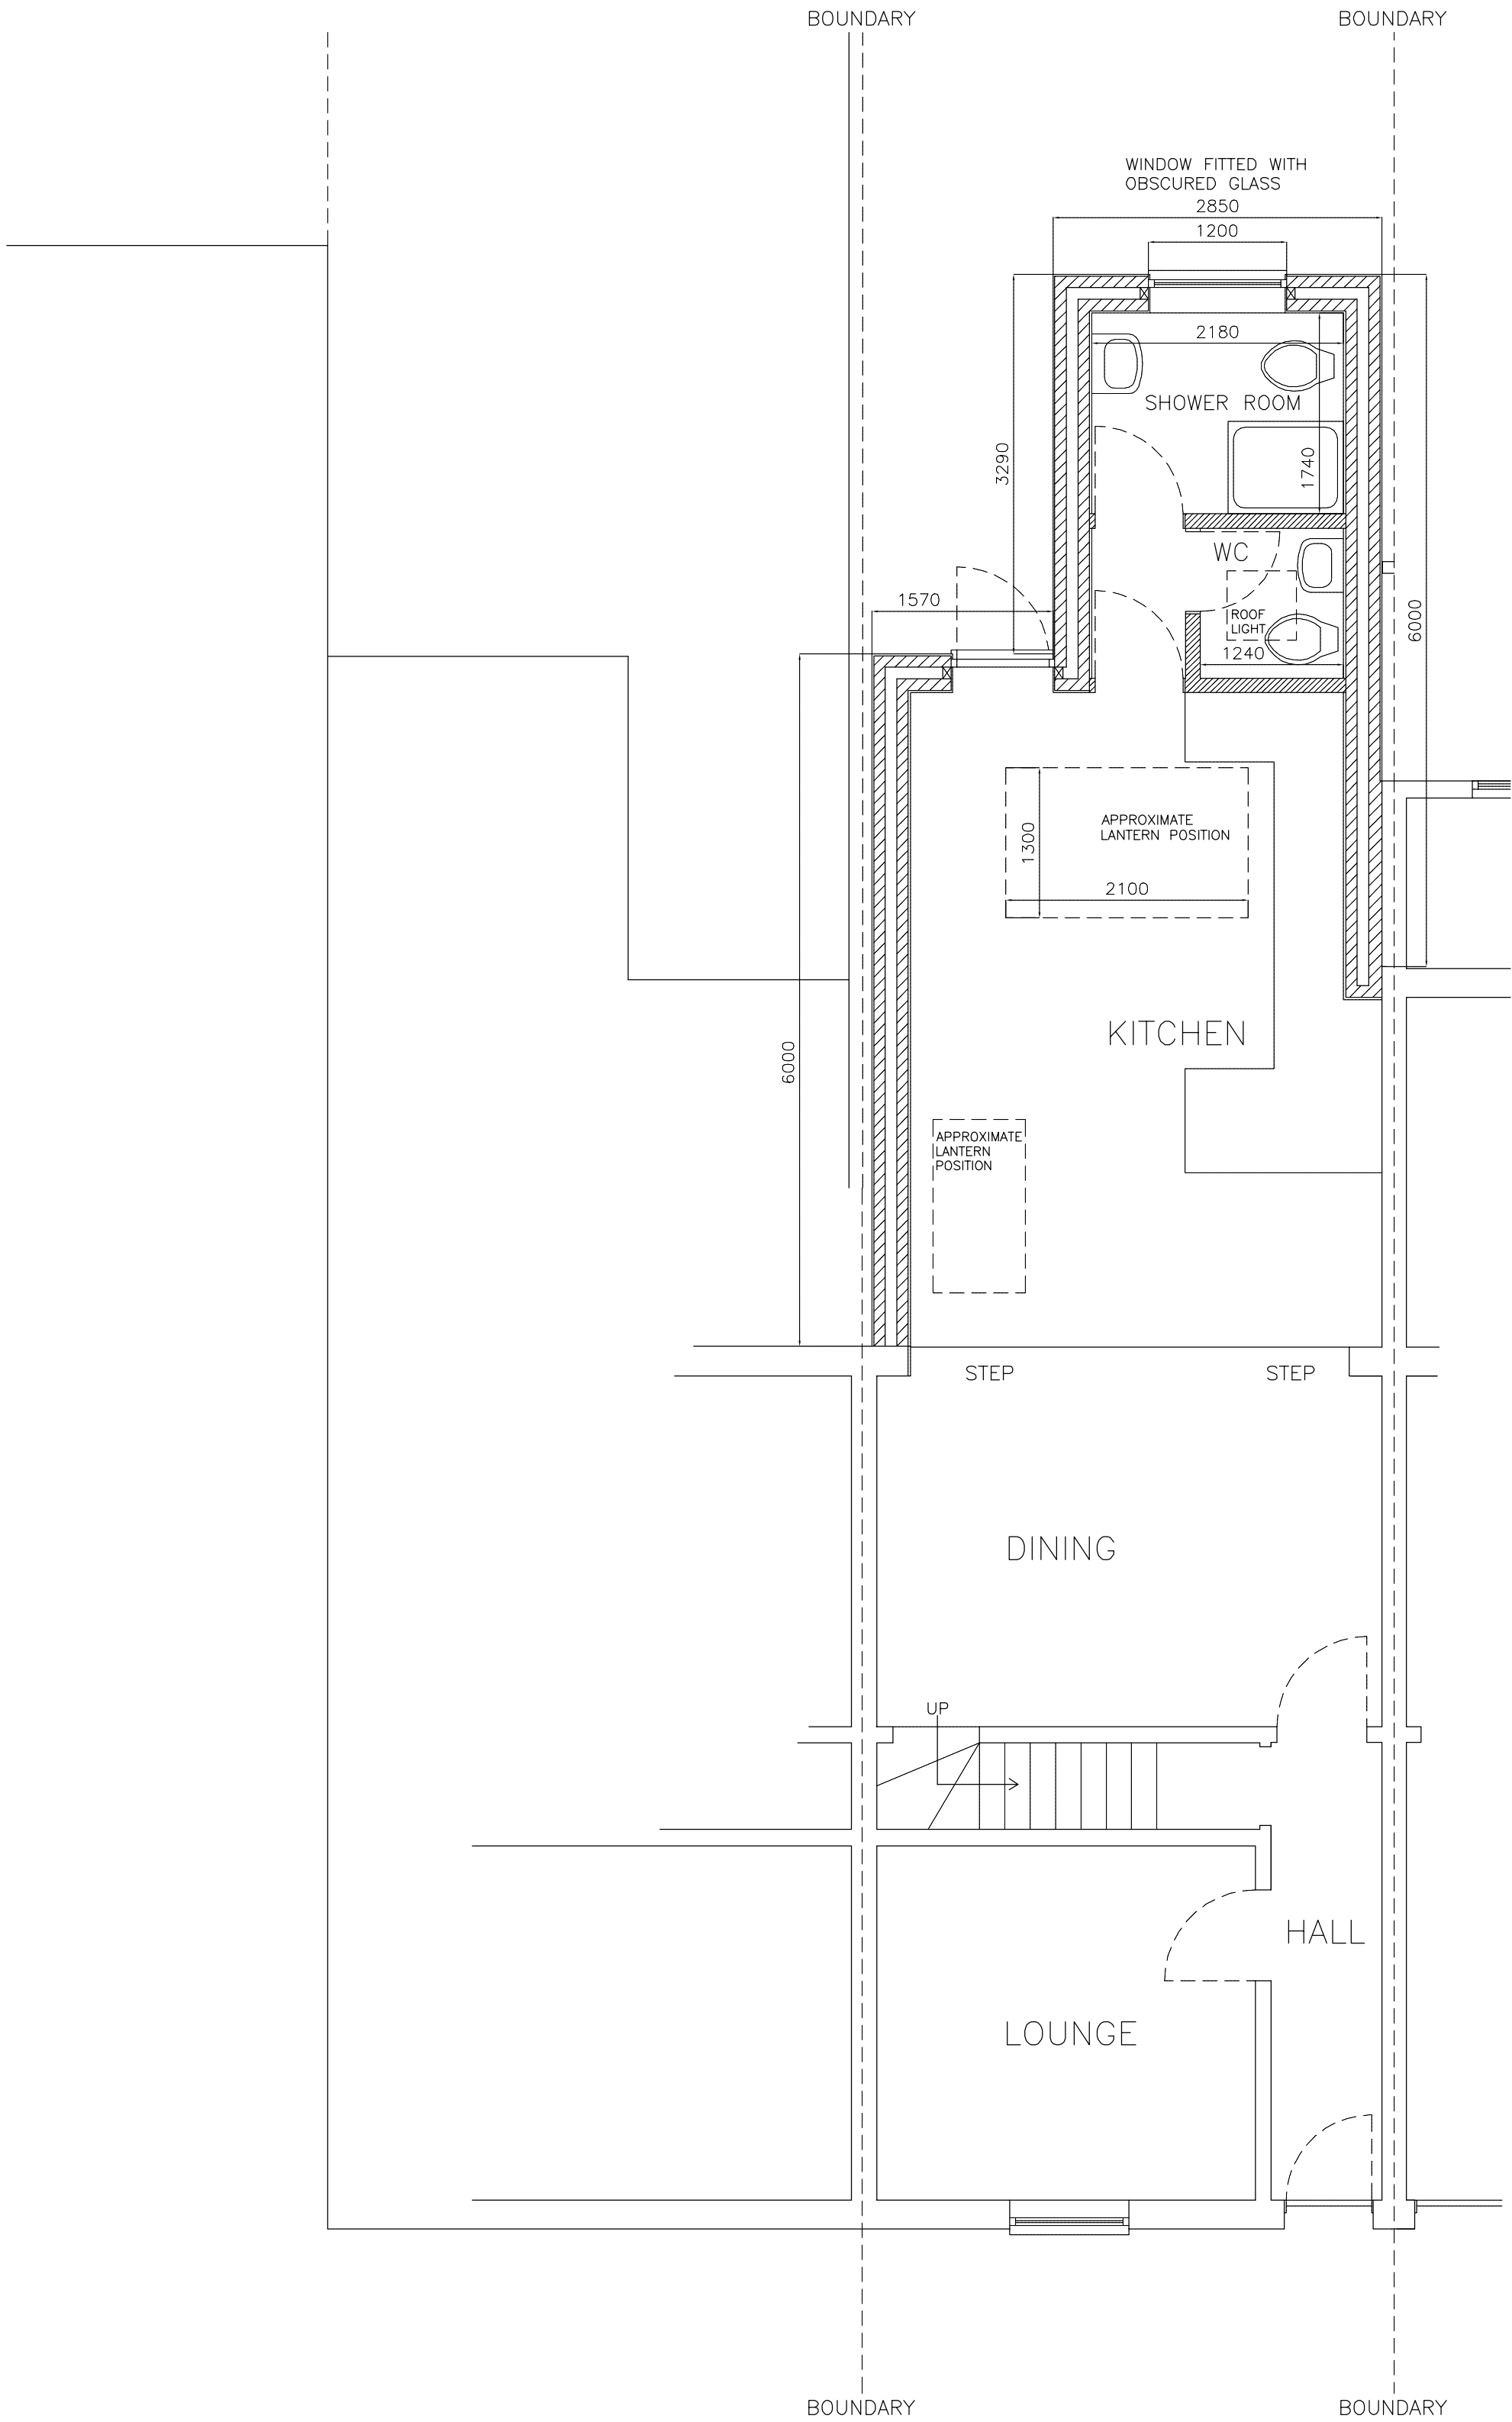

PROPOSED GROUND FLOOR PLAN

SINGLE STOREY REAR EXTENSION

0 1 2 3 4 5M

DRAWING NO. BH.004
DATE 8.1.25
SCALE 1:50

MR AND MRS PUREWAL

70 BLENHEIM ROAD READING BERKS RG1 5NQ