


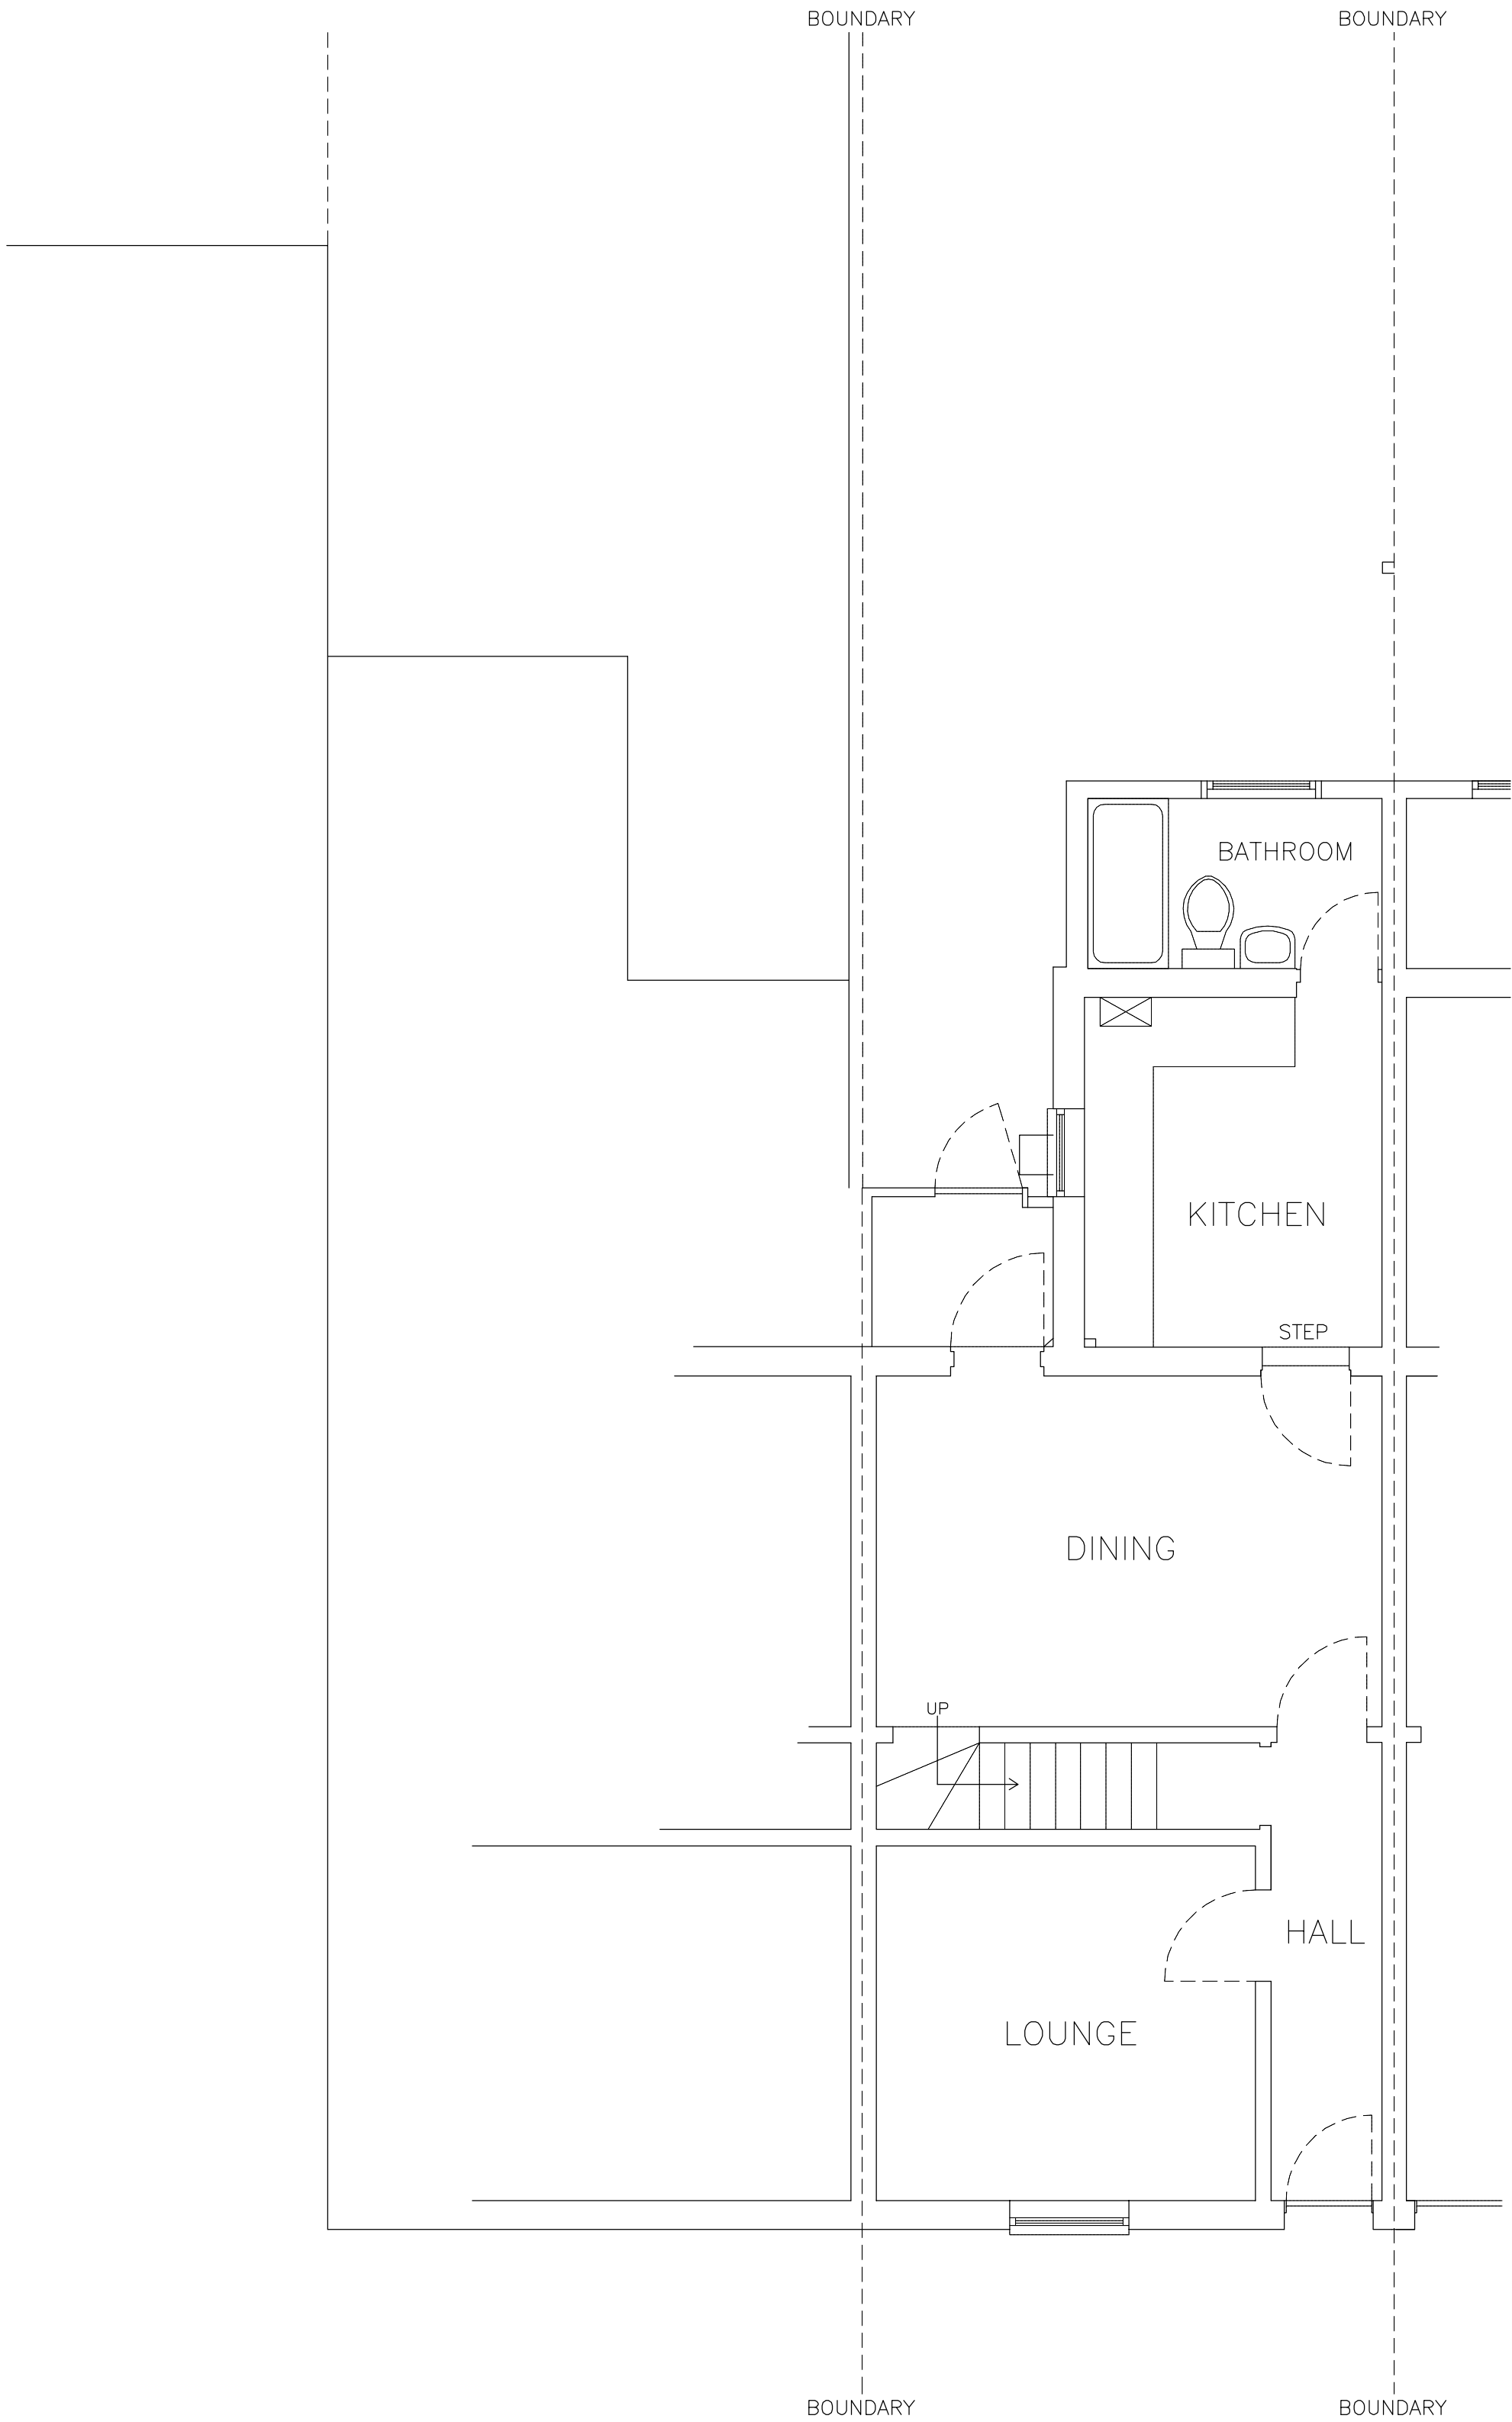

EXISTING GROUND FLOOR PLAN

SINGLE STOREY REAR EXTENSION	0 1 2 3 4 5M	DRAWING NO. BH.003 DATE 8.1.25 SCALE 1:50
MR AND MRS PUREWAL	70 BLENHEIM ROAD READING BERKS RG1 5NQ	