



DEVELOPMENTS IN DESIGN LTD

WWW.DEVELOPMENTSINDESIGN.CO.UK
TEL.01344 641268

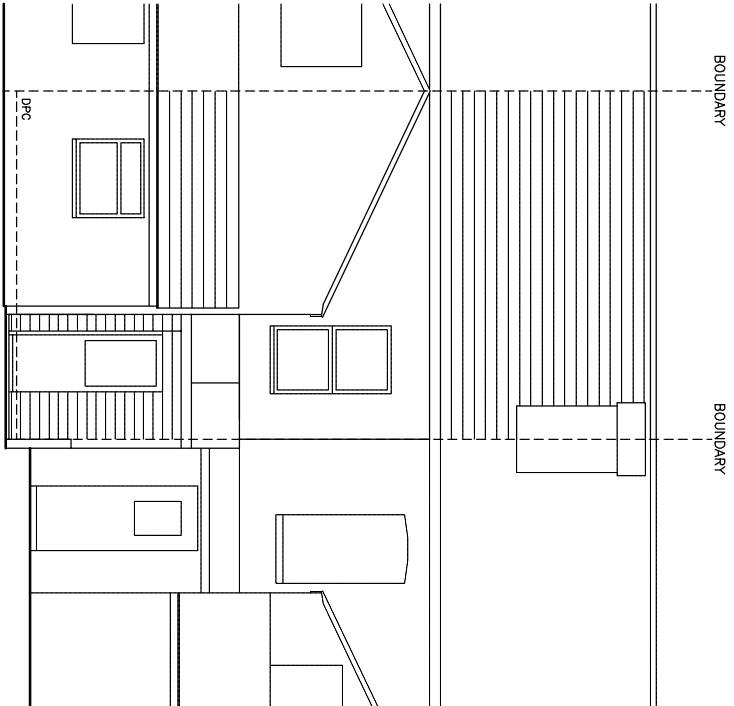


EXISTING REAR ELEVATION

WALLS WHITE COLOURED RENDER
ALL GUTTERING AND DOWNPIPES BLACK PLASTIC
WINDOWS WHITE UPVC
ALL EXTERNAL TIMBER PAINTED BLACK

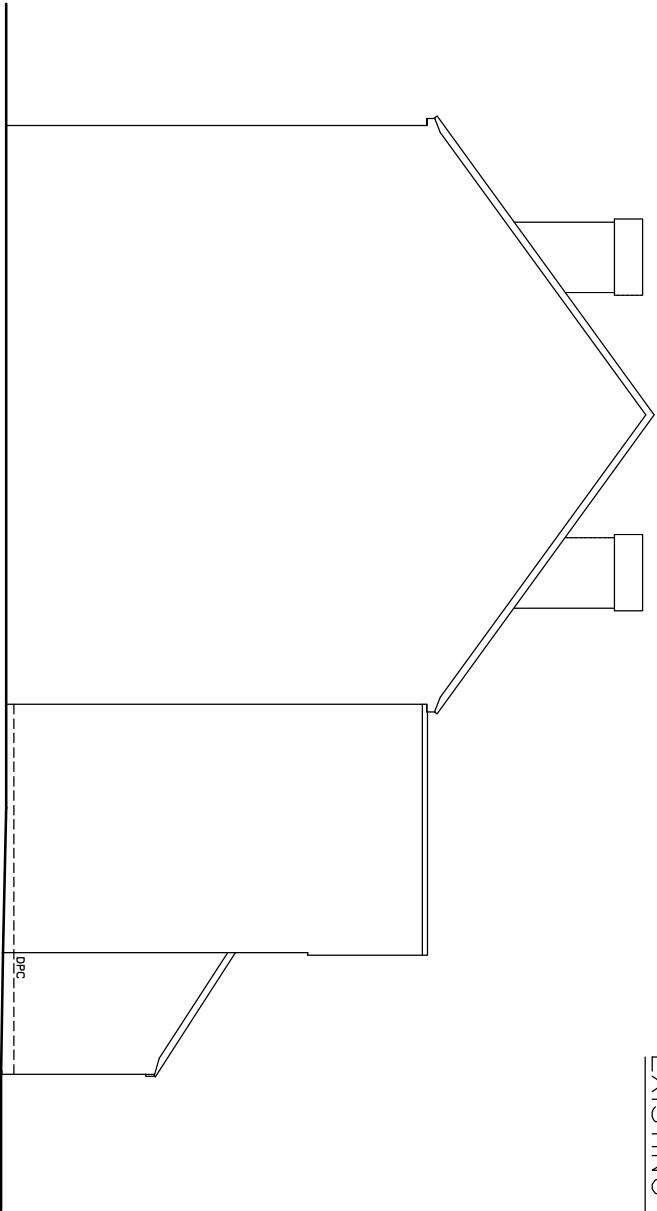

EXISTING SIDE ELEVATION

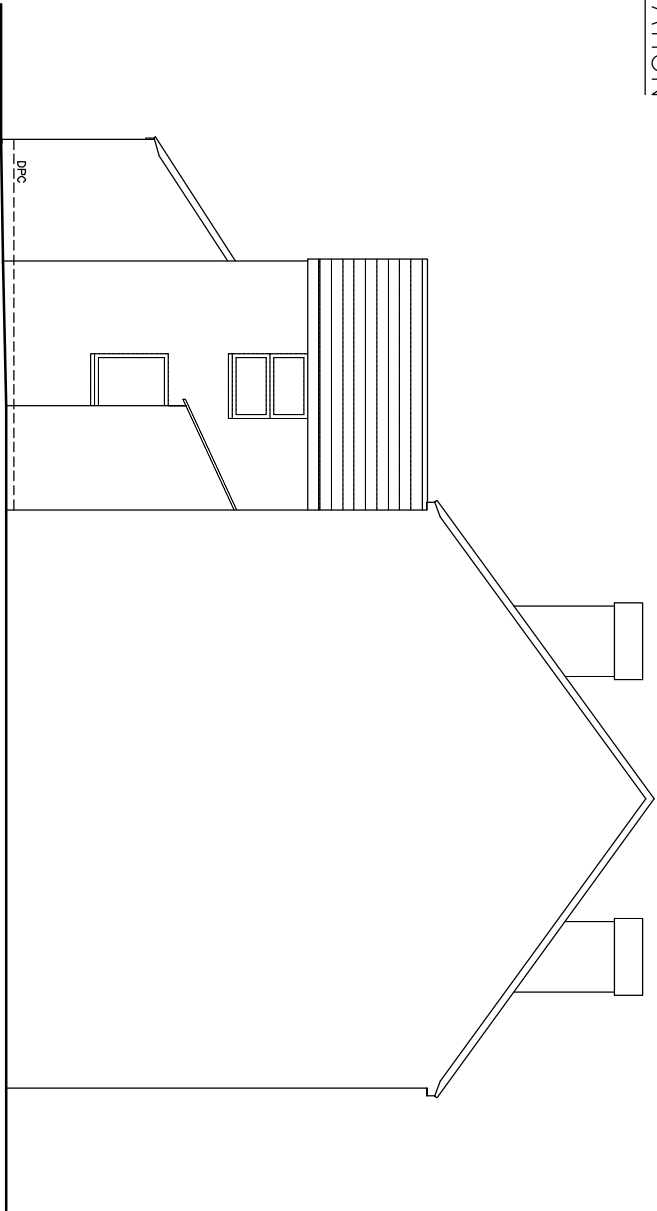


EXISTING SIDE ELEVATION

SINGLE STOREY REAR EXTENSION

MR AND MRS PUREWAL

70 BLENHEIM ROAD READING BERKS RG1 5NQ

 

DRAWING NO. BH.001
DATE 8.1.25
SCALE 1:100