




Front Elevation



Side 2 Elevation



Rear Elevation

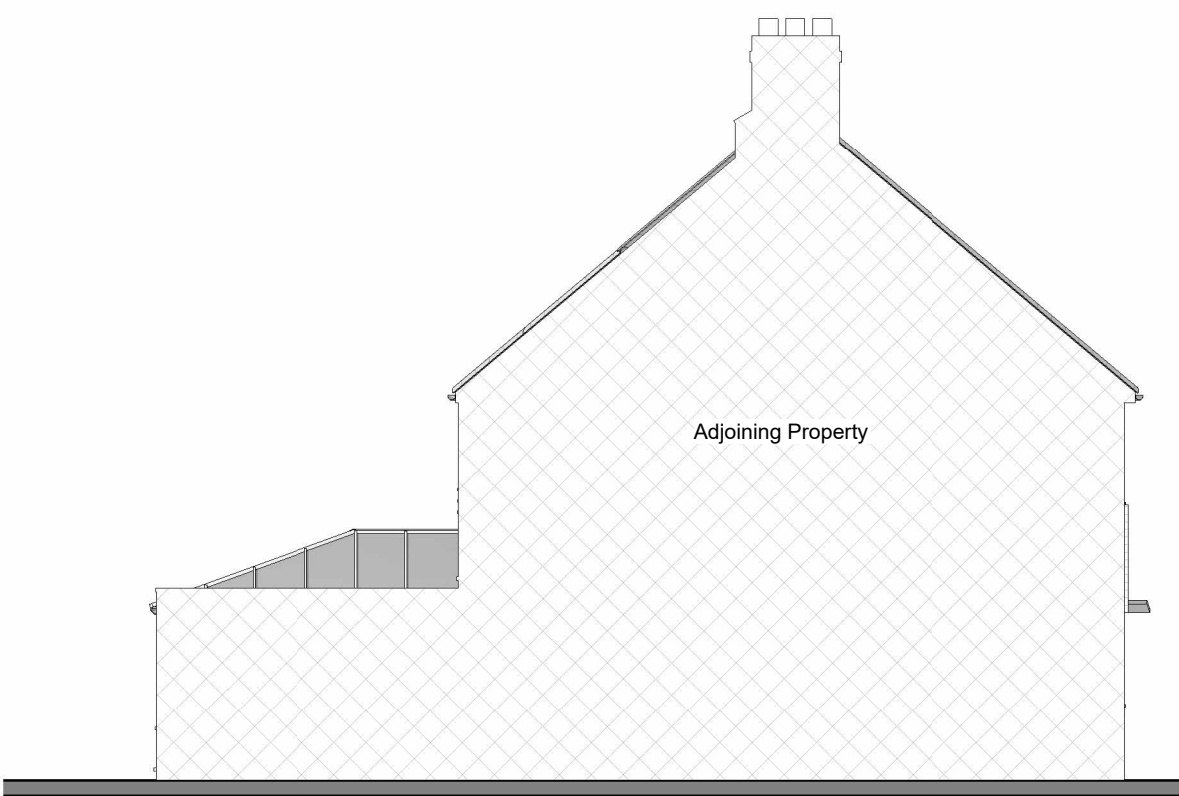

Side 1 Elevation



Fluent
ARCHITECTURAL DESIGN SERVICES

FLUENT
ARCHITECTURAL DESIGN SERVICES

TEL: 0800 043 8838
E-MAIL: INFO@FLUENT-ADS.CO.UK
WEB: FLUENT-ADS.CO.UK

11 Mayfield Drive. Reading RG4 5JP
Existing Elevations

Scale @ A3 1 : 100	Drawing number P.M.300
Date 28.08.2024	Project number 2251
Drawn by MV	Rev

Key:

Existing Proposed SVP Boundary line

Existing drainage Proposed drainage Overhead

0 1 2 3 4 5 10

GRAPHIC SCALE: 1:100

No.	Description	Date
	First draft	29.08.24