




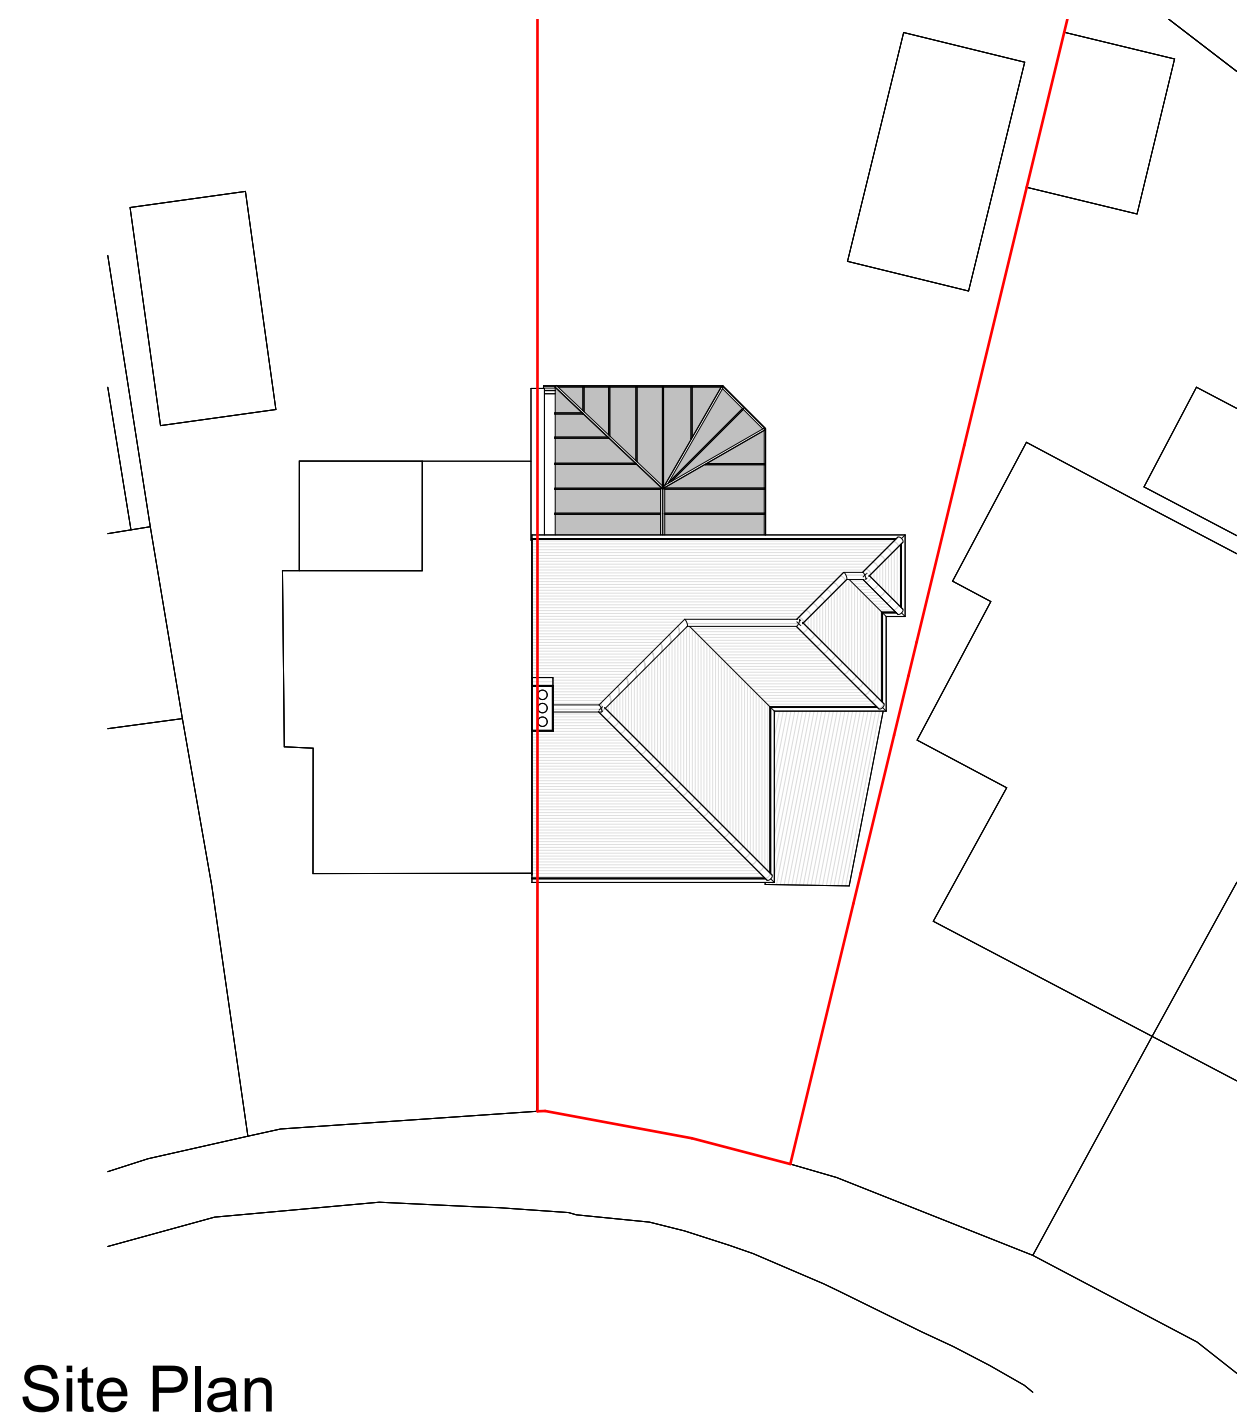

Site Plan

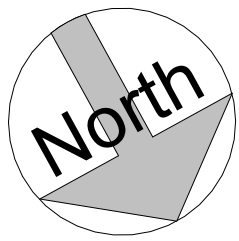

3D View 1

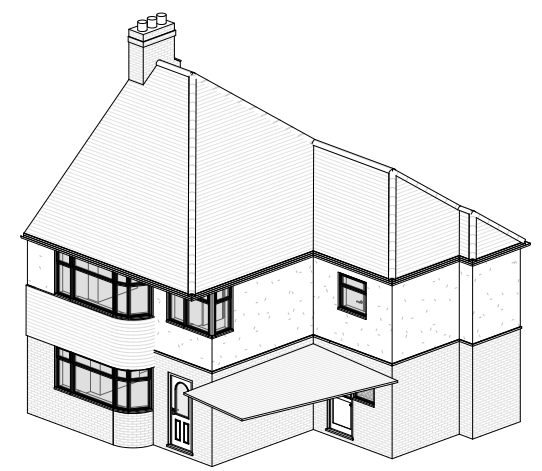

3D View 2



Fluent
ARCHITECTURAL DESIGN SERVICES

FLUENT
ARCHITECTURAL DESIGN SERVICES

Tel: 0800 043 8838
E-mail: info@fluent-ads.co.uk
Web: fluent-ads.co.uk

11 Mayfield Drive. Reading RG4 5JP
Existing Site Plan and 3D Views

Scale @ A3 1 : 200	Drawing number P.M.100
Date 28.08.2024	Project number 2251
Drawn by MV	Rev

Key:

Existing

Proposed

SVP

Boundary line

Existing drainage

Proposed drainage

Overhead



GRAPHIC SCALE: 1:200

No.	Description	Date
	First draft	29.08.24