


- 1
- 2
- 3
- 4
- 5
- 6
- 7
- 8

Dimensions to be verified on site.
Figured dimensions to take preference to those scaled.
Architect to be notified of discrepancies immediately.


This drawing is the property of CUTLERARCH LTD
Copyright is reserved by them and the drawing is
issued on the condition that it is not copied,
reproduced, retained or disclosed to any unauthorised
person, either wholly or in part without the consent
in writing of CUTLERARCH LTD.
43 St. Mary's Street, Wallingford, Oxfordshire. OX10 0EU.
Telephone: 01491 838130

AMENDMENTS:


C DEC24 Reduced height garage block.

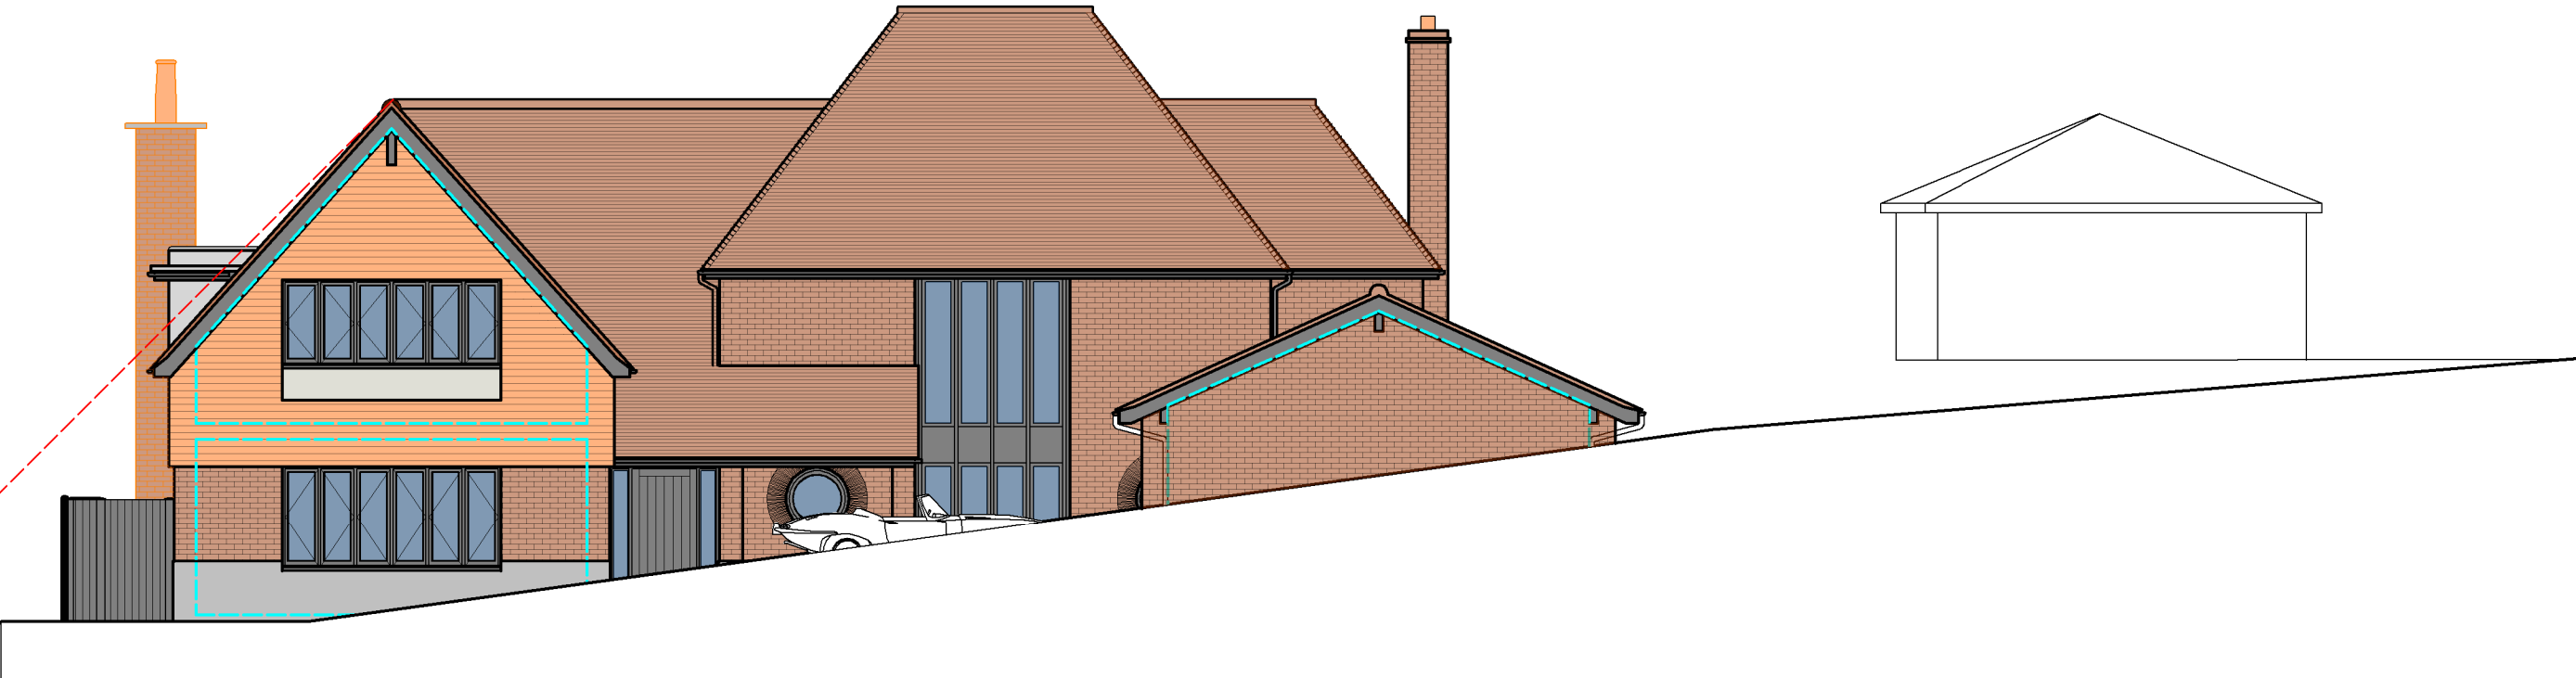

NORTH EAST ELEVATION

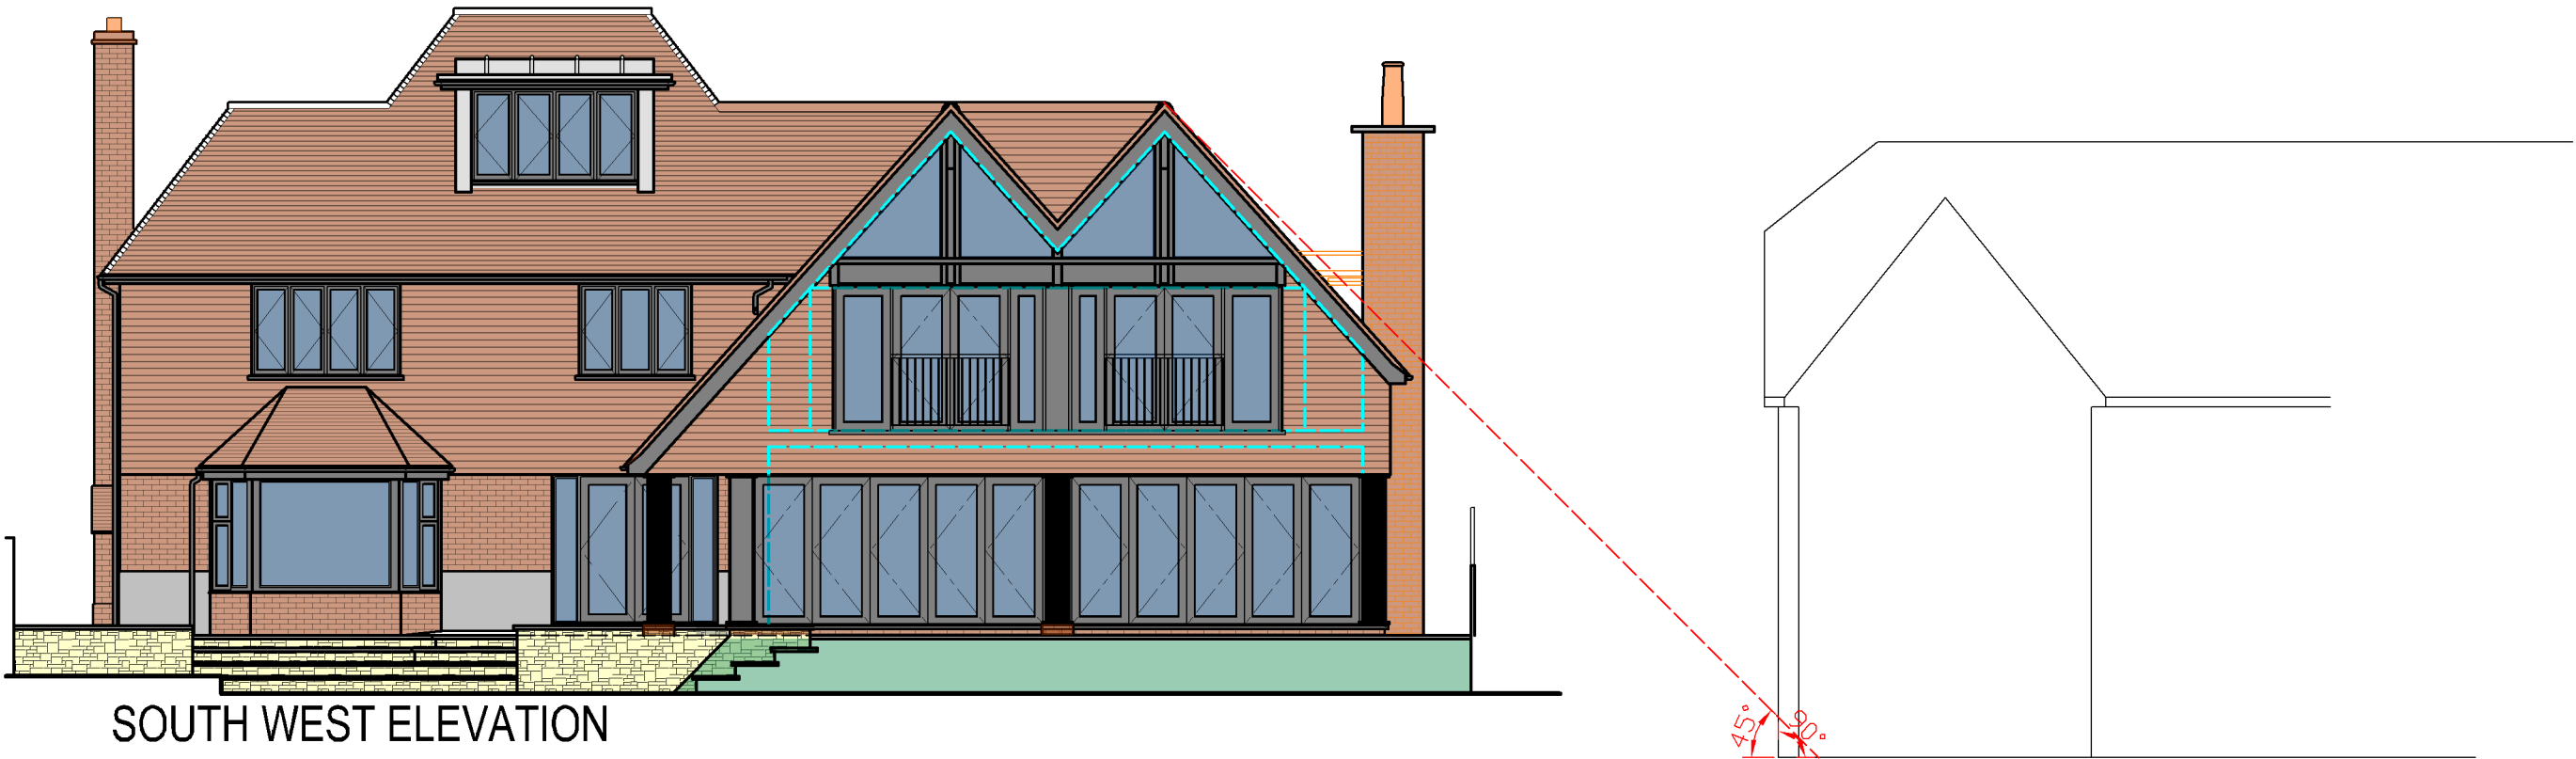

SOUTH WEST ELEVATION

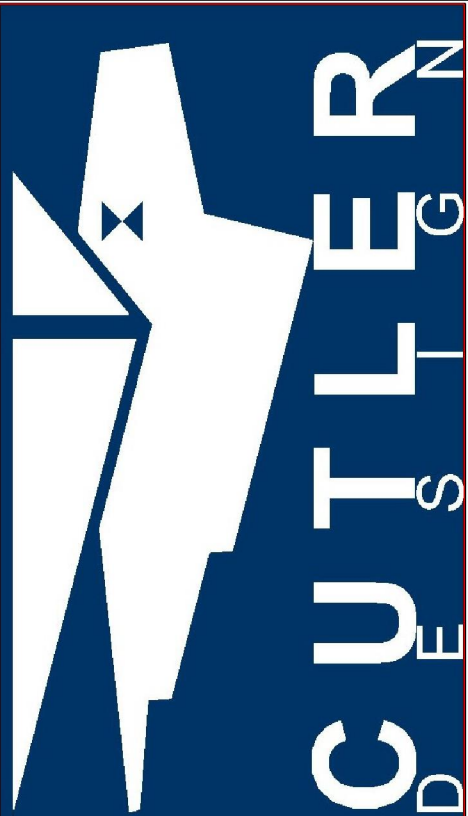

www.cutlerarch.com
mail@cutlerarch.com
01491 838130

Proposed Alterations:
11 ST. PETER'S AVENUE,
CAVERSHAM, READING,
BERKSHIRE, RG4 7DD.
Mr. & Mrs. R. Towers

PROPOSED
STREET SCENE

Date DEC 24	Scale 1:100 @A2		
JobNo 918.24.3	DwgNo P/006	Rev D	
PLANNING DRAWING			