



CONIFER TREE TO BE REMOVED

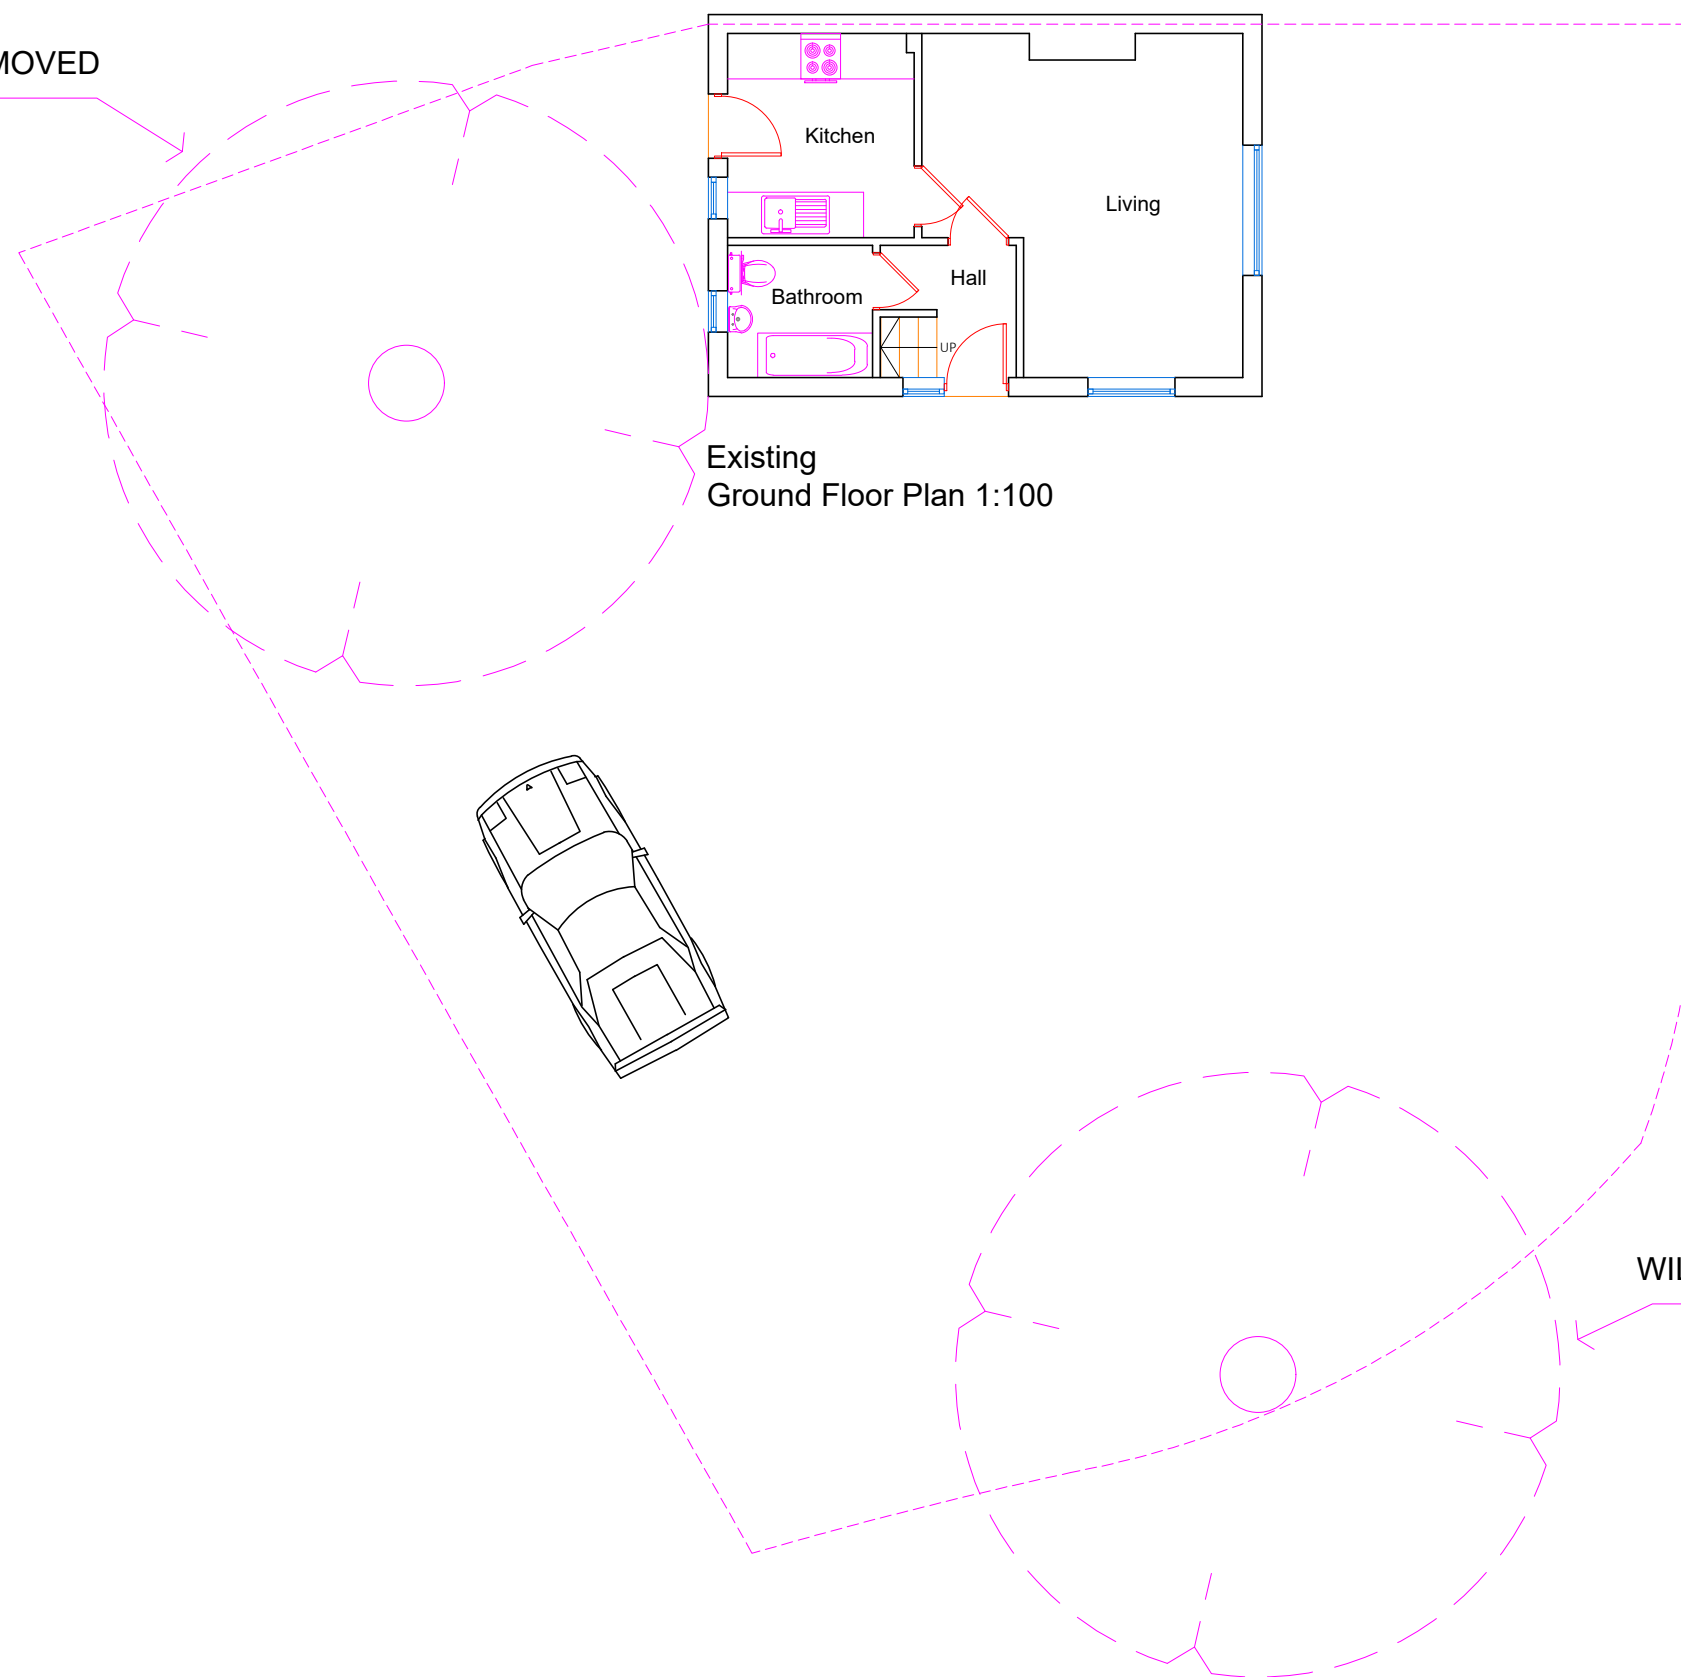

Project : Proposed Side Extension

Drawing Title : Existing Plan


SCALE 1:100@A3

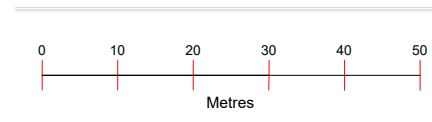


Address : 55 ASHBURTON ROAD
READING, BERKSHIRE
RG2 7PA

Drawing no : 101


Date : 18/11/24

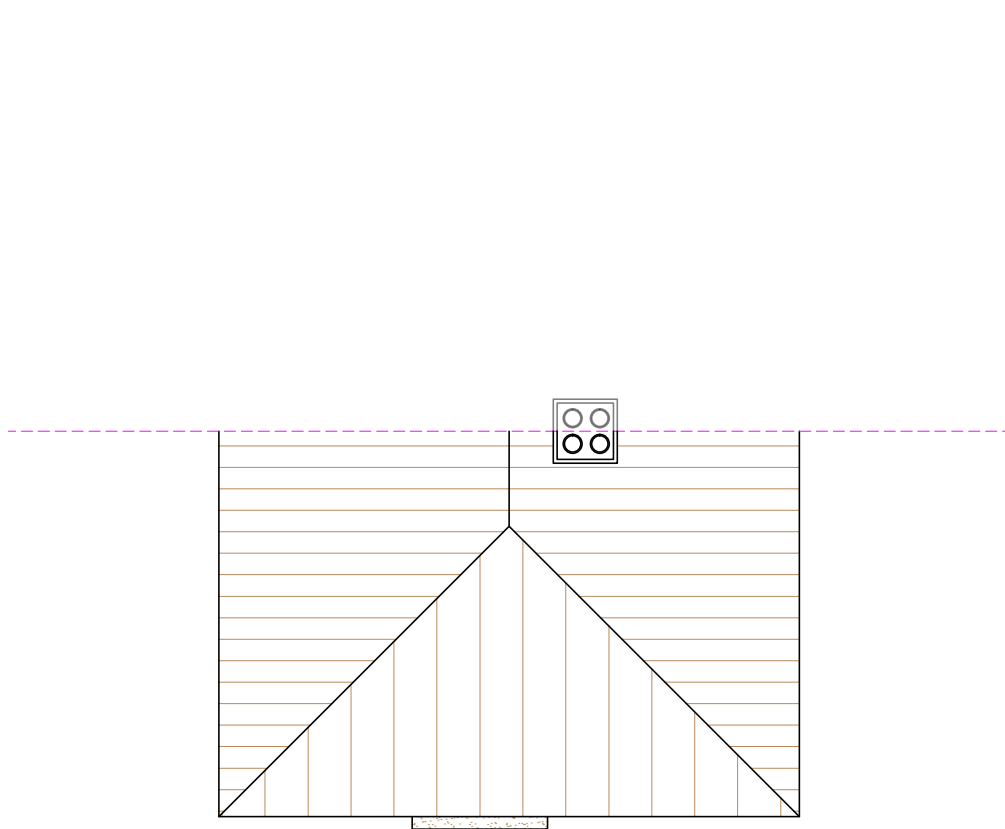


Existing
Roof Plan 1:100

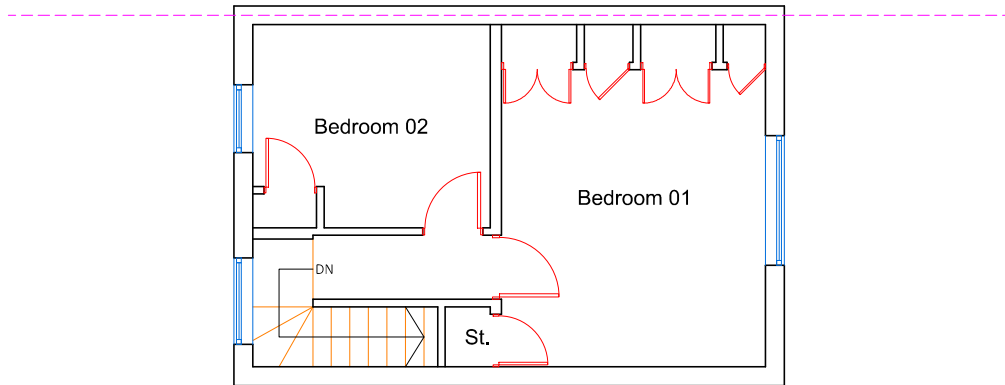


Existing
First Floor Plan 1:100

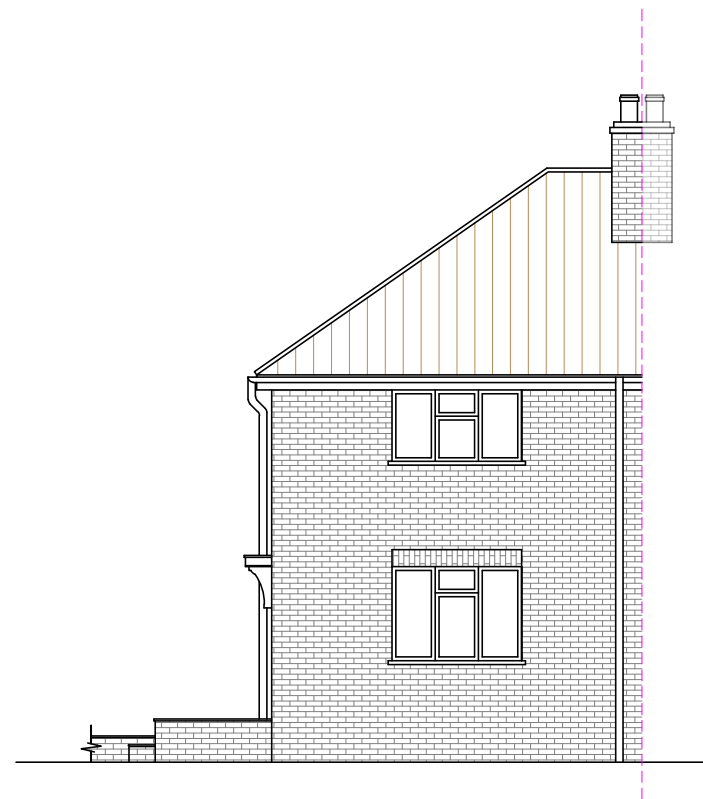


Existing Front Elevation @ 1:100 (A3)

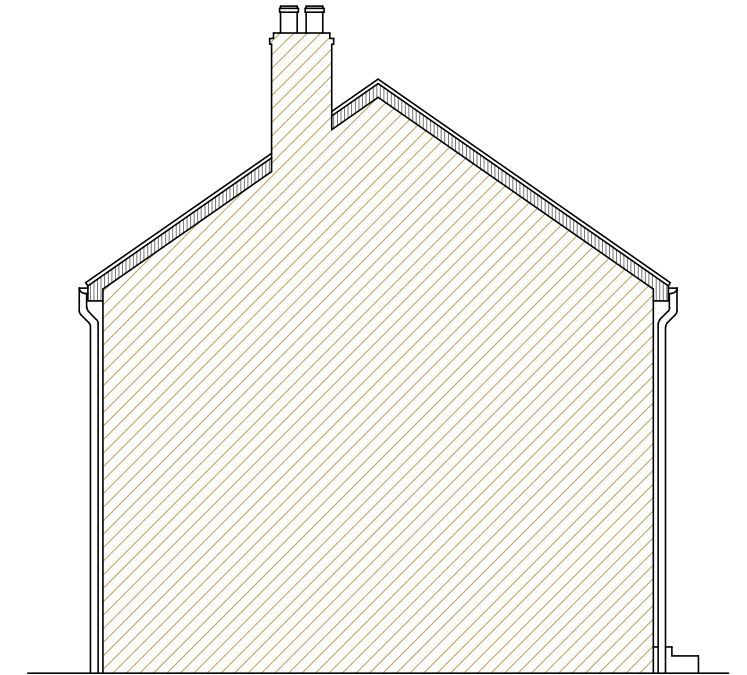

Existing Side Elevation @ 1:100 (A3)

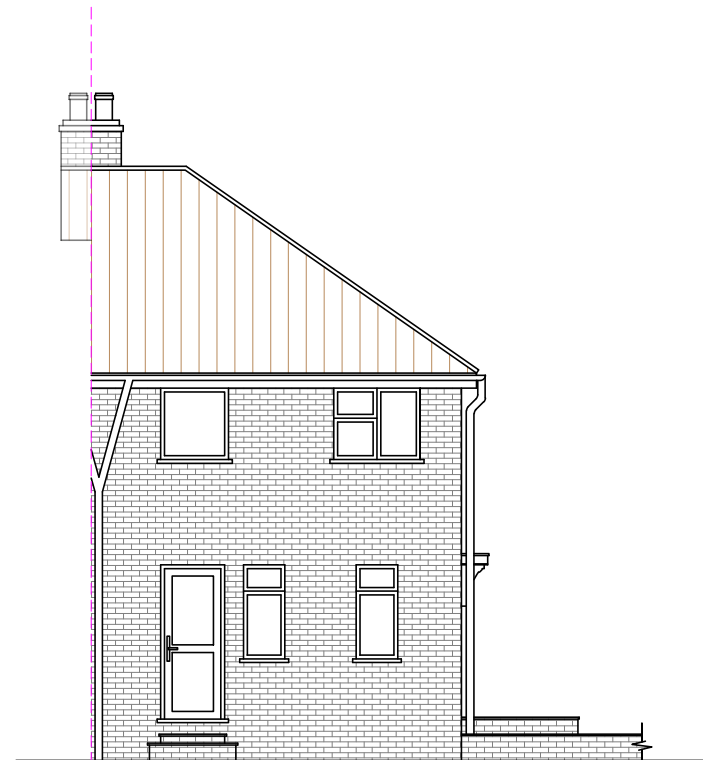

Existing Rear Elevation @ 1:100 (A3)

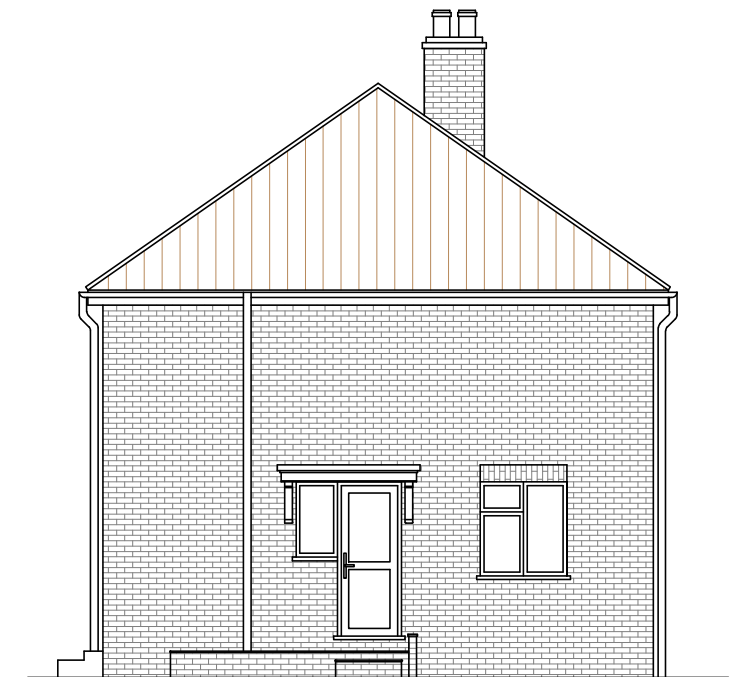


Existing Side Elevation @ 1:100 (A3)

Project : Proposed Side Extension

Drawing Title : Existing Plans & Elevations

SCALE 1:100@A3

 


Address : 55 ASHBURTON ROAD
READING, BERKSHIRE
RG2 7PA


Drawing no : 102

Date : 18/11/24

Note;
Construction Exclusion Zone (CEZ)
Should be marked on-site prior to any
construction activity and kept in place
until the development is complete

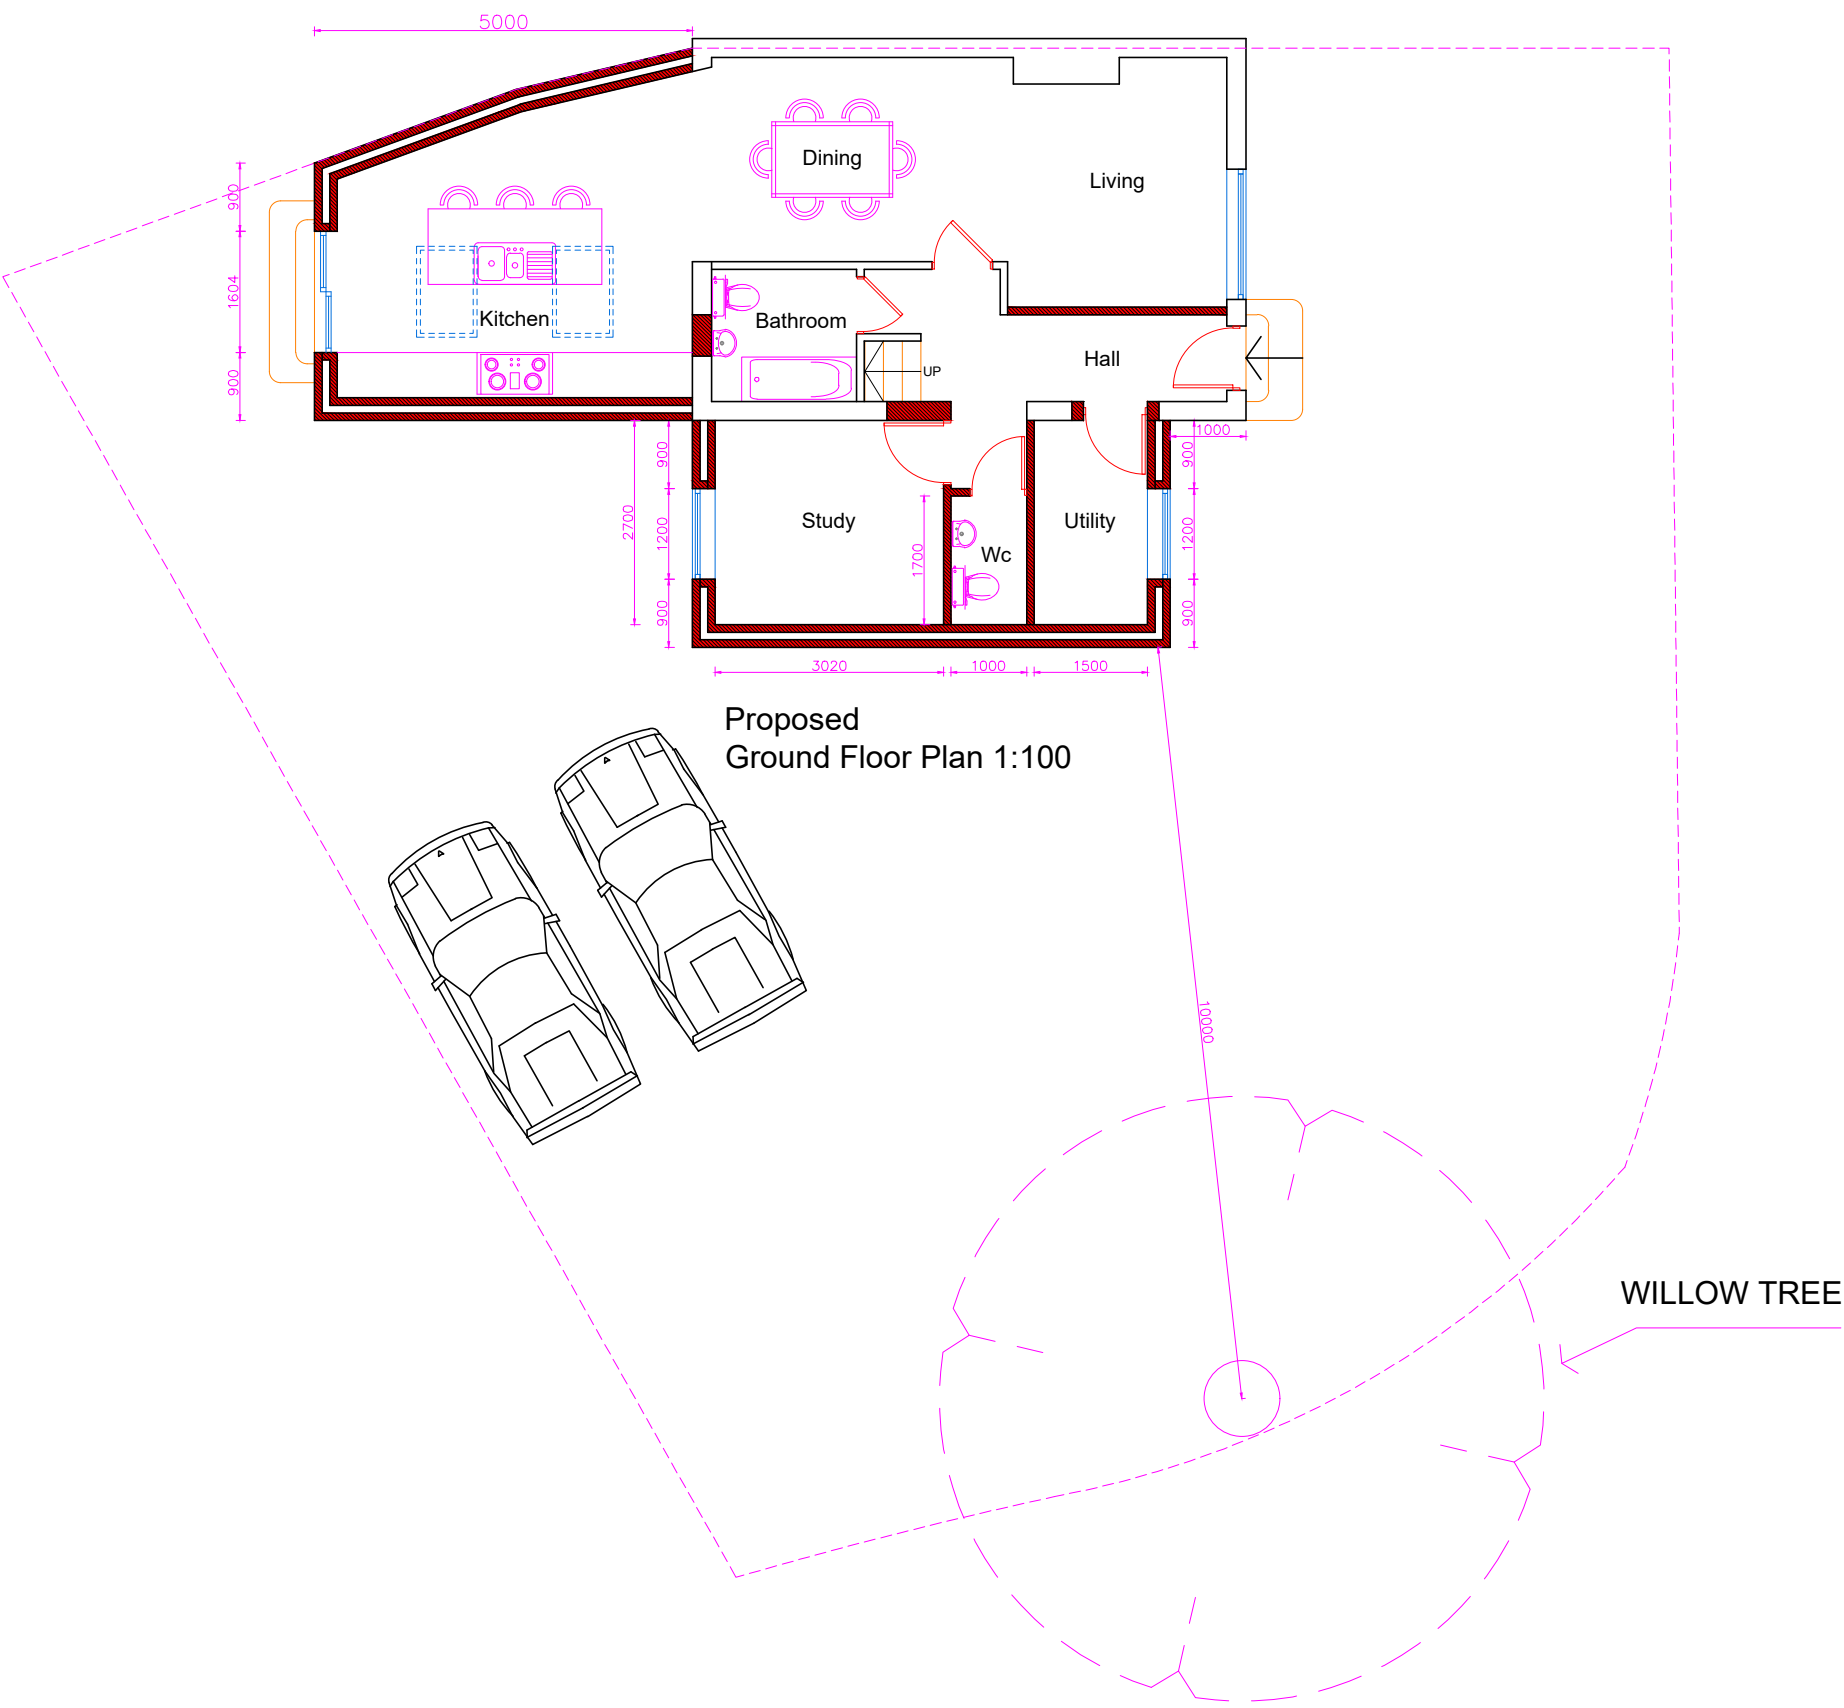


Project : Proposed Side Extension
Drawing Title : Proposed Plan

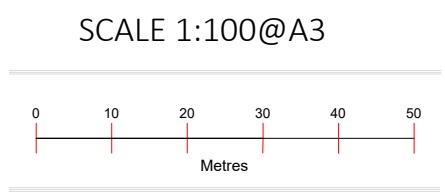


Address : 55 ASHBURTON ROAD
READING, BERKSHIRE
RG2 7PA

Drawing no : 103
Date : 18/11/24

Flat Roof

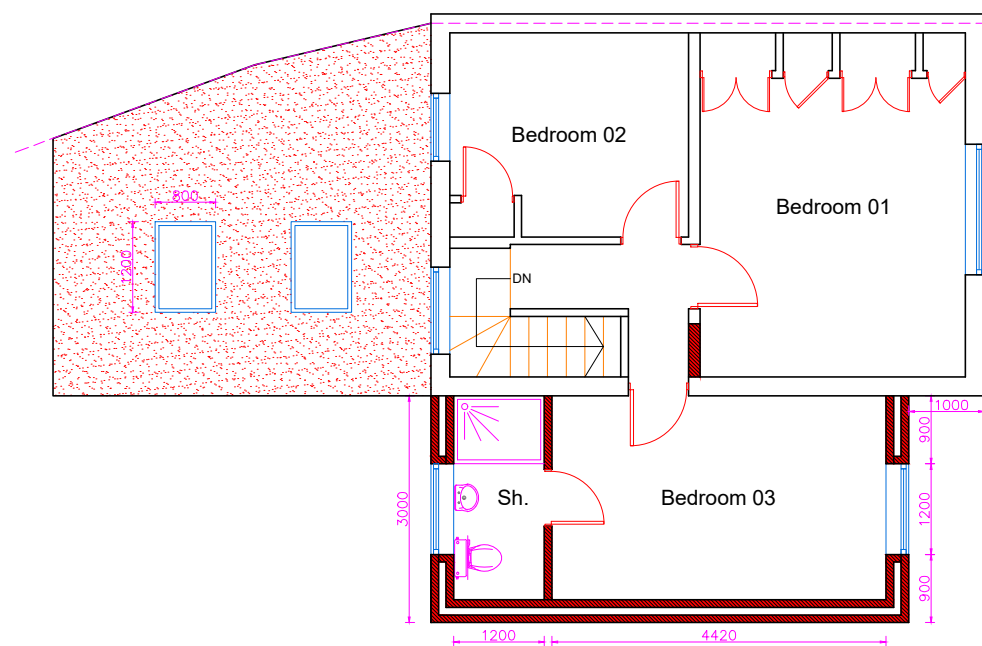


Proposed
First Floor Plan 1:100

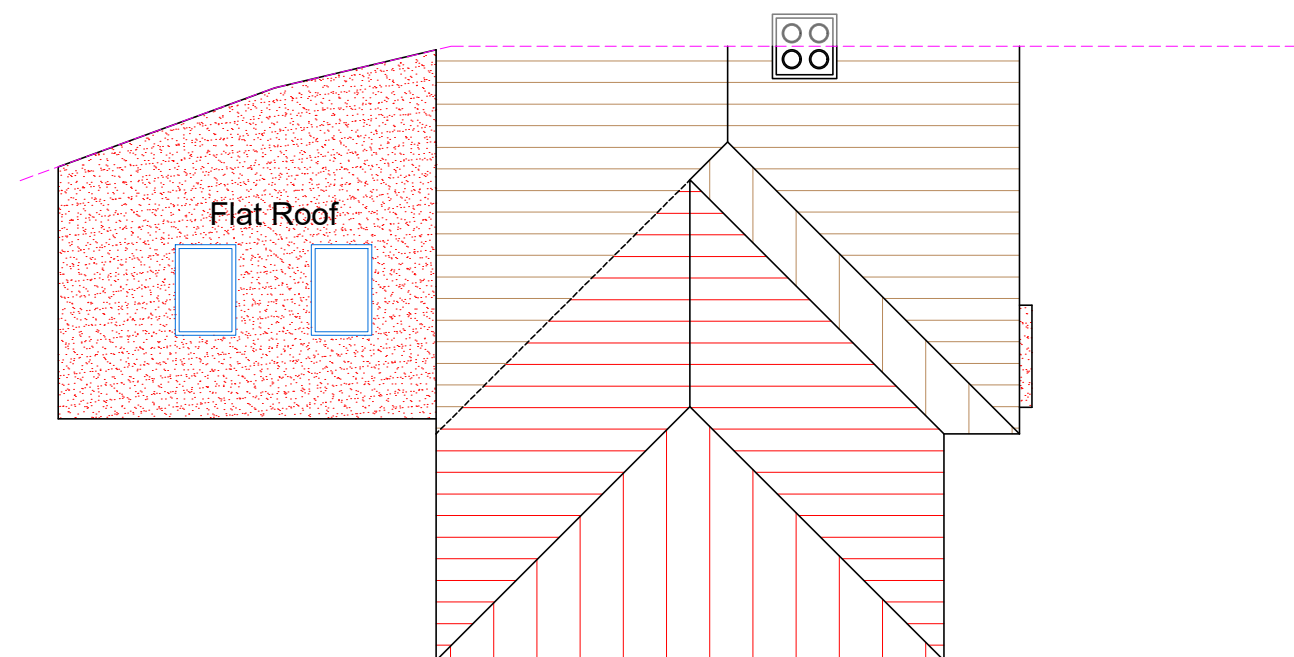

Proposed
Roof Plan 1:100


Project : Proposed Side Extension
Drawing Title : Proposed Plans

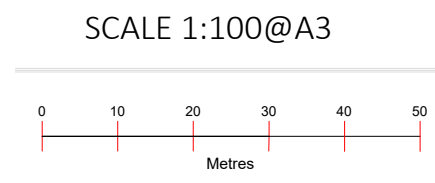


Address : 55 ASHBURTON ROAD
READING, BERKSHIRE
RG2 7PA

Drawing no : 104


Date : 18/11/24

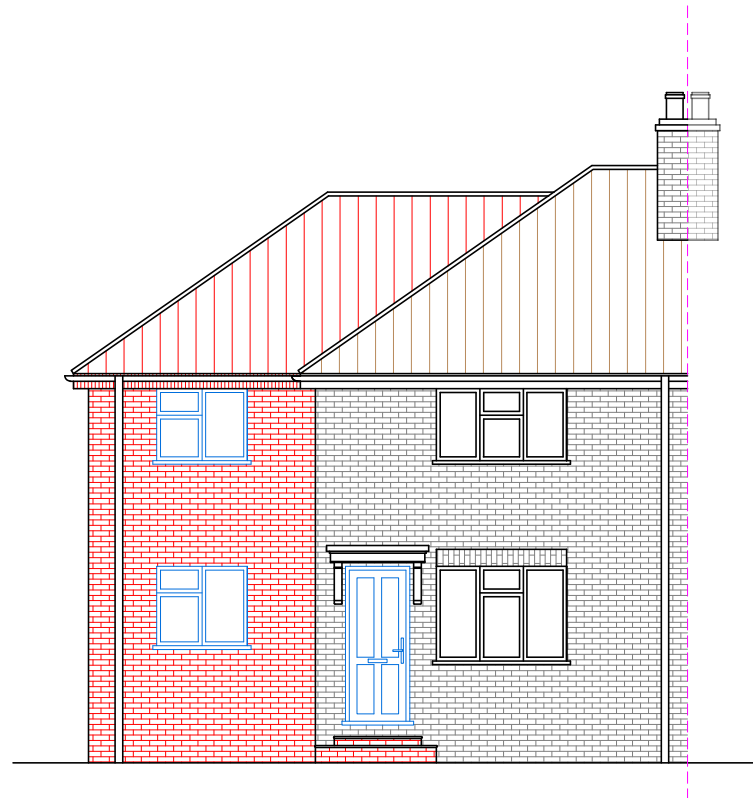


Proposed *Front Elevation* @ 1:100 (A3)

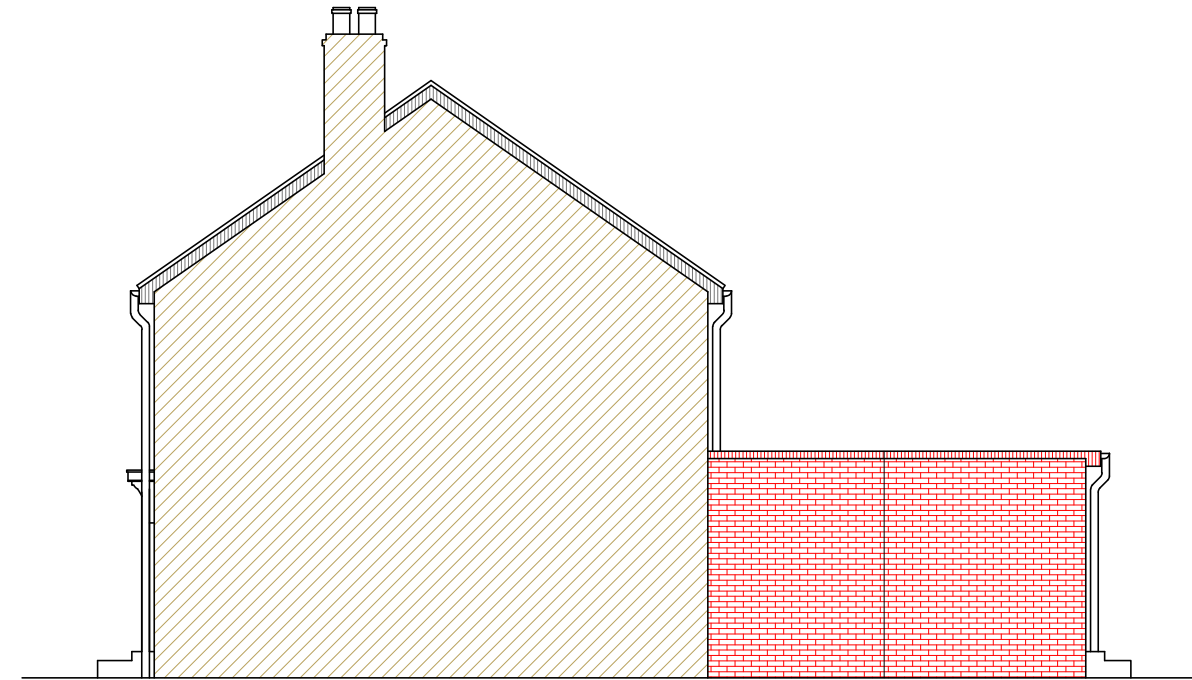

Proposed *Side Elevation* @ 1:100 (A3)

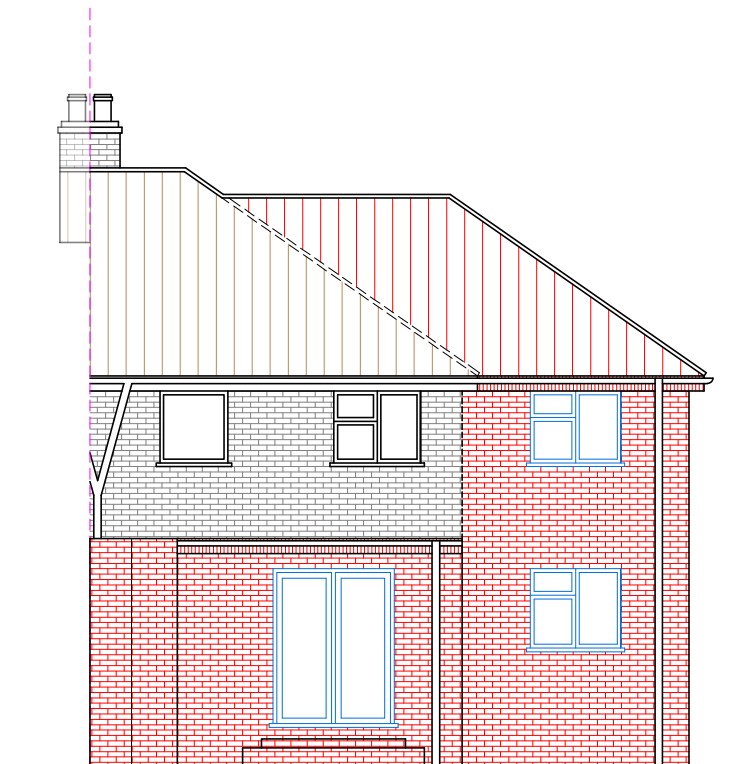


Proposed *Rear Elevation* @ 1:100 (A3)

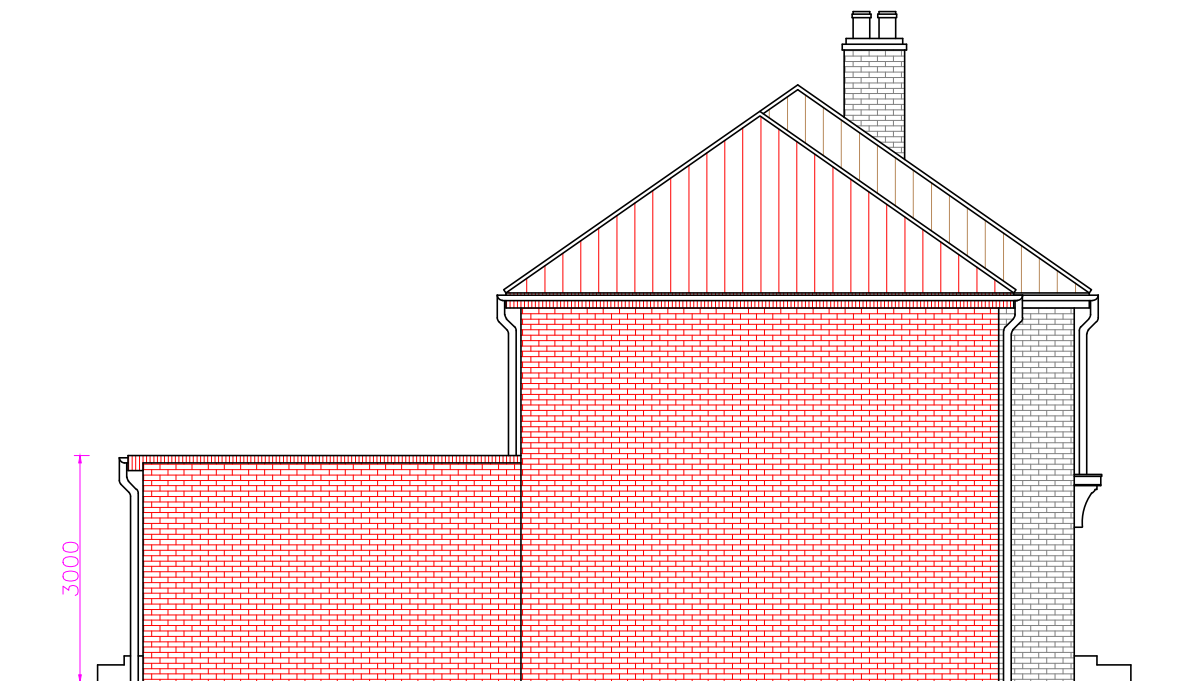

Proposed *Side Elevation* @ 1:100 (A3)


Project : Proposed Side Extension
Drawing Title : Proposed Elevations

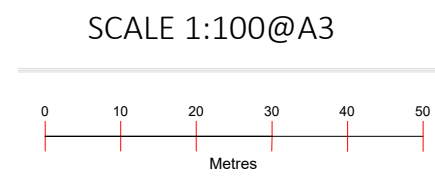


Address : 55 ASHBURTON ROAD
READING, BERKSHIRE
RG2 7PA

Drawing no : 105

Date : 18/11/24

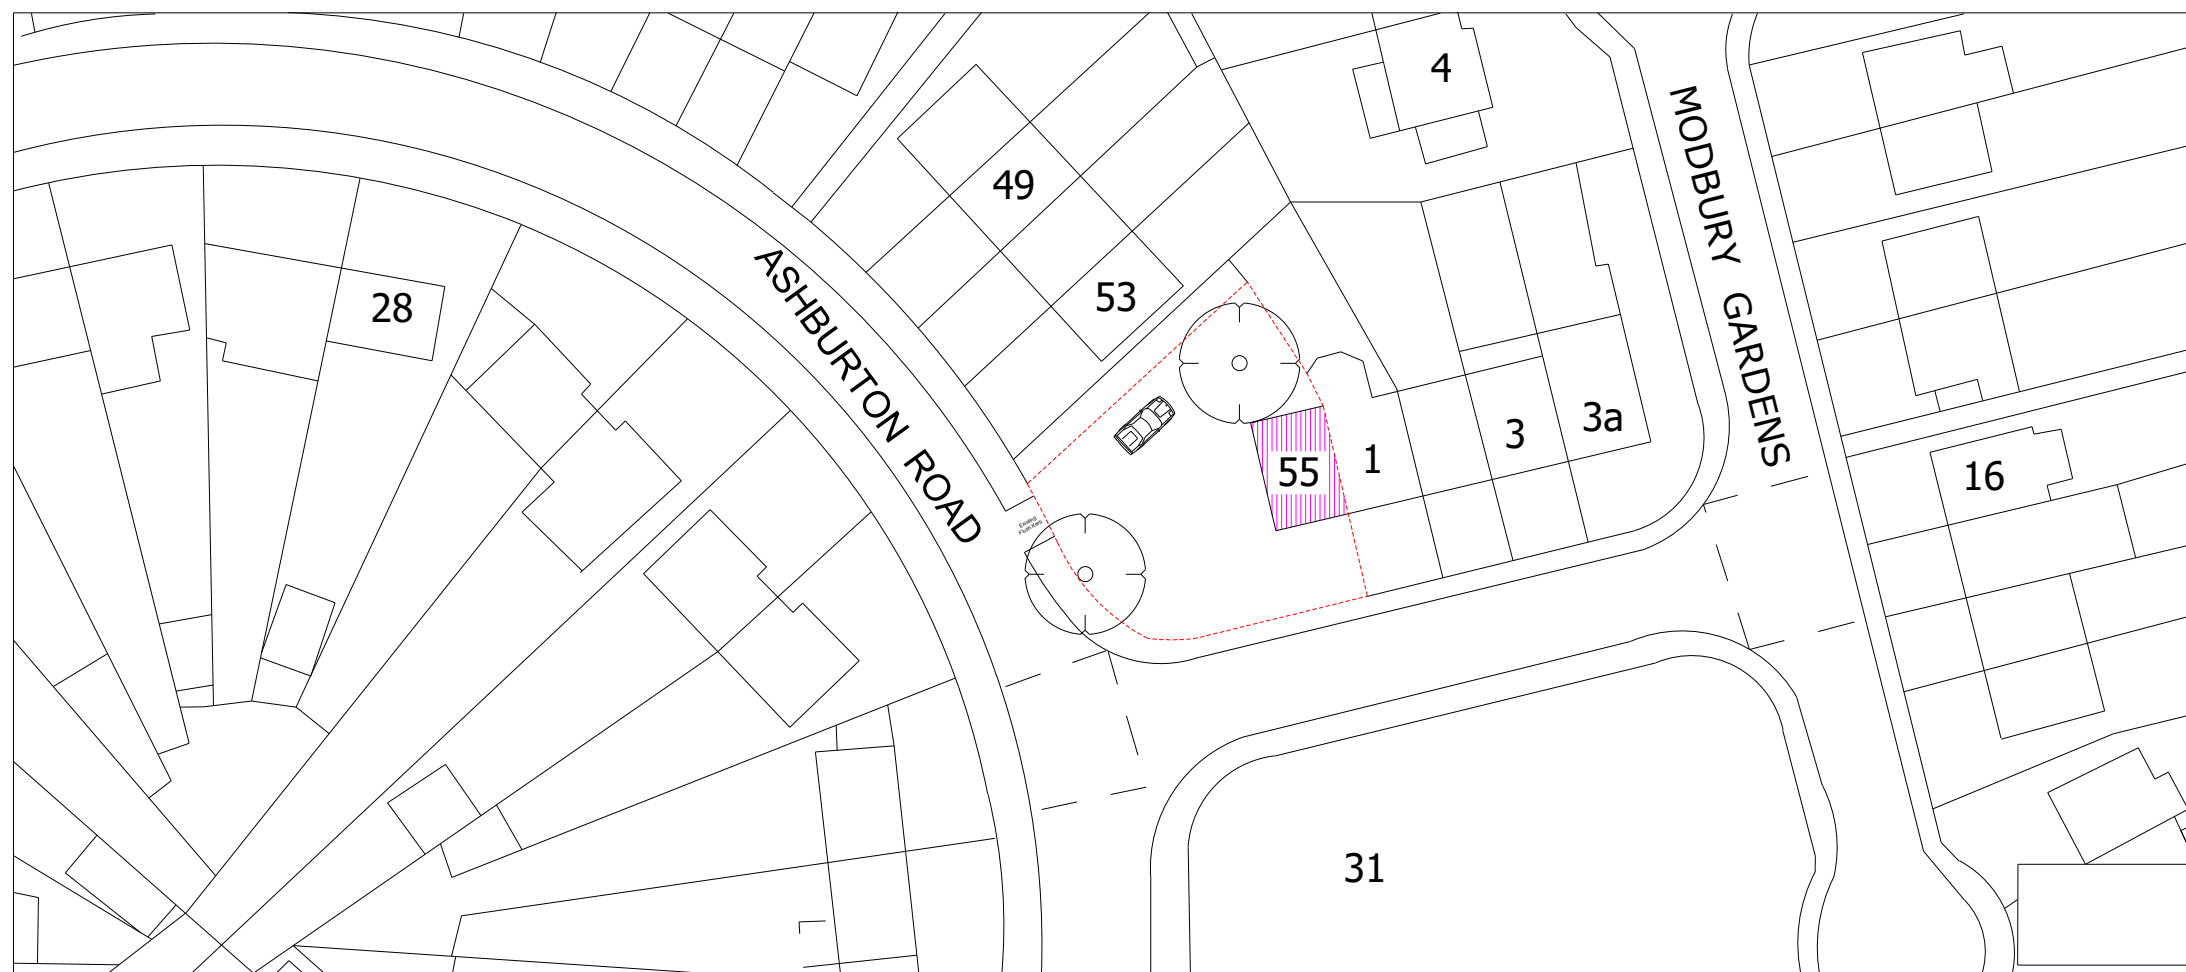



Project : Proposed Side Extension
Drawing Title : Existing Site Block Plan

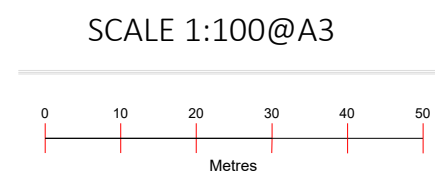

Address : 55 ASHBURTON ROAD
READING, BERKSHIRE
RG2 7PA

Drawing no : 106
Date : 18/11/24

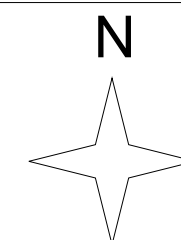


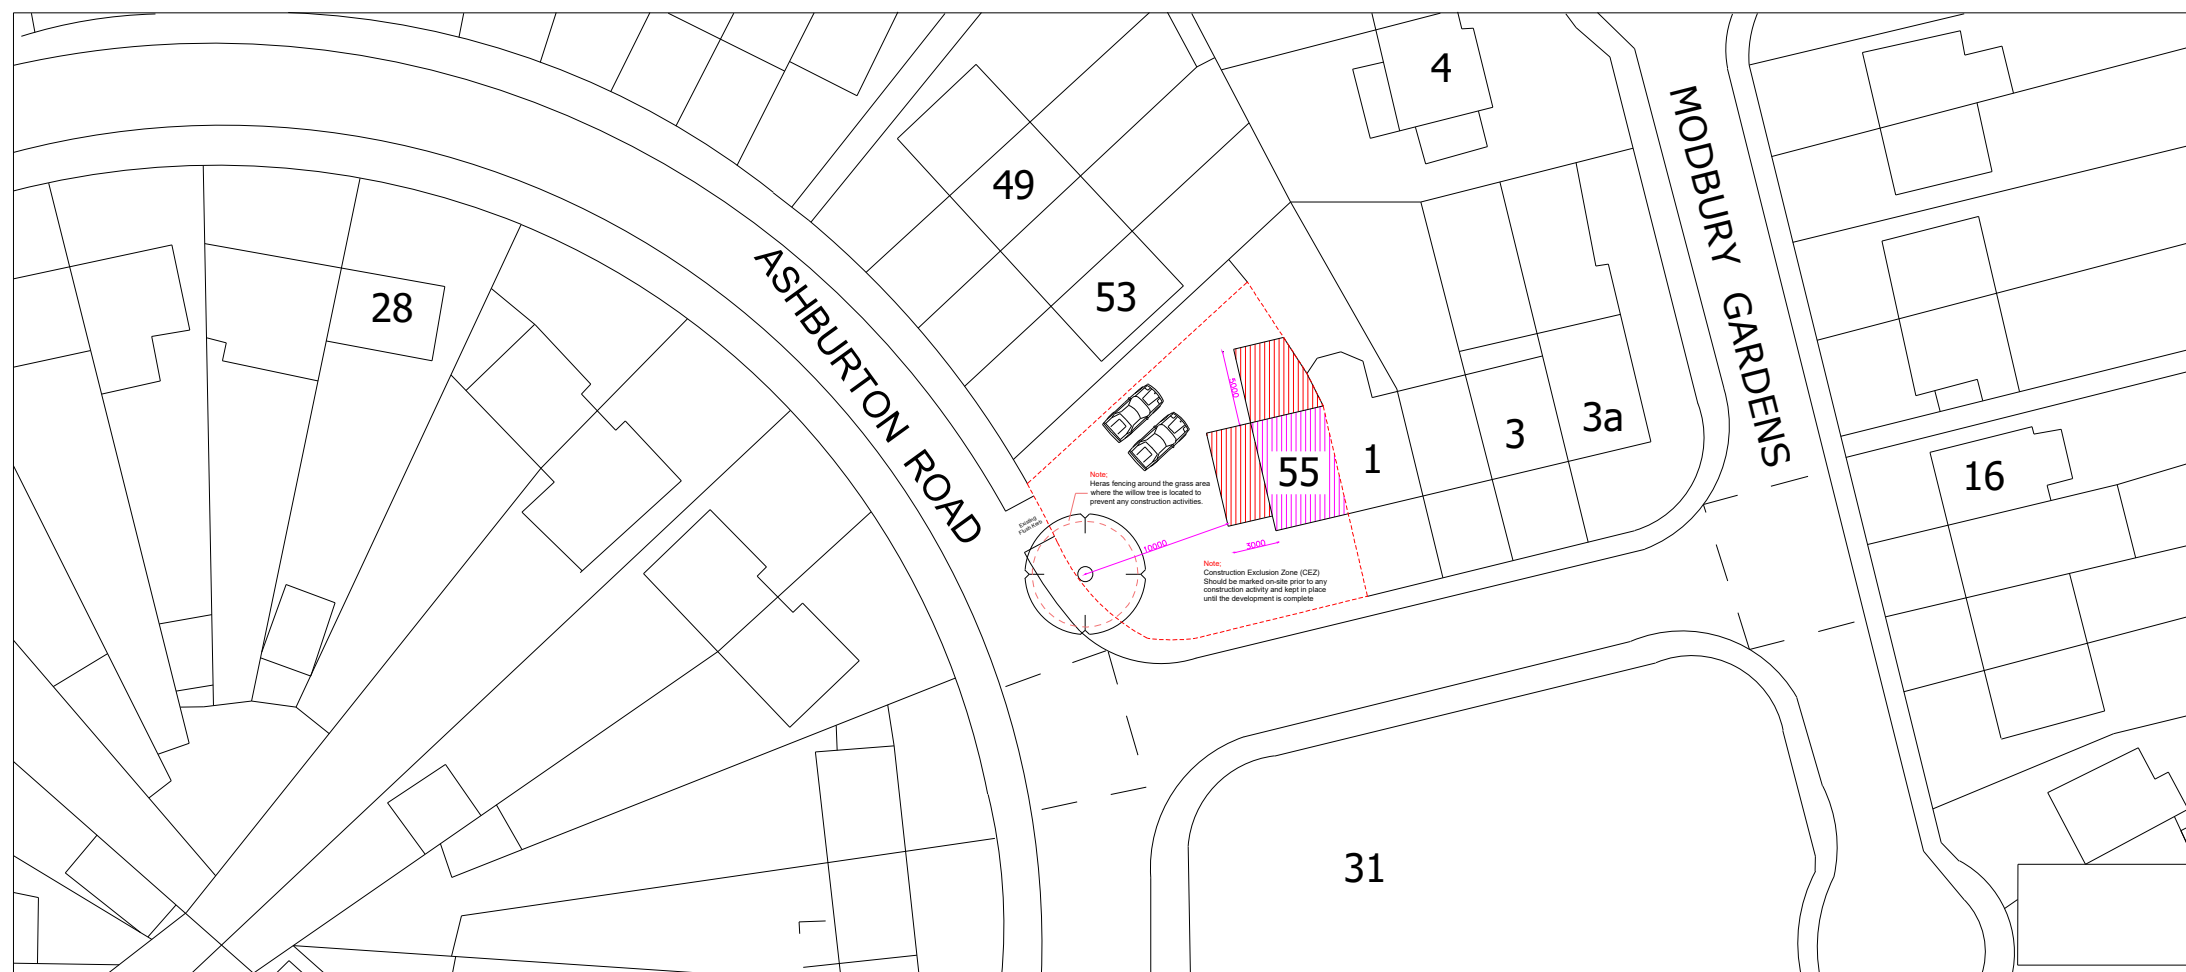

Project : Proposed Side Extension

Drawing Title : Proposed Site Block Plan


SCALE 1:100@A3


 


Address : 55 ASHBURTON ROAD
READING, BERKSHIRE
RG2 7PA


Drawing no : 107

Date : 18/11/24

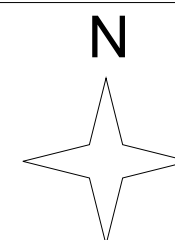

 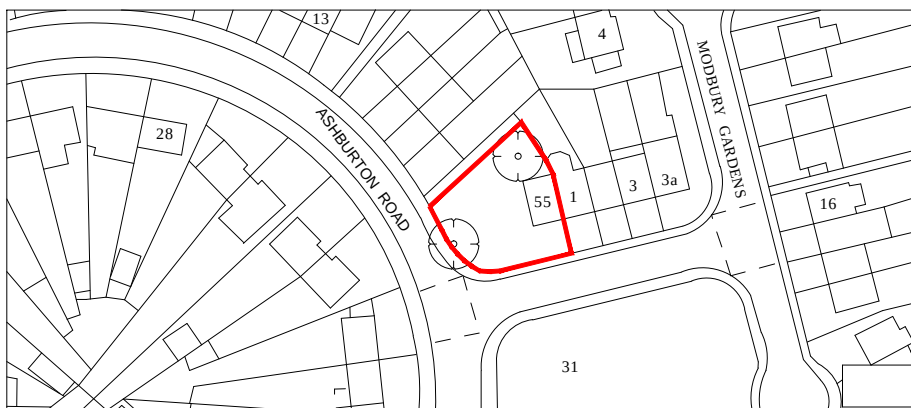

Metres

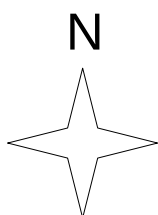

ADDRESS:

55 ASHBURTON ROAD
READING, BERKSHIRE
RG2 7PA

SCALE:

1:1250@A4

