



Existing Front Elevation
Scale 1:100

Existing Side Elevation

Existing Rear Elevation

Existing Side Elevation




Proposed Front Elevation
Scale 1:100

Proposed Side Elevation

Proposed Rear Elevation

Proposed Side Elevation


MATERIALS
Walls: Red/Brown facing brickwork to match existing
Roof : Brown concrete roof tiles
Windows : White upvc to match existing
Doors : White upvc doors to match existing

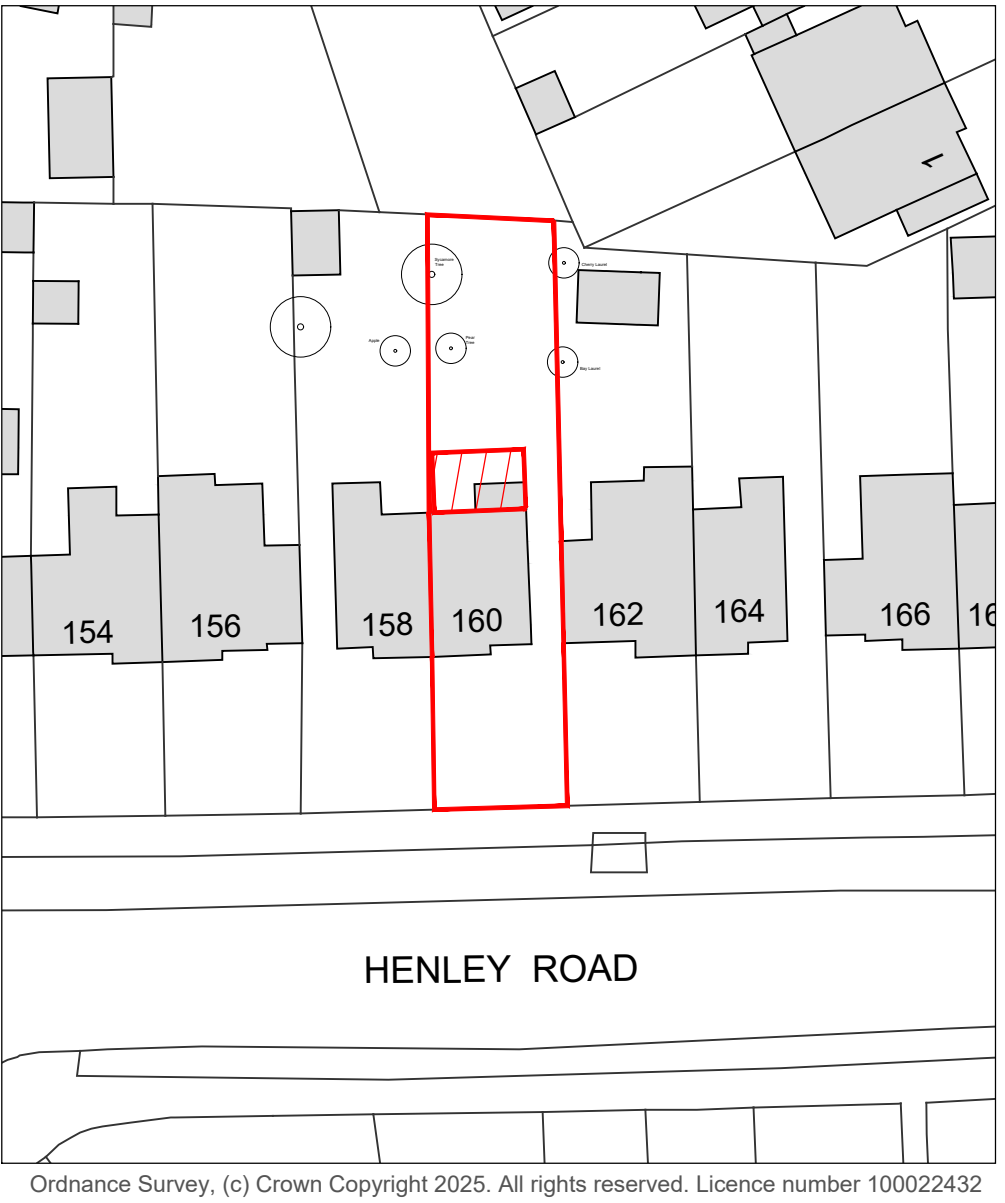

Ordinance Survey, (c) Crown Copyright 2025. All rights reserved. Licence number 100022432

Block Plan
scale 1:500

5 0 5 10 15 20 25
SCALE 1:500
m

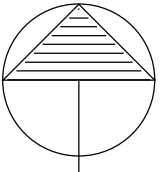

NORTH




Location Plan
scale 1:1250

10 0 10 20 30 40 50
SCALE 1:1250
m




Site Plan
scale 1:1250

10 0 10 20 30 40 50
SCALE 1:1250
m

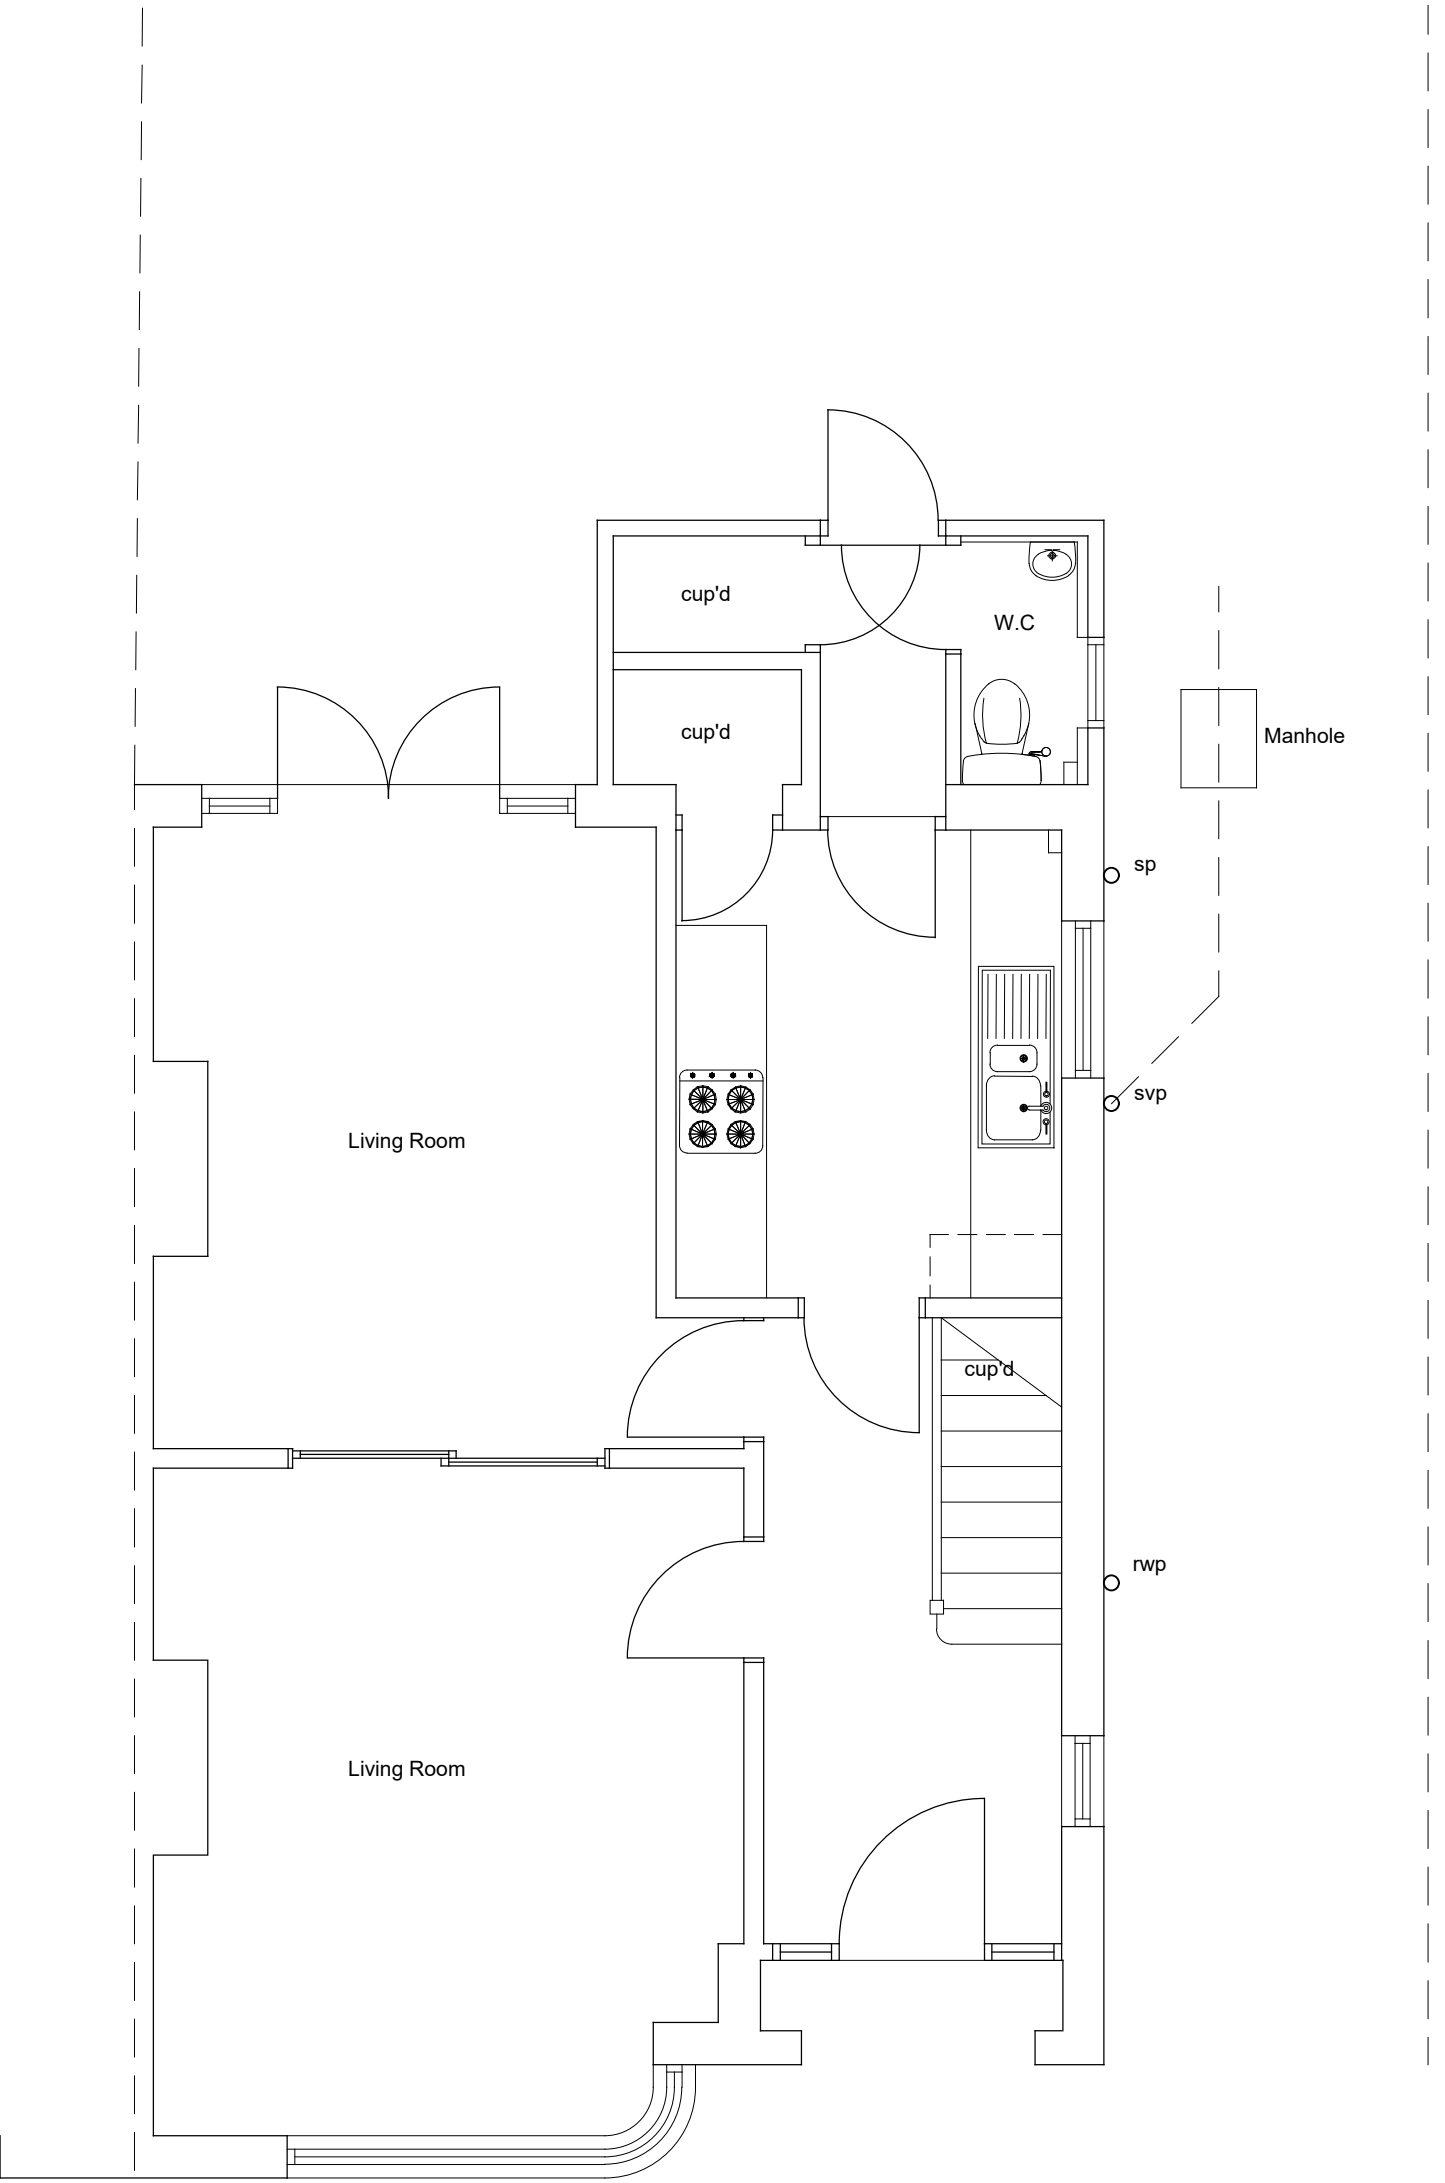

Existing Ground Floor Plan
Scale 1:50

0.5 0 0.5 1 1.5 2 2.5
SCALE 1:50
m

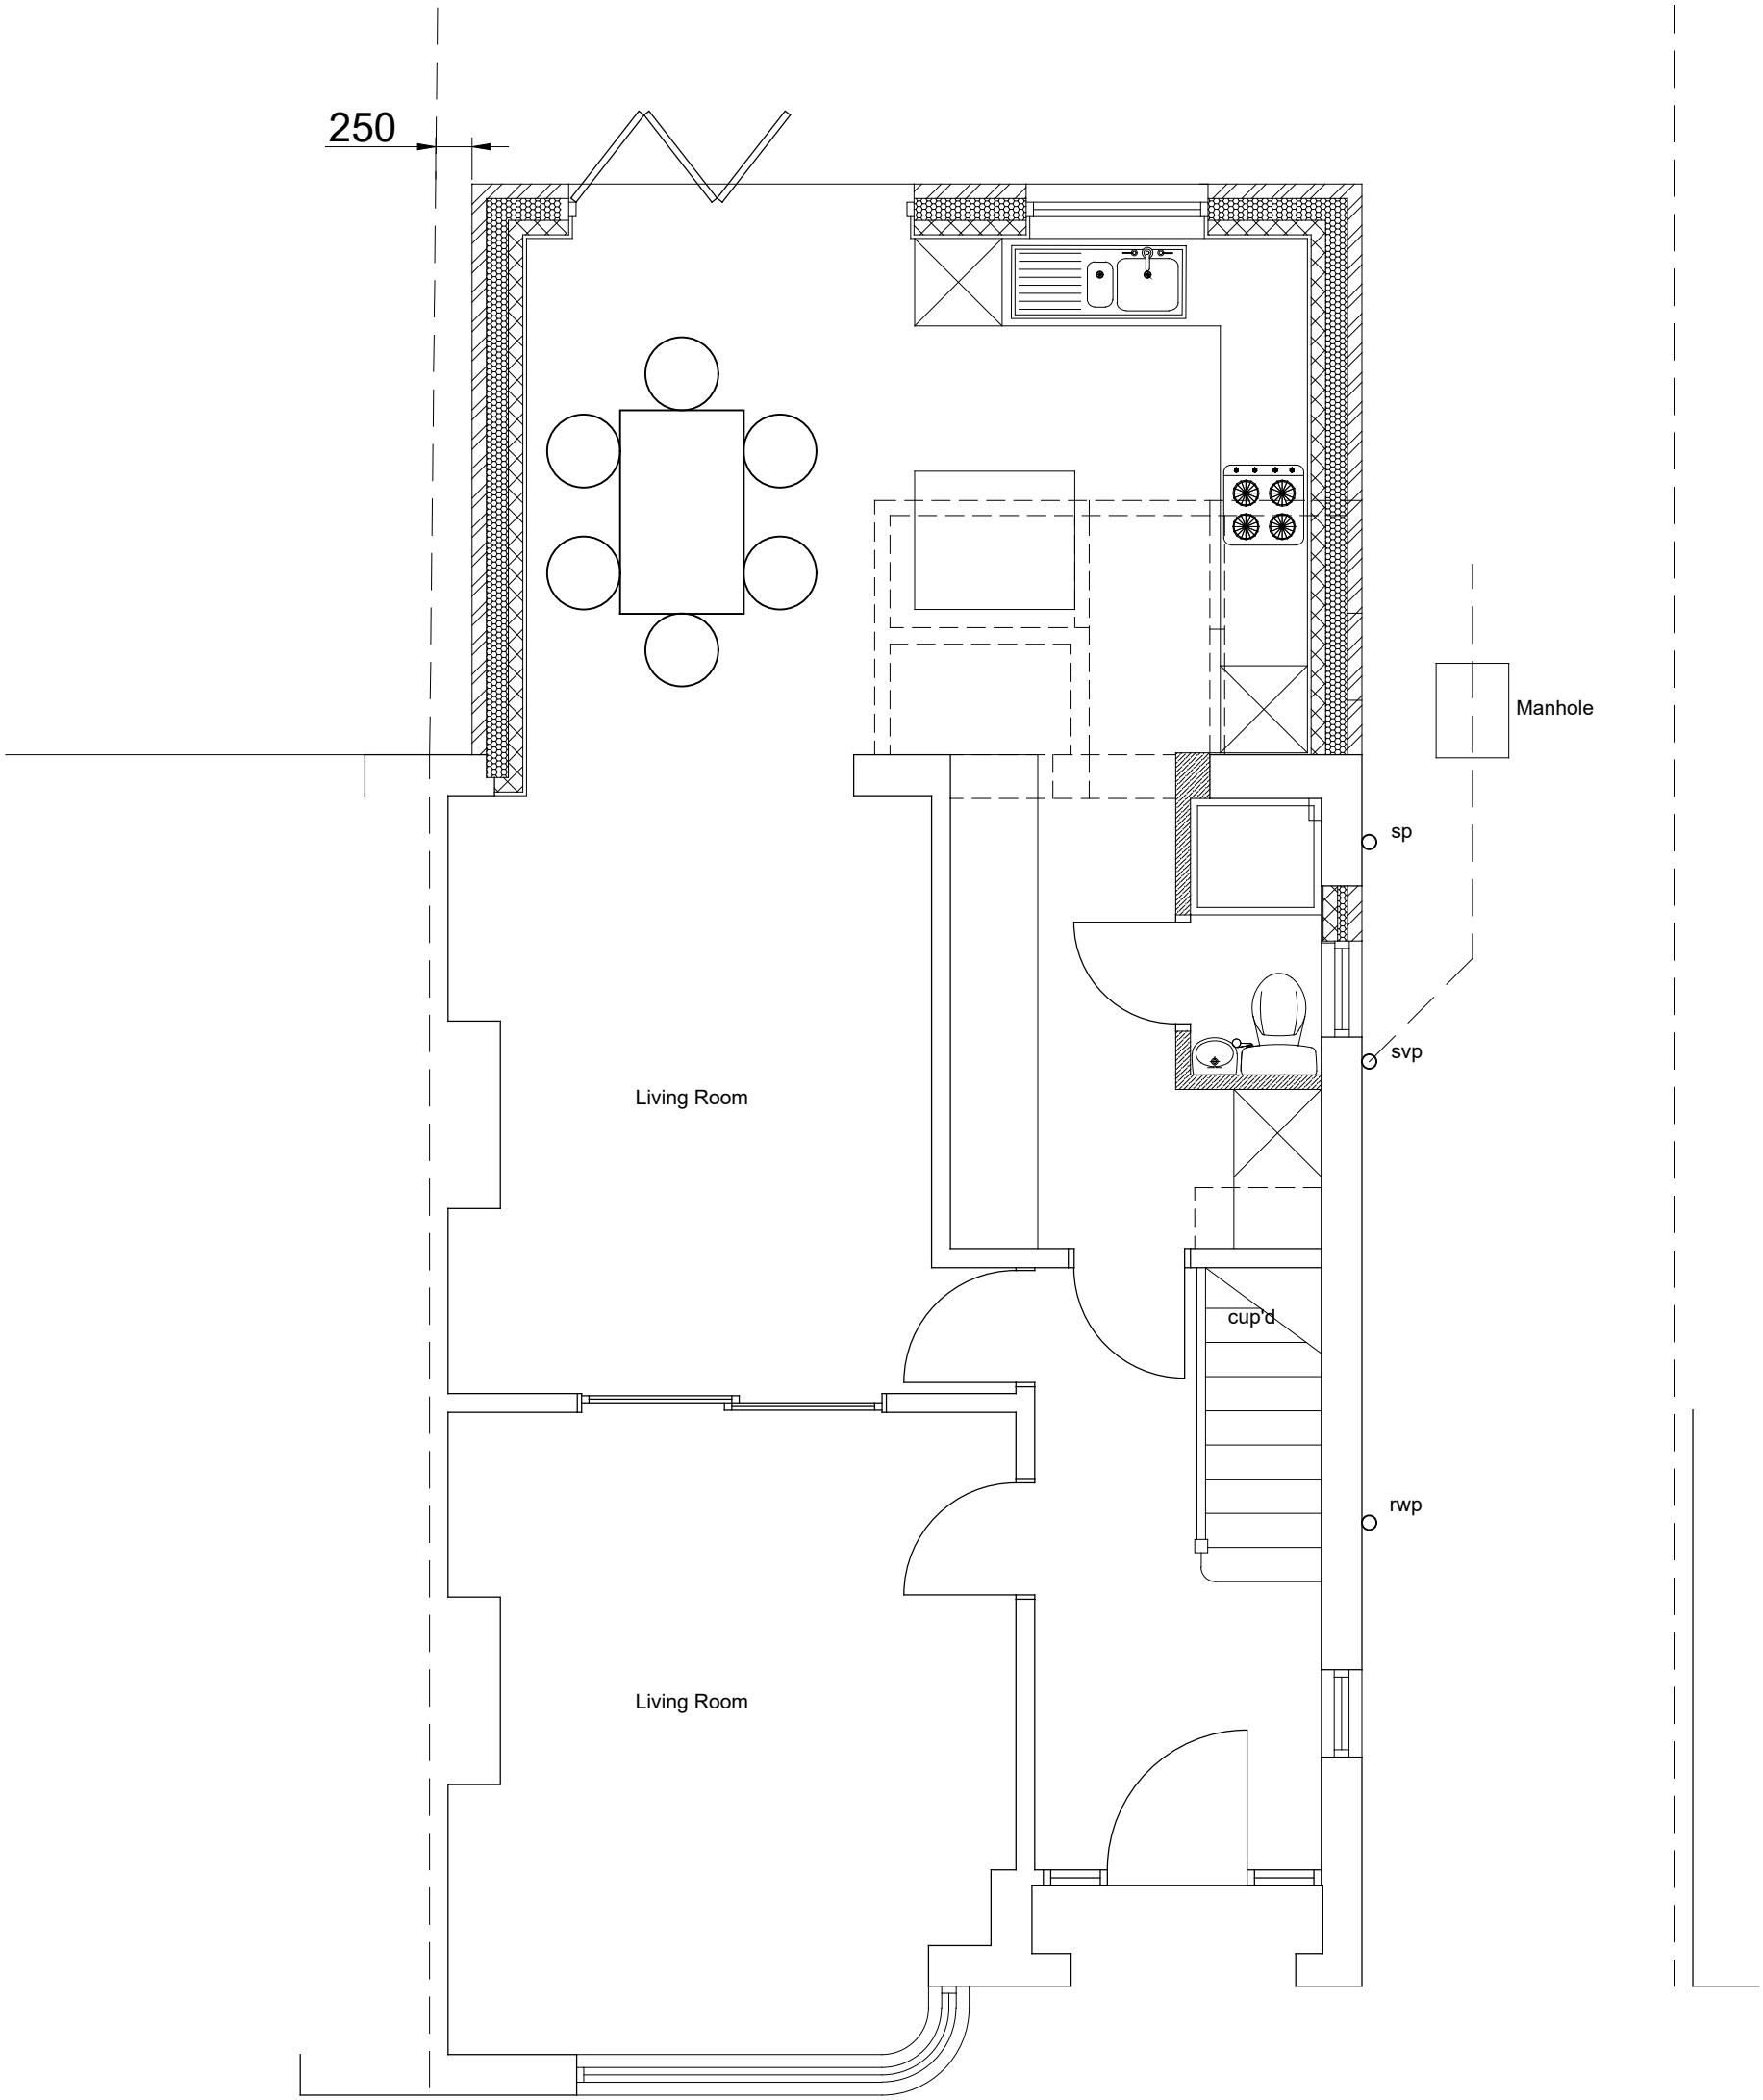

Proposed Ground Floor Plan
Scale 1:50

REV	DATE	NOTES	BY
FOR ISSUE AS PLANNING APPLICATION			
David Tingle			
Building Design & Surveying Services			
17 Woodland Drive, Tilehurst, Reading Berkshire, RG30 4RT. T: 0118.9419311 M: 07711902344			
Copyright © David Tingle Building Design (2003)			
MR & MRS C.WHITE 160 HENLEY ROAD CAVERSHAM READING RG4 6DJ			
PROPOSED SINGLE STOREY REAR EXTENSION EXISTING PLAN & ELEVATIONS			
Scale: 1:100 & 1:50 A1 Date: Jan 2025			
Dwg No: 160HR.MP01 Rev:			