



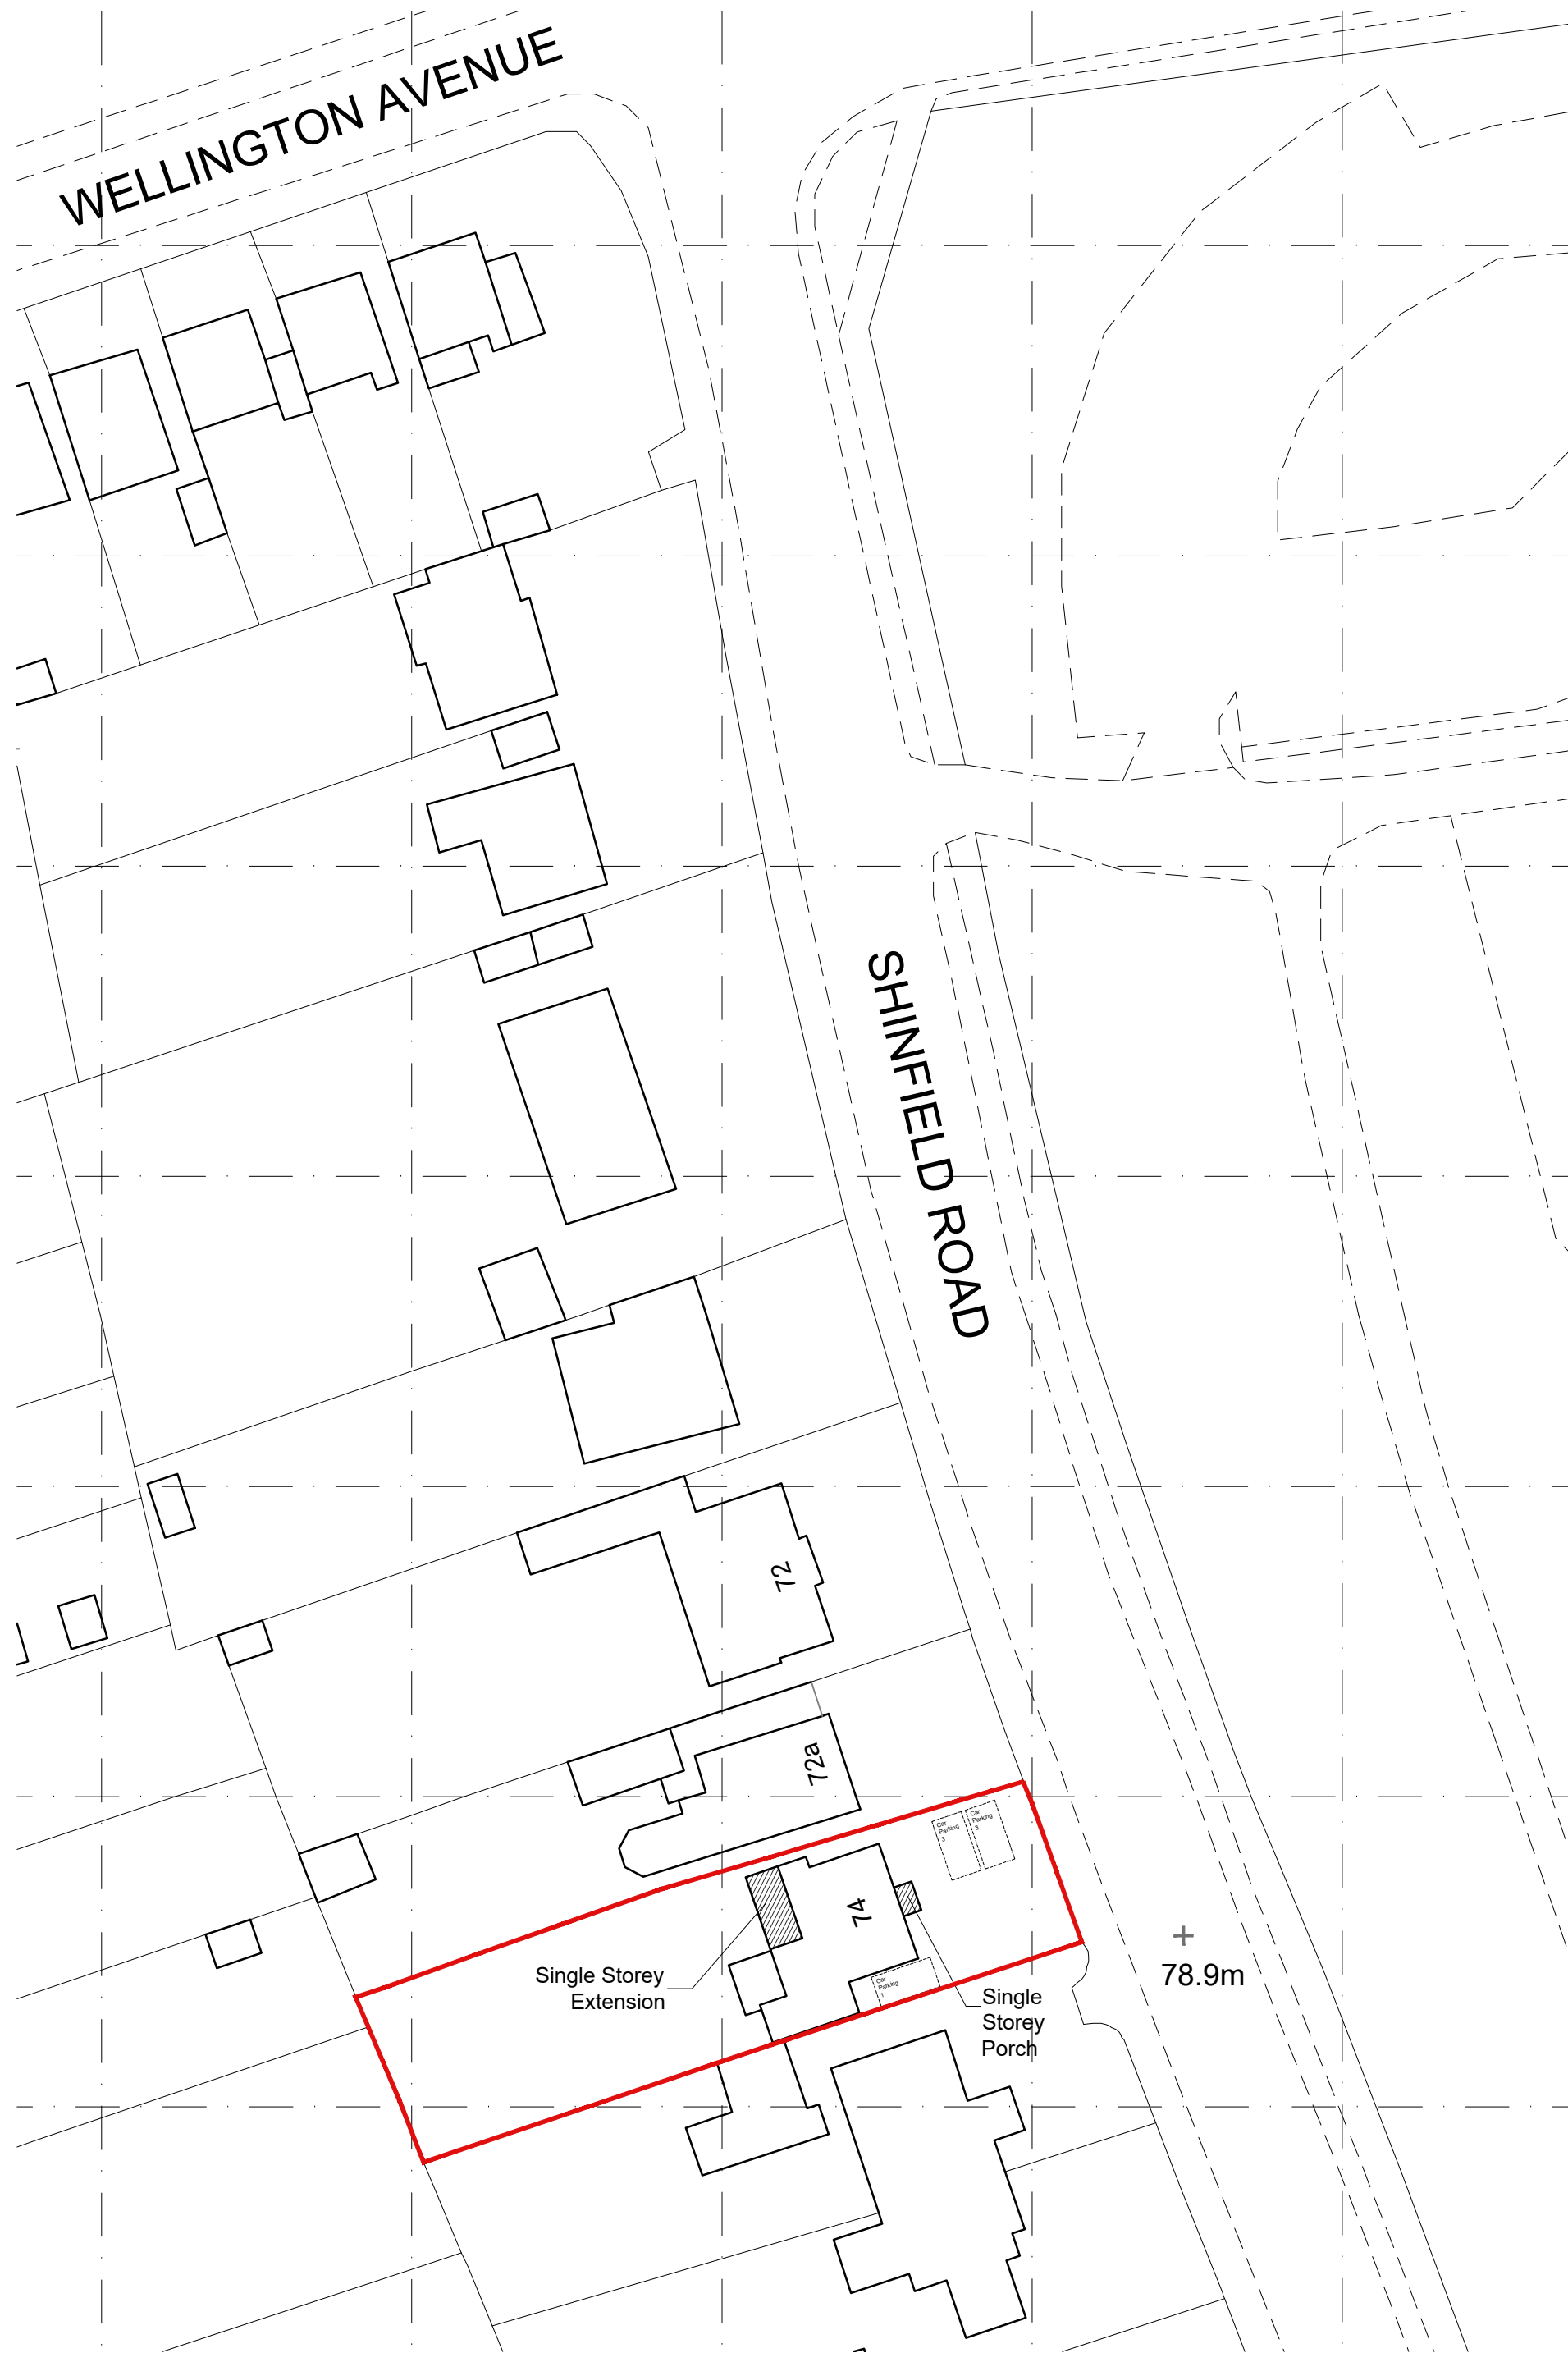

Site Plan 1:500 Scale

© Crown copyright 2025 Ordnance Survey 100053143
Cadastral data is subject to Crown copyright and is reproduced with permission of HM Land Registry.

~~DO NOT SCALE FROM THIS DRAWING~~ VERIFY ALL DIMENSIONS BEFORE
SETTING OUT, COMMENCING WORK OR MAKING ANY SHOP DRAWINGS.
REPORT ANY DISCREPANCIES TO SUPERVISING OFFICER IMMEDIATELY.
COPYRIGHT ©

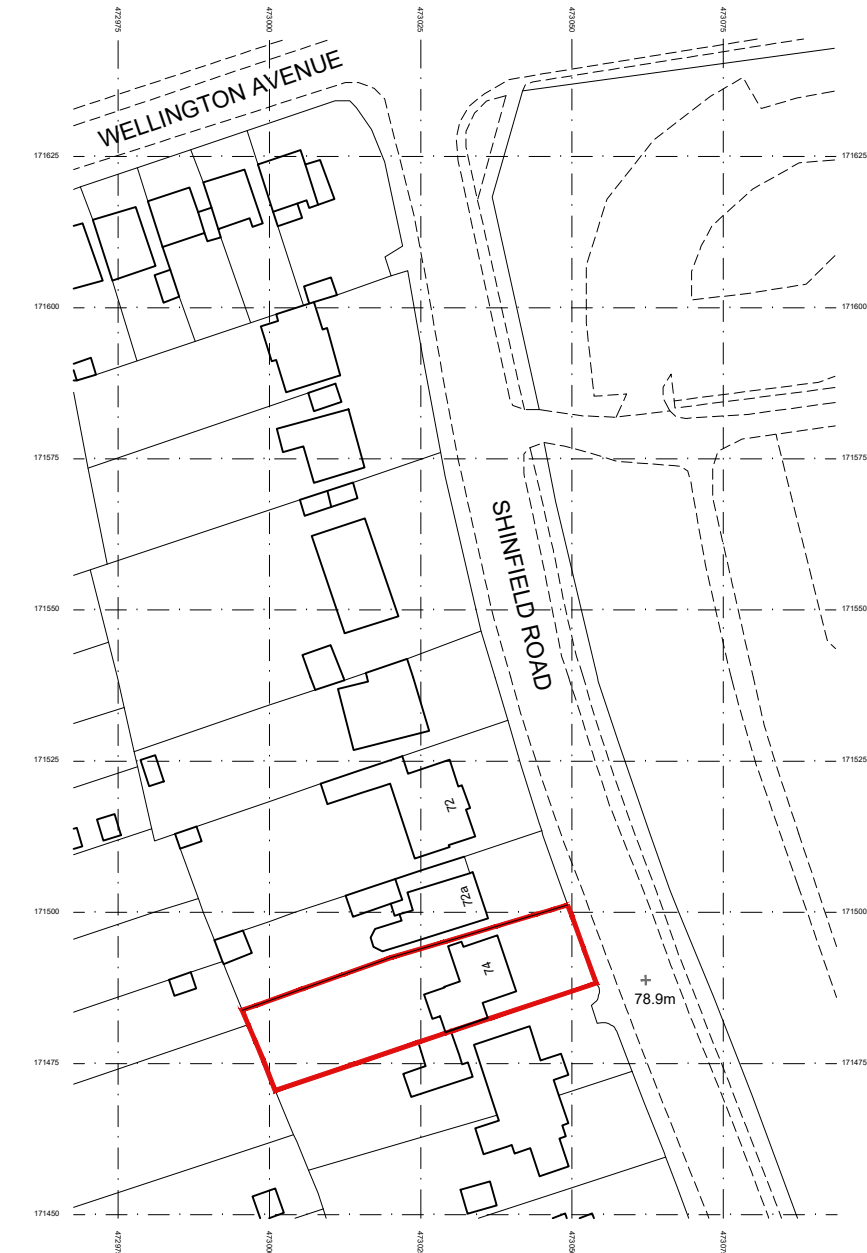

Location Plan 1:1250 Scale

1:500 scale Bar
This Drawing has been produced for printing onto A1 size paper,
If printing on A3 please use the scale below for reference.
0m 2.5m 5m 10m 20m 40m

1:1250 scale Bar
This Drawing has been produced for printing onto A1 size paper,
If printing on A3 please use the scale below for reference.
0m 6.2m 12.5m 25m 50m 100m

Bonney Architecture

PLANNING & TECHNICAL SERVICES

CLIENT Mr & Mrs J Chen
14 Hornbeam Close
Barkham
Wokingham
RG41 4UR
07515 355 770
bonneyarchitecture@gmail.com

JOB 74 Shinfield Road, Reading
Berkshire, RG2 7DA
DRG SITE & LOCATION PLAN

SCALE As Shown DRAWN P Bonney DATE January 2025

BA 0305 05