


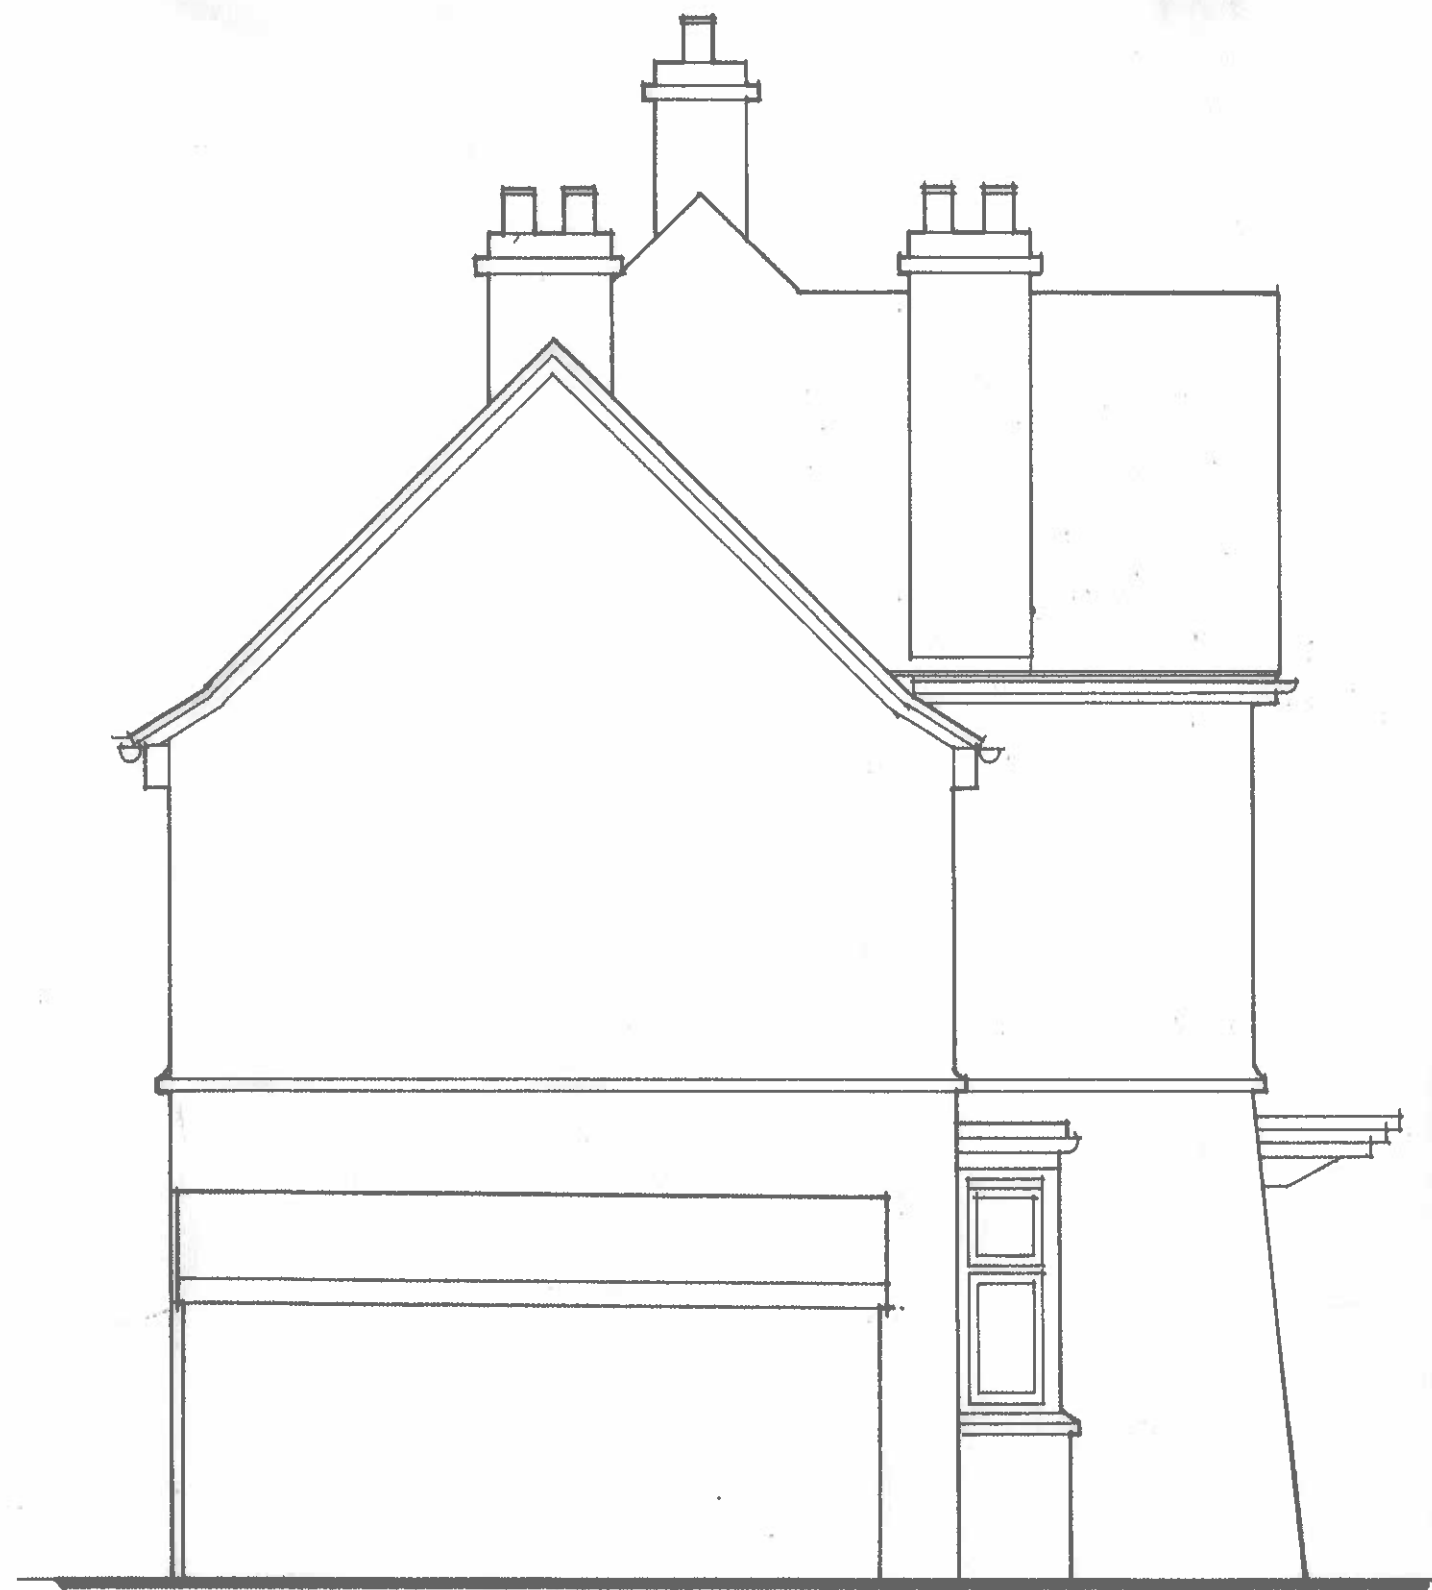

south



north

BERKSHIRE DEVELOPMENTS LTD

CLIENT

Mr D & Mrs R McGlashan

PROJECT

Extensions and Alterations to
3, Kidmore Road
Caversham
Reading
RG4 7LR

DRAWING

Existing South and
North Elevations

SCALE

1:50 @ A3

DRAWING No.

24/KBC/04

DATE

December 2024

REVISION