



REV	COMMENTS	DATE

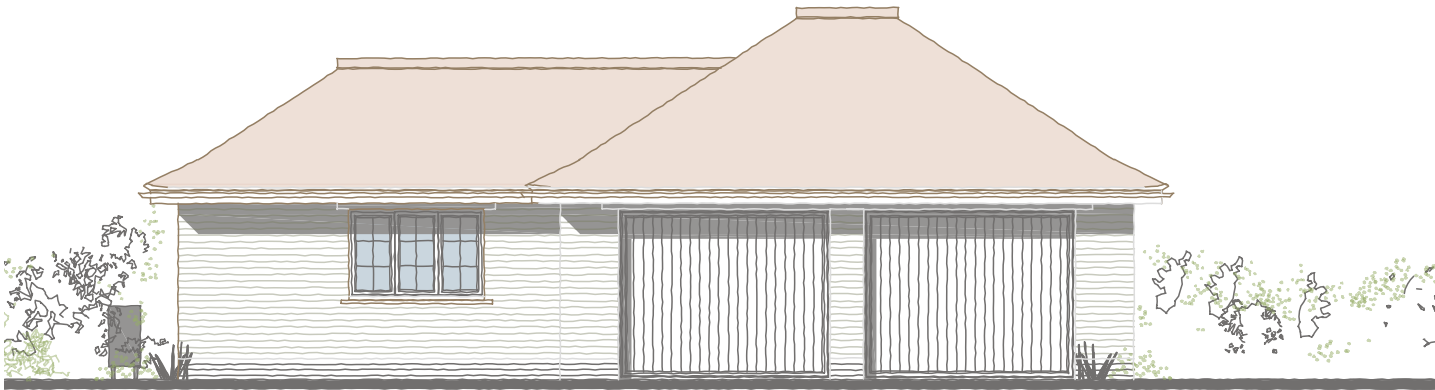

WEST ELEVATION



NORTH ELEVATION

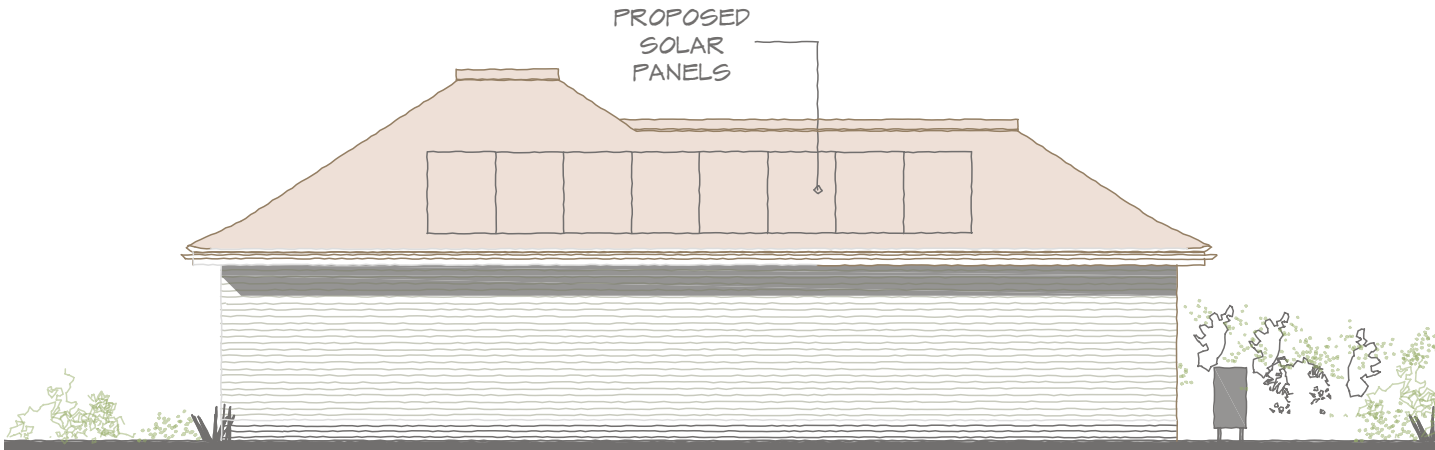

EAST ELEVATION



SOUTH ELEVATION



SHAUN TANNER

ARCHITECTURE & PLANNING

www.stlarchitecture.co.uk
studio@stlarchitecture.co.uk
0118 989 0808

CLIENT	Mr & Mrs L. Antonian				
PROJECT	Lamorna, Upper Warren Avenue, Caversham, Reading, RG4 7EB				
DRAWING	PROPOSED GARAGE - ELEVATIONS				
STATUS	planning	DATE June 24			
SCALE	1:100@ A3	DRAWN DN	CHECKED NO	3938/208	REV B

THIS DRAWING MUST NOT BE SCALED UNLESS ISSUED FOR PLANNING PURPOSES. ALL DIMENSIONS ARE TO BE VERIFIED PRIOR TO SETTING OUT, COMMENCING WORK, OR PRODUCTION OF FABRICATION DRAWINGS. REPORT ANY DISCREPANCIES TO THE SUPERVISING OFFICER IMMEDIATELY. ©

1:100 scale Bar
This Drawing has been produced for printing onto A3 size paper,

