

CONTAINS ORDINANCE SURVEY DATA © CROWN COPYRIGHT AND DATABASE RIGHTS.
THE SURVEY INFORMATION SHOWN ON THIS DRAWING IS BASED ON A SURVEY
PREPARED BY A THIRD PARTY AND COLONY ARCHITECTS DO NOT ACCEPT
RESPONSIBILITY FOR THE ACCURACY OR COMPLETENESS OF THE SURVEY.

THIS DRAWING TO BE READ IN CONJUNCTION WITH ADDITIONAL
CONSULTANT INFORMATION.

CONTRACTORS AND CONSULTANTS ARE NOT TO SCALE DIMENSIONS FROM THIS
DRAWING. ALL DIMENSIONS TO BE CHECKED ON SITE PRIOR TO
MANUFACTURE & CONSTRUCTION.

REVISION	DATE	DESCRIPTION
PL1	28.01.25	Issue for PLANNING

Collaborating with:

Reading Borough Council (RBC) & Brighter Futures for Children (BFC)

Job: 1032 Drawing: 03-00 Revision: PL1

Project:

**RBC Childrens Homes
B1 - 35 Alexandra Road,
RG1 5PG**

Drawing:

**GA Plan - Ground
Floor-Existing**

Date: Jan 25 Status: **PLANNING**


Drawn By: DF Checked By: SH

colony

RIBA 
Chartered Practice

Colony Architects Ltd.
The Wine Store, Brewery
Court, Theale, Reading, RG7 5AJ

+44 (0)118 380 0328
hello@colonyarchitects.com
colonyarchitects.com

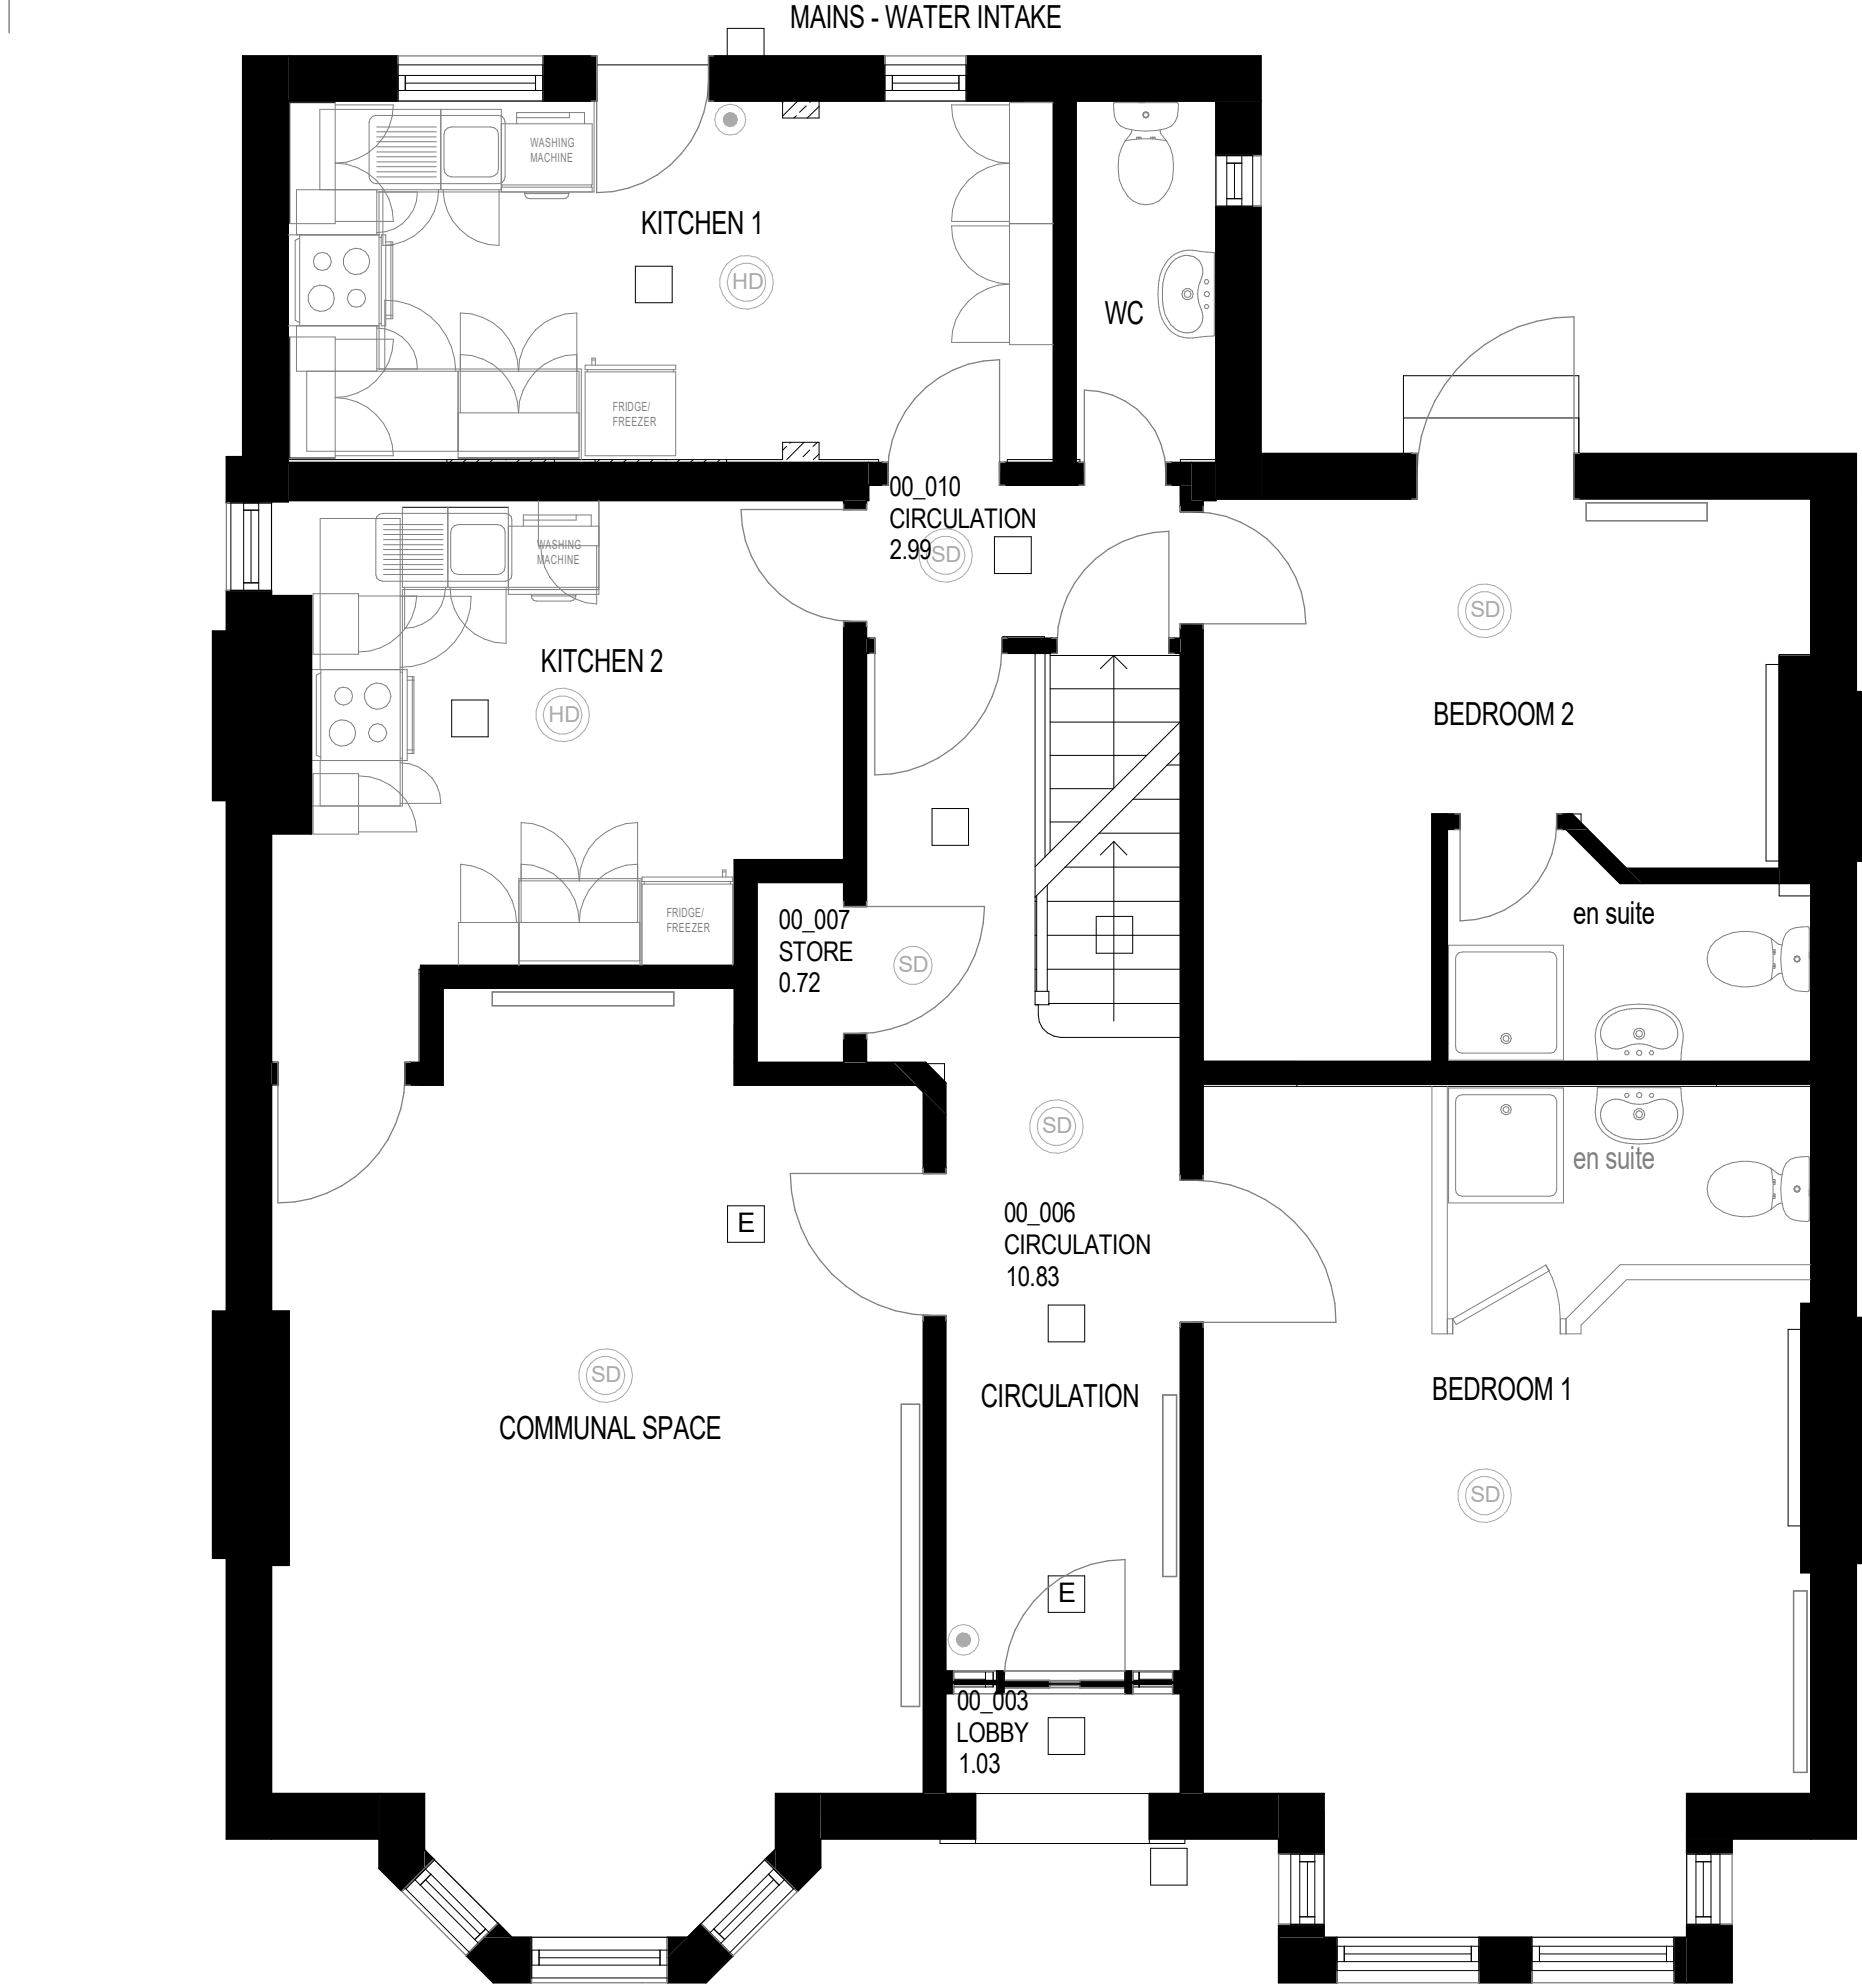

1 Ground Floor Plan - Existing

1 : 50

