


Fencing In Fill Types - South West Elevation (Existing)


1 : 100

To be read in conjunction with detail sheet TVP-BDP-20-XX-DT-A-31-0004

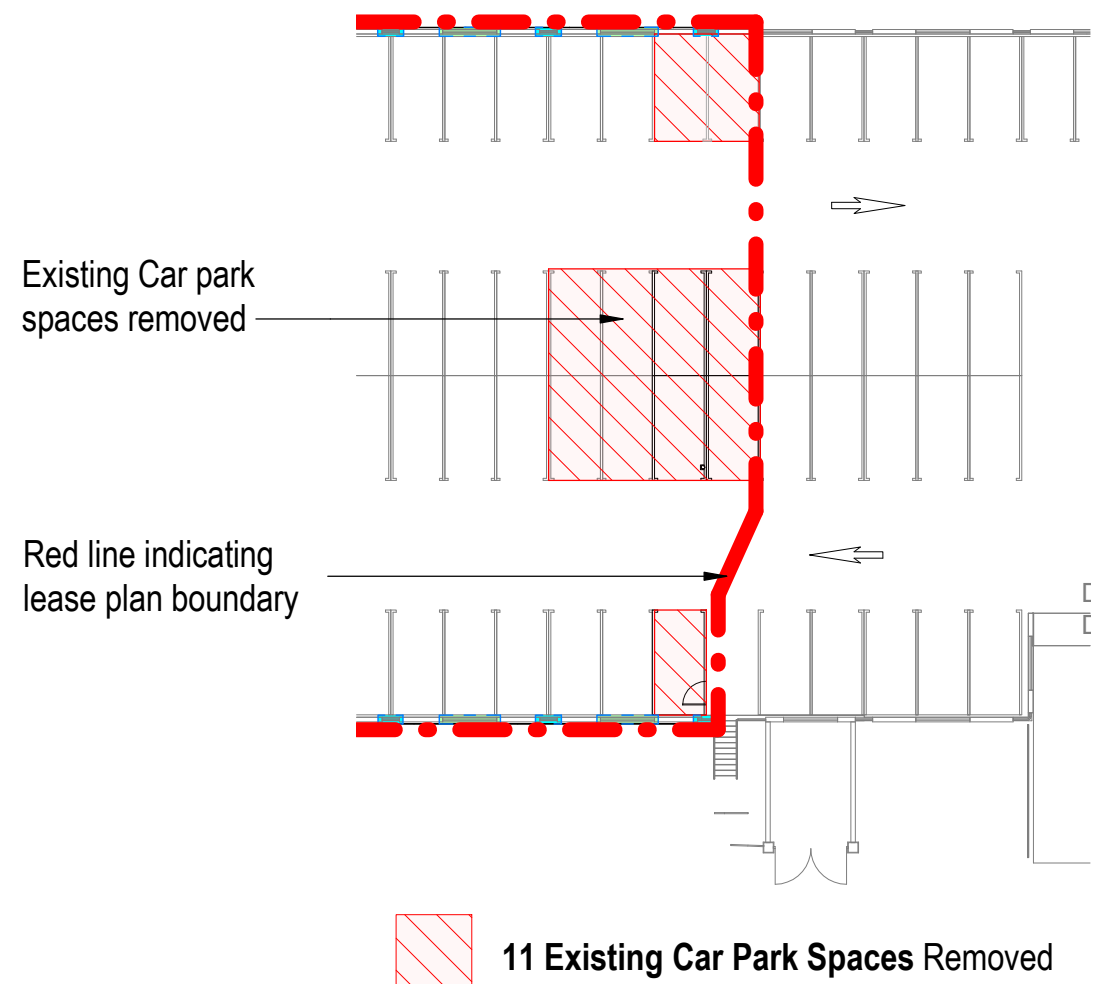


Level C1- Exiting Car Park Layout

1 : 350

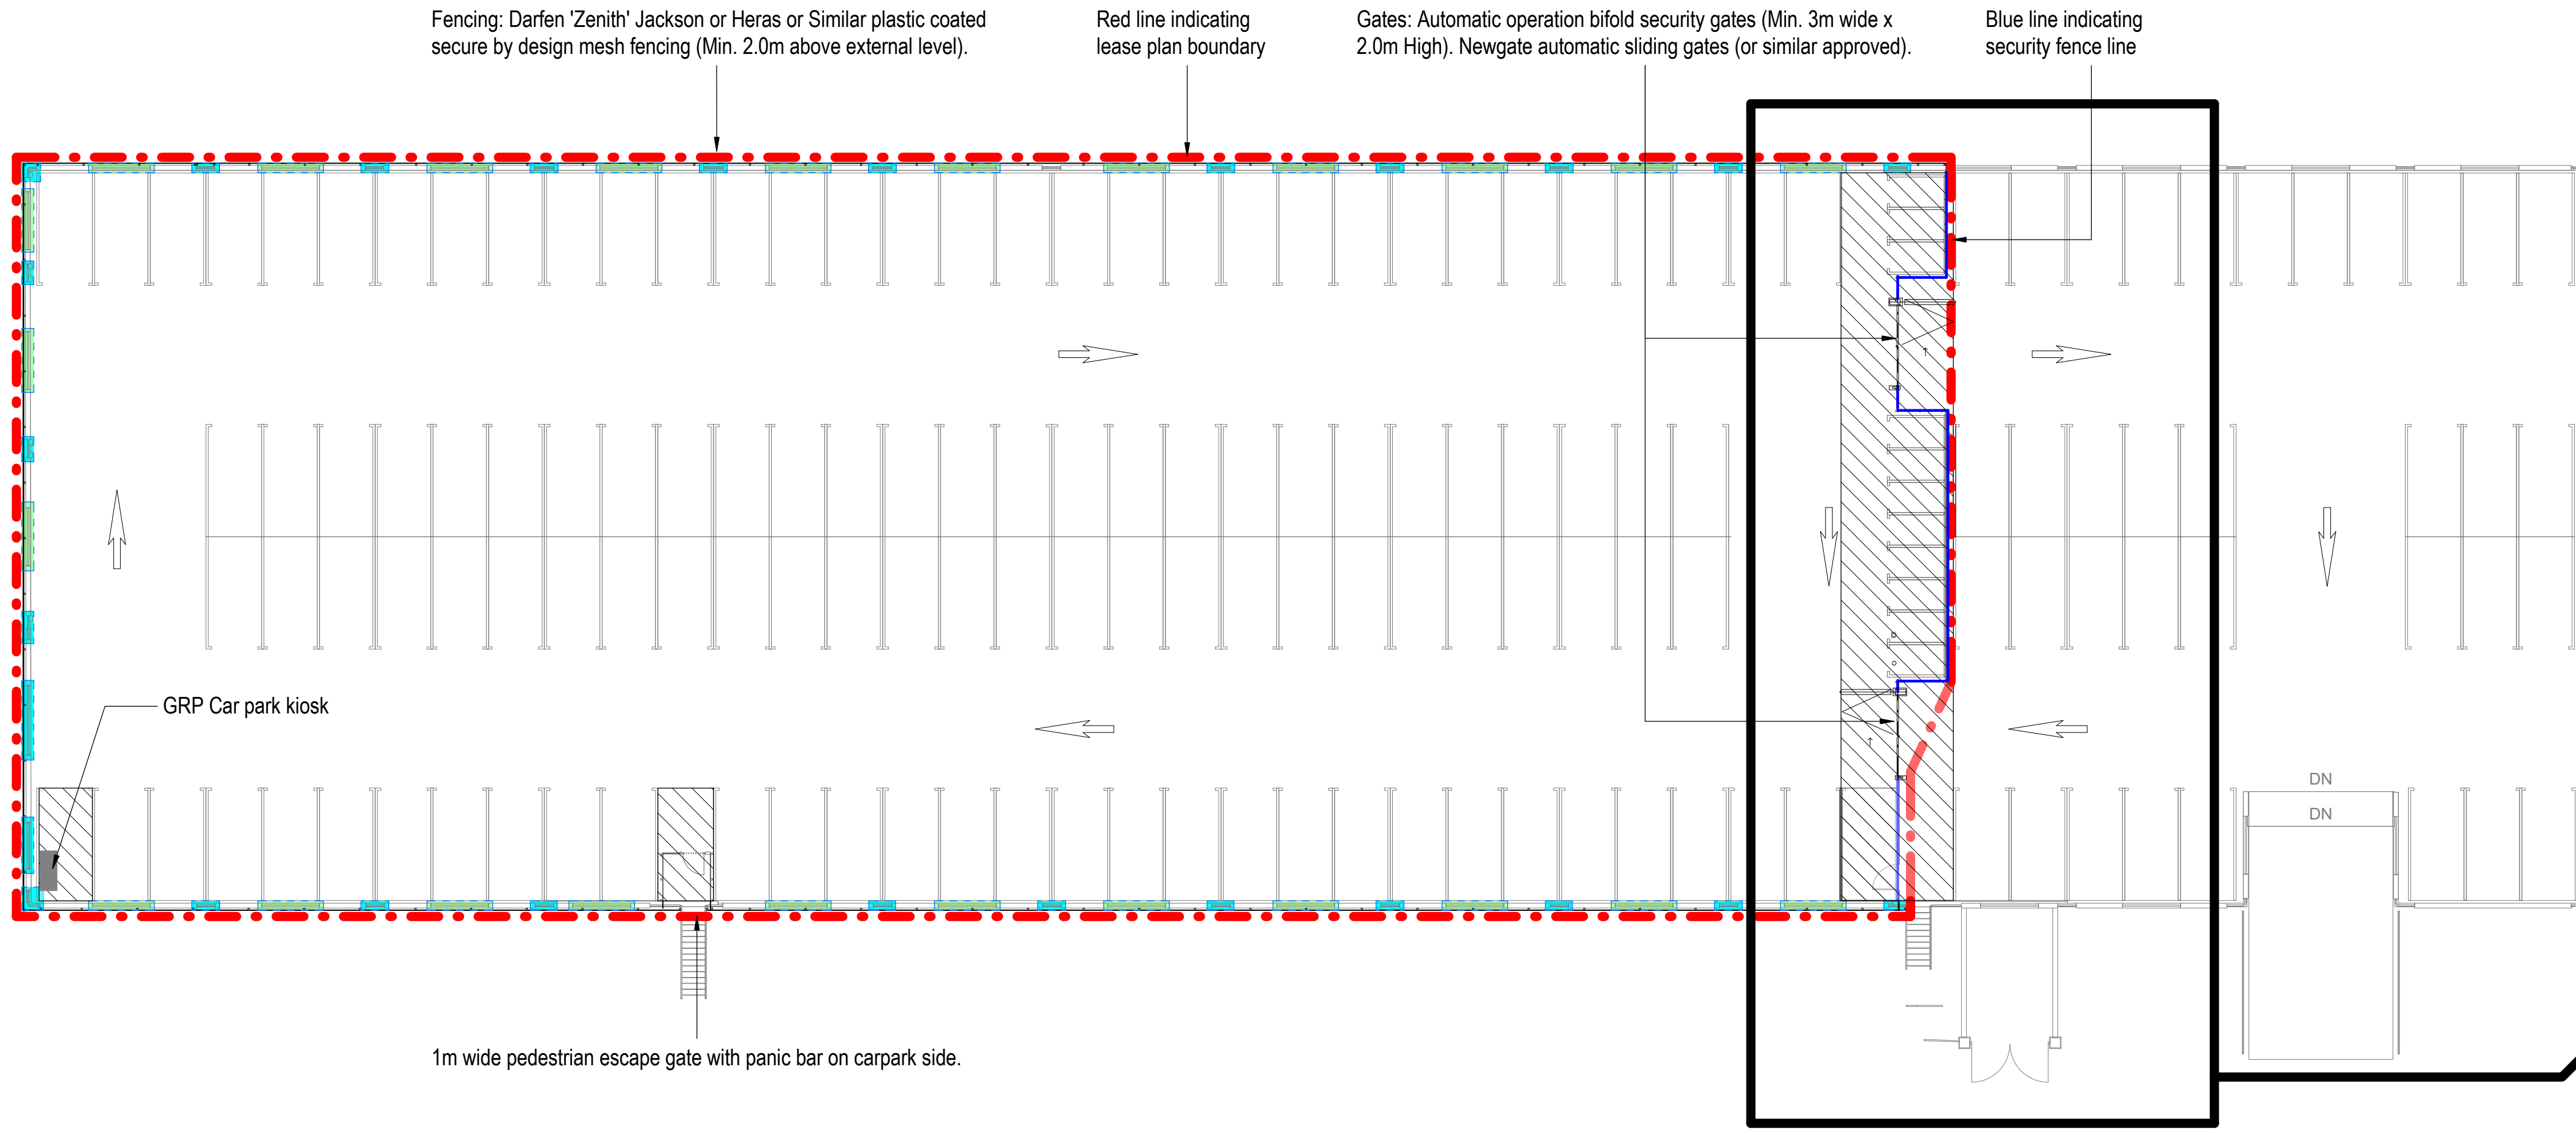


Level C1 Proposal

1 : 200

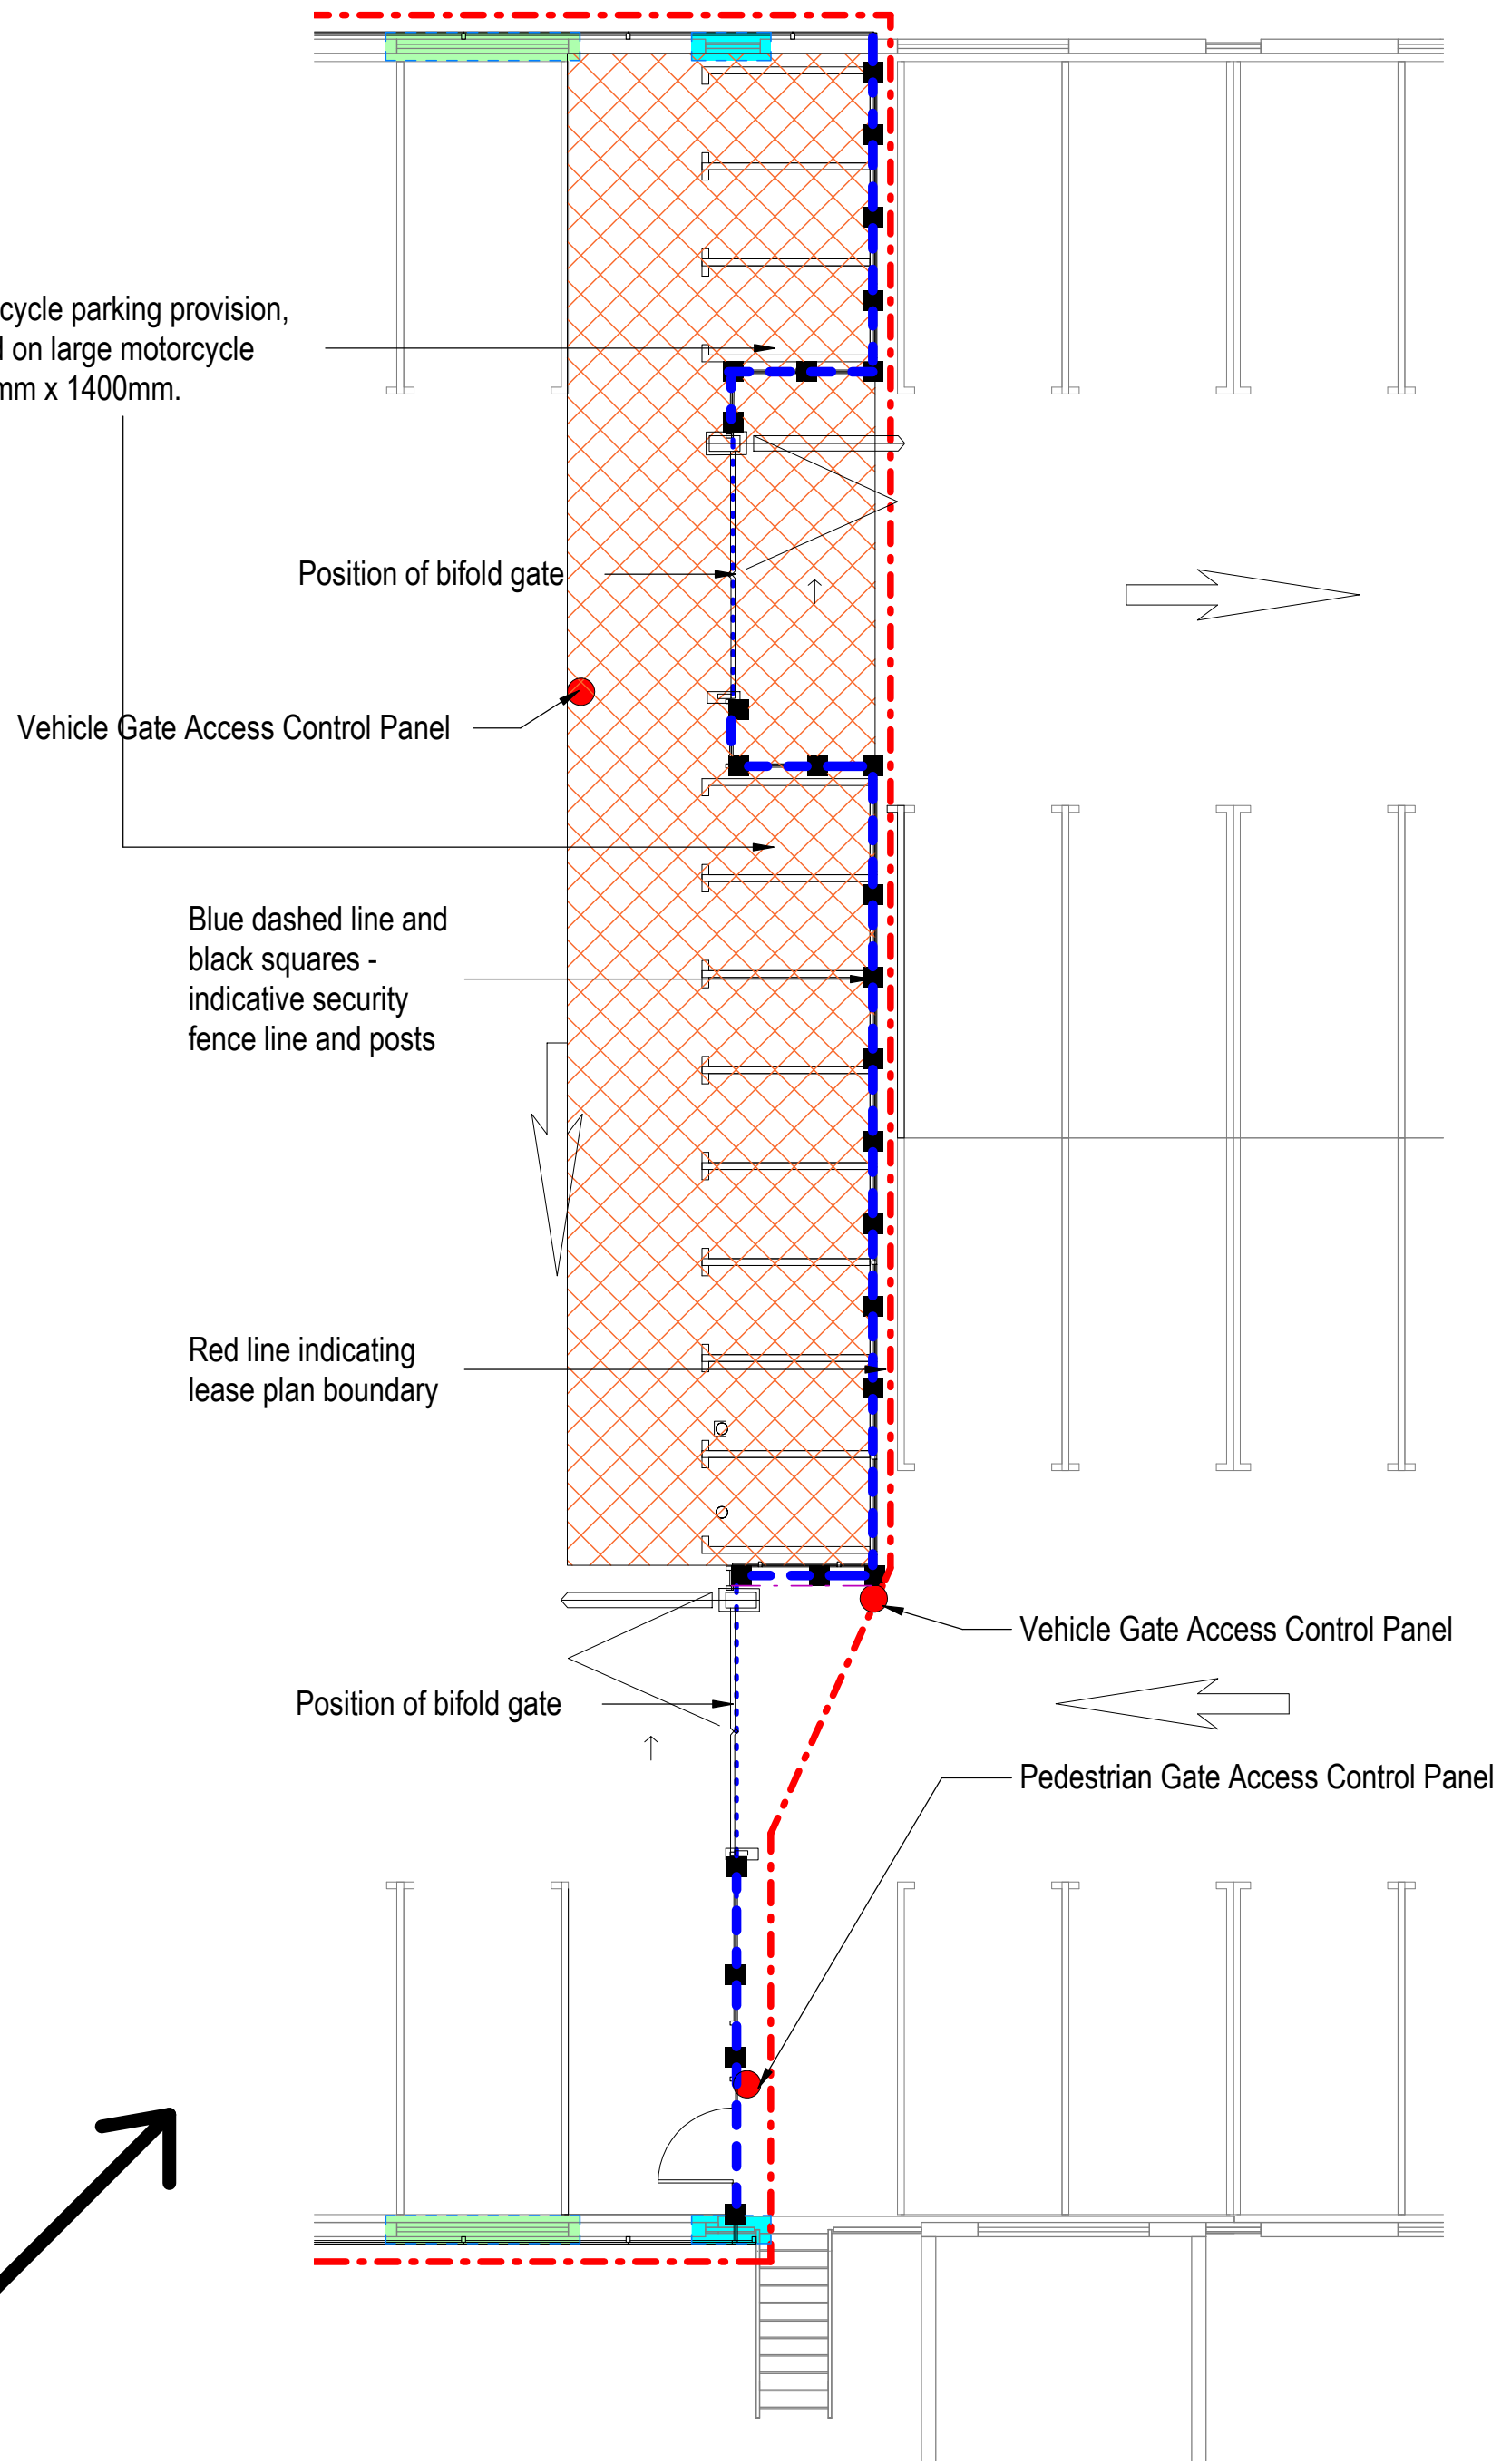

Level C1 Fence Proposal

1 : 100

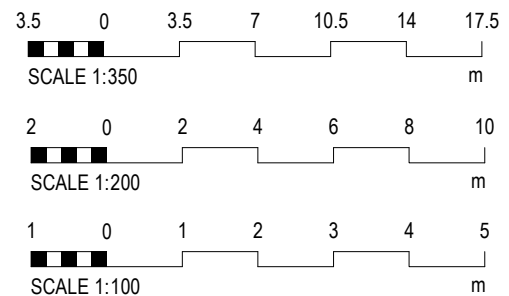

BUILDING DESIGN PARTNERSHIP SHALL HAVE NO RESPONSIBILITY FOR ANY USE MADE OF THIS DOCUMENT OTHER THAN FOR THAT WHICH IT WAS PREPARED AND ISSUED.
ALL DIMENSIONS SHOULD BE CHECKED ON SITE.
DO NOT SCALE FROM THIS DRAWING.
ANY DRAWING ERRORS OR DIVERGENCIES SHOULD BE BROUGHT TO THE ATTENTION OF BUILDING DESIGN PARTNERSHIP AT THE ADDRESS SHOWN BELOW.
DRAWINGS SHALL BE READ IN CONJUNCTION WITH THE FOLLOWING BEFORE WORK COMMENCES:
• THE CDM DESIGN ISSUES REGISTER
• THE BDP RISK SERIES OF DRAWINGS
• THE PROJECT CDM RISK REGISTER

NOTES

REVISION DESCRIPTION

DRAWN CHECKED DATE

REVISION DESCRIPTION

DRAWN CHECKED DATE

REVISION DESCRIPTION

DRAWN CHECKED DATE

P03	Planning - Second Issue	RT	IR	24/01/25
P02	Planning Issue	CD	IR	21/10/24
P01	Draft Planning Issue	HH	IR	30/08/24

CLIENT

7 Hill Street
Bristol
BS1 5RW
United Kingdom
T + 44 (0)117 929 9861
www.bdp.com

BDP.

PROJECT TITLE Thames Valley Police Multi Storey Car Park	
BDP JOB NUMBER P2007586	PROJECT CLASSIFICATION Commercial In Confidence
DRAWING TITLE Level 1 Proposed	SCALE As indicated
DRAWING NO. TVP-BDP-20-01-PL-A-20-0001	DATE FIRST ISSUED 30/08/24
	REVISION P03