


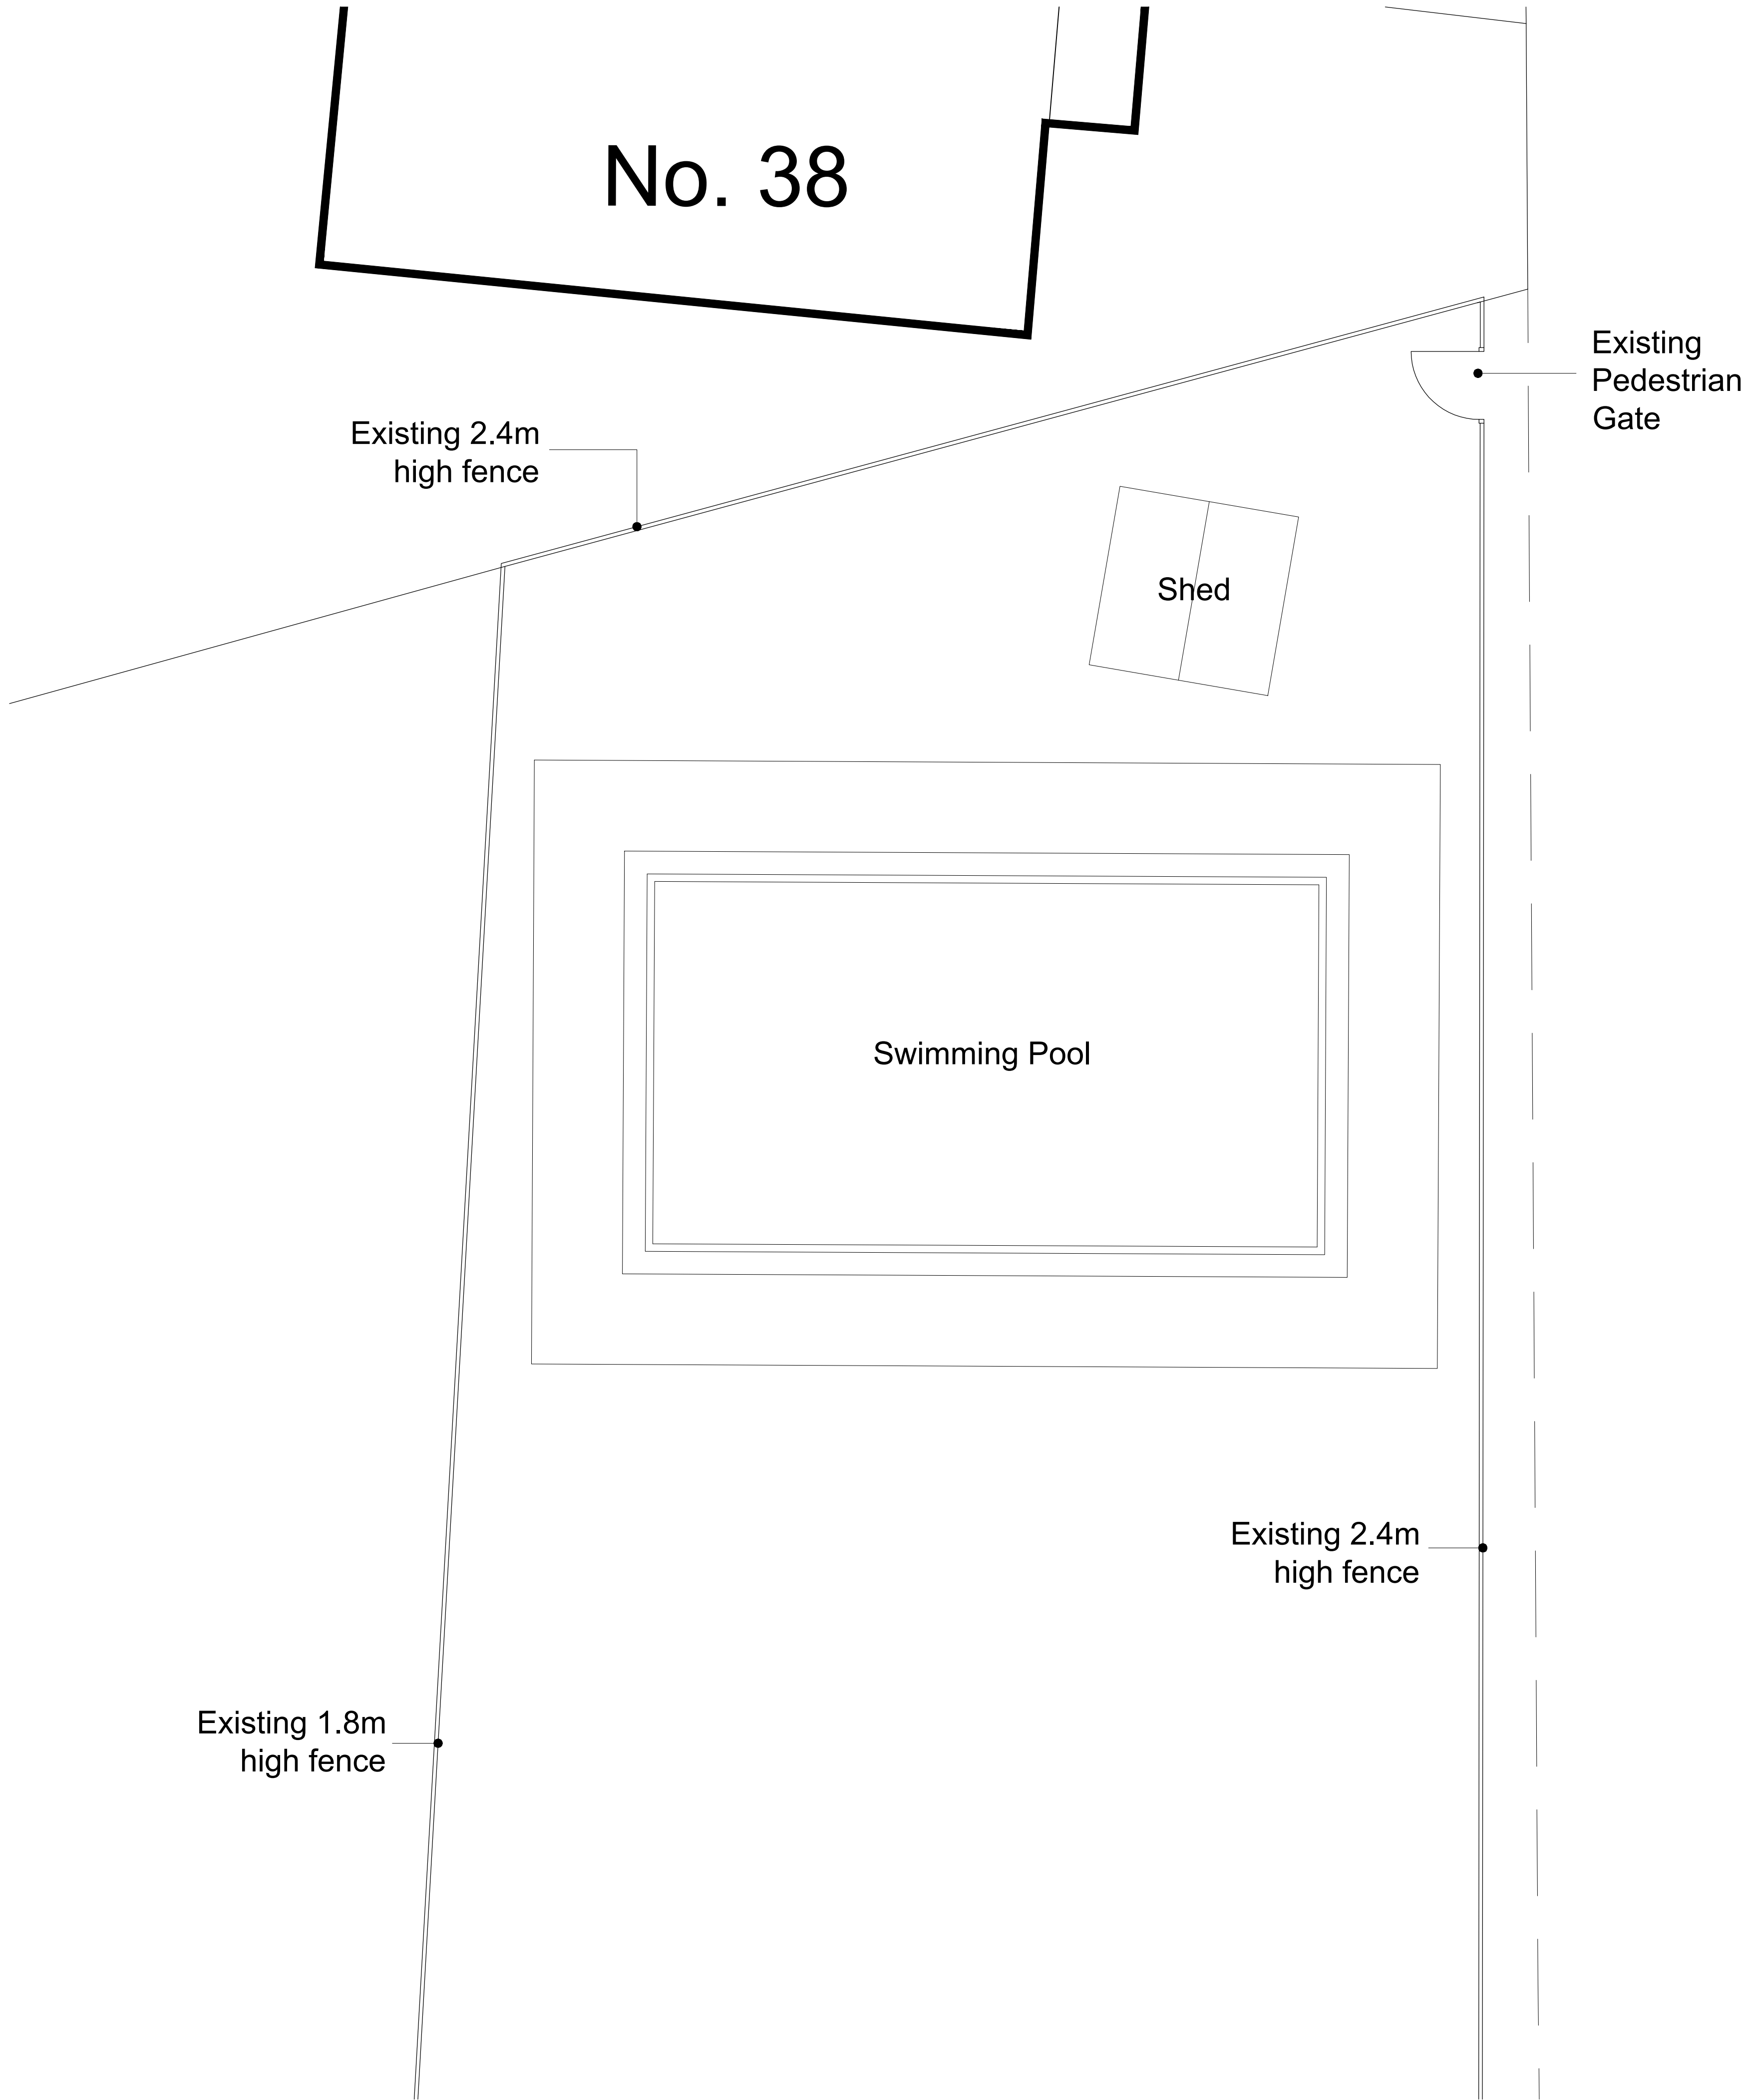

Floor Plan 1:50 Scale

© Crown copyright 2025 Ordnance Survey 100053143
Heights © Environment Agency copyright and/or database right. All rights reserved.



Location Plan 1:1250 Scale


Site Plan 1:500 Scale

~~DON'T SCALE FROM THIS DRAWING~~ VERIFY ALL DIMENSIONS BEFORE SETTING OUT, COMMENCING WORK OR MAKING ANY SHOP DRAWINGS. REPORT ANY DISCREPANCIES TO SUPERVISING OFFICER IMMEDIATELY. COPYRIGHT ©



1:500 scale Bar
This Drawing has been produced for printing onto A1 size paper. If printing on A3 please use the scale below for reference.



1:1250 scale Bar
This Drawing has been produced for printing onto A1 size paper. If printing on A3 please use the scale below for reference.

 

1:50 scale Bar
This Drawing has been produced for printing onto A1 size paper. If printing on A3 please use the scale below for reference.

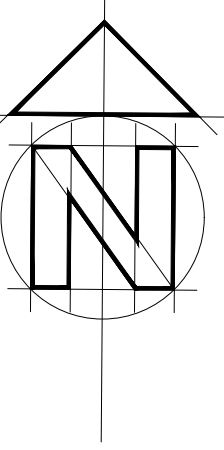 

Bonney Architecture
PLANNING & TECHNICAL SERVICES

CLIENT Mr & Mrs J Simmons

JOB 151 Peppard Road, Emmer Green
Reading, RG4 8TR

DRG PREVIOUS PLANS

SCALE As Shown DRAWN P Bonney DATE January 2025

BA 0304 01