

REV#	DATE	REVISION
1	12/11/2021	Client Review
2	12/04/2022	Client Review
3	16/05/2022	Planning Application
4	08/07/2022	LPA Highways Amendment
5	23/11/2022	Client Sign-off
6	28/11/2022	Roller Shutter Amendment
7	28/11/2022	LPA Submission 2
8	16/03/2023	Post LPA Submission Amendment
9	04/04/2023	Post LPA Site Plan Amendment

248 Basingstoke Road
Reading, Berkshire, RG2 0HN, United Kingdom

Proposed Elevations

RIBA

Chartered Practice

COHANIM

ARCHITECTURE


3rd Fl. 207 Regent Street.
London, W1B 3HH
info@cohanimarchitecture.com

Information contained within this drawing is the sole copyright of Cohanim Limited and is not to be reproduced without express permission. No implied licence exists. This drawing is not to be used for land transfer or valuation purposes. All dimensions to be checked on site by the Contractor. Issued for purposes indicated only. Drawing errors and omissions to be reported to Project Architect or Architectural Lead


CURRENT PROJECT STATUS

PLANNING APPLICATION


CLIENT: John Kleis Audio	
DRAWN BY: MB / DL	
CHECKED BY: JH	DRAWING NUMBER: 299-03-A.11-9
DATE: 06/04/2023	SCALE: 1 : 100
FILE: 299-CA-03-M3-A000-04	SHEET SIZE: A1L

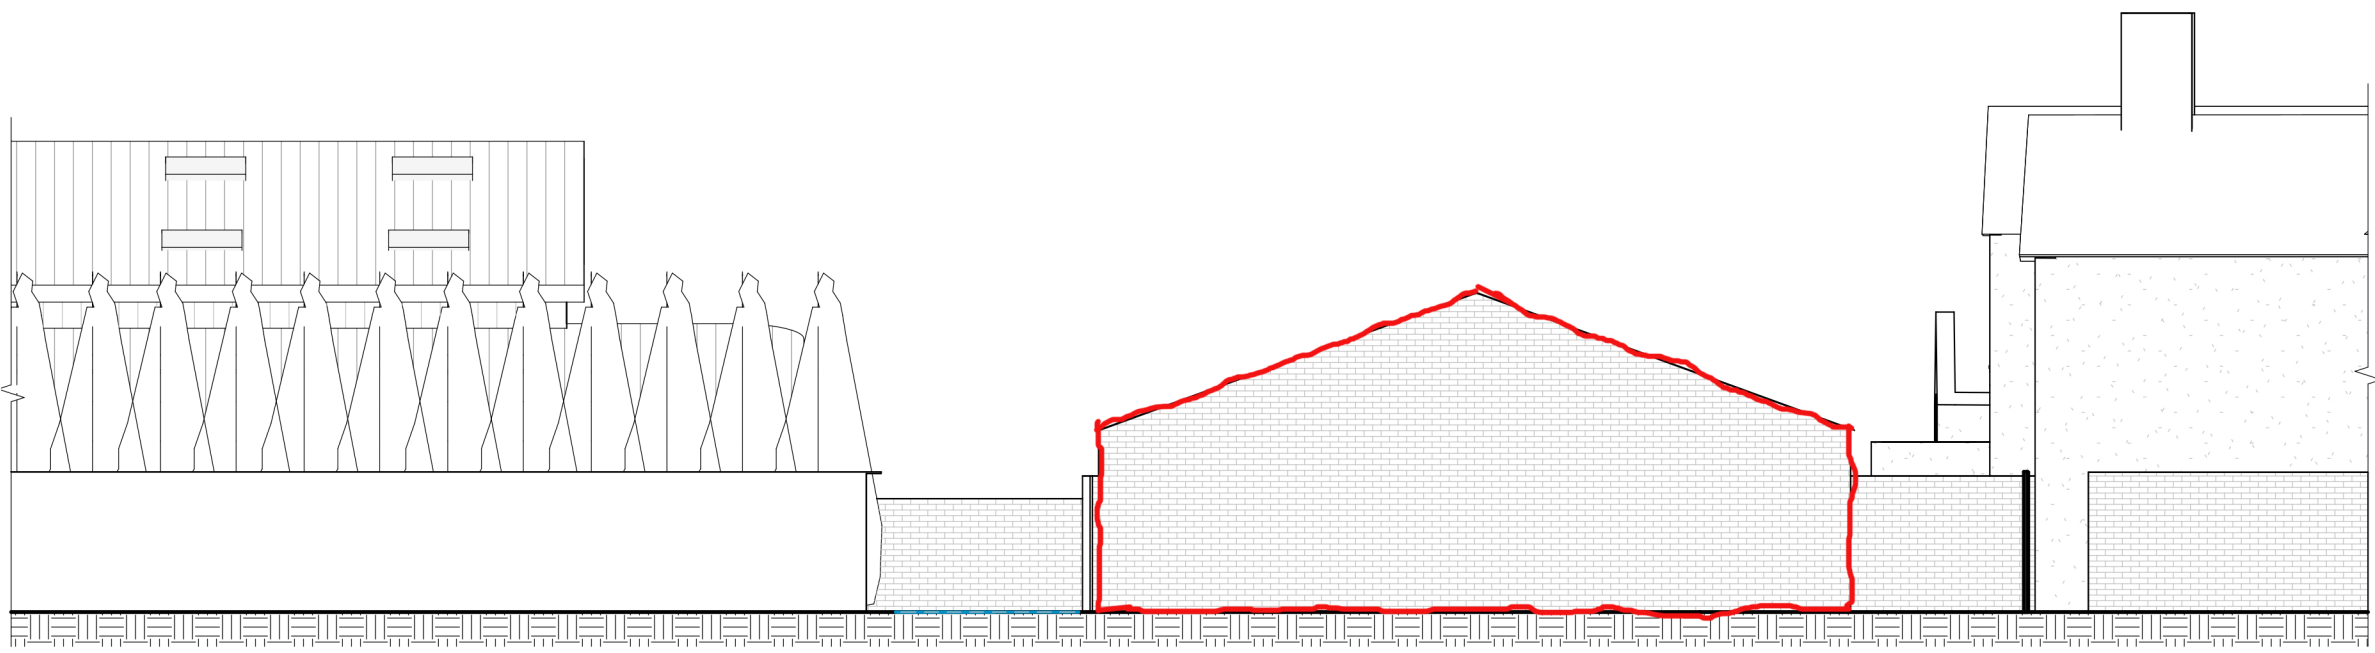


1 Proposed Elevation 3 - a
1 : 100

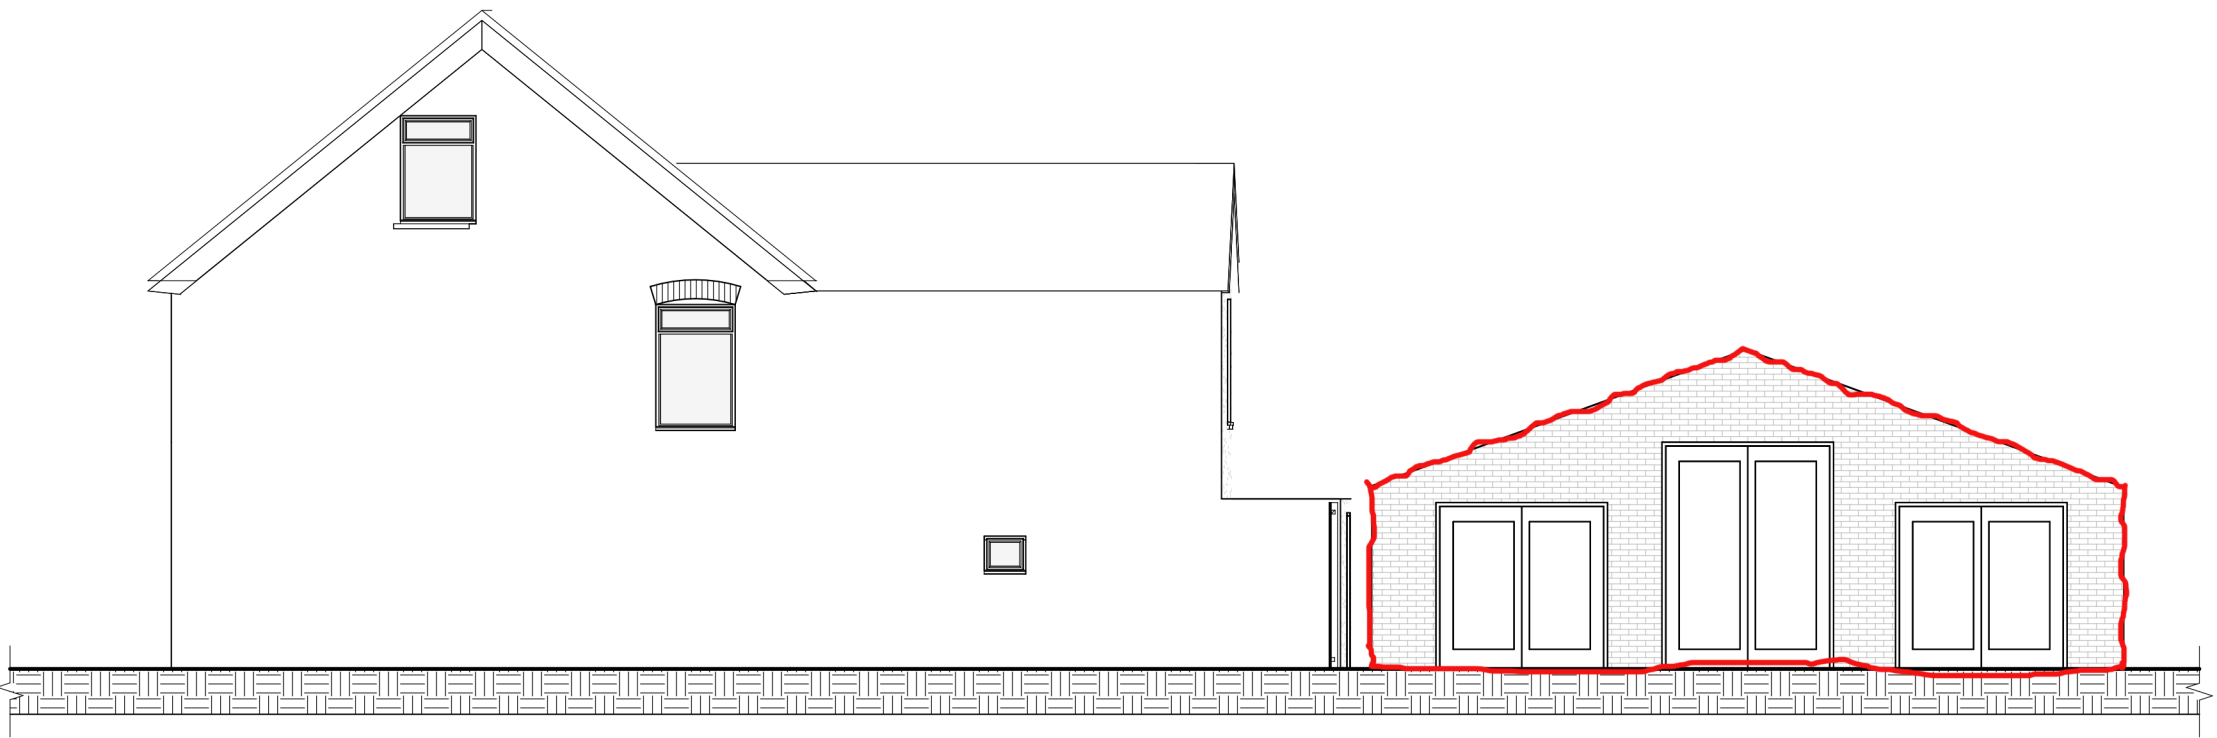

2 Proposed Elevation 6 - a
1 : 100

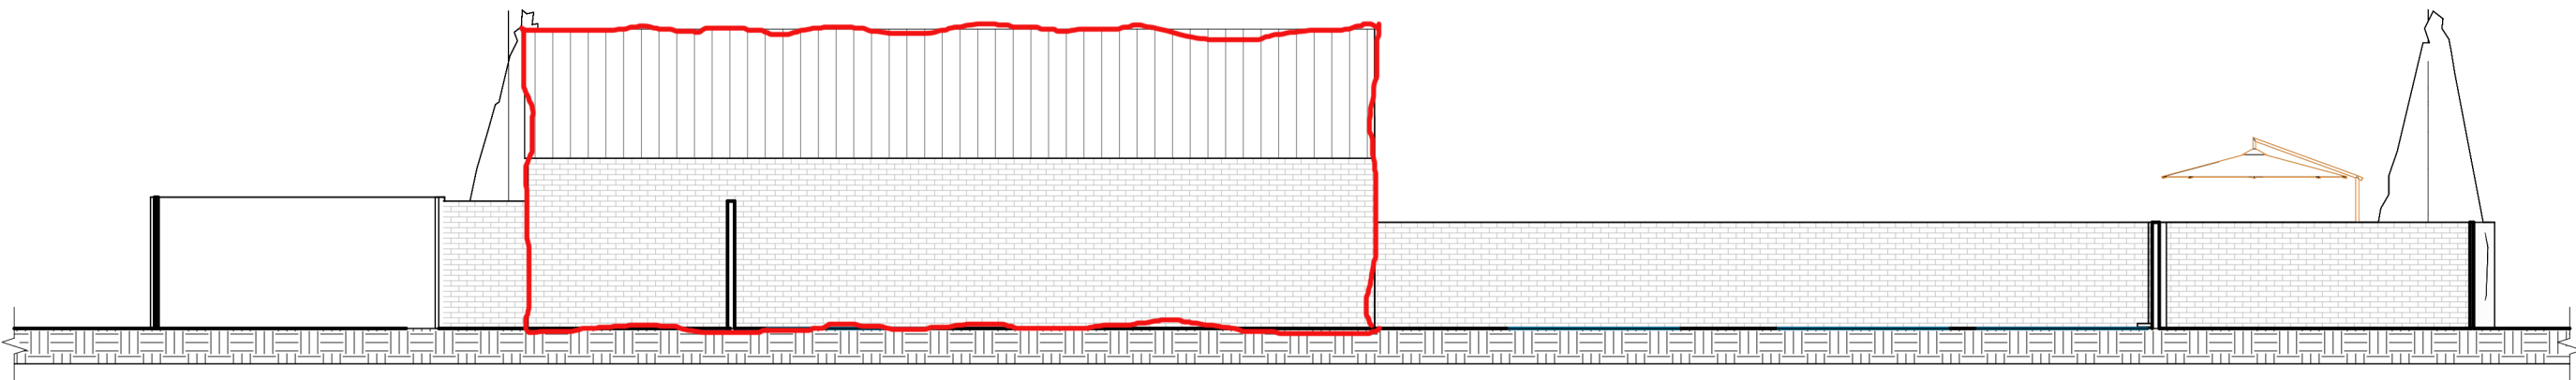

3 Proposed Elevation 8 - a
1 : 100

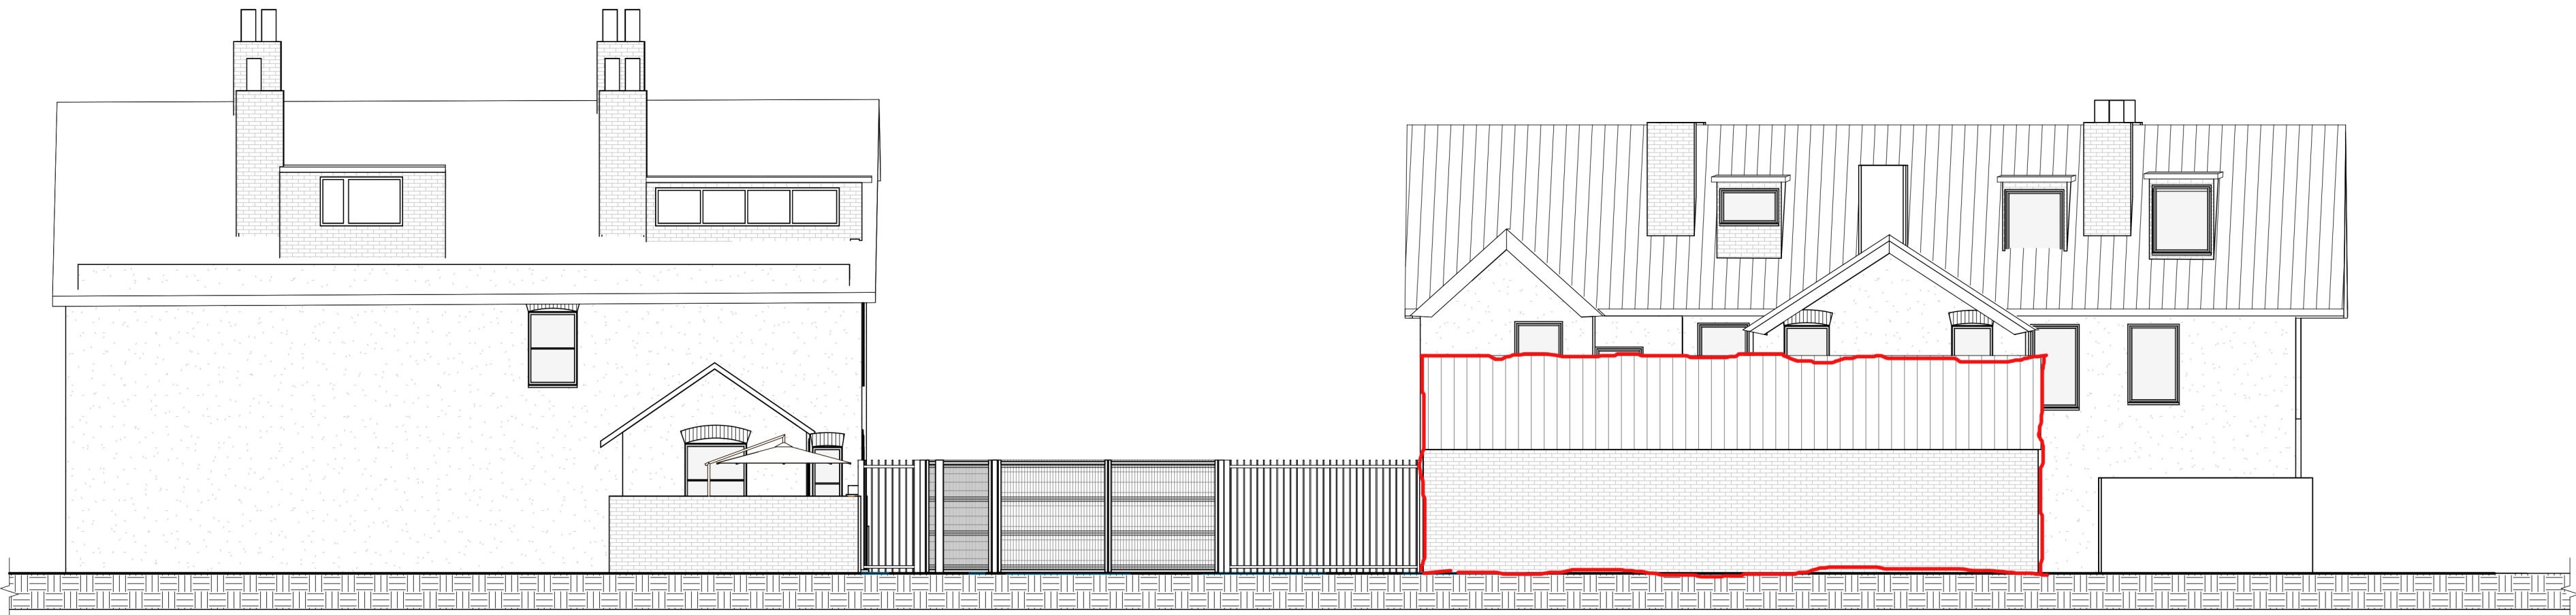

4 Proposed Elevation 2 - a
1 : 100

