



60 CARNARVON ROAD READING RG15SD


PROPOSED REAR EXTENSION

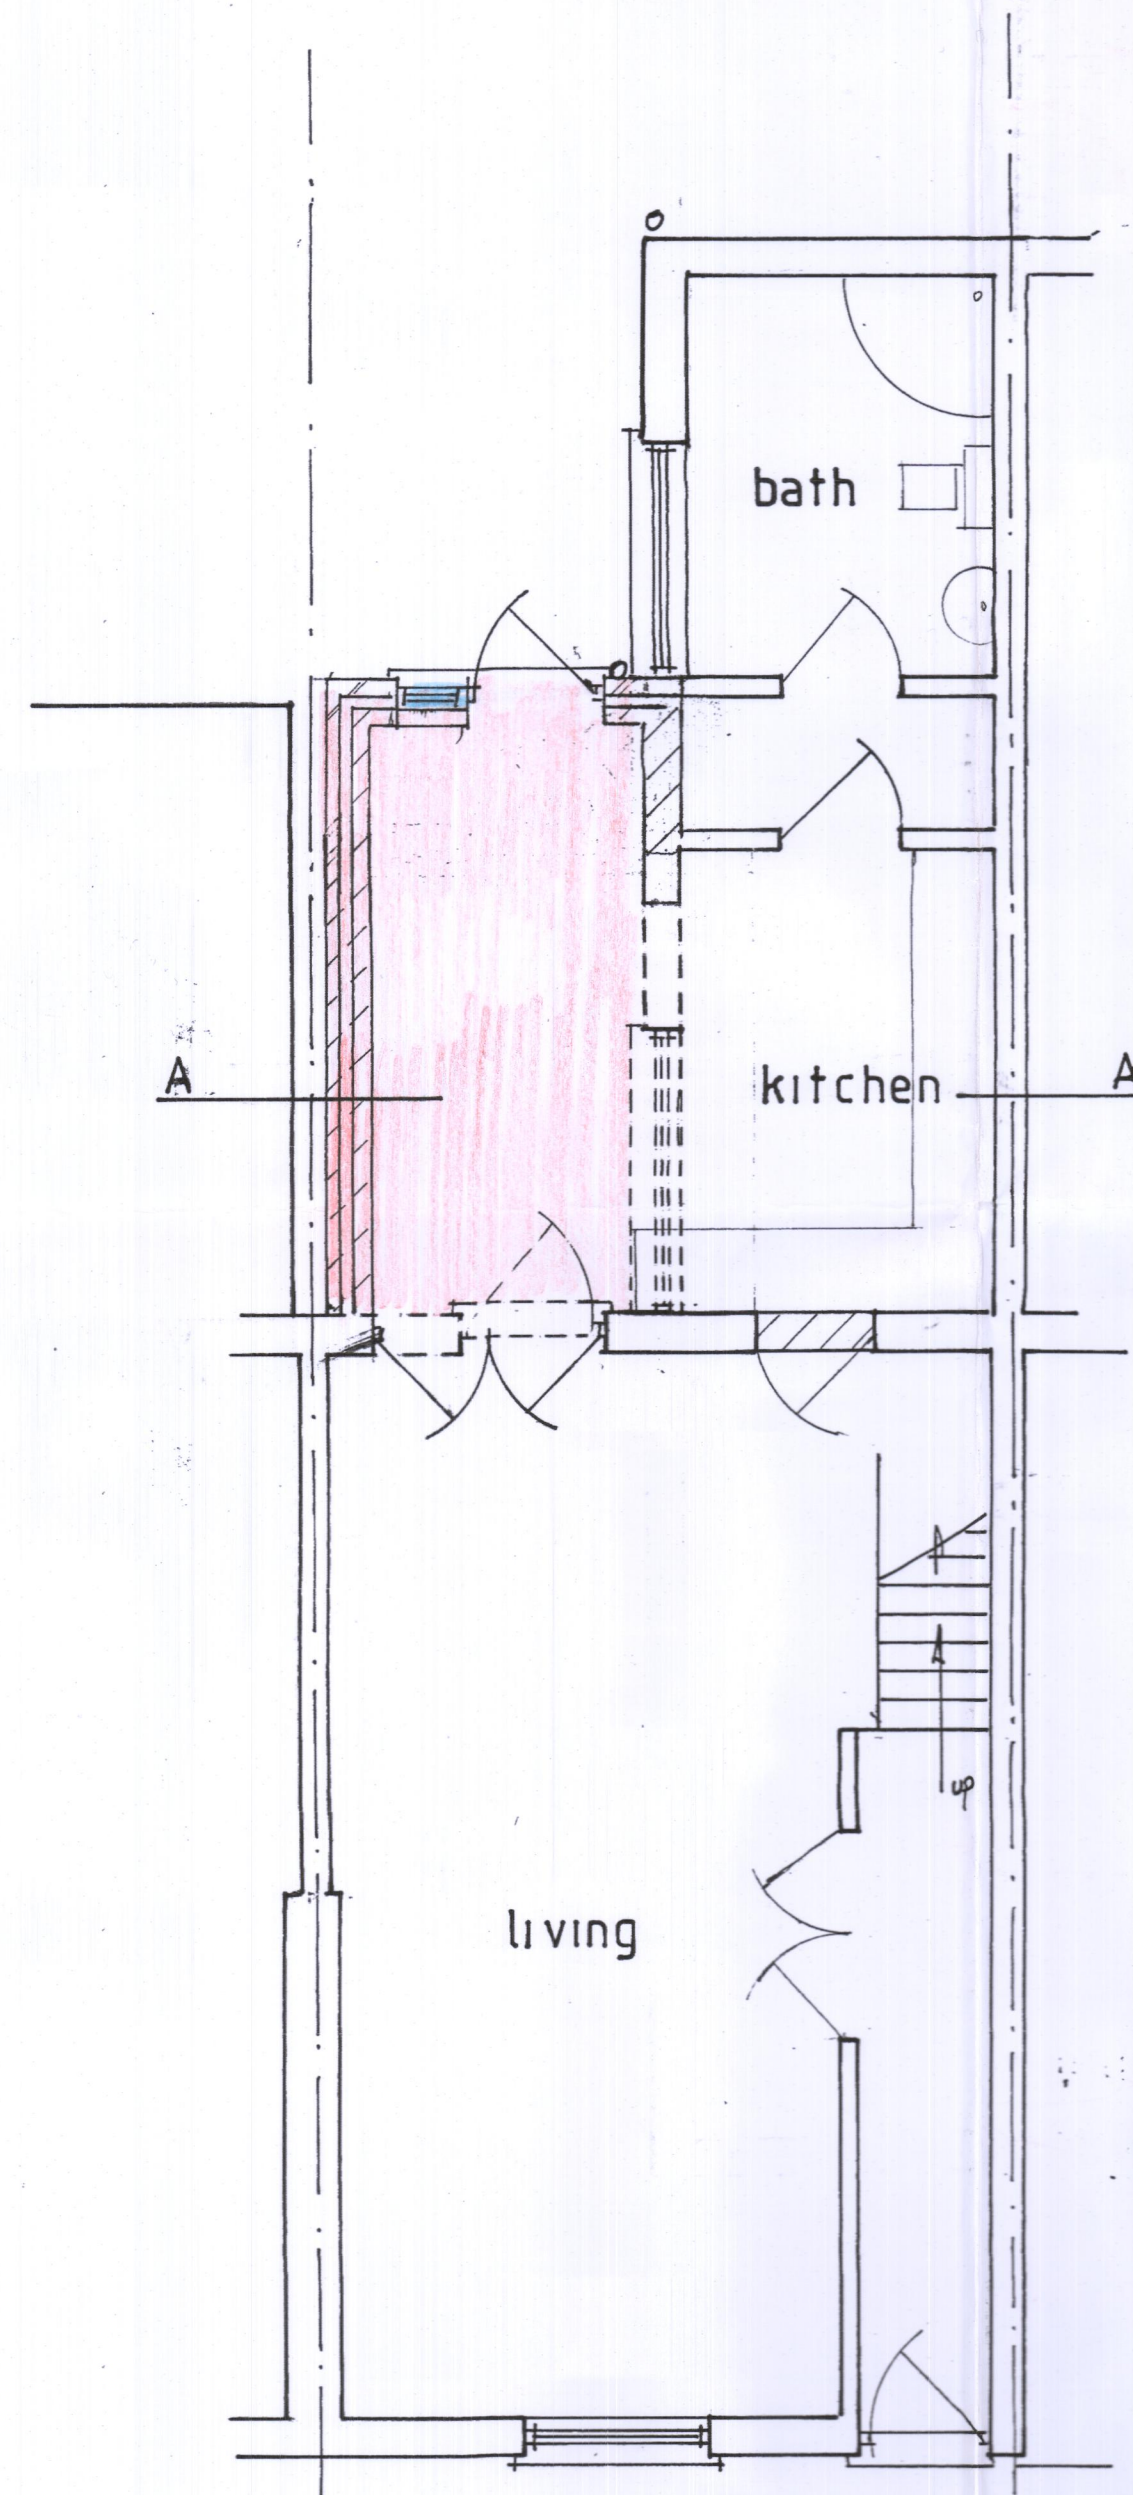


GROUND FLOOR

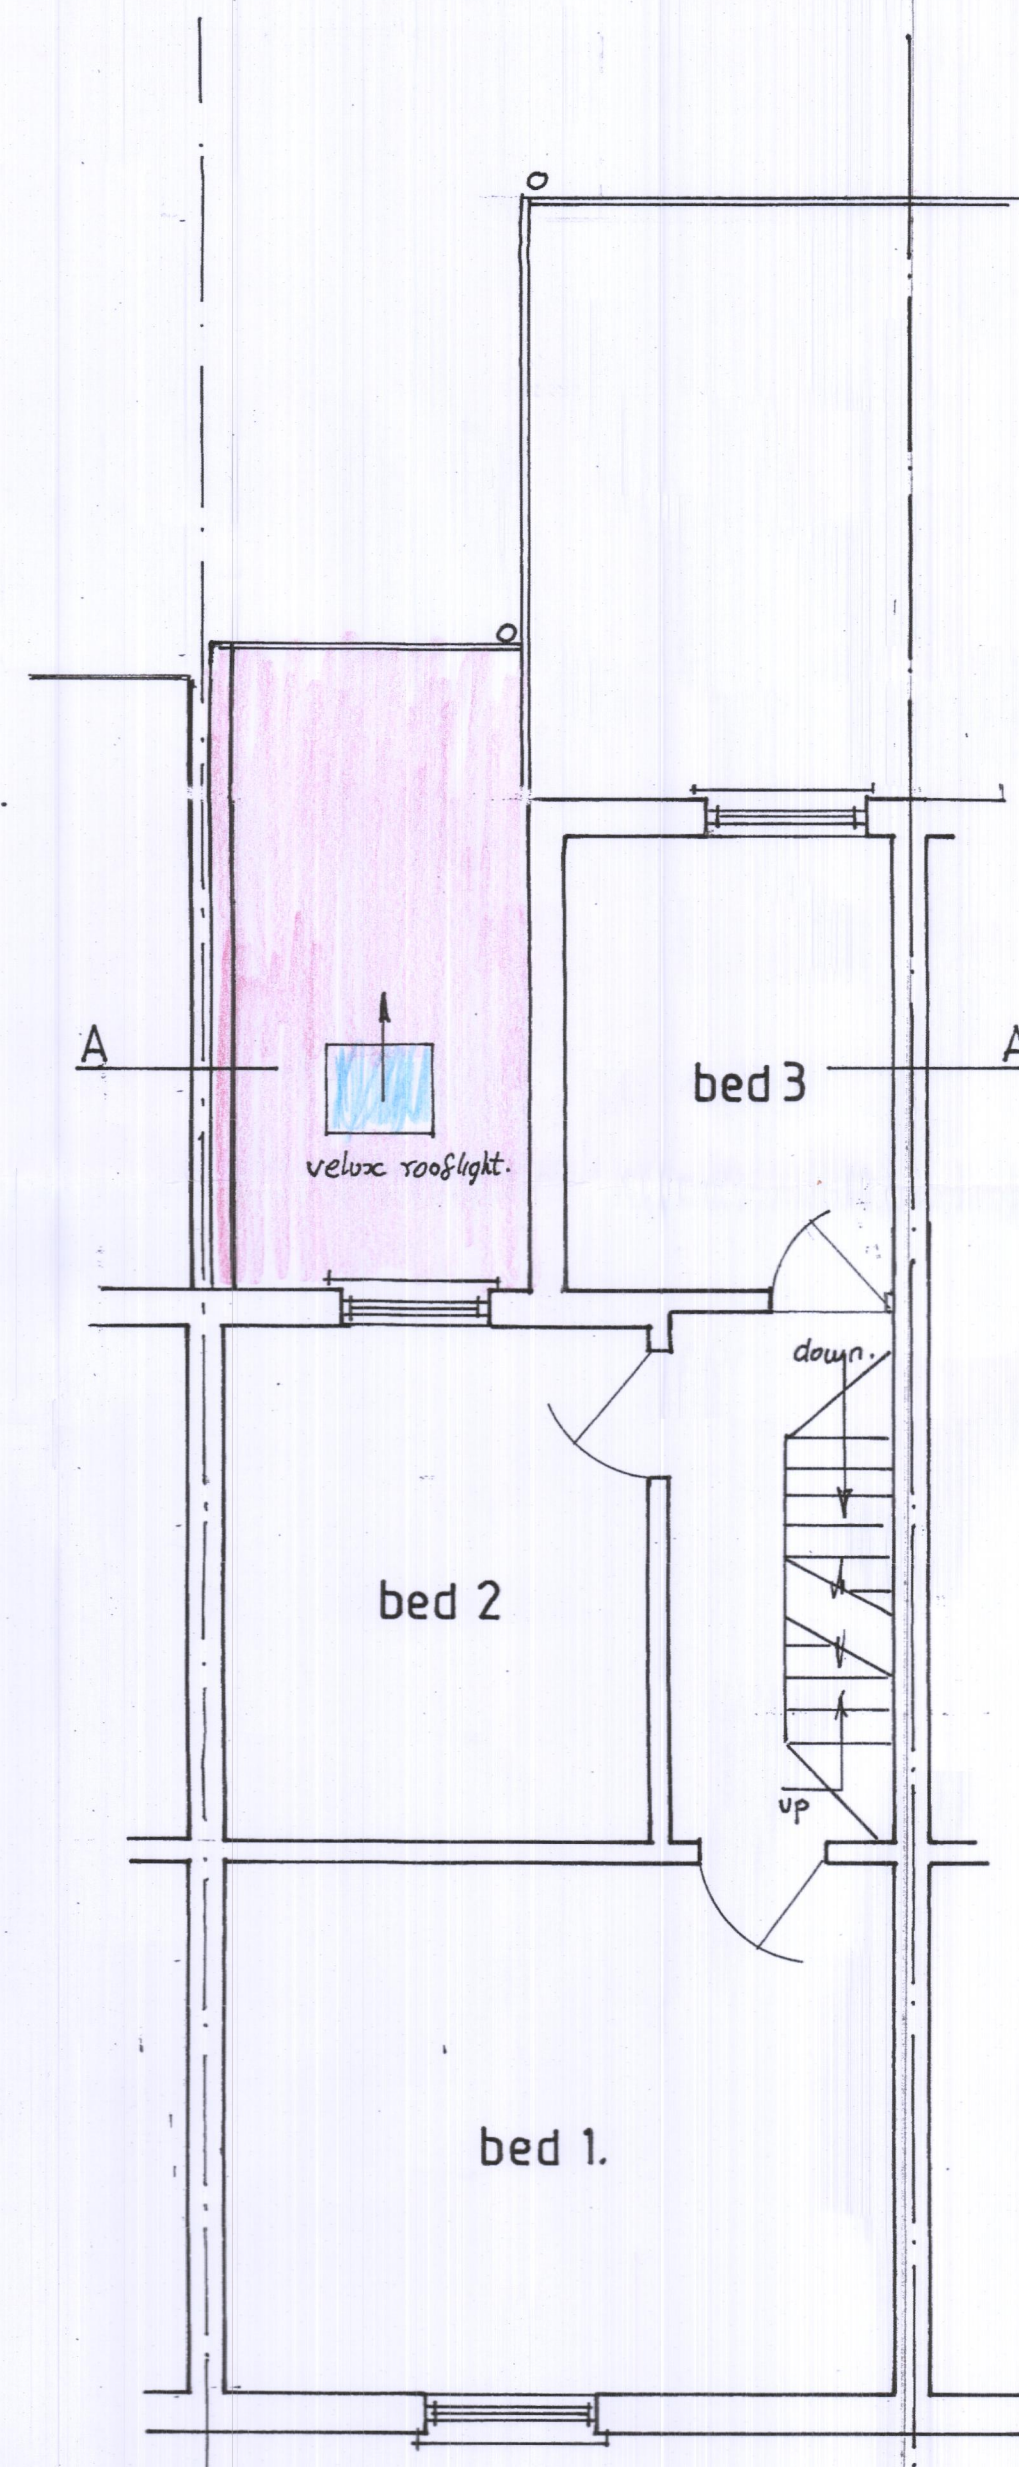


FIRST FLOOR

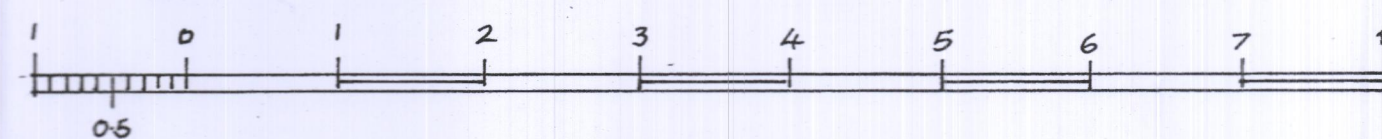

Scale 1:50 @ A1

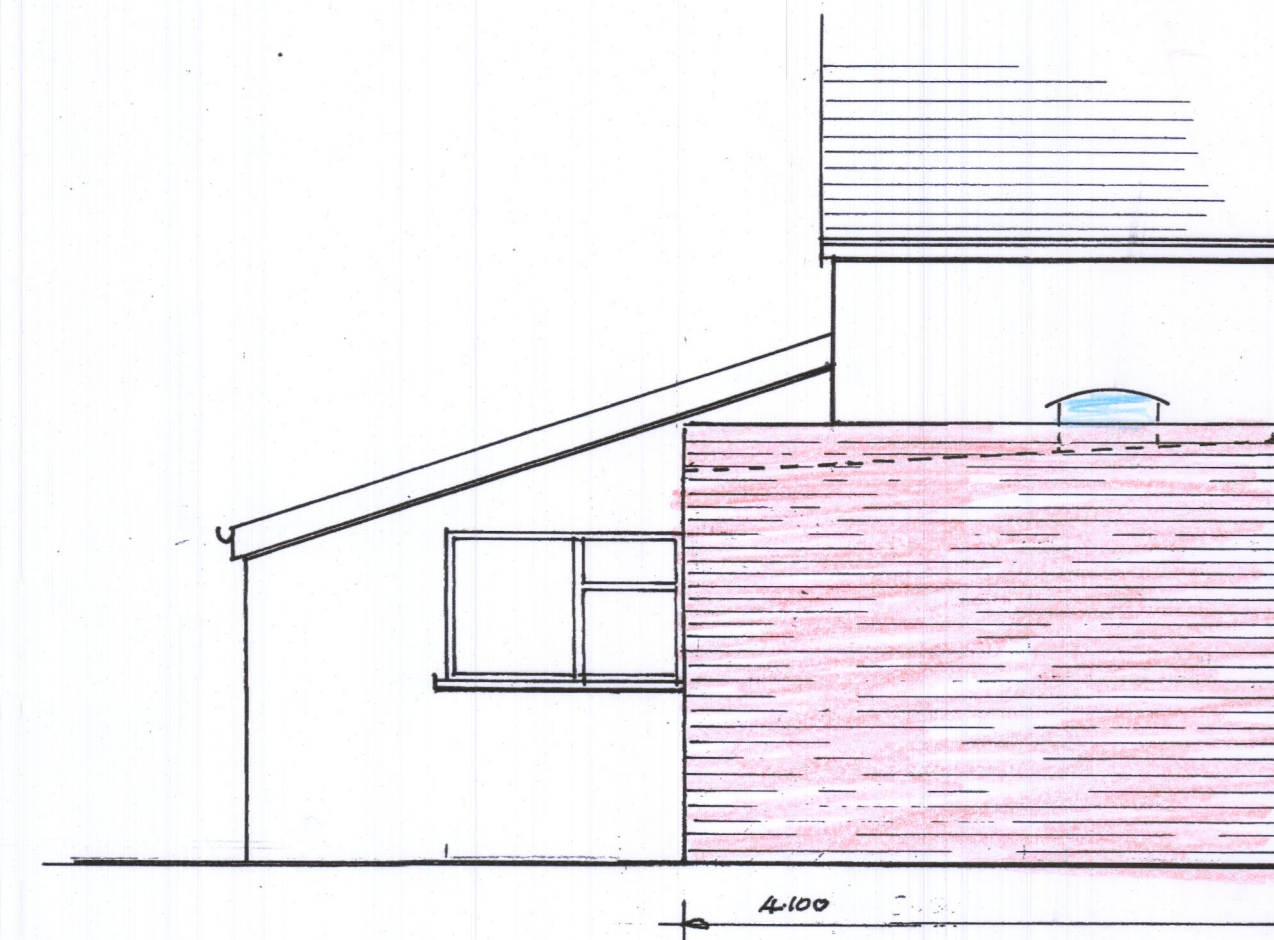


SIDE VIEW

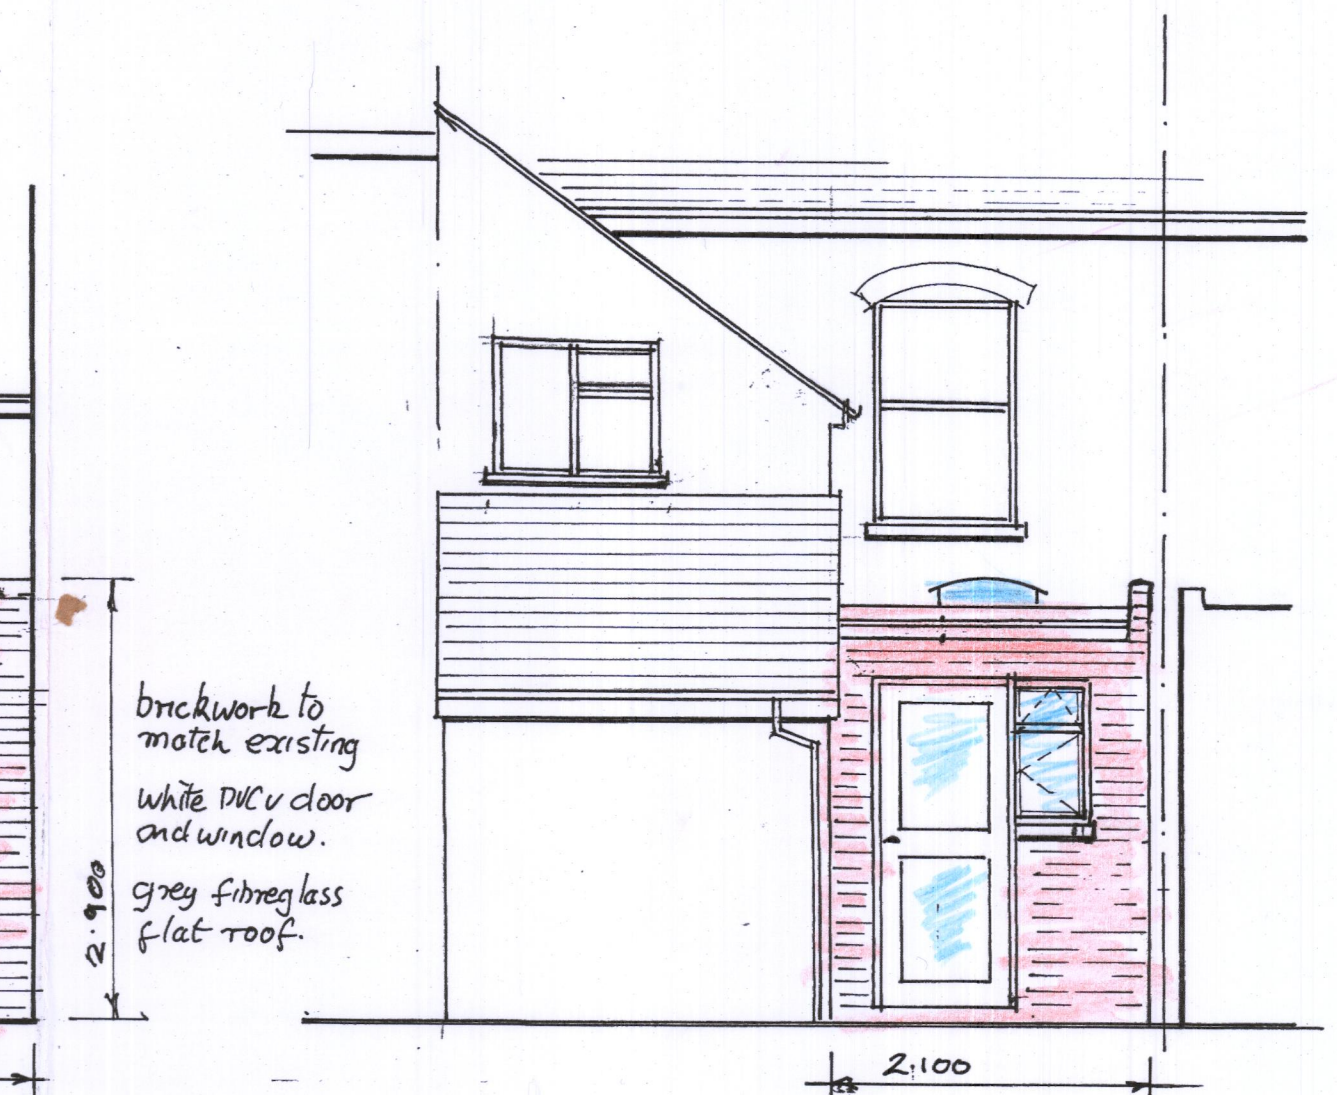

REAR



SECTION AA

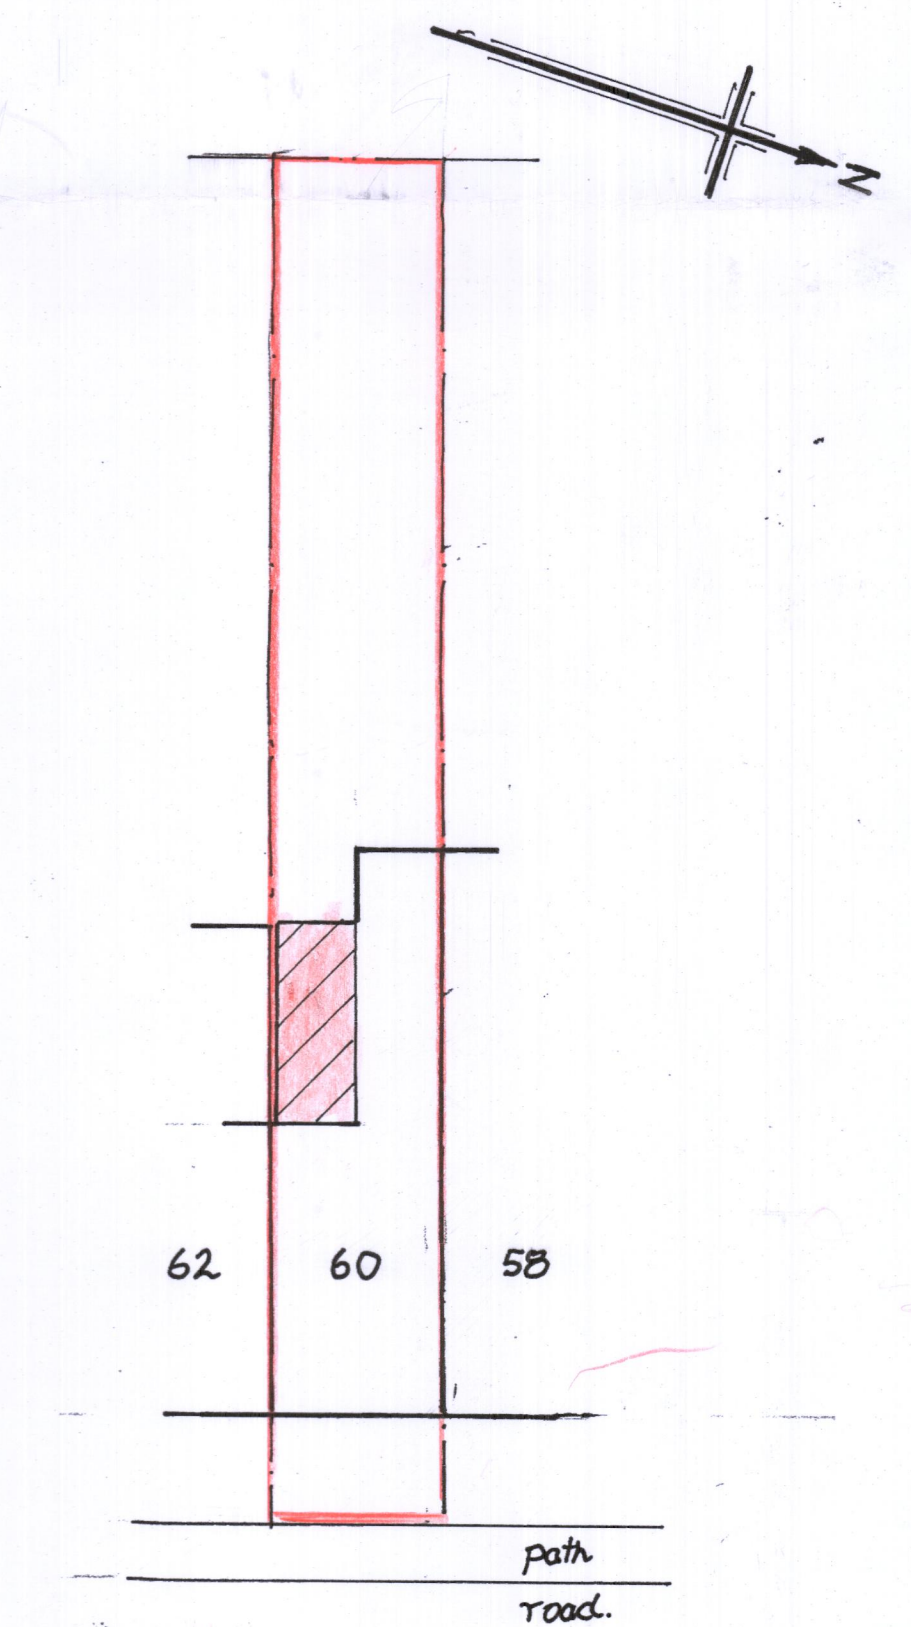

SITE PLAN 1:200

Revised B finalise plan Jan 2025.
Revision A - extended length April 2024.

scale 1:50	PLAN-IT architectural services
date Feb 24	RUNDRUM Church Lane Tolsey Oxford OX9 3QL 07785 534384
drawing 3/16/028	