
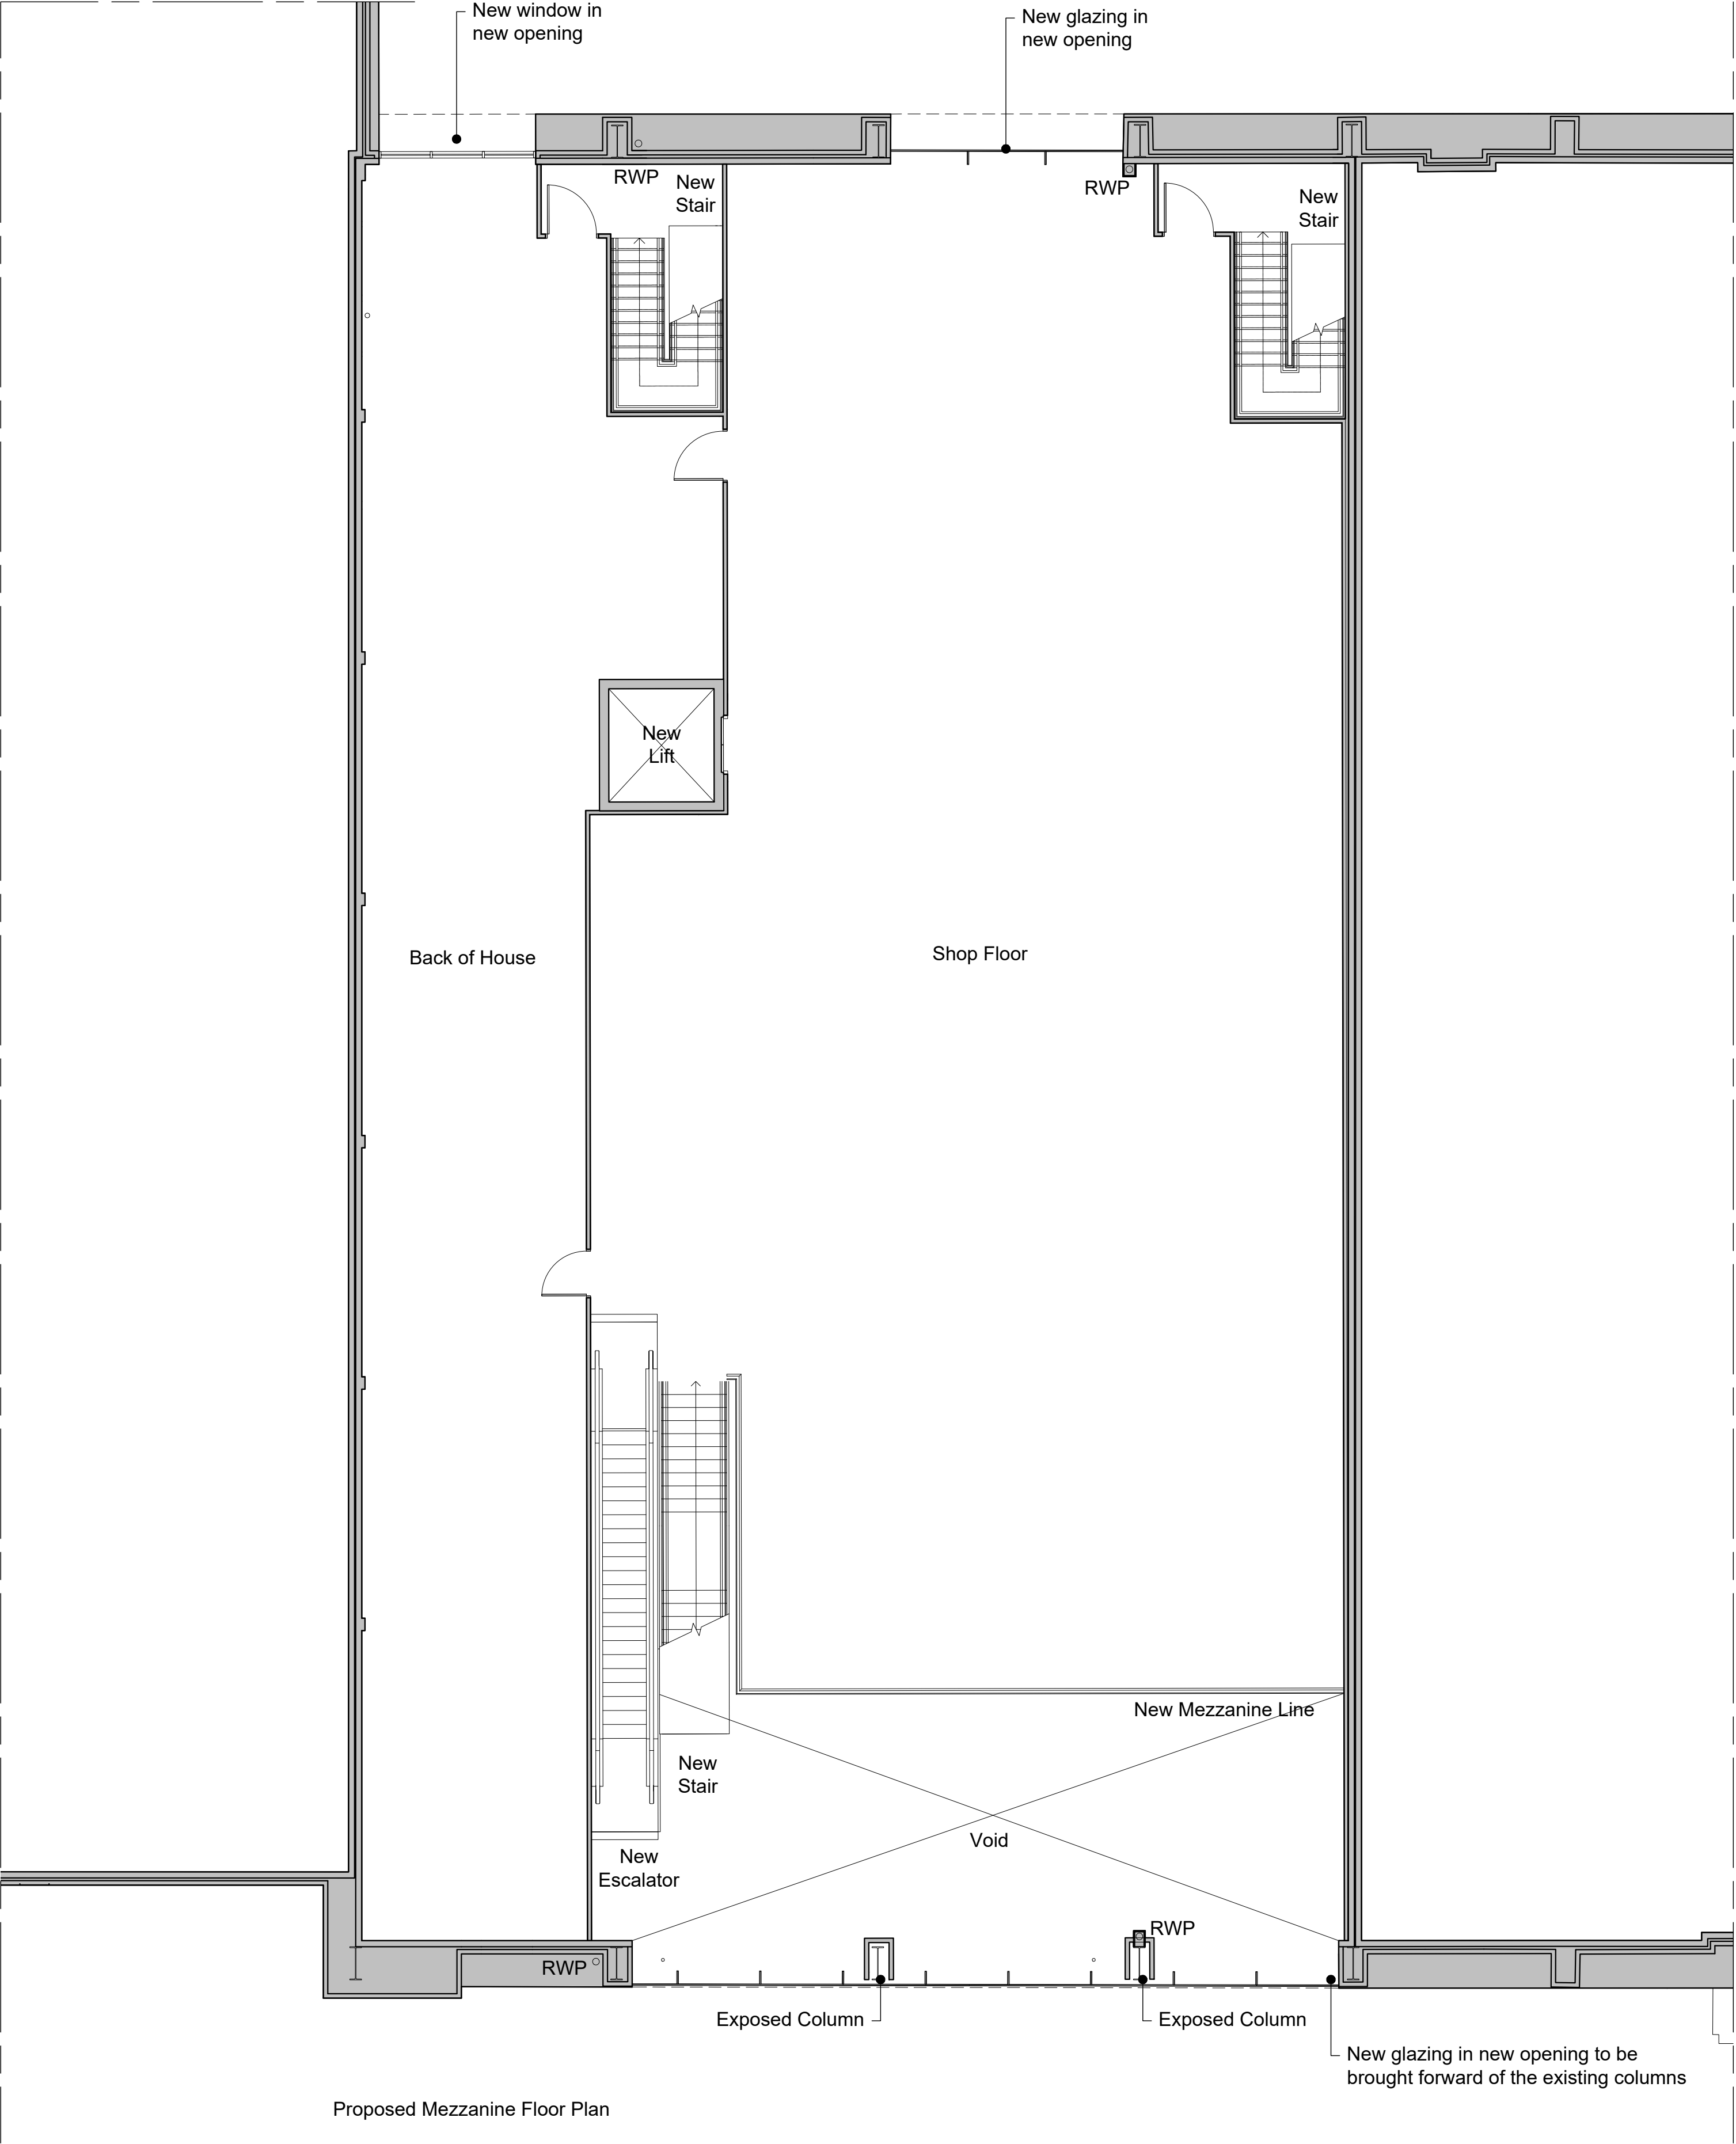


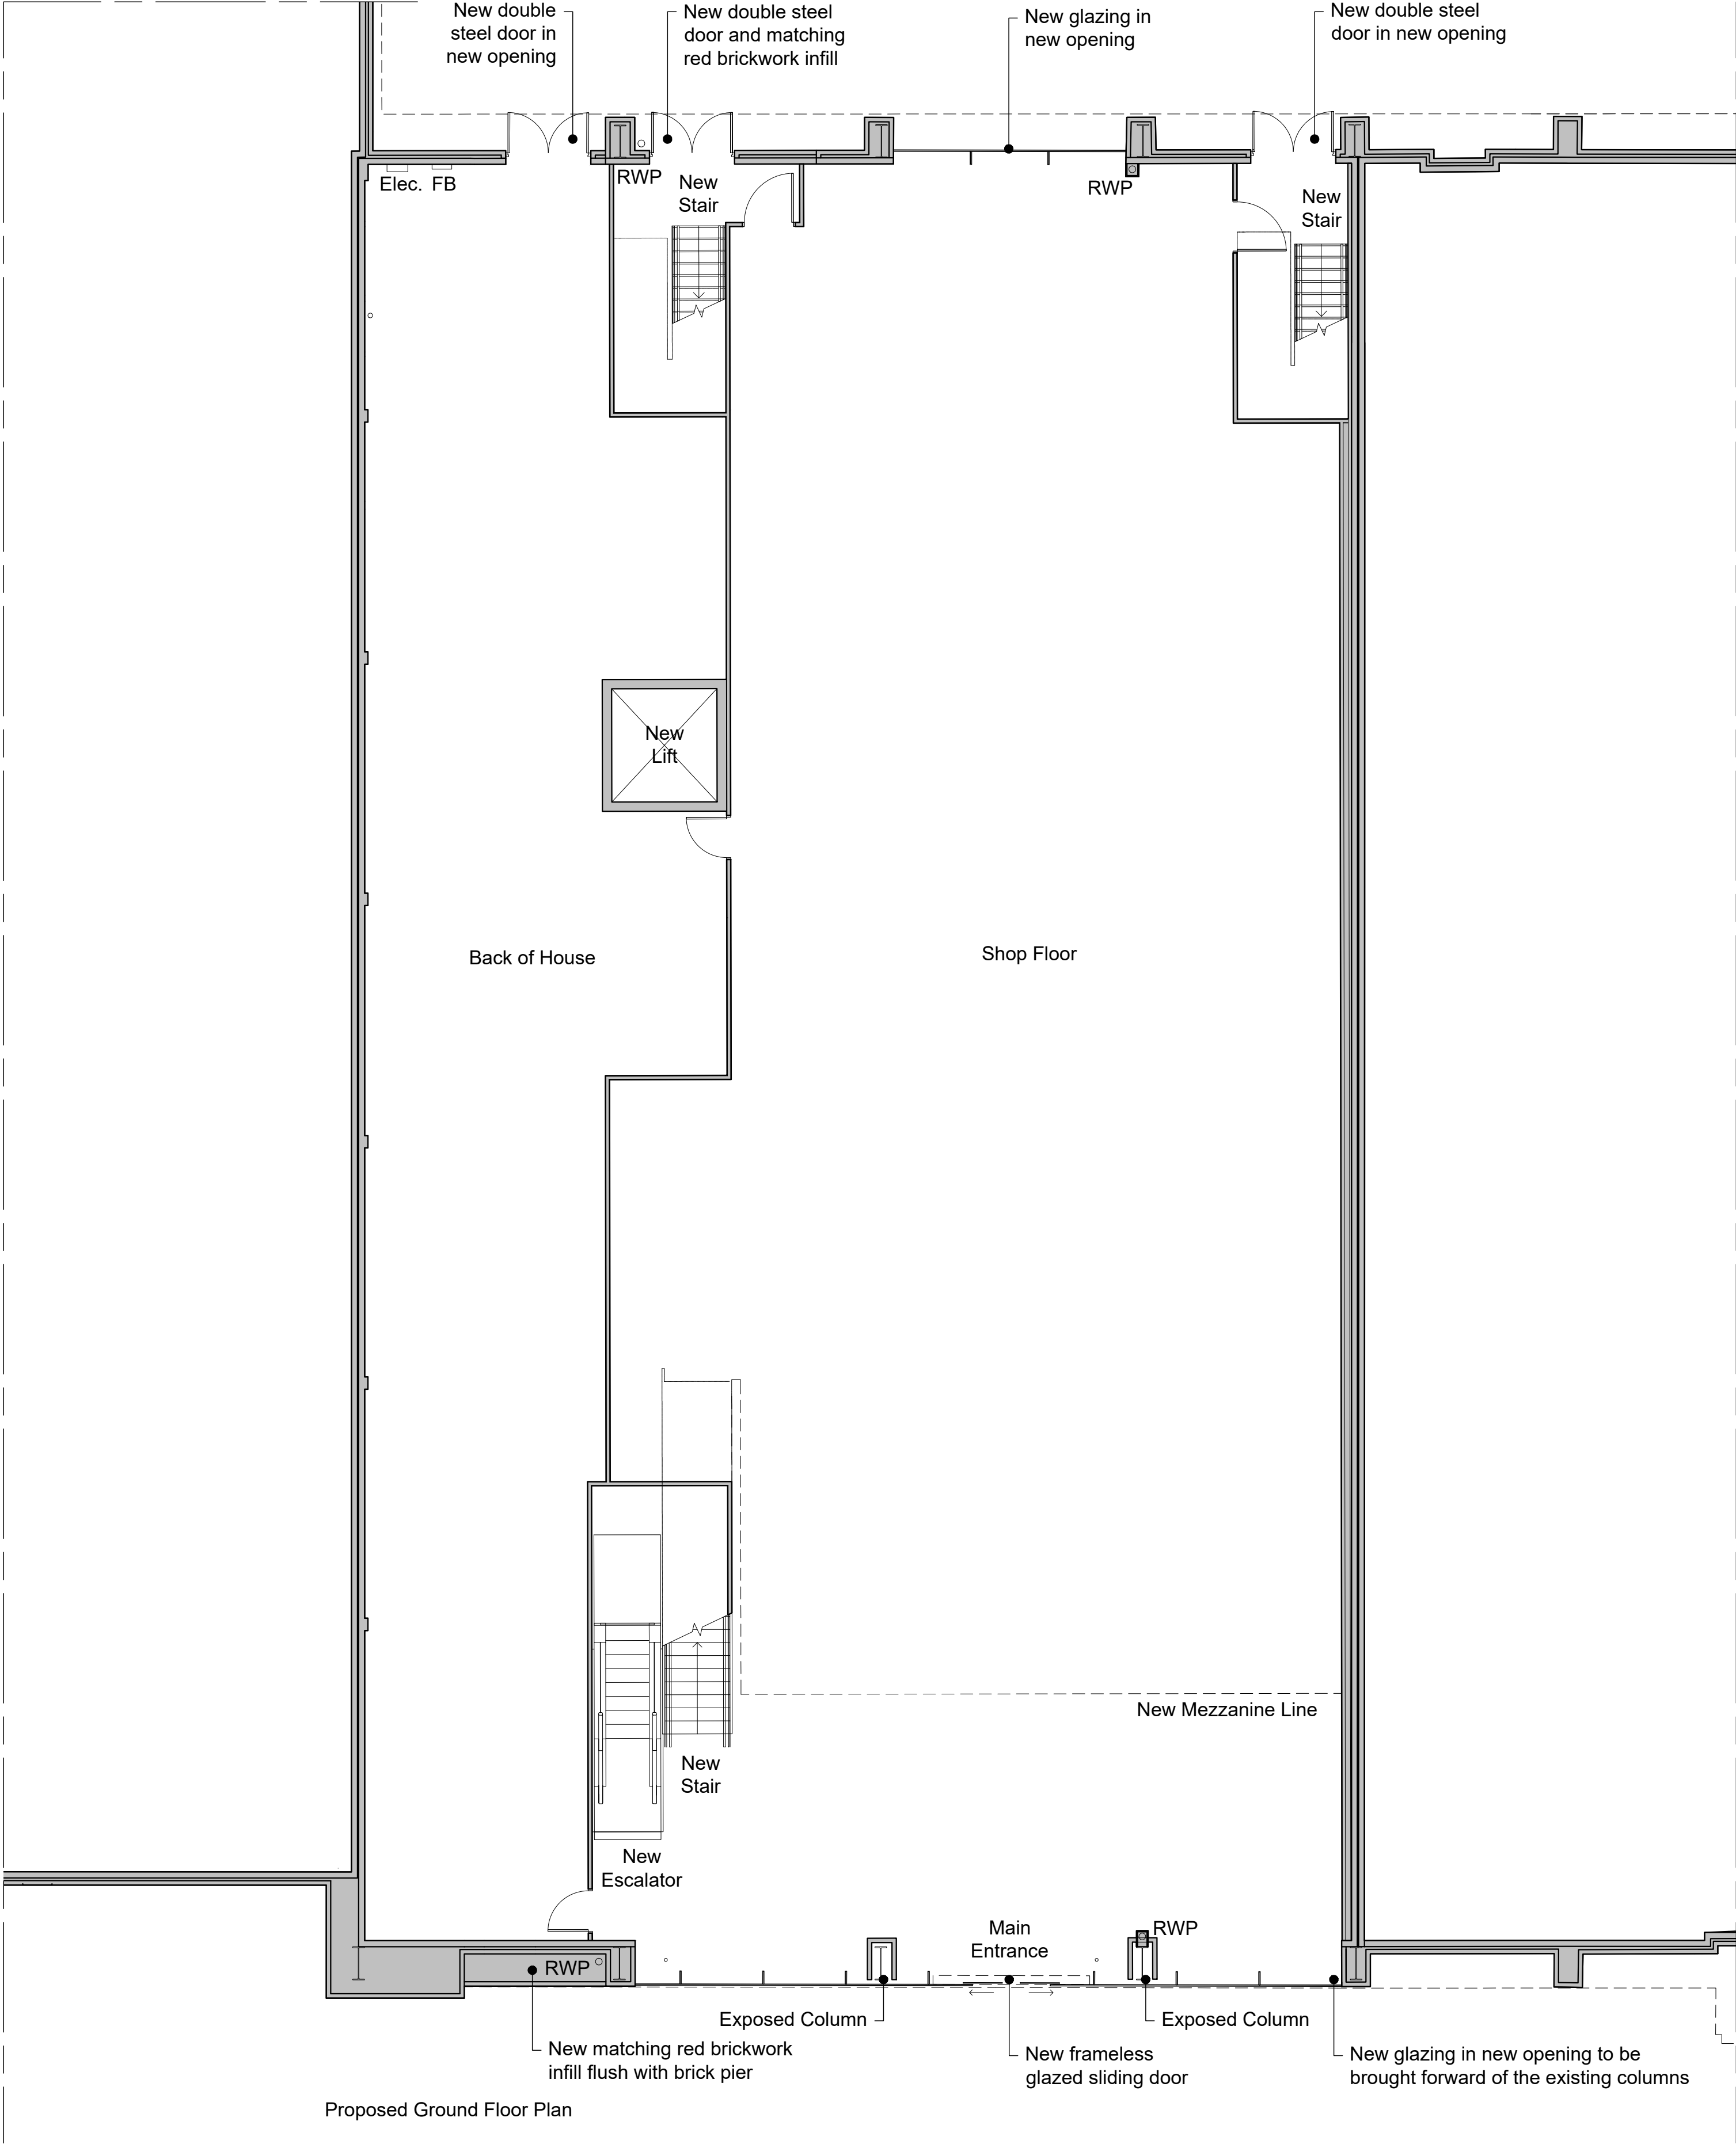

The copyright of this drawing is vested with Corstorphine & Wright Ltd and must not be copied or reproduced without the consent of the company.

P-00	Issued for Planning	27.01.25	EM	PH
Rev	Description	Date	Drw	Chk

Client
British Land

Project
Reading Gate

Drawing Title
Proposed Ground and Mezzanine Floor Plans

Drawing Status
PLANNING

Birmingham Studio
Alpha Building, Suffolk Street Queensway, Birmingham, B1 1TT
0121 737 8350
corstorphine-wright.com

Drawing No.
22192-U2B-0310

Drawn
EM

Checked
PH

Paper Size
A1

Scale
1:100

Date
27.01.25

Revision
P-00