




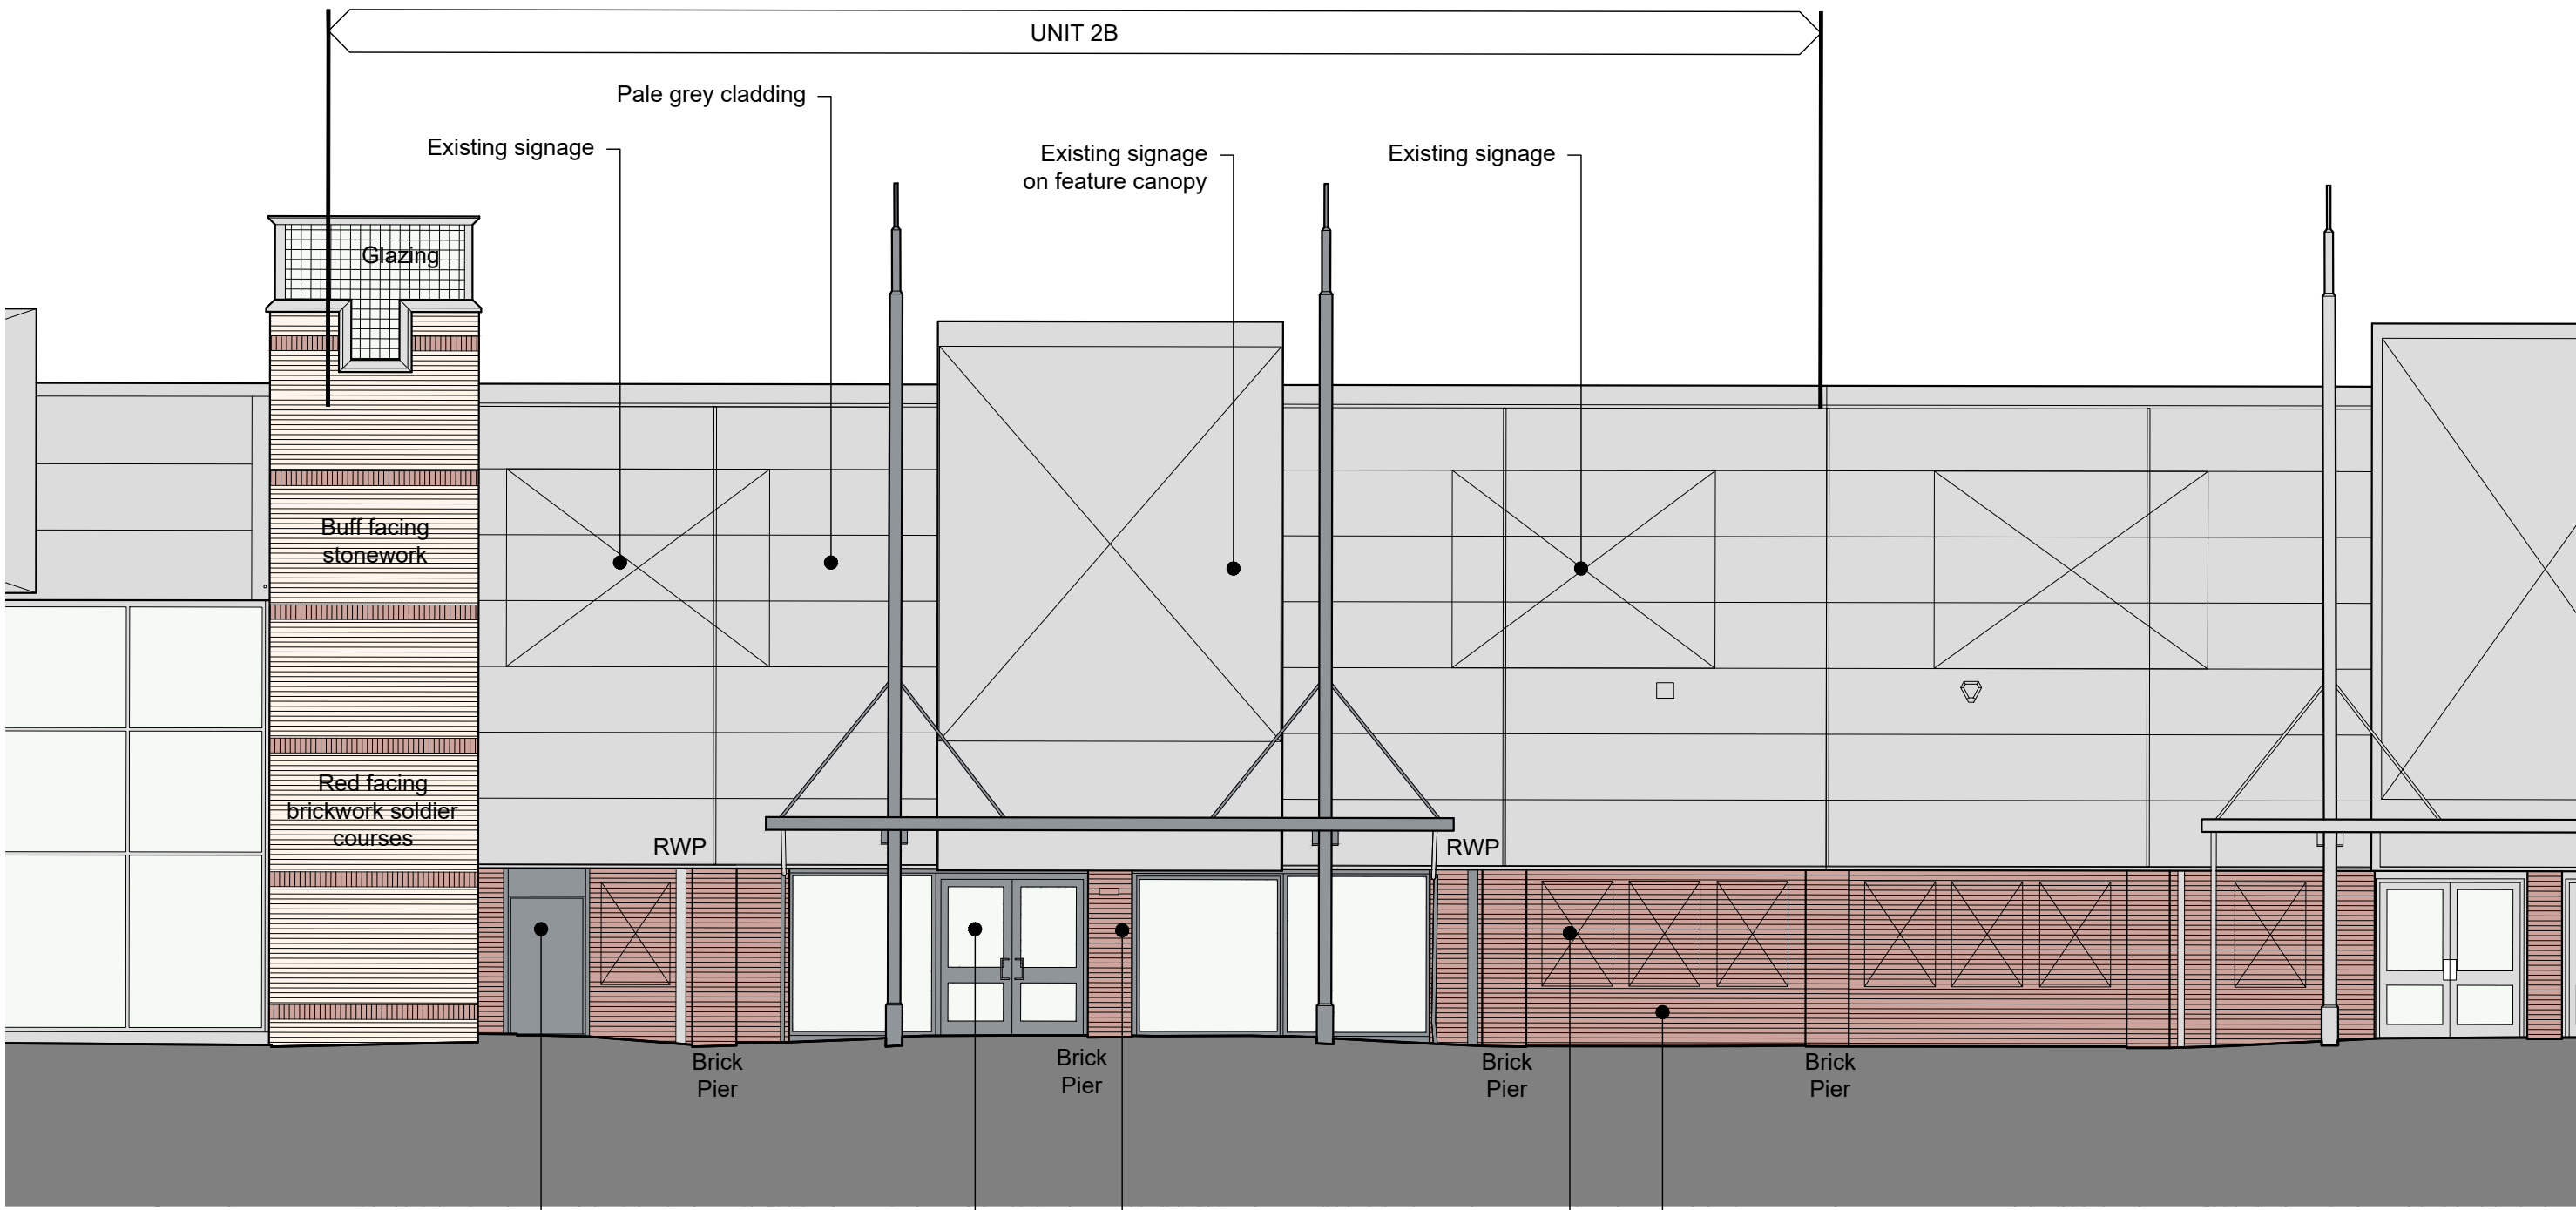


Existing Front Elevation
Scale 1:100

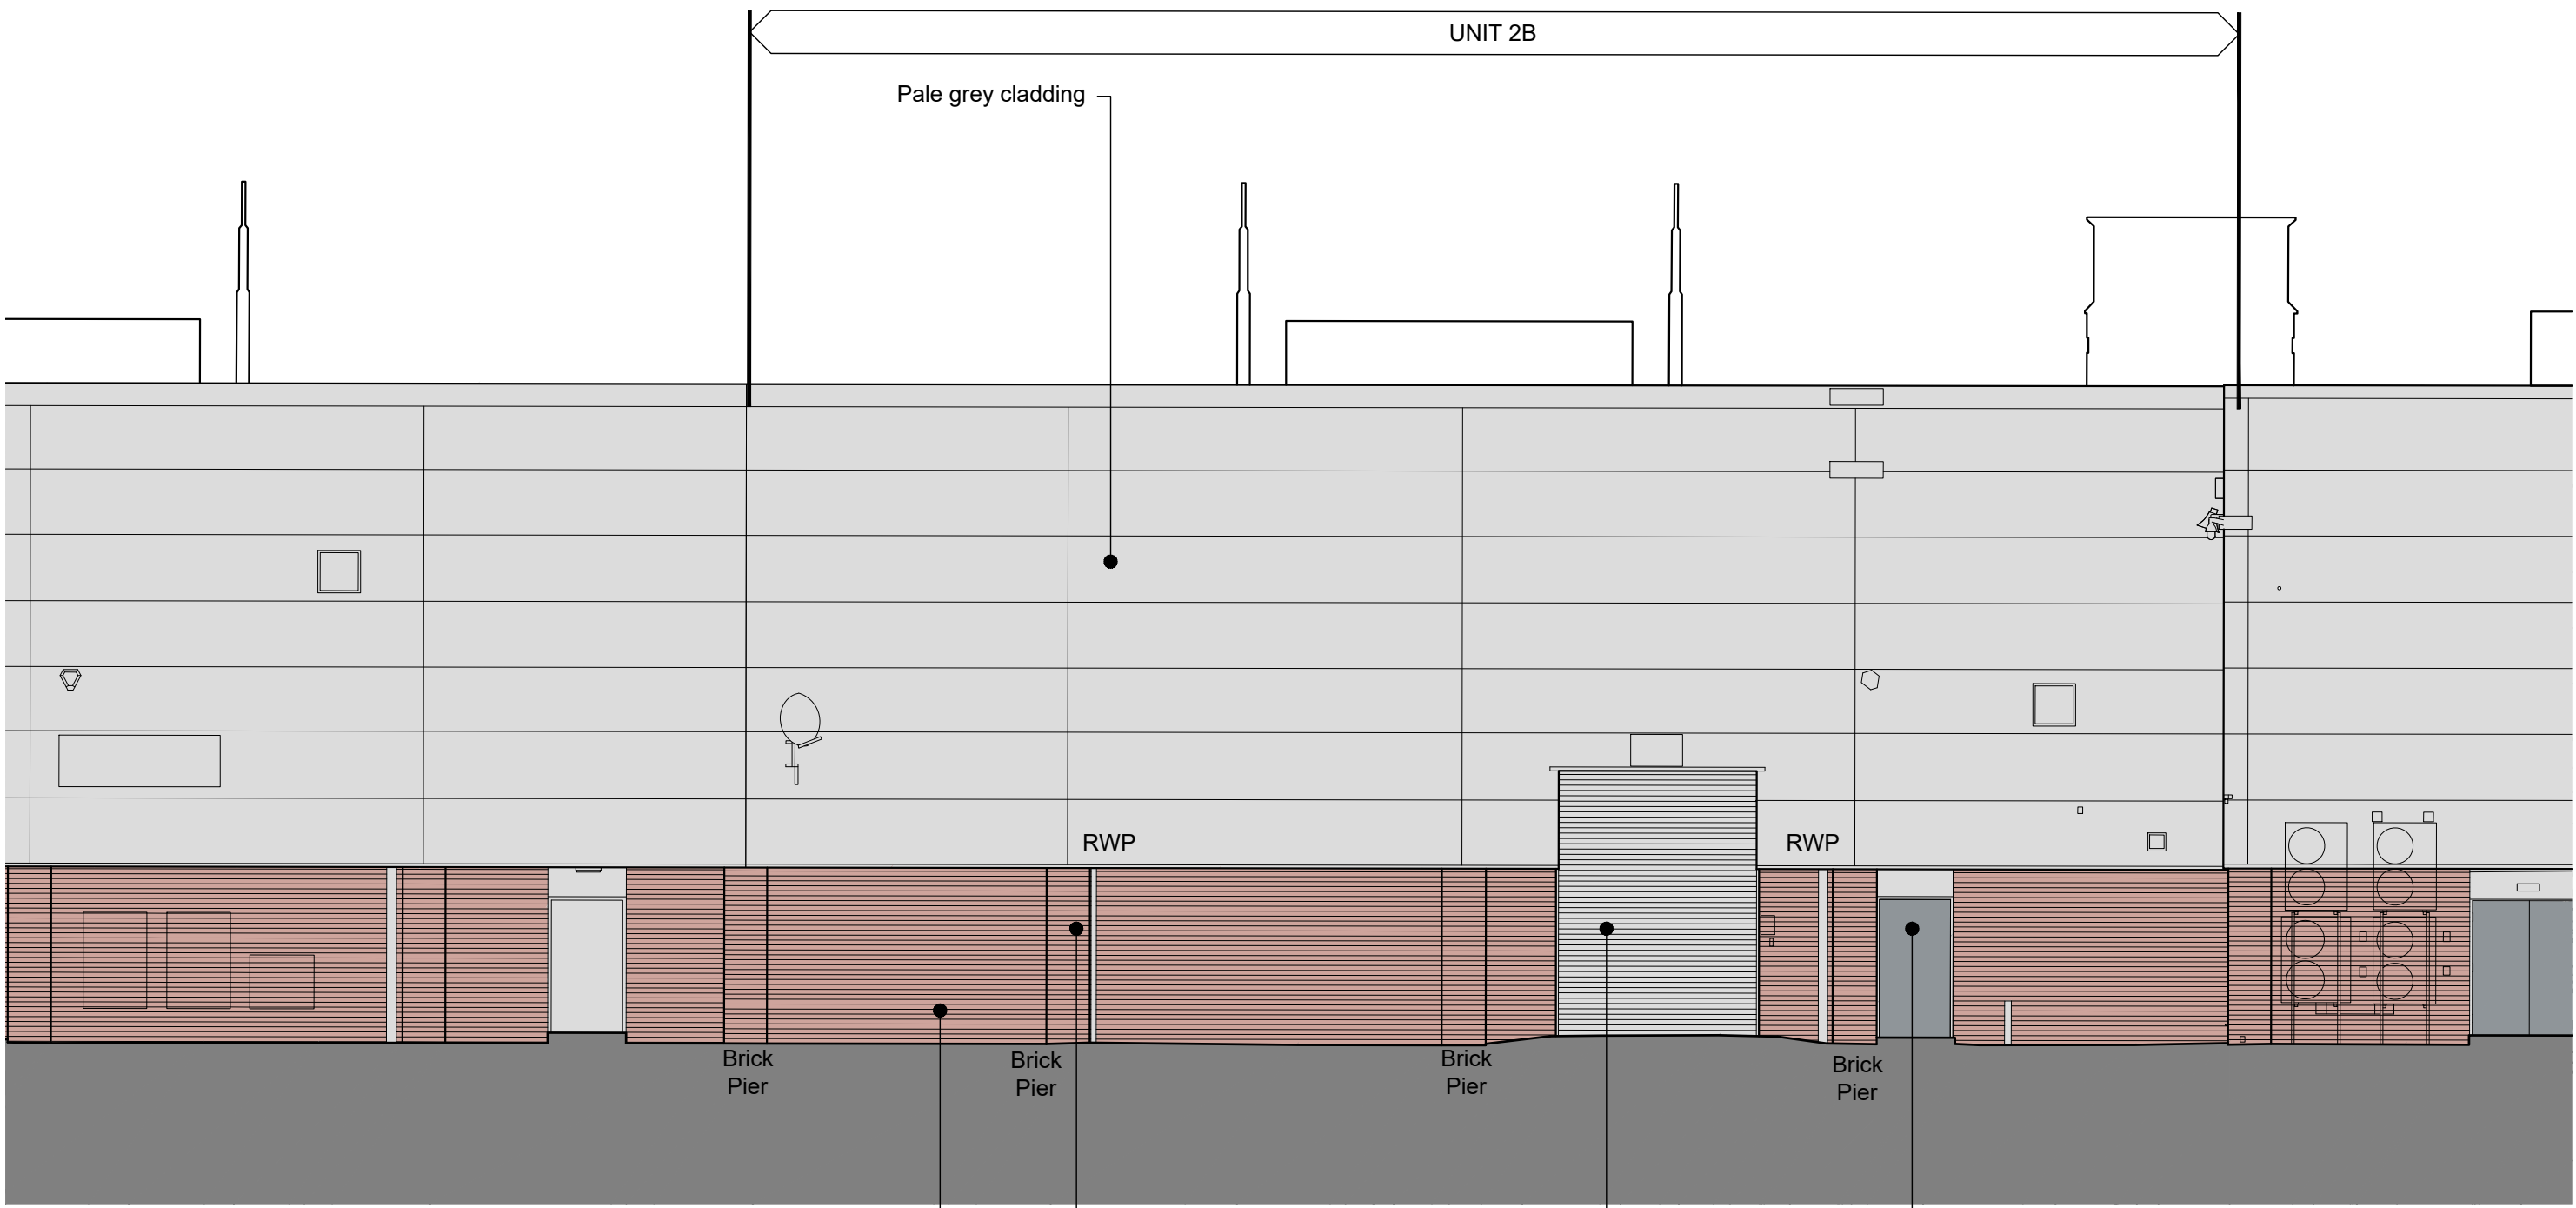


Existing Rear Elevation
Scale 1:100

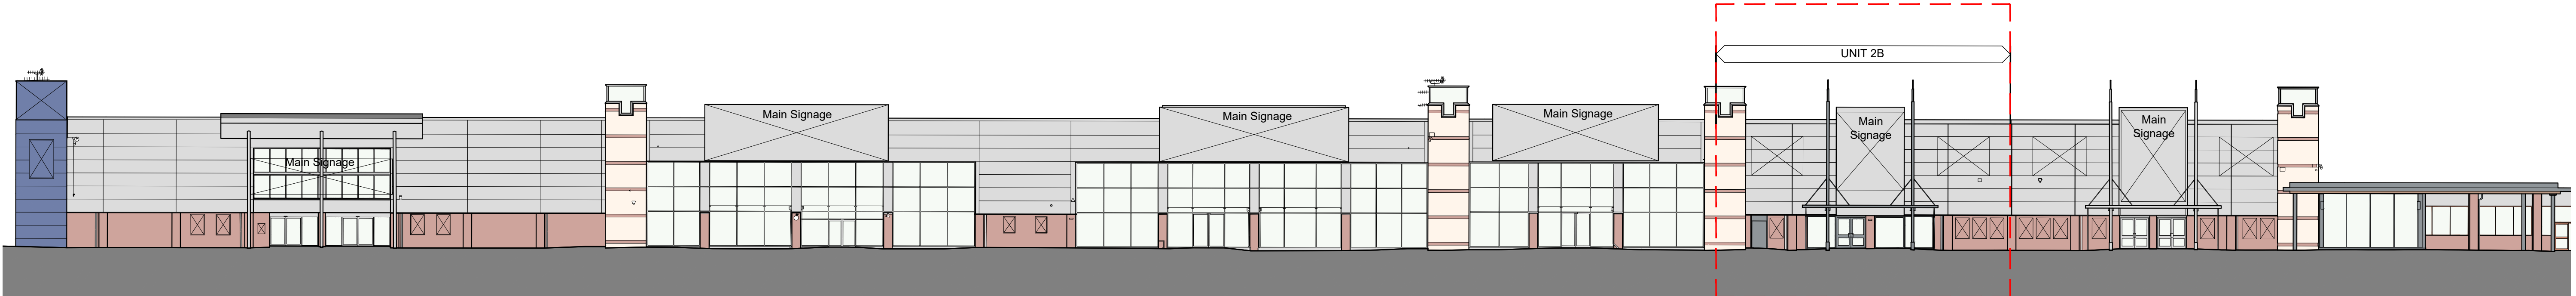

Proposed Front Elevation in Context
Scale 1:250

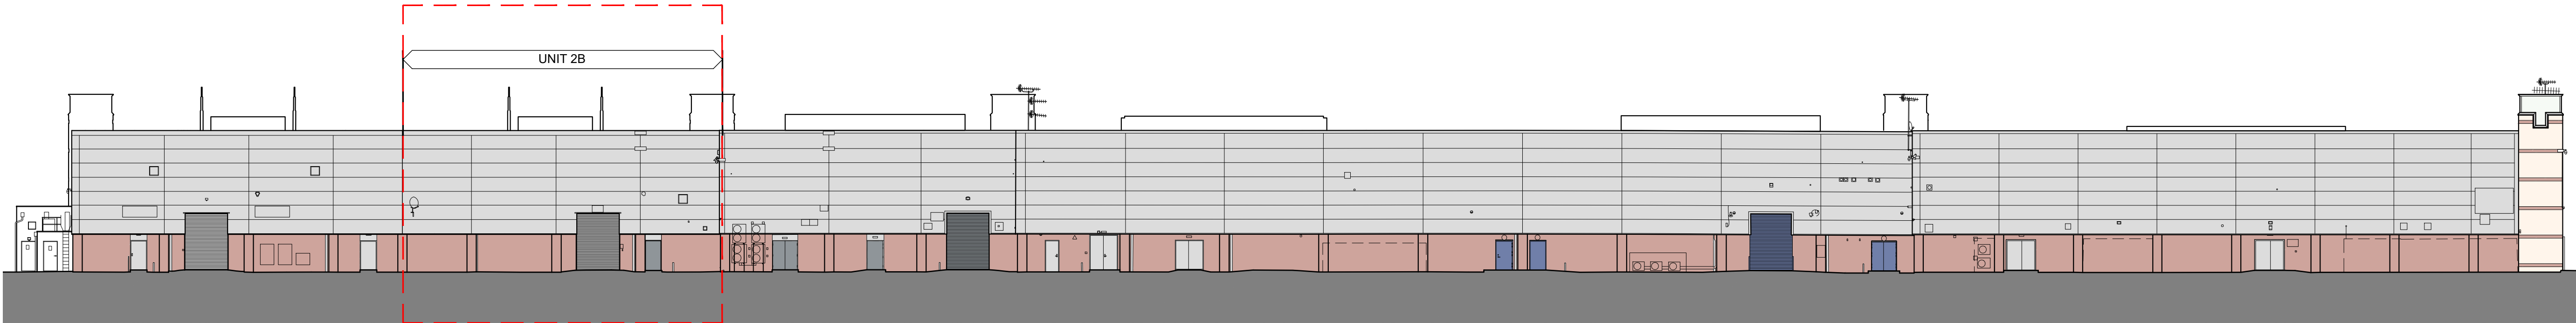

Proposed Rear Elevation in Context
Scale 1:250

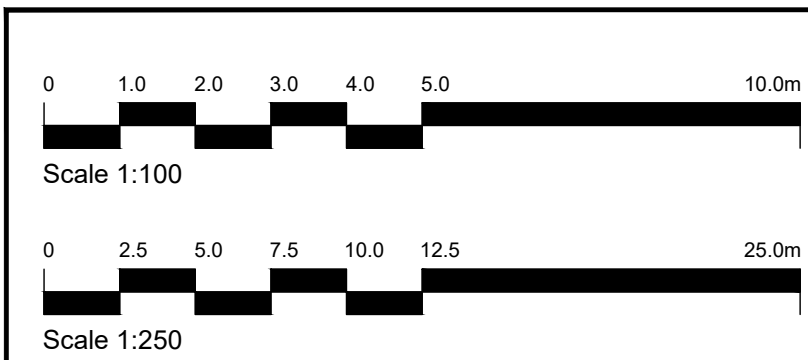

The copyright of this drawing is vested with Corstorphine & Wright Ltd and must not be copied or reproduced without the consent of the company.

P-00	Issued for Planning	27.01.25	EM	PH
Rev	Description	Date	Drw	Chk

Client
British Land

Project
Reading Gate

Drawing Title
Existing Elevations

Drawing Status
PLANNING

Corstorphine & Wright

Birmingham Studio
Alpha Building, Suffolk Street Queensway, Birmingham, B1 1TT
0121 737 8350
corstorphine-wright.com

Drawing No.
22192-U2B-0306

Drawn
EM

Checked
PH

Paper Size
A1

Scale
1:100 / 1:250

Date
27.01.25

Revision
P-00