


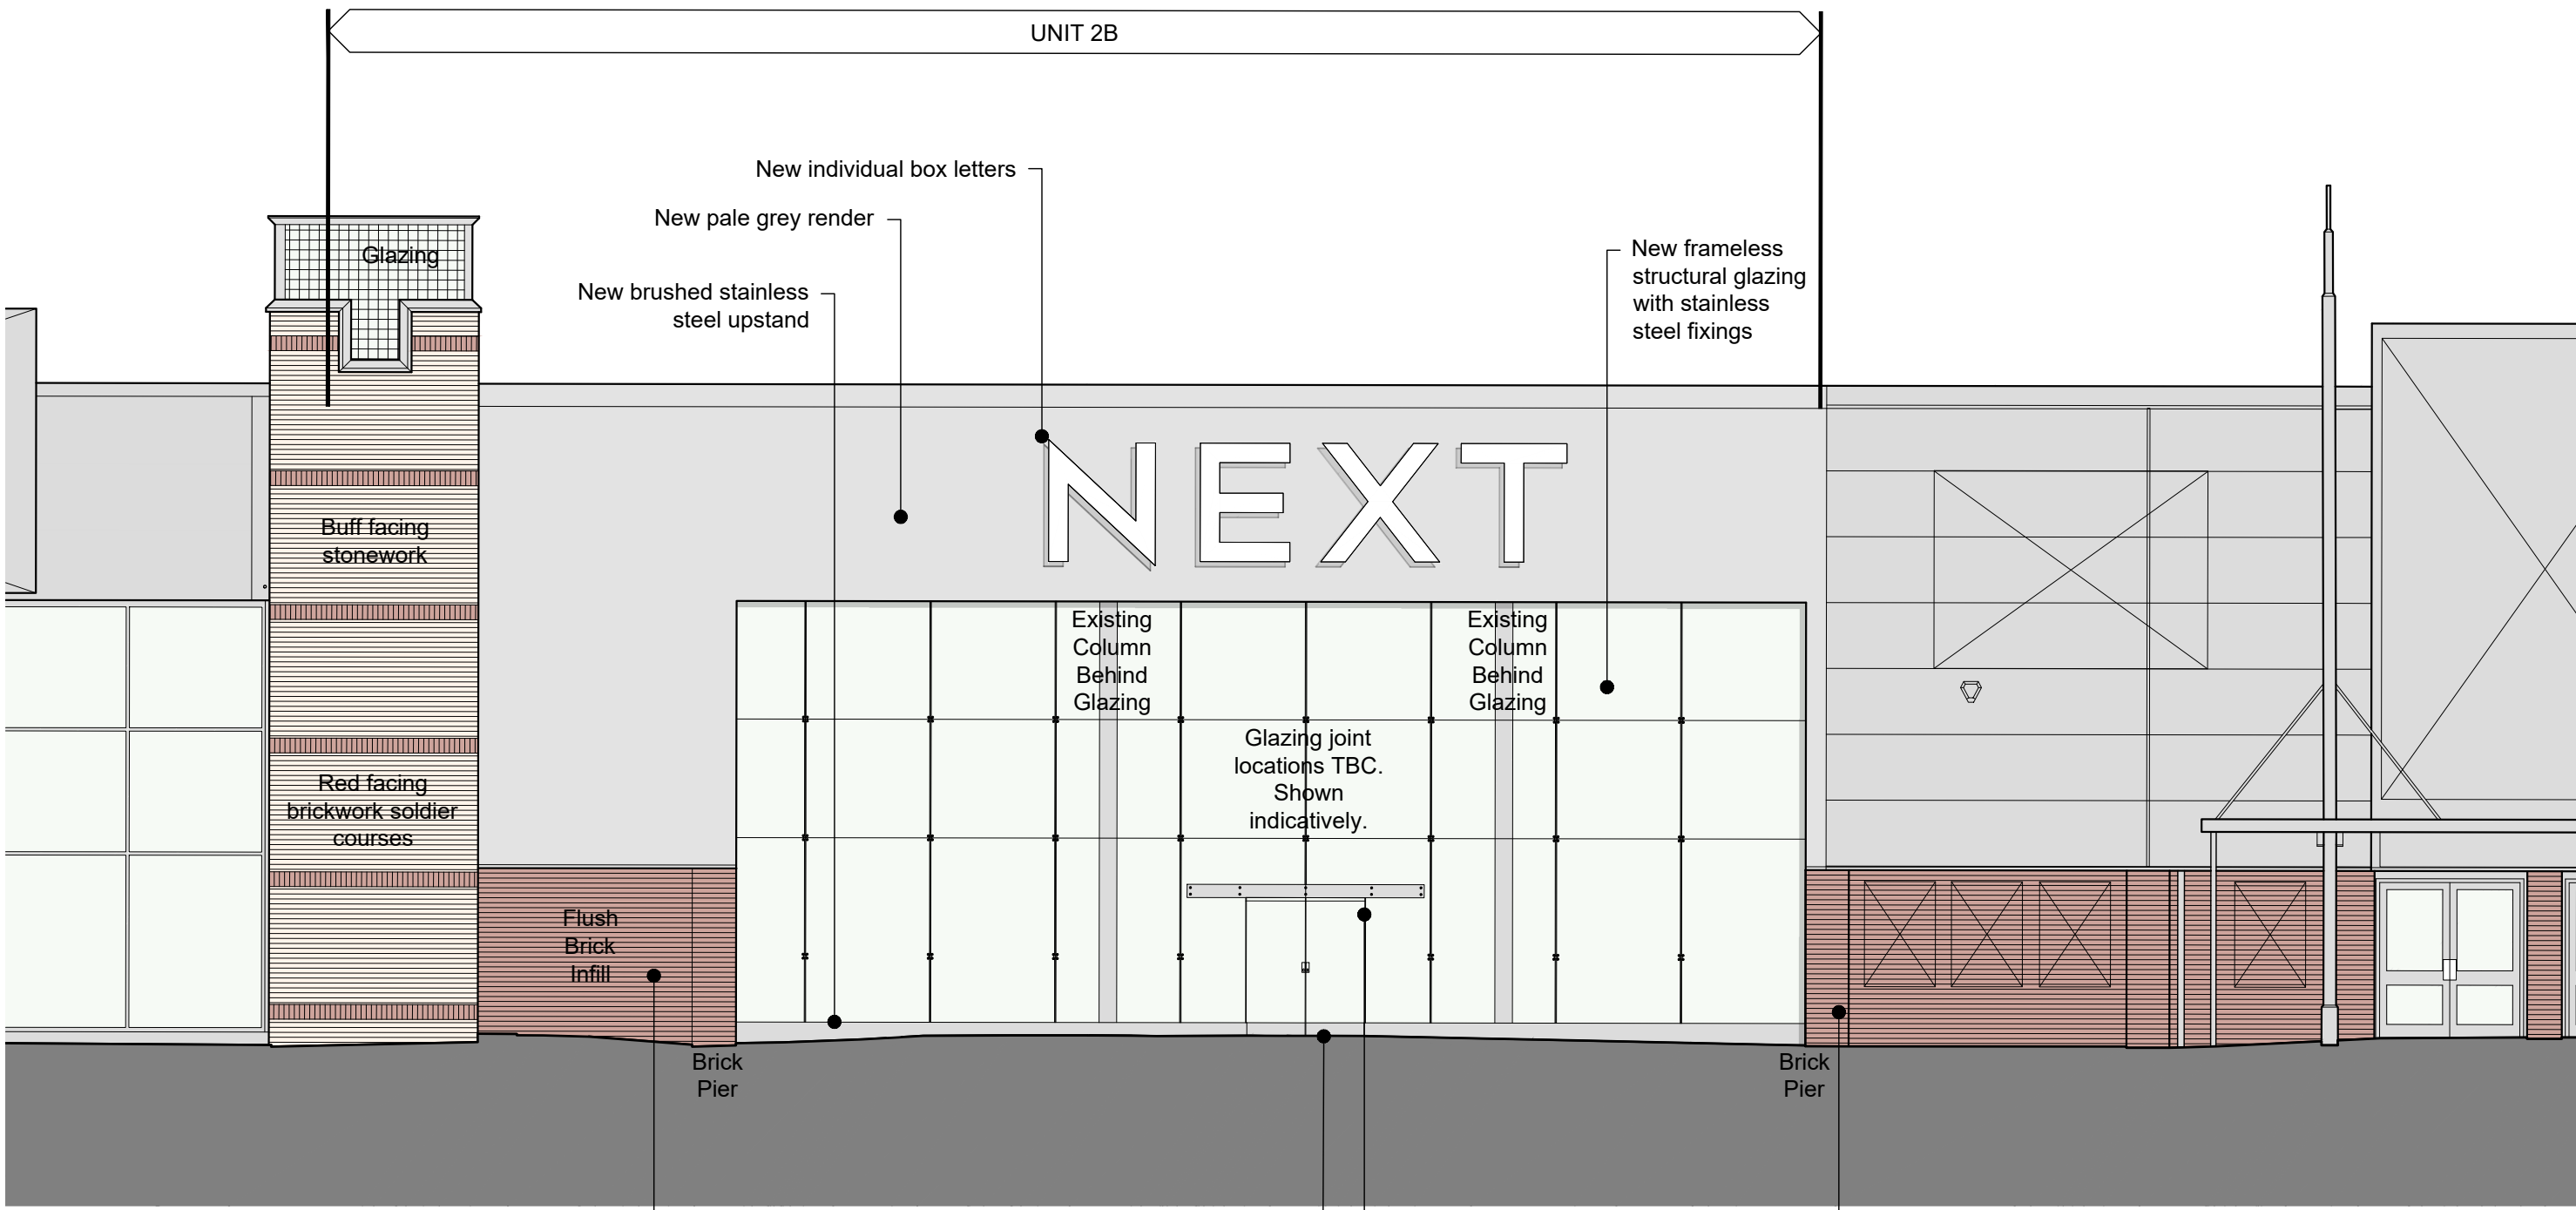


Proposed Front Elevation
Scale 1:100

New red facing brickwork infill flush with brick pier to match existing brickwork

Ground levelled to provide level access to new entrance door

New frameless glazed sliding door with aluminium plate to conceal motor

Existing red facing brickwork piers

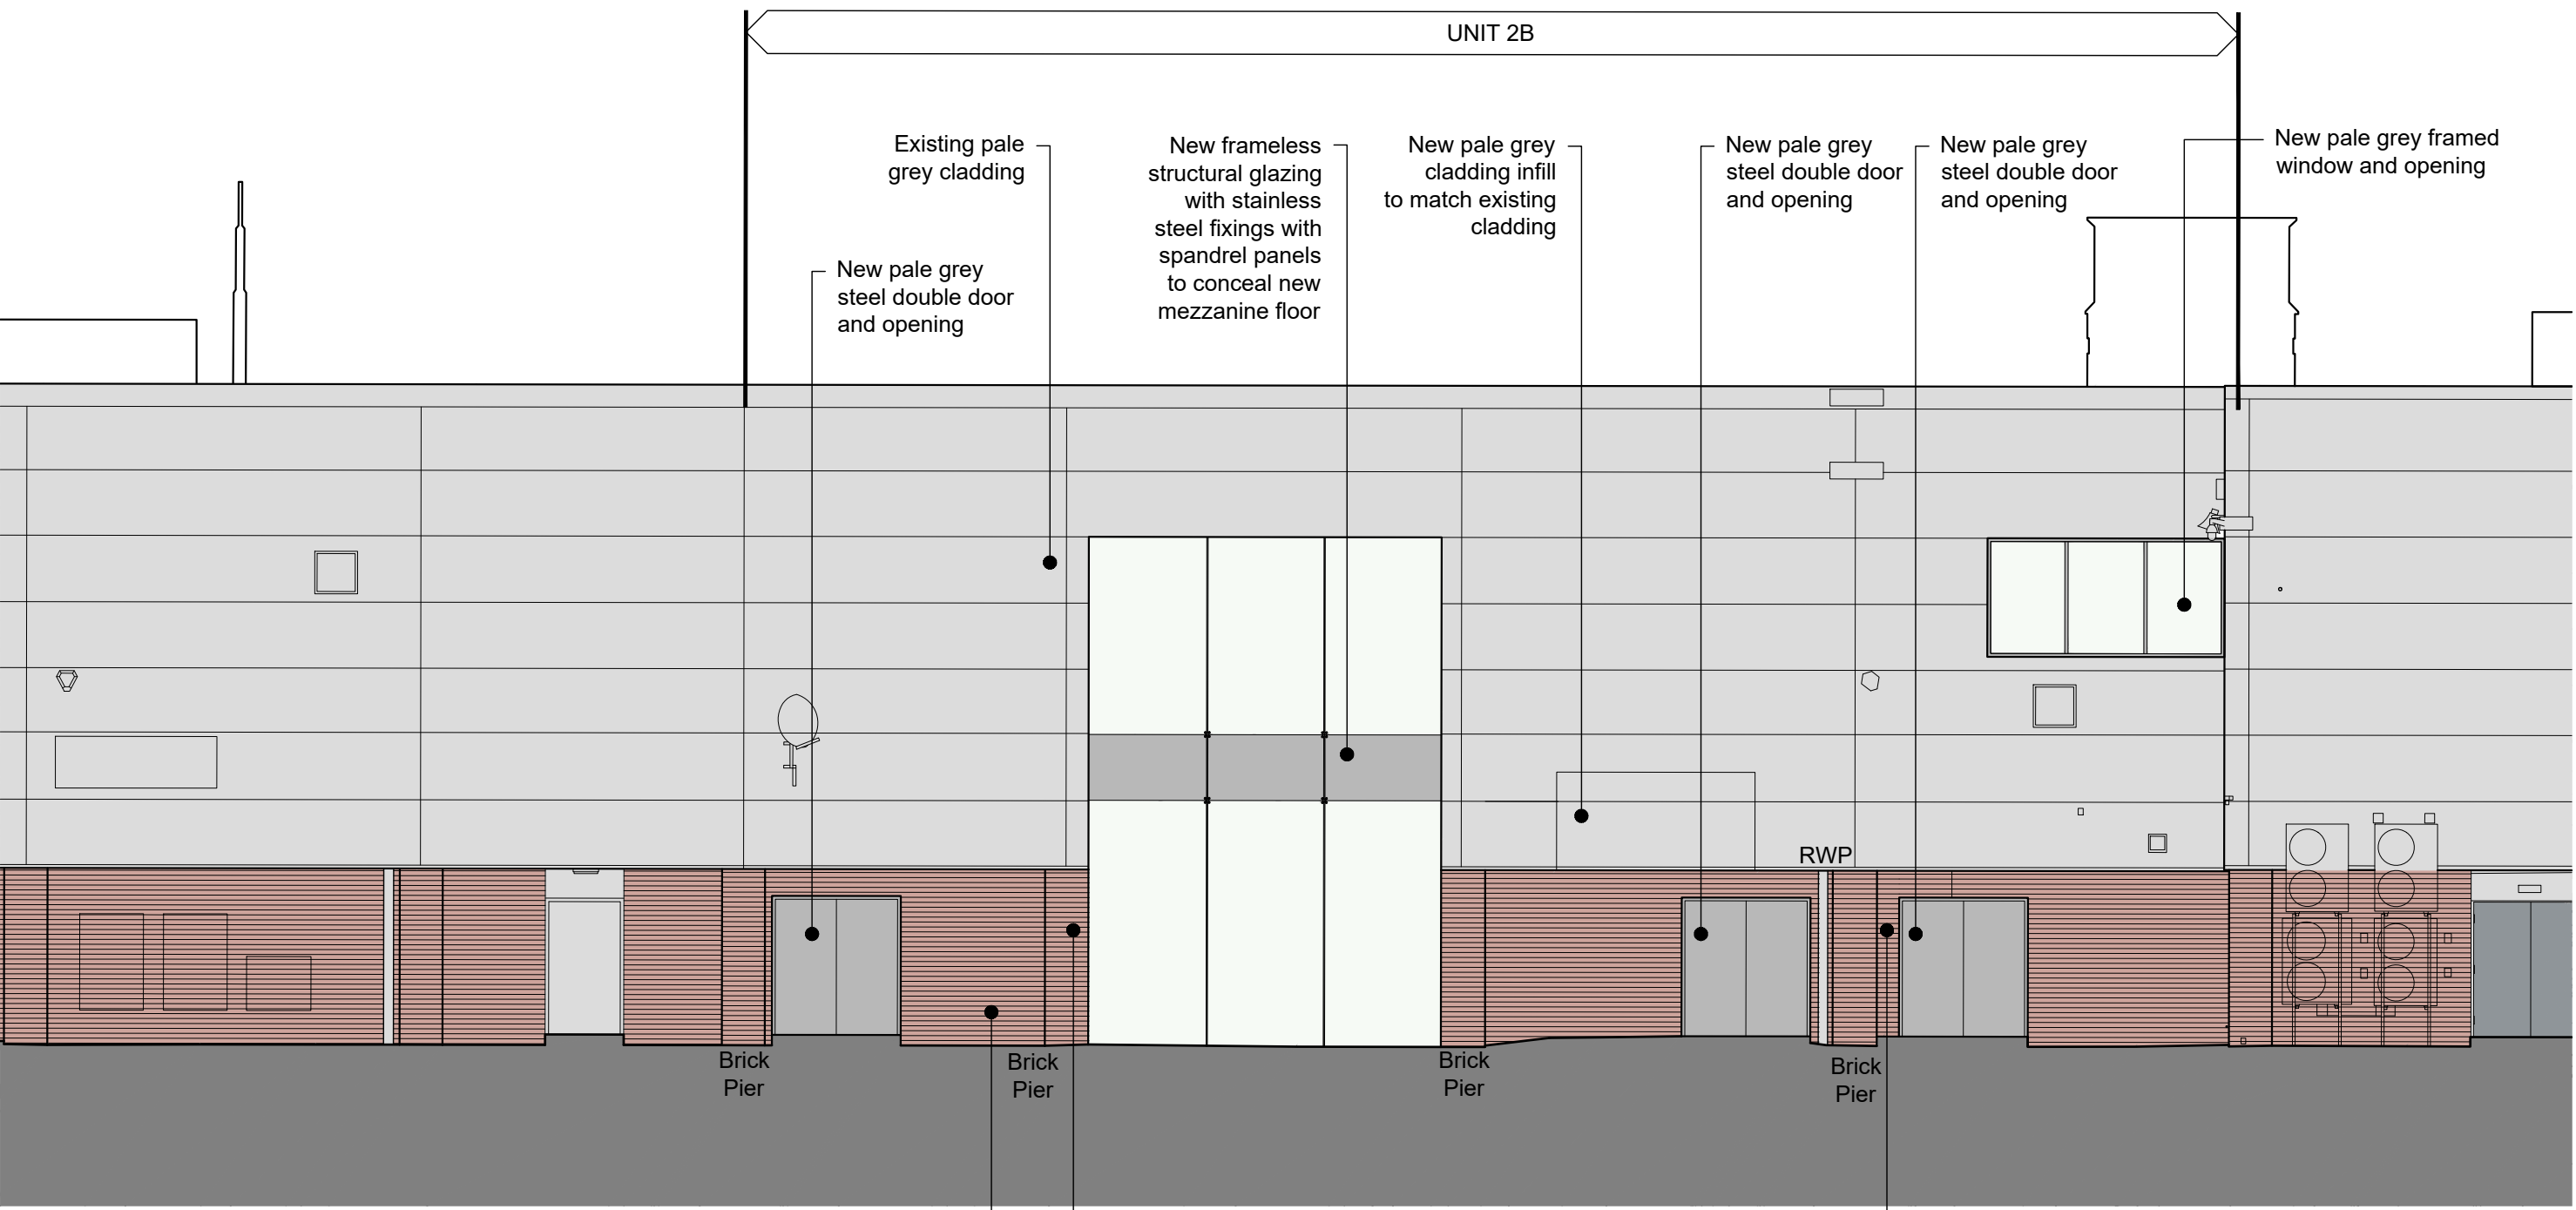


Proposed Rear Elevation
Scale 1:100


Existing red facing brickwork

Existing red facing brickwork piers

New red facing brickwork infill to match existing brickwork

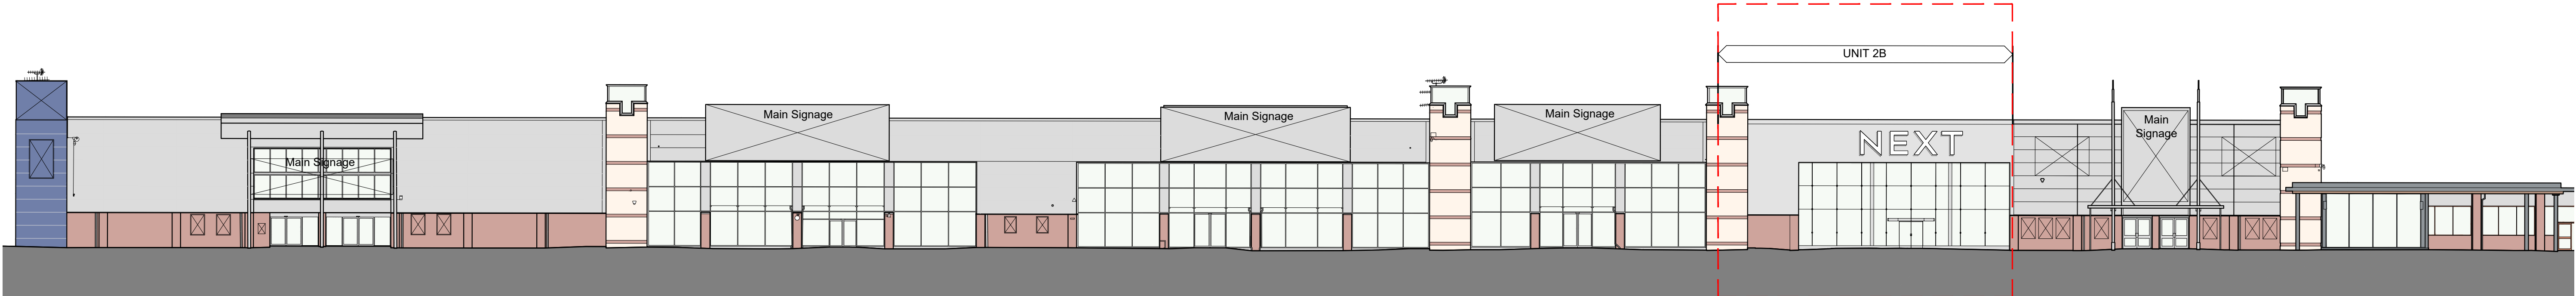

Proposed Front Elevation in Context
Scale 1:250

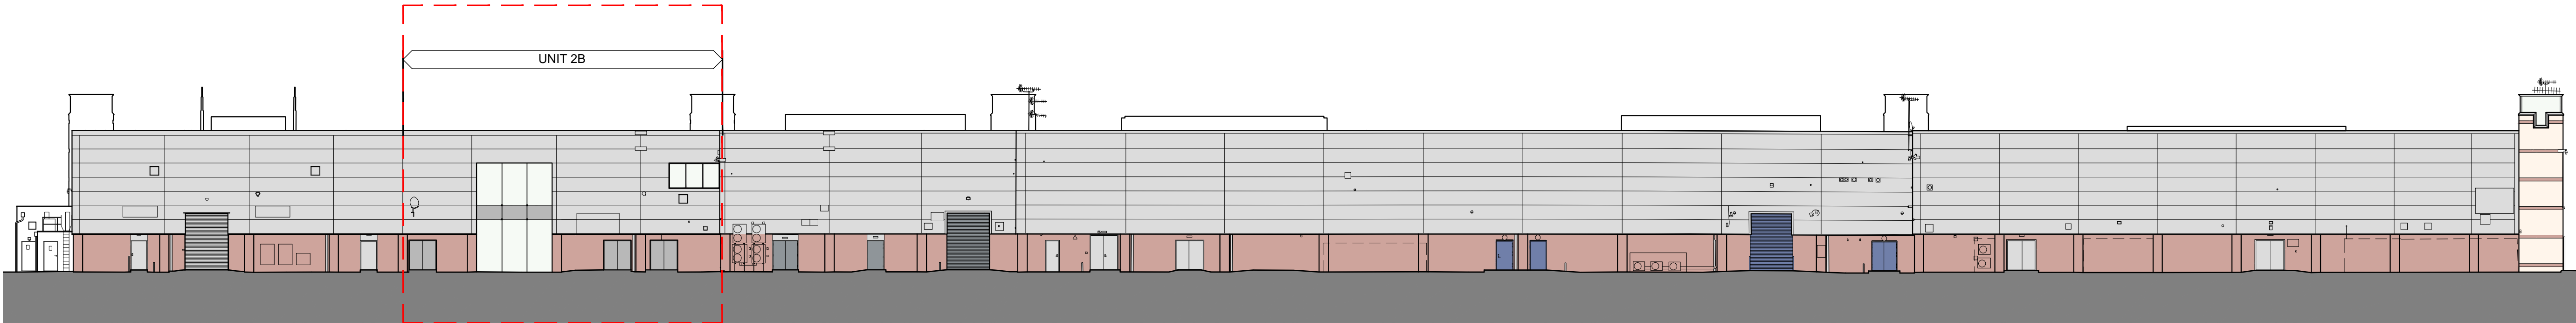

Proposed Rear Elevation in Context
Scale 1:250

0 1.0 2.0 3.0 4.0 5.0 10.0m

Scale 1:100

0 2.5 5.0 7.5 10.0 12.5 25.0m

Scale 1:250

The copyright of this drawing is vested with Corstorphine & Wright Ltd and must not be copied or reproduced without the consent of the company.

P-00	Issued for Planning	27.01.25	EM	PH
Rev.	Description	Date	Drw.	Chk.

Client
British Land

Project
Reading Gate

Drawing Title
Proposed Elevations

Drawing Status
PLANNING

Corstorphine & Wright

Birmingham Studio
Alpha Building, Suffolk Street Queensway, Birmingham, B1 1TT
0121 737 8350
corstorphine-wright.com

Drawing No.
22192-U2B-0311

Revision
P-00

Drawn EM	Checked PH	Paper Size A1	Scale 1:100 / 1:250	Date 27.01.25
-------------	---------------	------------------	------------------------	------------------