

12

11

10

9

8

7

6



5

4




3

2

1

  

EXISTING
ELEVATIONS
SCALE 1:50

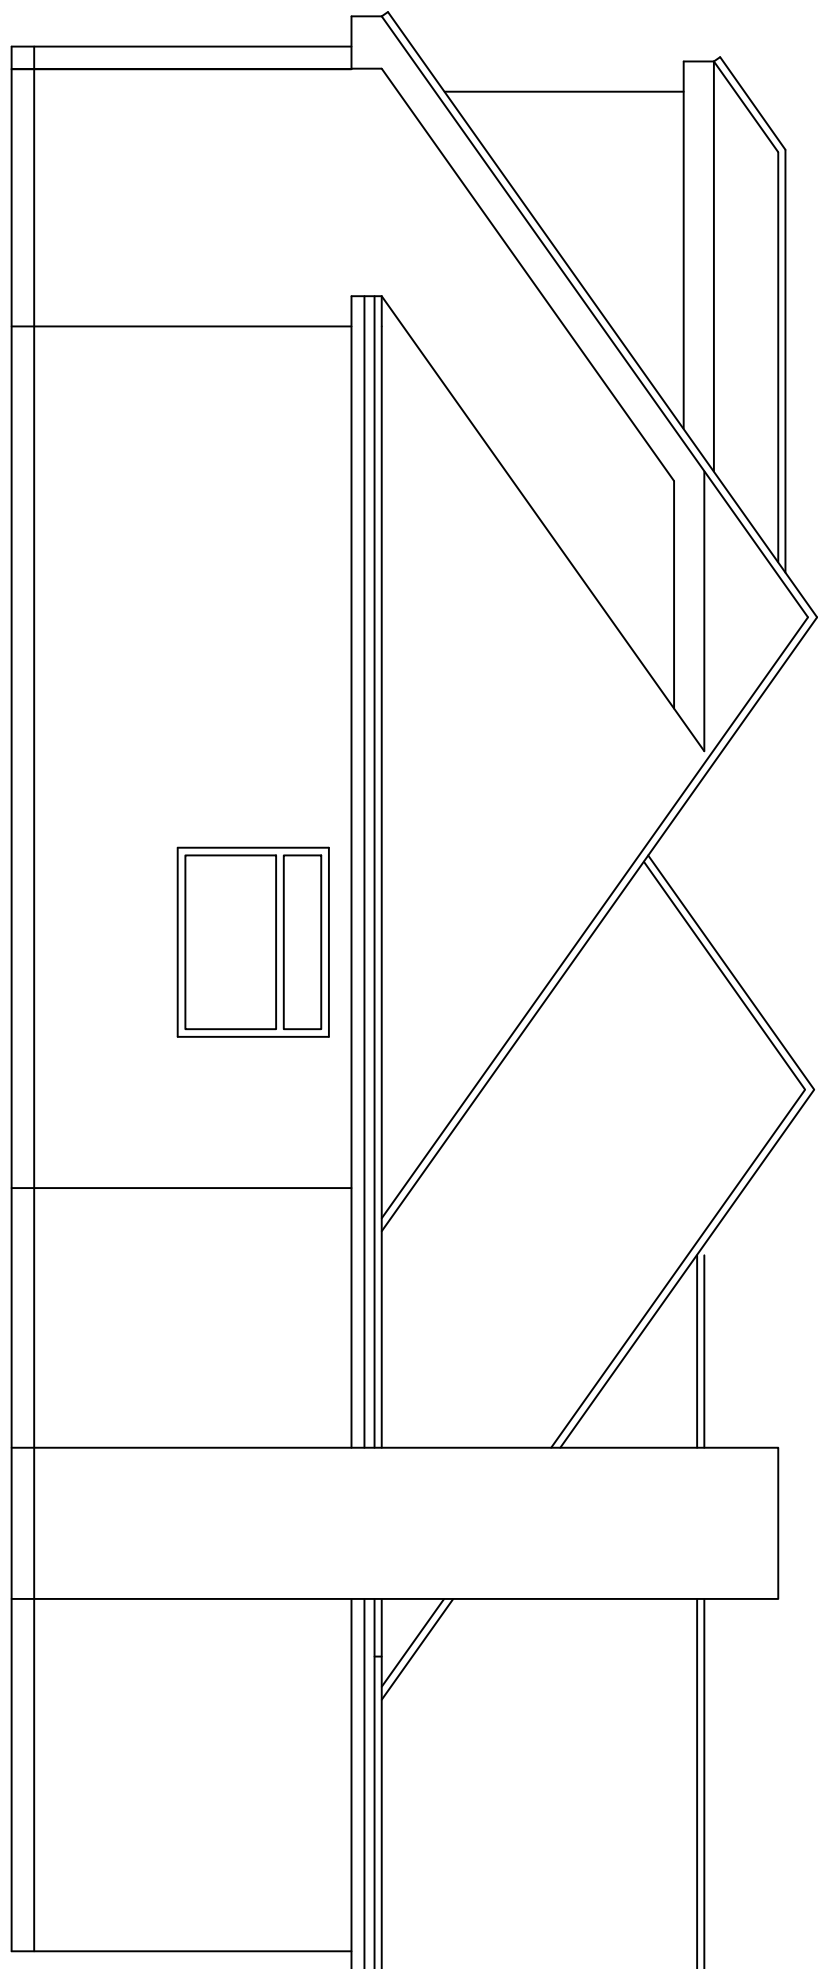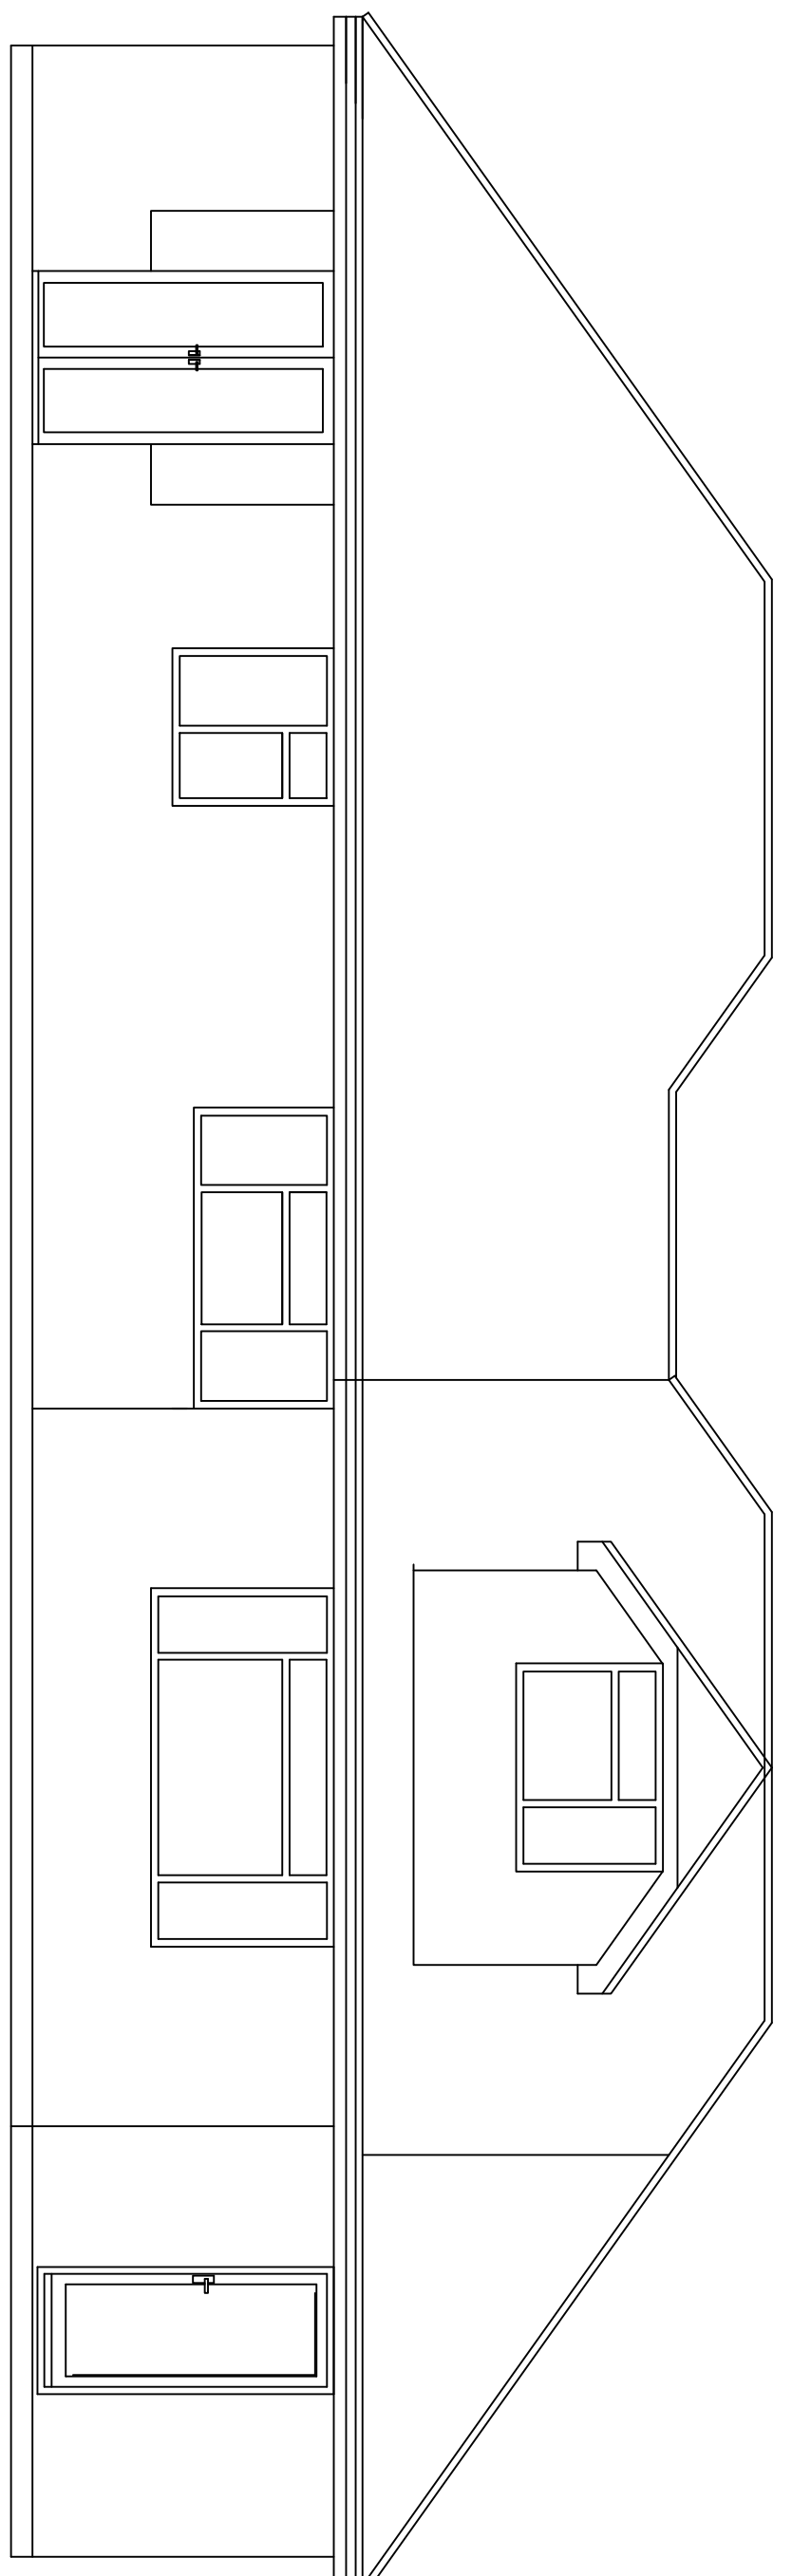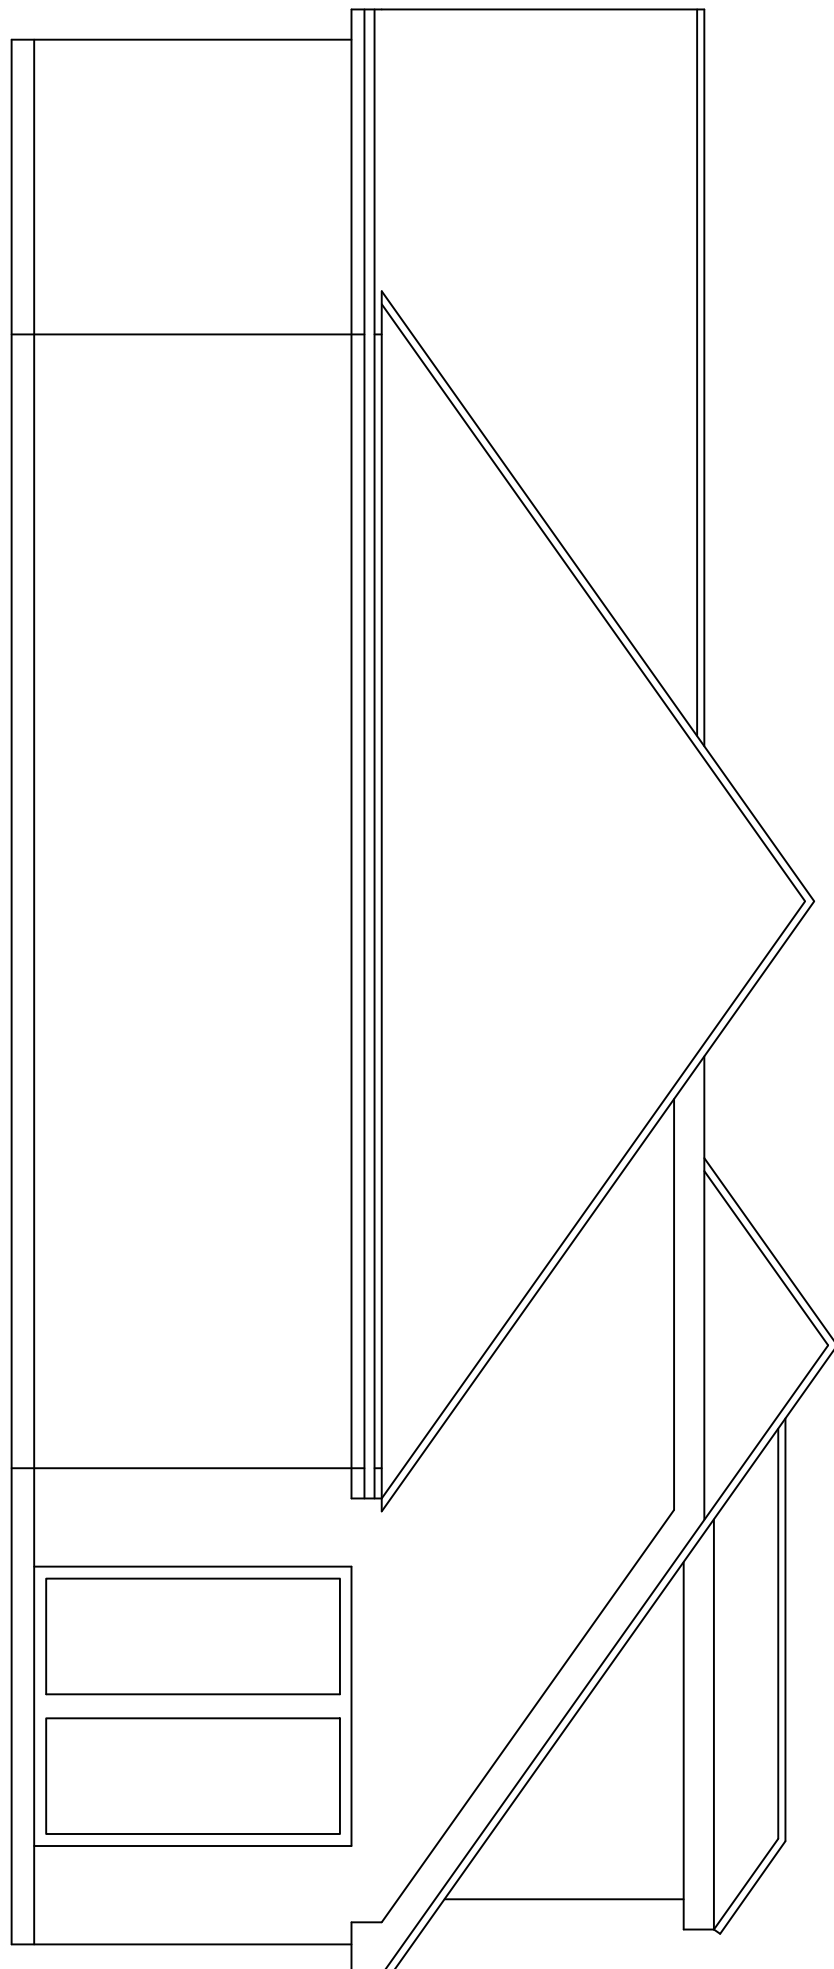


WEST FACING ELEVATION

NEW UPVC DOUBLE GLAZED
WINDOWS AND FRENCH DOORS
WITH WHITE FRAMES


GLAZED HIPPED ROOF,
25 DEGREE FITCH
WITH
WHITE UPVC FROCK AND BOX
GUTTERS
AND
UPVC RAMP TO MATCH EXISTING

PROPOSED
ELEVATIONS
SCALE 1:50

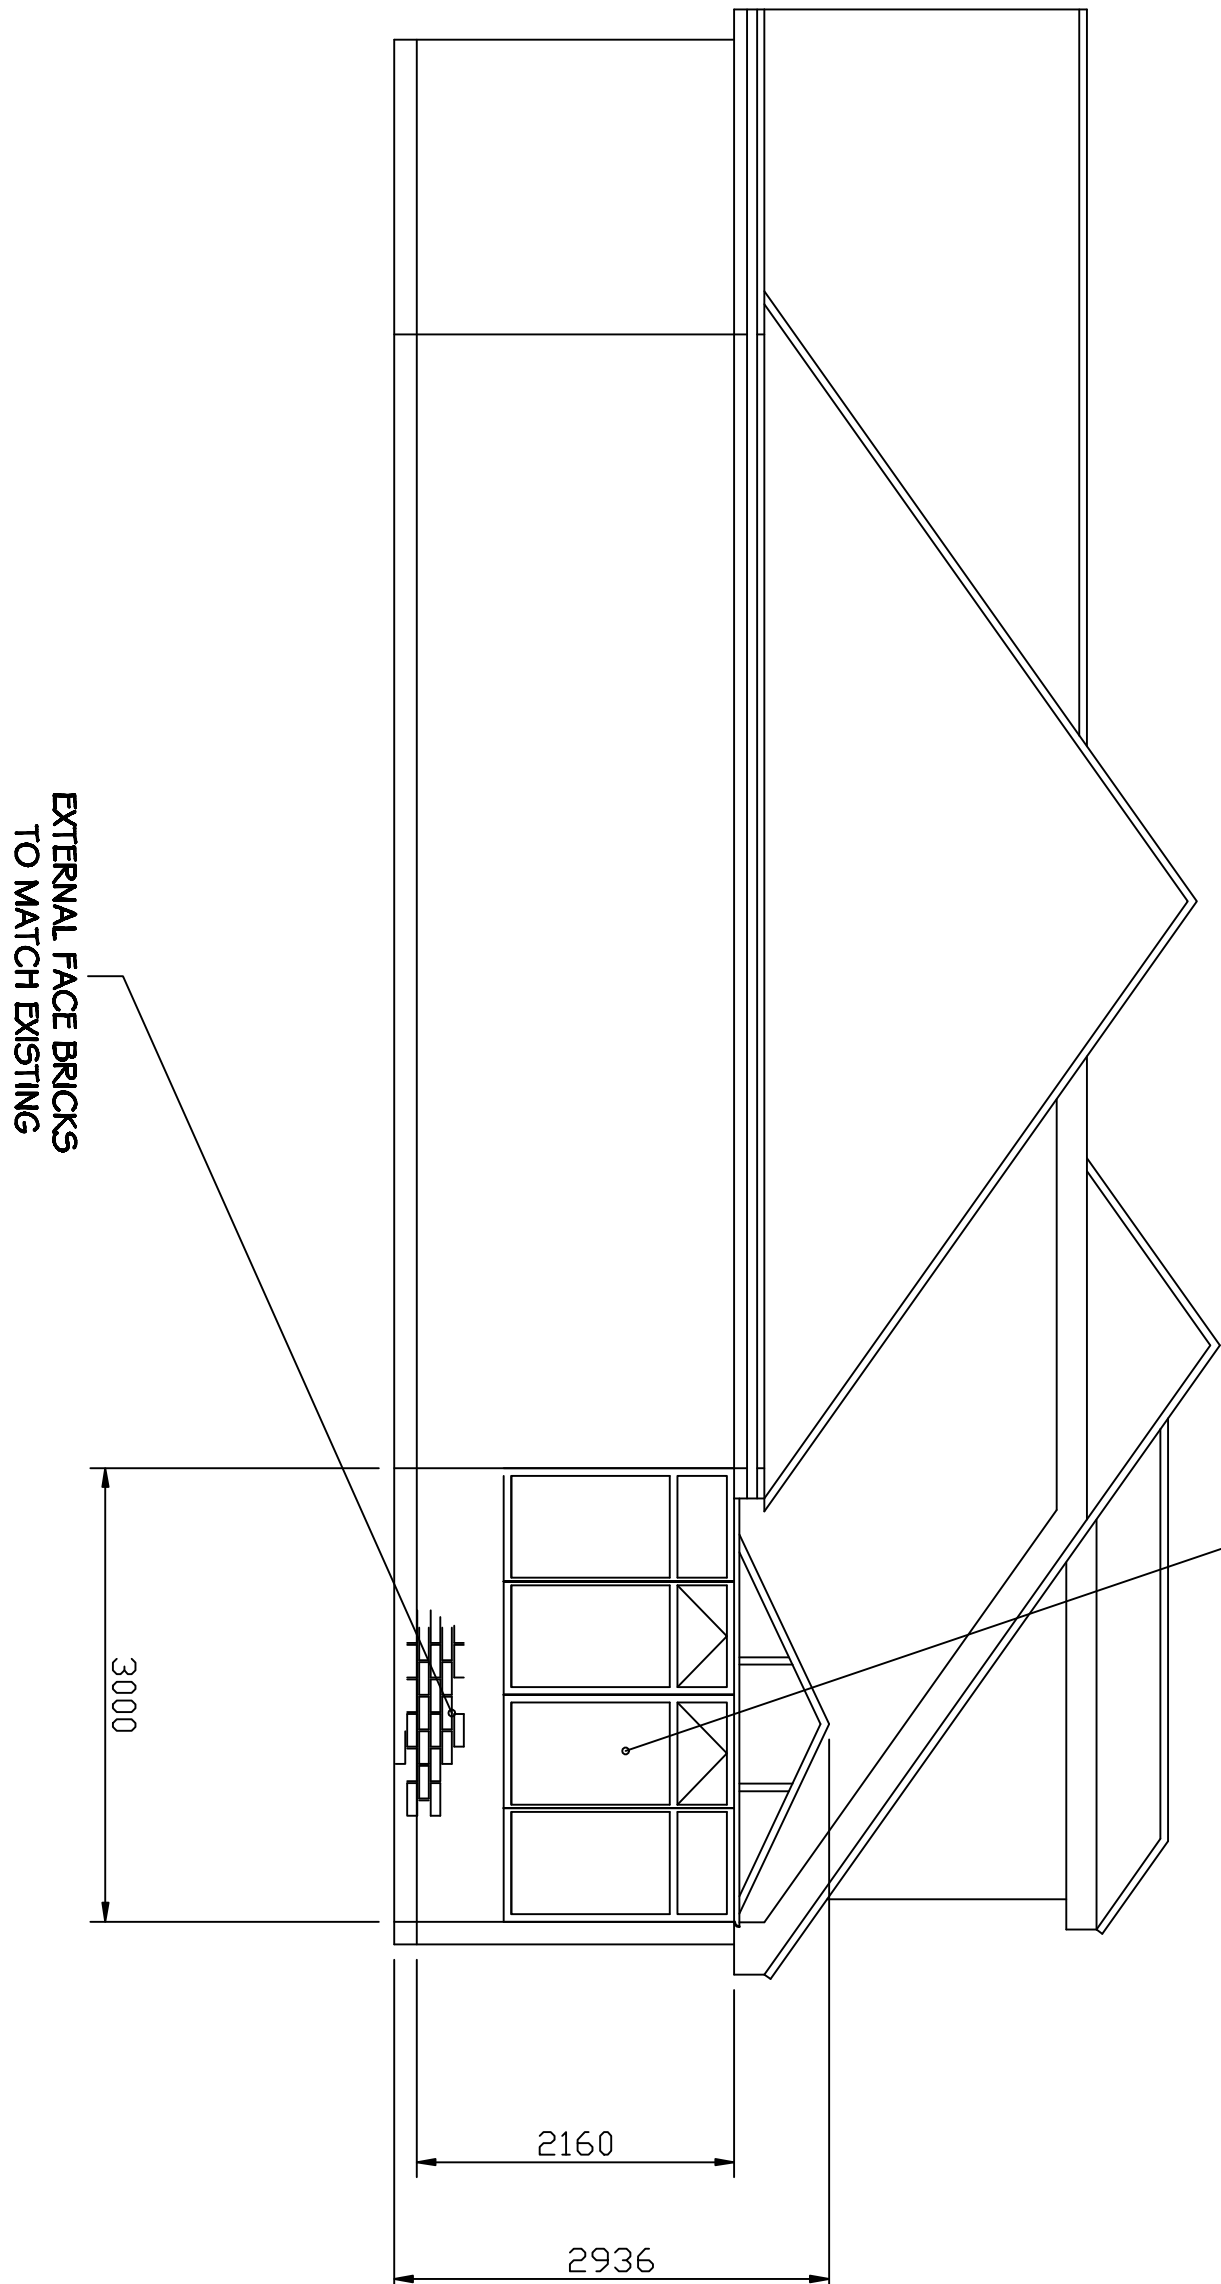

EXTERNAL FACE BRICKS
TO MATCH EXISTING

SOUTH FACING ELEVATION

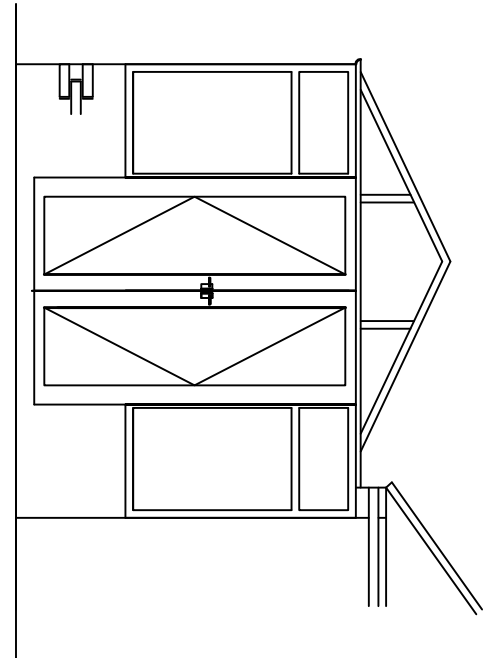

EAST FACING PARTIAL VIEW
SHOWING NEW CONSERVATORY


EAST FACING ELEVATION

OUTLINE OF NEW CONSERVATORY
SHOWN DOTTED


CHANGE WINDOW TO
FROSTED GLAZING

B denotes boundary line


EXISTING GROUND FLOOR
PLAN ELEVATION
SCALE 1:50

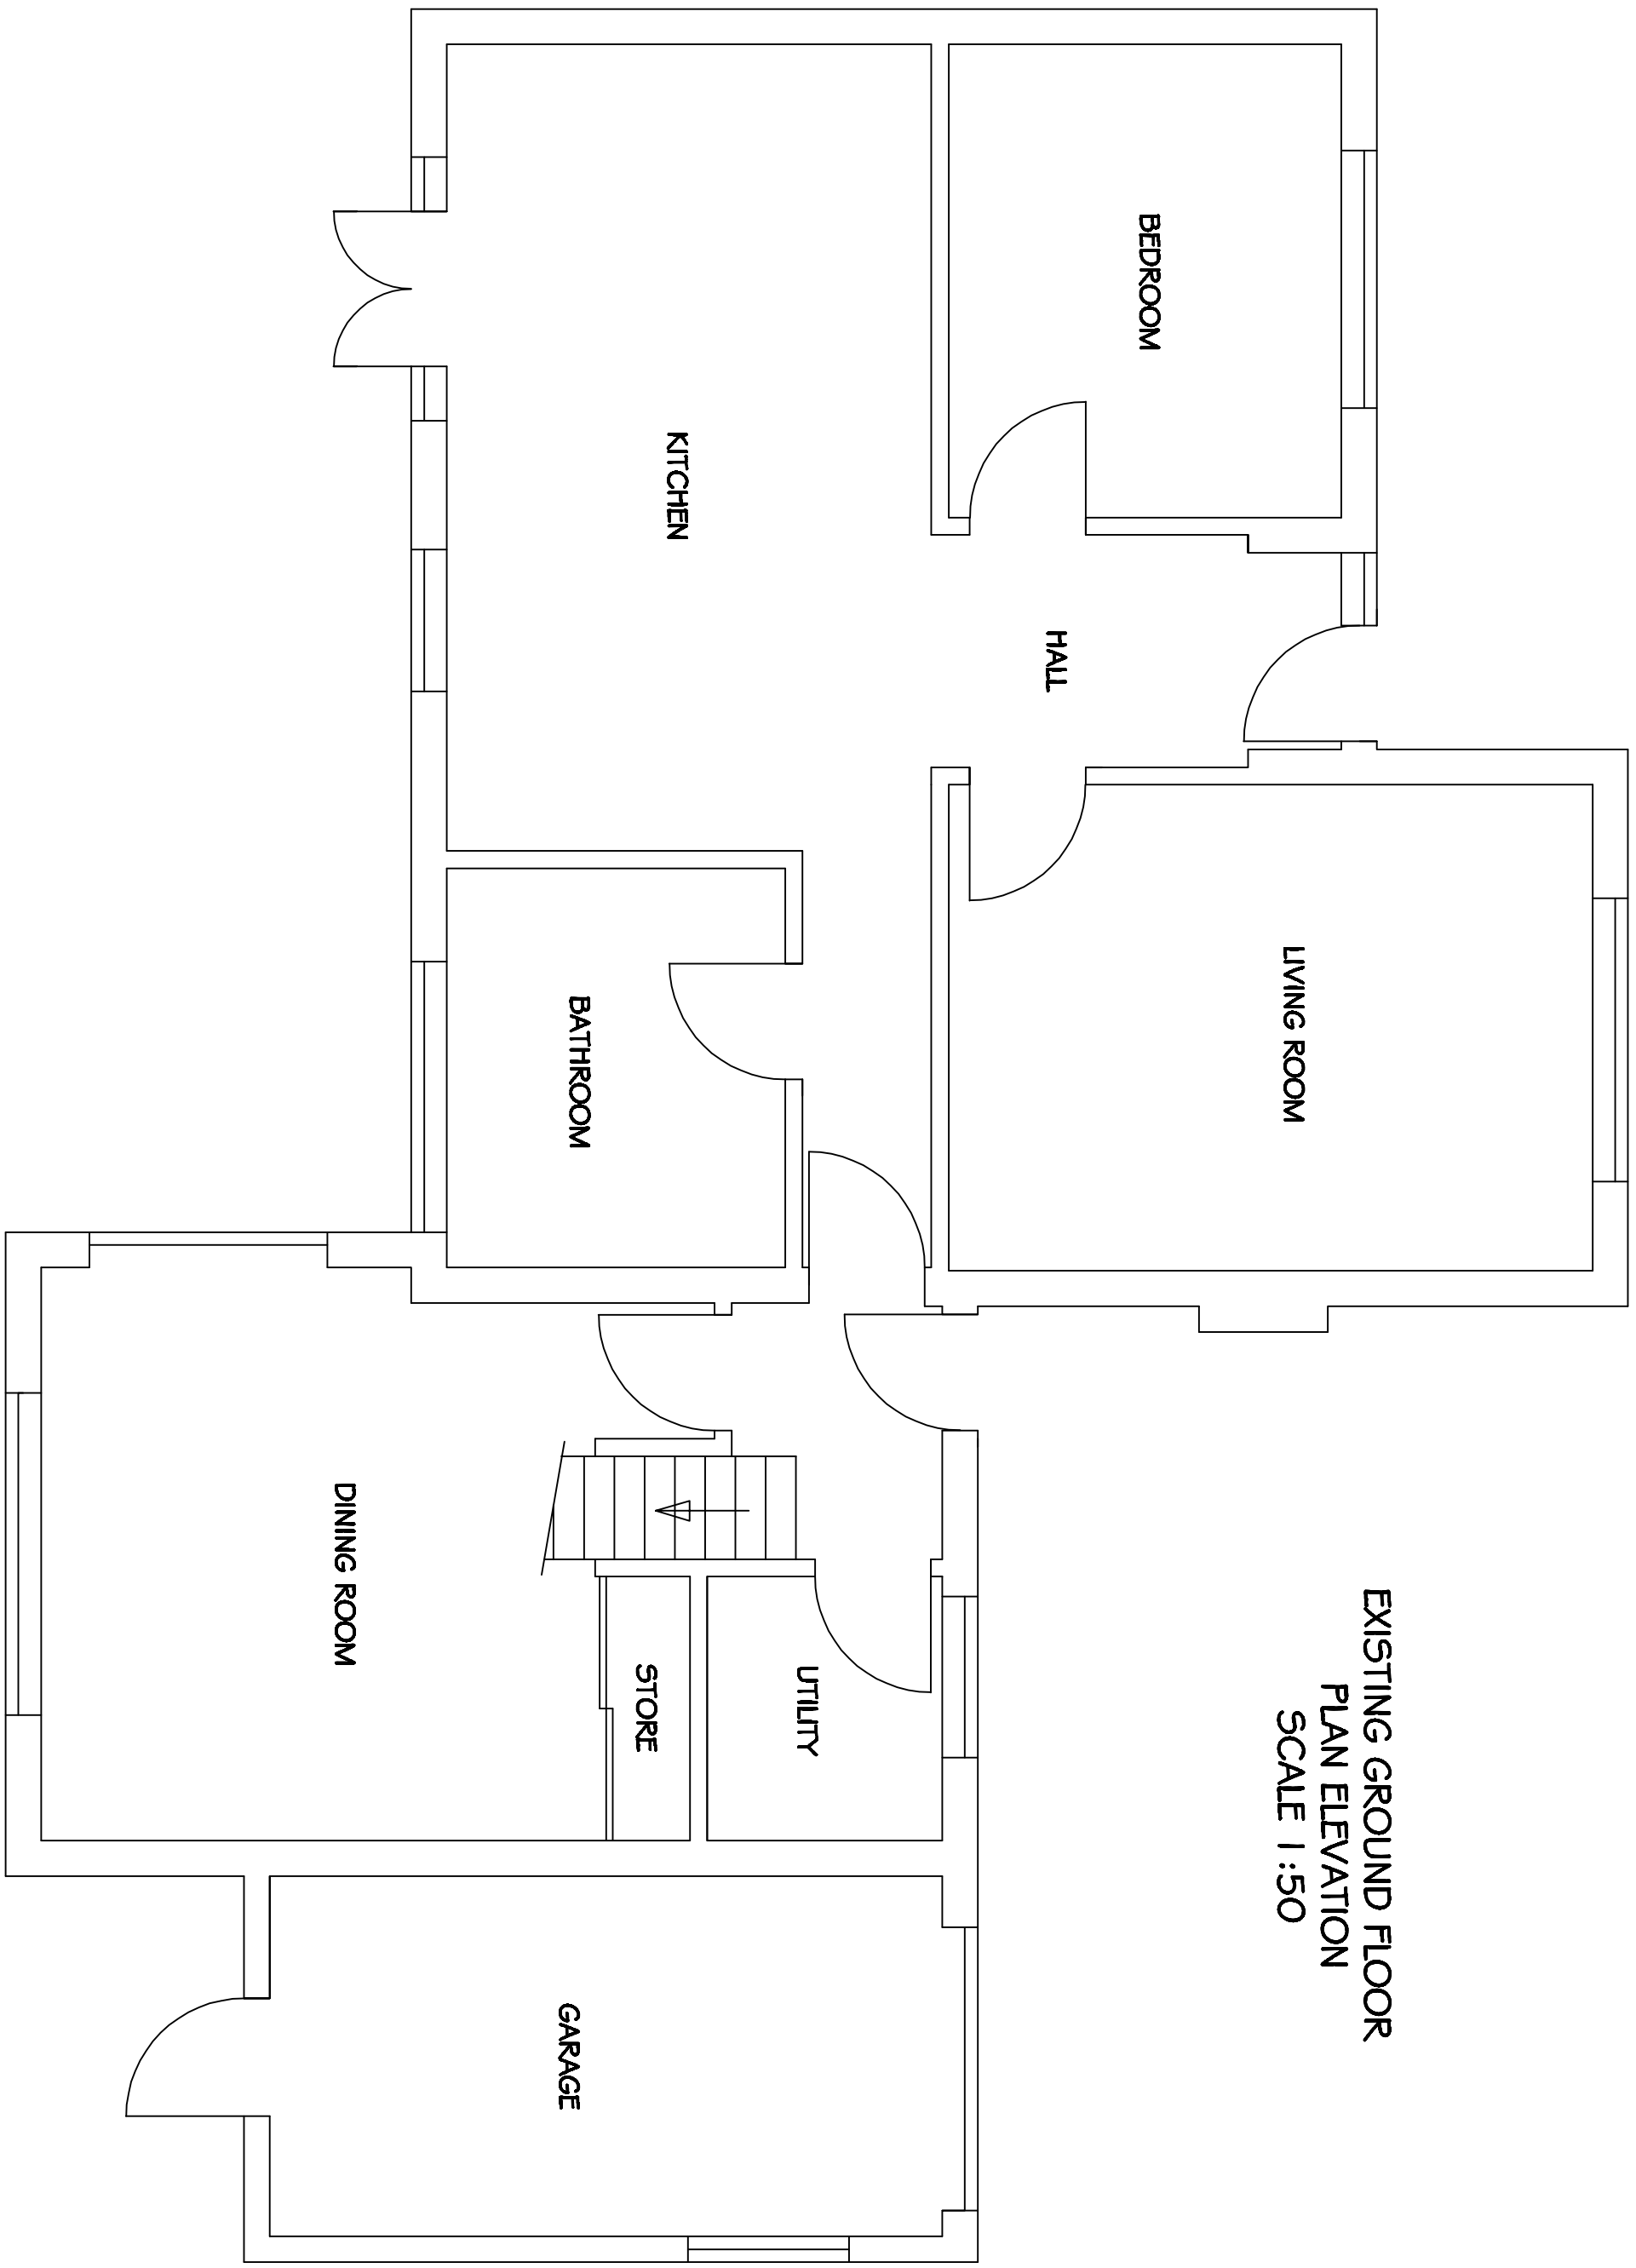

PROPOSED GROUND FLOOR
PLAN ELEVATION
SCALE 1:50

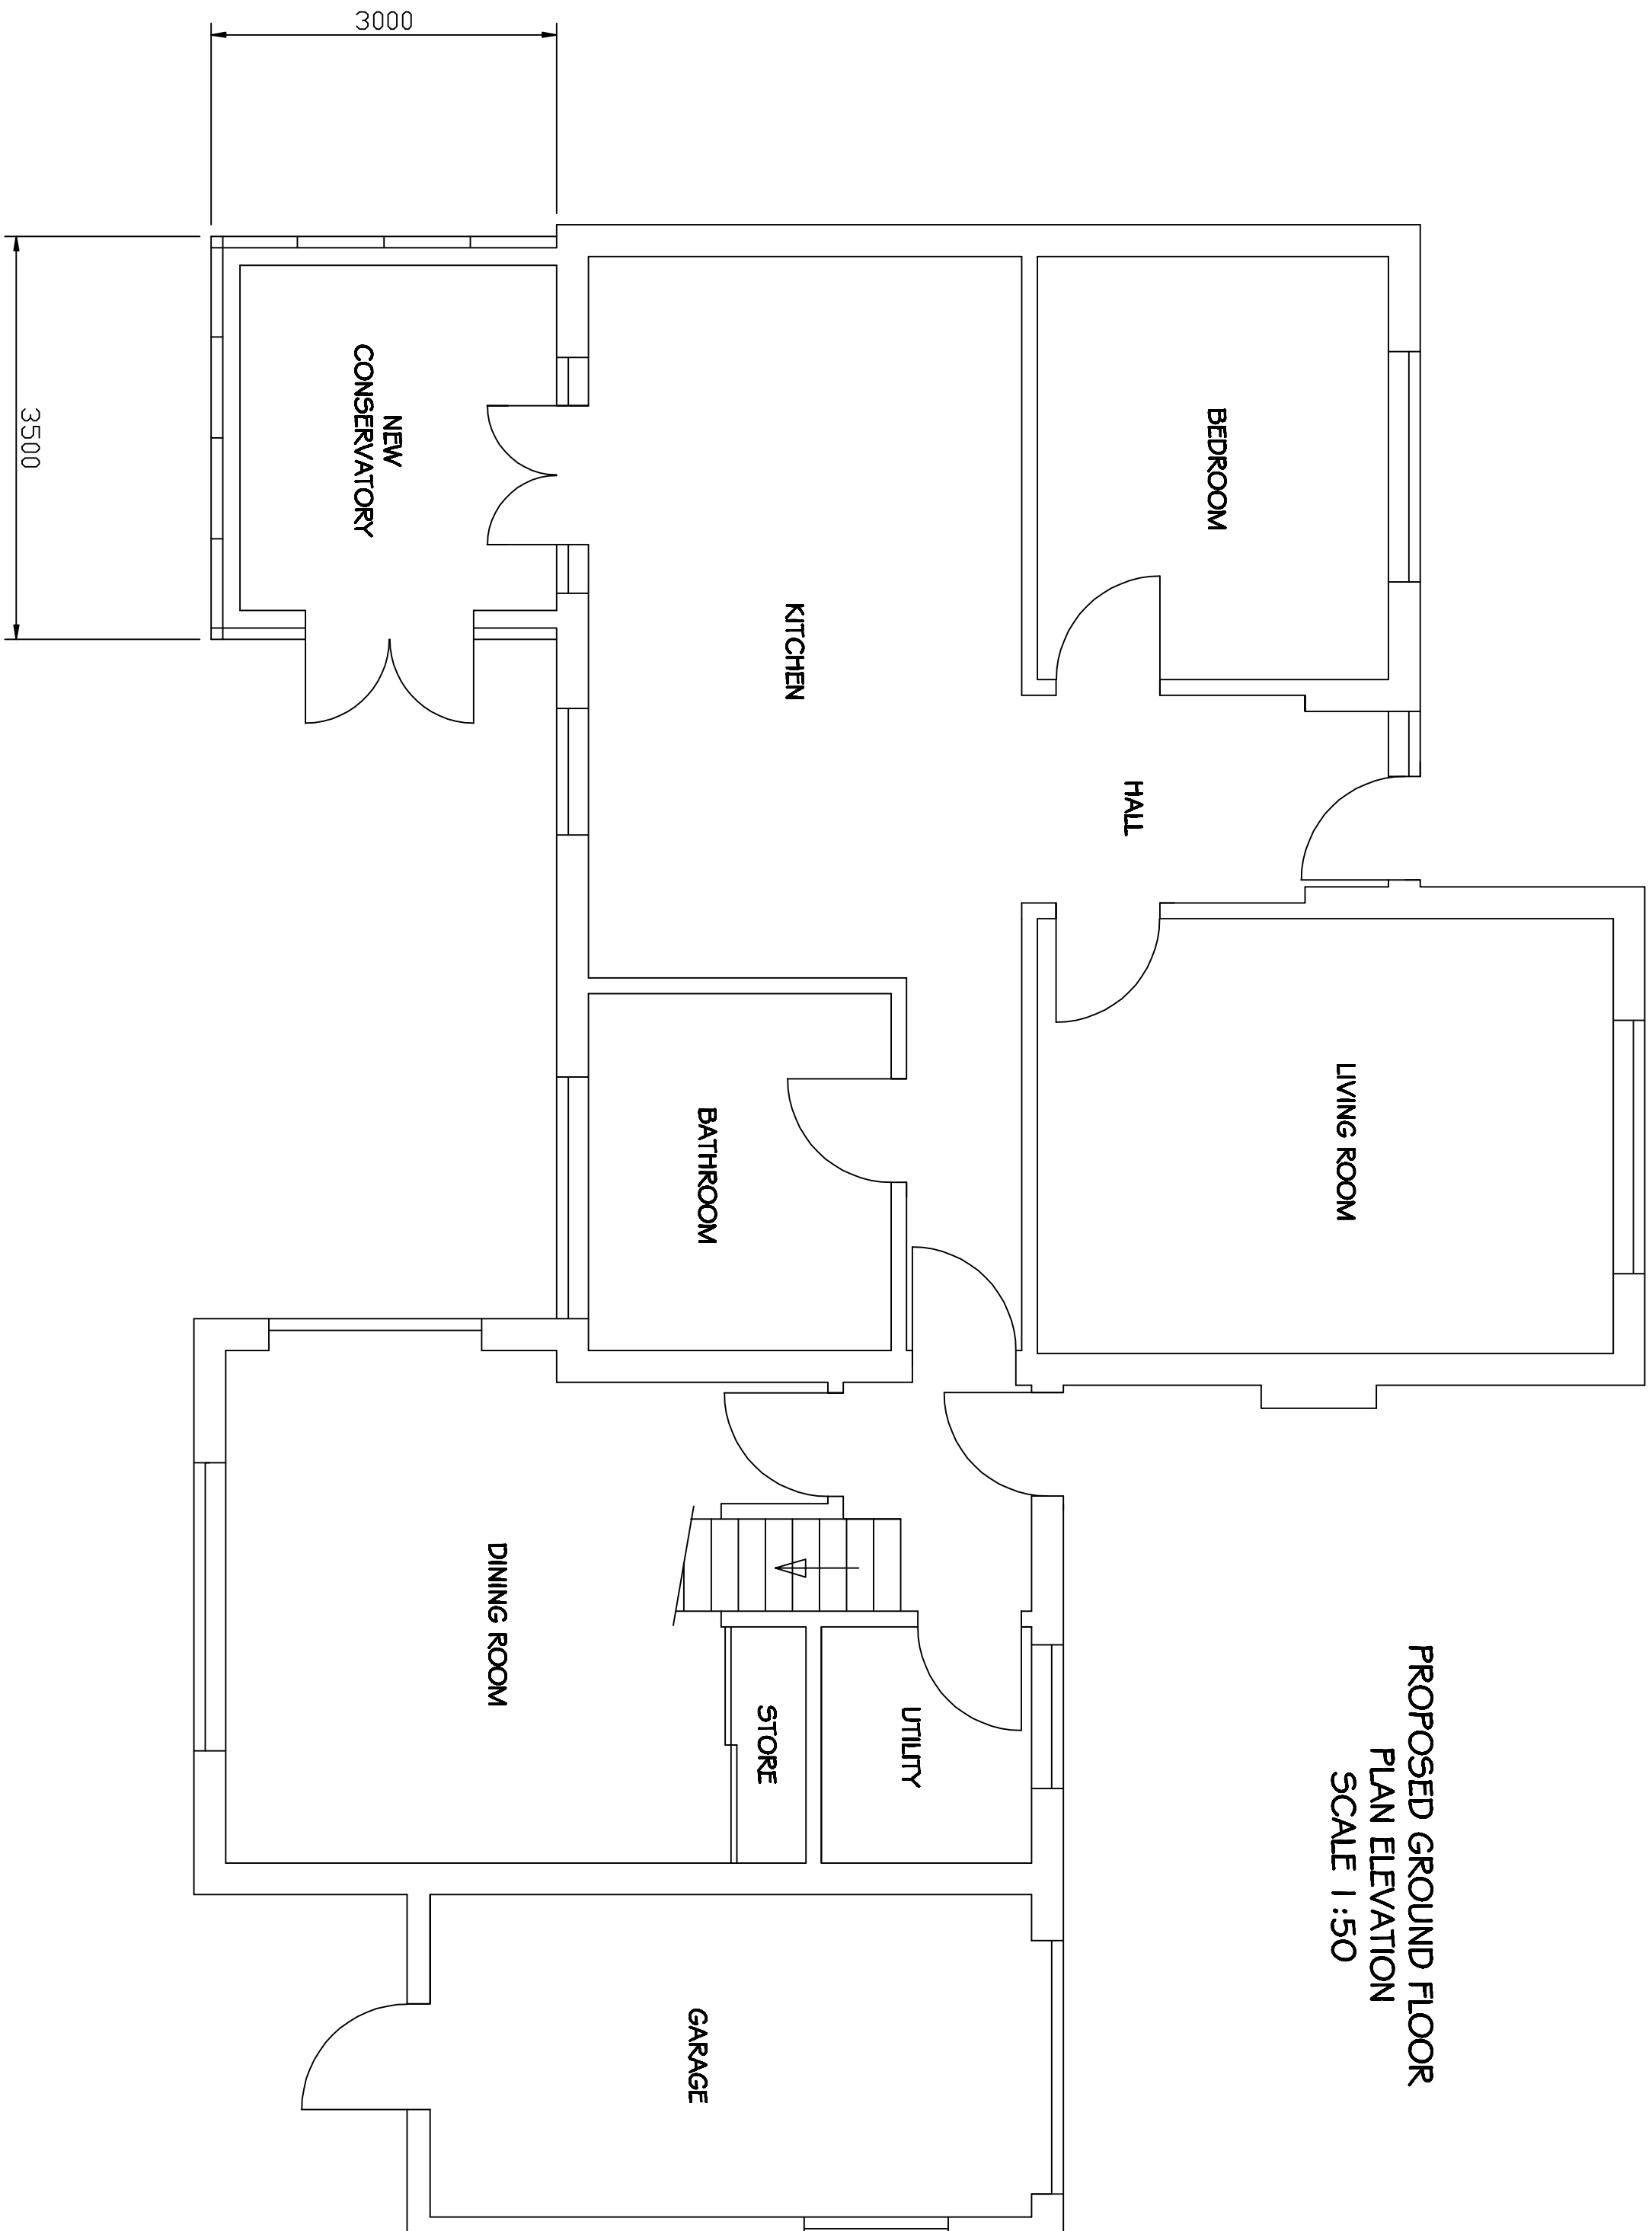

PROPOSED BLOCK PLAN
ELEVATION
SHOWING ROOF PLAN
DETAIL
Scale 1:200

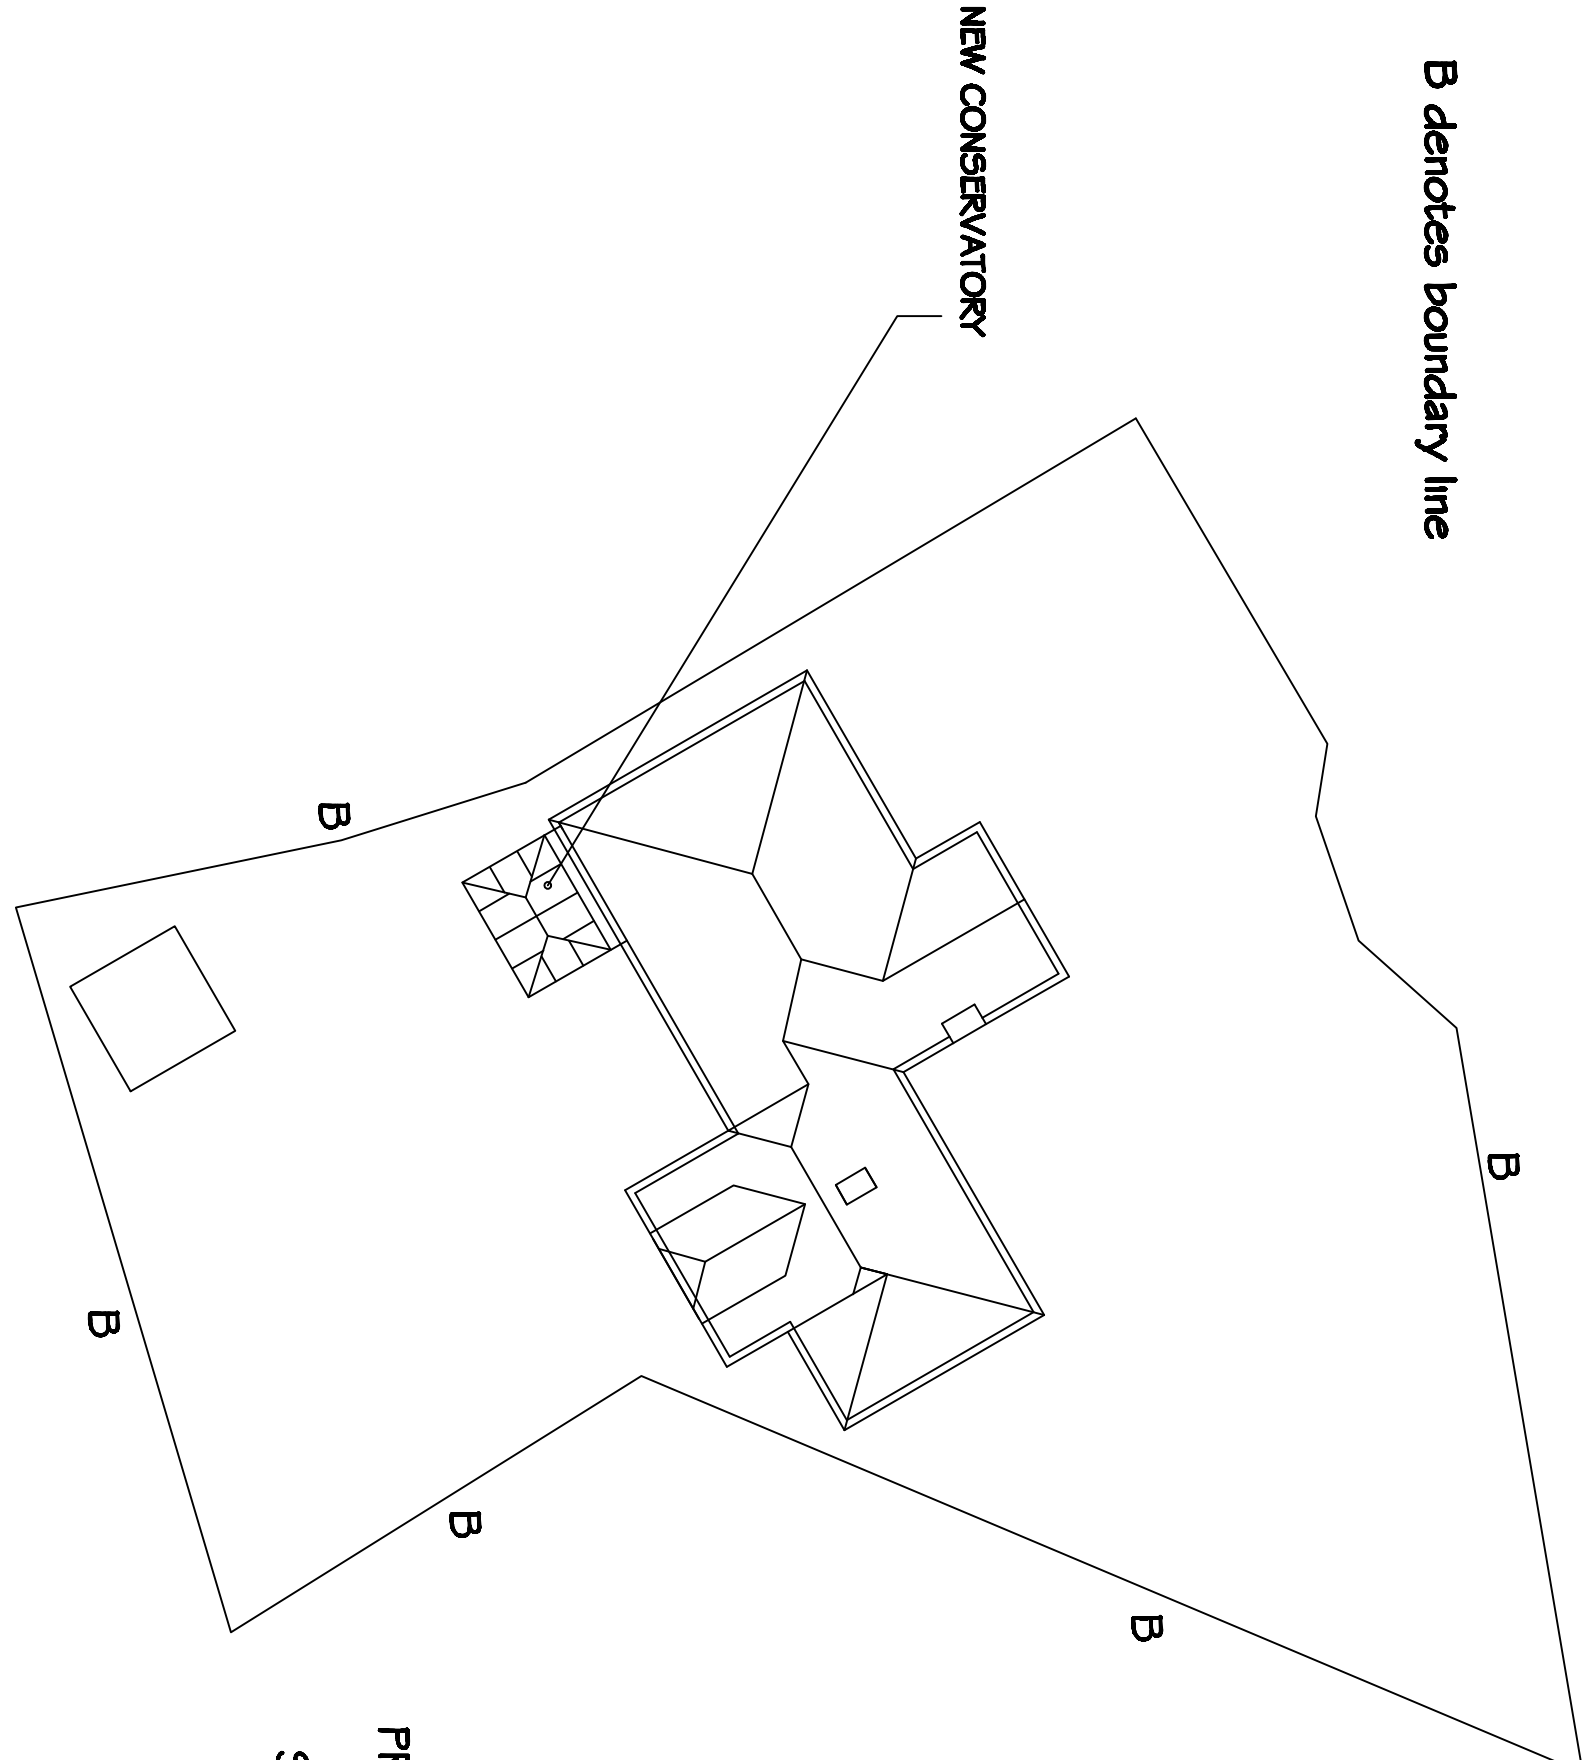

PROPOSED CONSERVATORY

at
2 POPLAR AVENUE,
TILEHURST,
BERKSHIRE
RG30 4JH

Drawing Prepared By:
STEVE LEMLEY

Scale: 1:150, 1:100
Date: 31st January 2025