


Bradbury Bichard owns the copyright of this drawing, which must not be reproduced in whole or in part without the permission of Bradbury Bichard

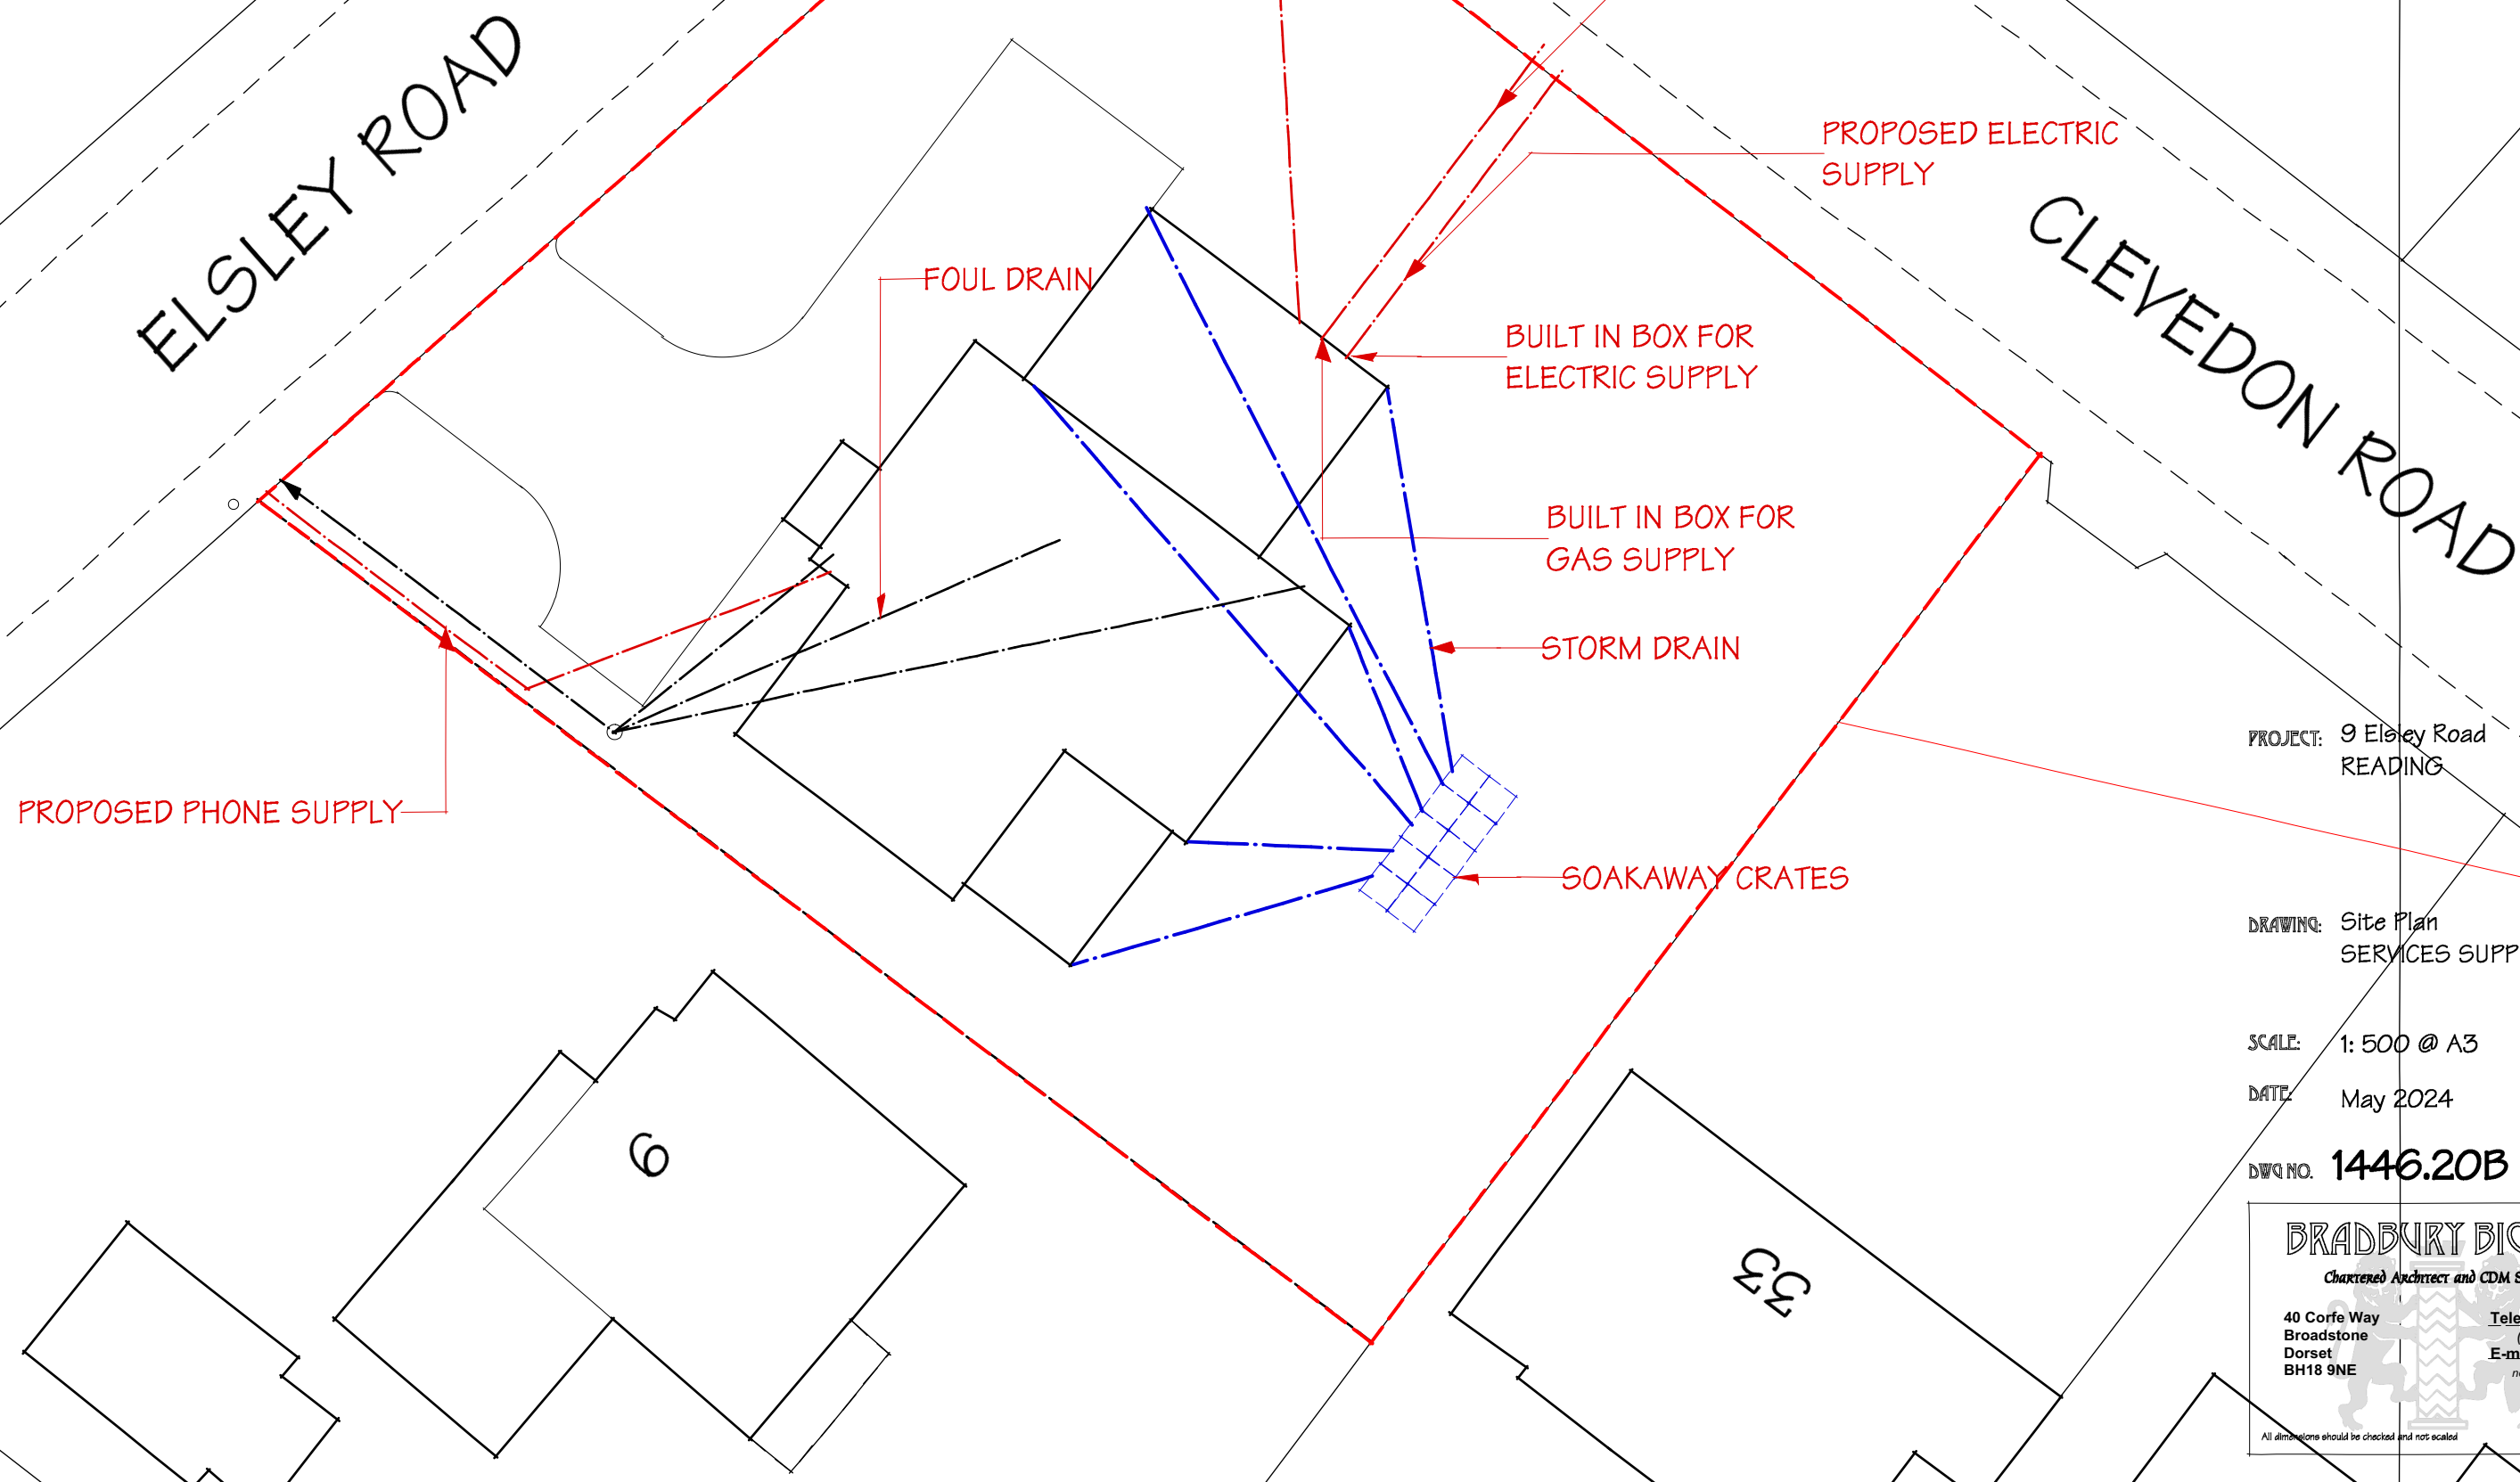

PROJECT: 9 Elsley Road
READING


DRAWING: Site Plan
SERVICES SUPPLIES

SCALE: 1: 500 @ A3

DATE: May 2024

DWG NO. 1446.20B

BRADBURY BICHARD
Chartered Architect and CDM Services
40 Corfe Way
Broadstone
Dorset
BH18 9NE

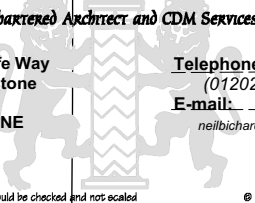

Telephone: _____
(01202) 693988
E-mail: _____
neilbichard@me.com

All dimensions should be checked and not scaled
© Bradbury Bichard