

Bradbury Bichard owns the copyright of this drawing, which must not be reproduced in whole or in part without the permission of Bradbury Bichard

TREE PROTECTION (AS 1446.02E)

TREE PROTECTION DURING CONSTRUCTION TO BE AS INDICATED COMPRISING HERAS OR SIMILAR APPROVED FENCING WIRED TO SCAFFOLD POLES (1800mm CENTRES) BRACED, FENCING TO BE 2.4m HIGH ALL AS BS5837:2012

PRE-COMMENCEMENT MEETING TO BE HELD ON SITE BETWEEN COUNCIL ARBORICULTURAL OFFICER AND CONTRACTOR AFTER COMPLETION OF TREE PROTECTION IS INSTALLED AND BEFORE CONSTRUCTION COMMENCES

PROJECT: 9 Elsley Road
READING

DRAWING: Site Plan
CMS PLAN

SCALE: 1: 200 @ A3

DATE: May 2024

DWG NO. 1446.16C


BRADBURY BICHARD
Chartered Architect and CDM Services

40 Corfe Way
Broadstone
Dorset
BH18 9NE

Telephone:
(01202) 693988
E-mail:
neilbichard@me.com

All dimensions should be checked and not scaled

© Bradbury Bichard

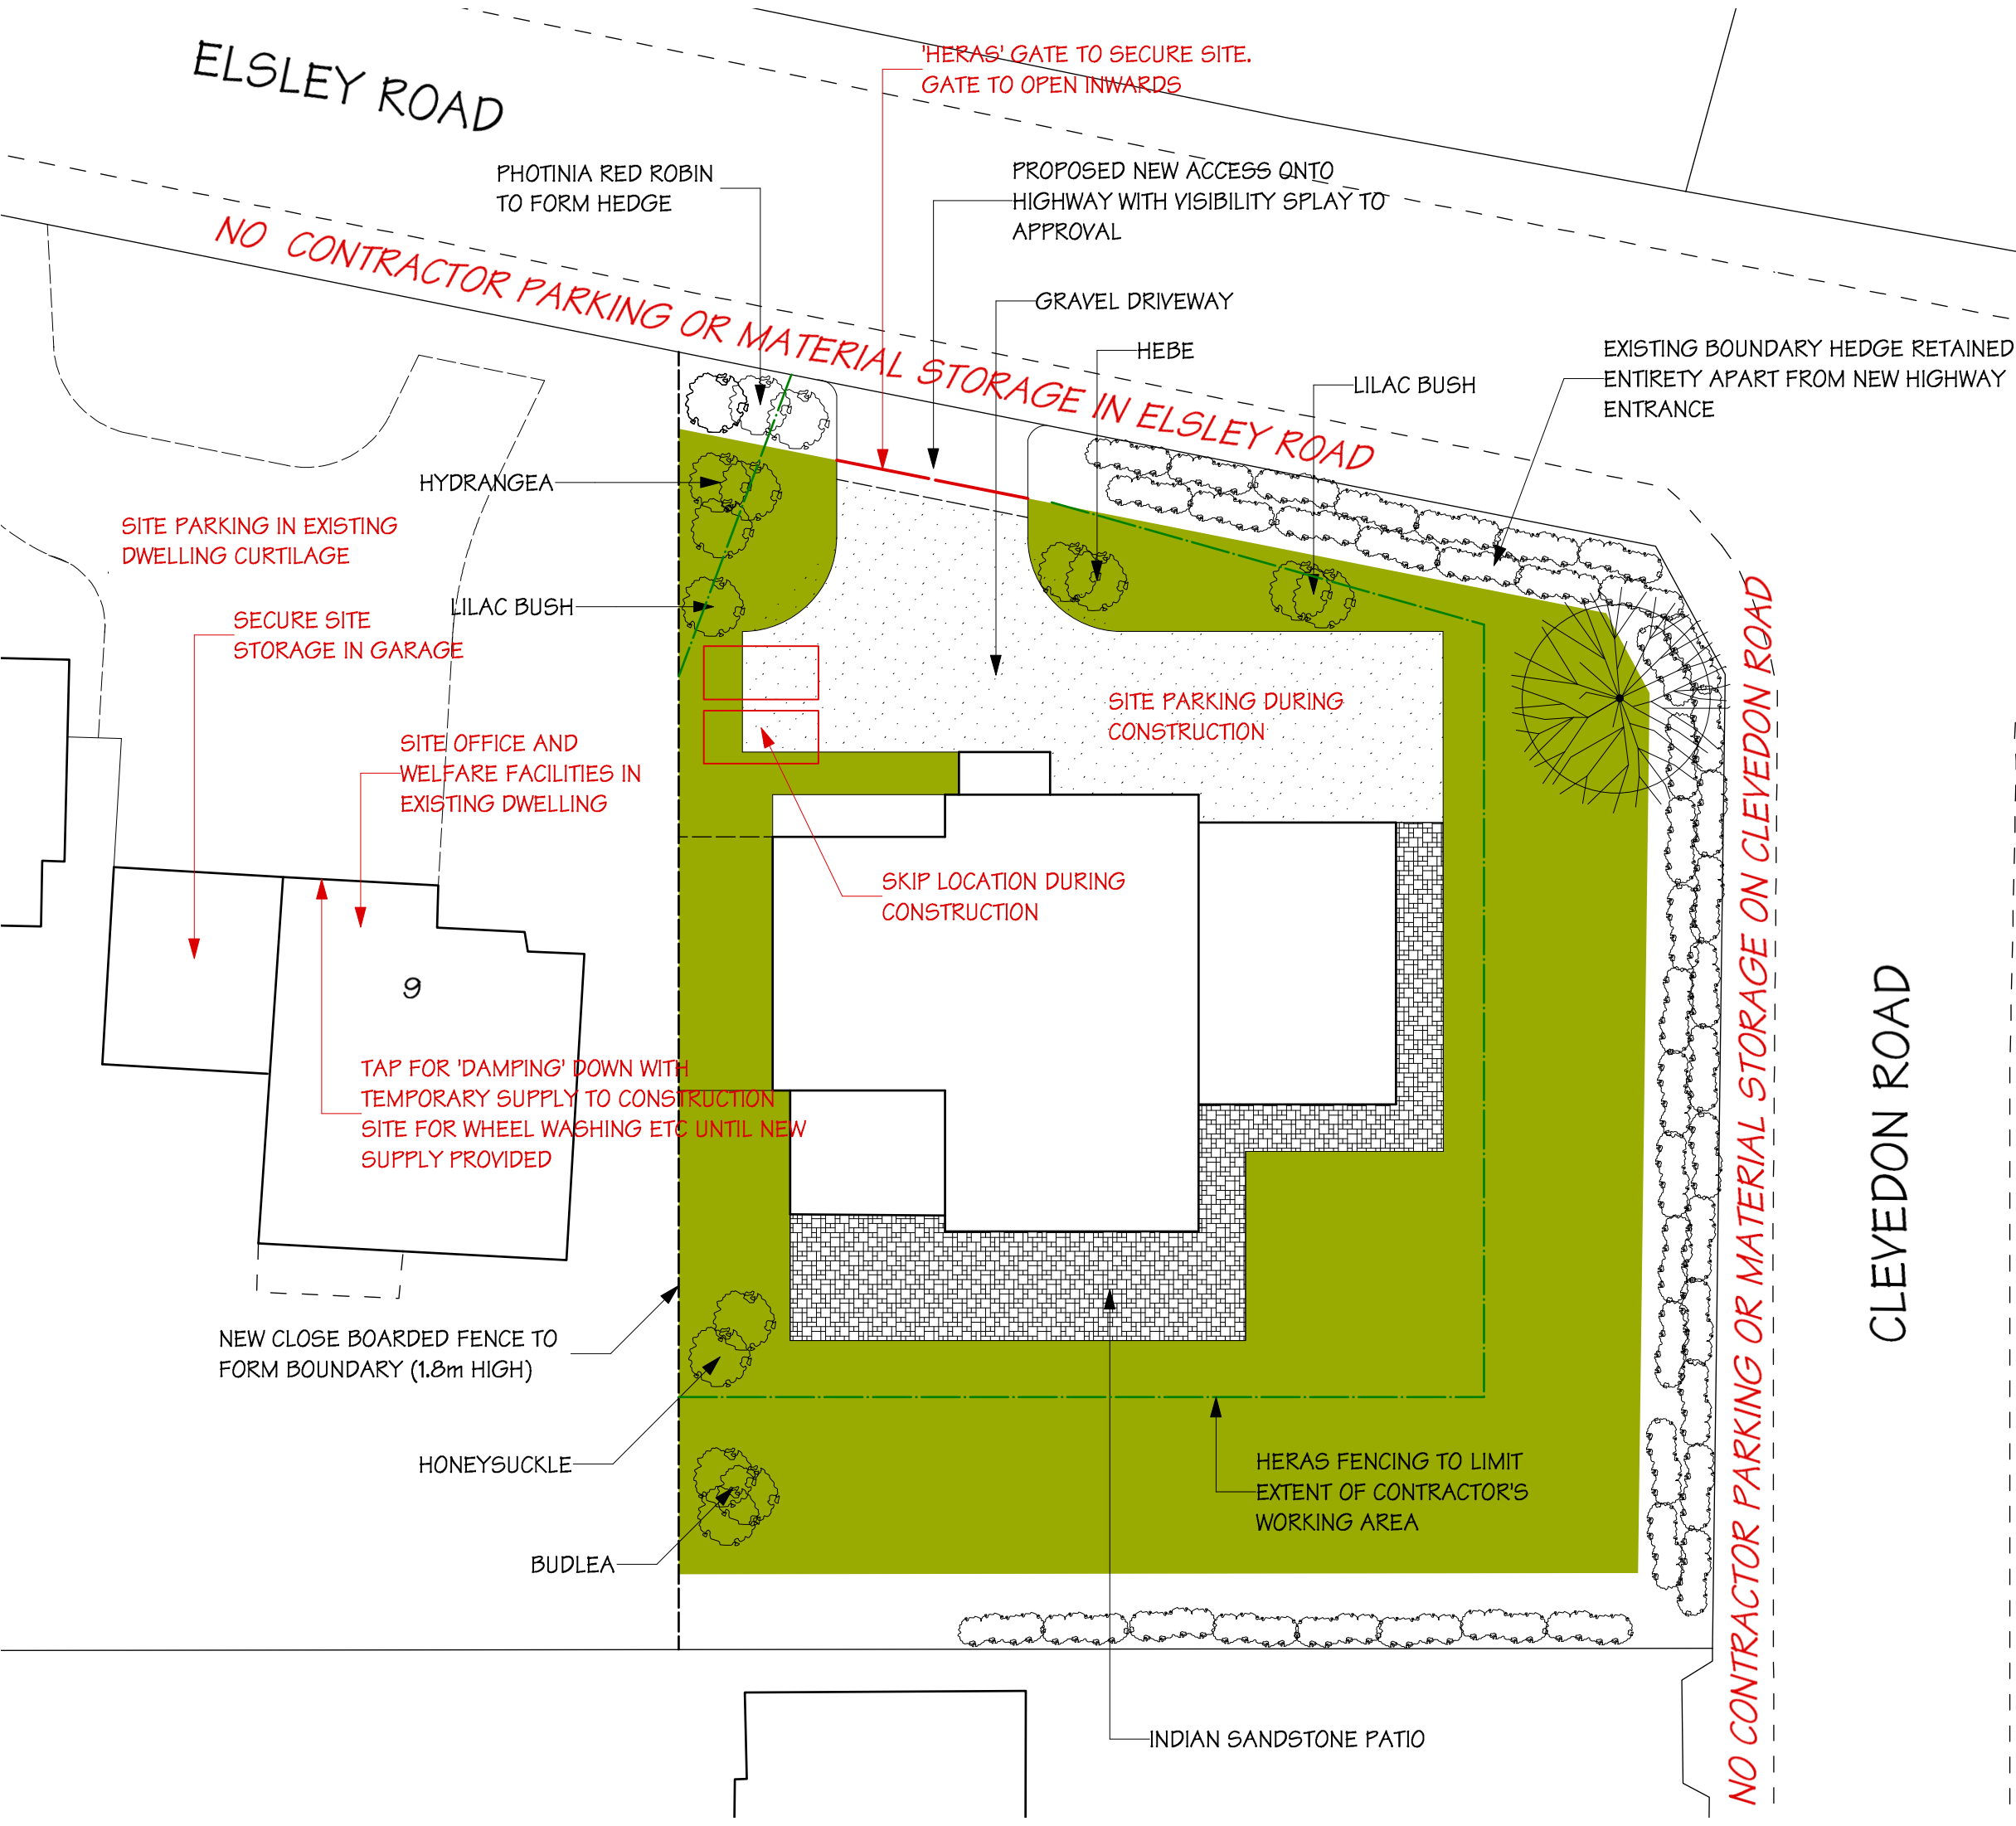

CLEVEDON ROAD