




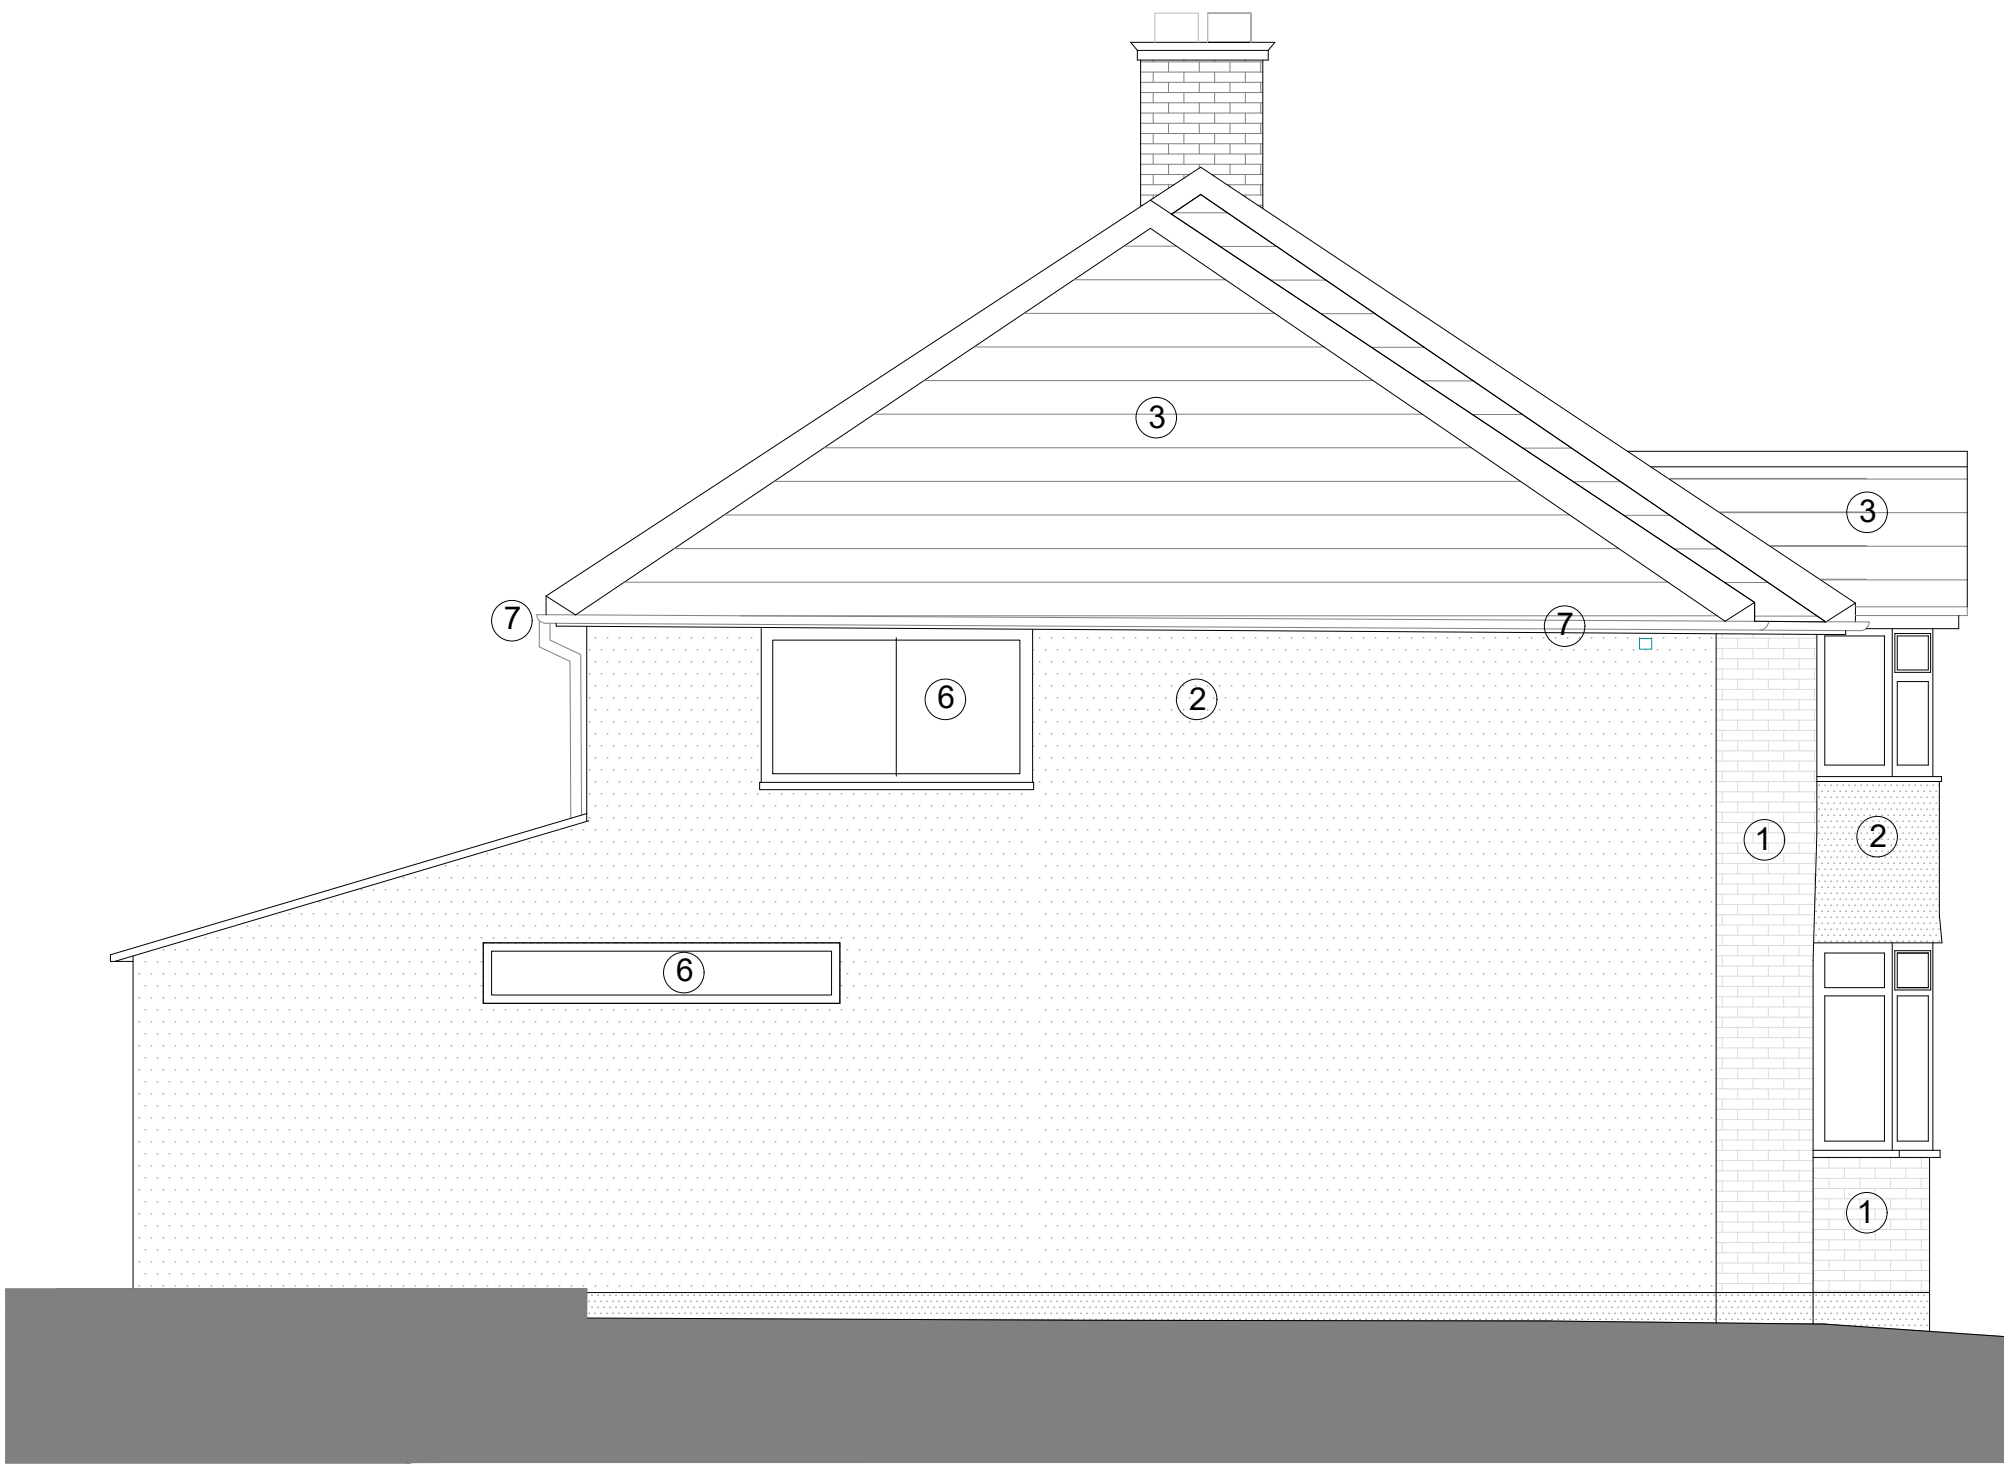


FRONT ELEVATION

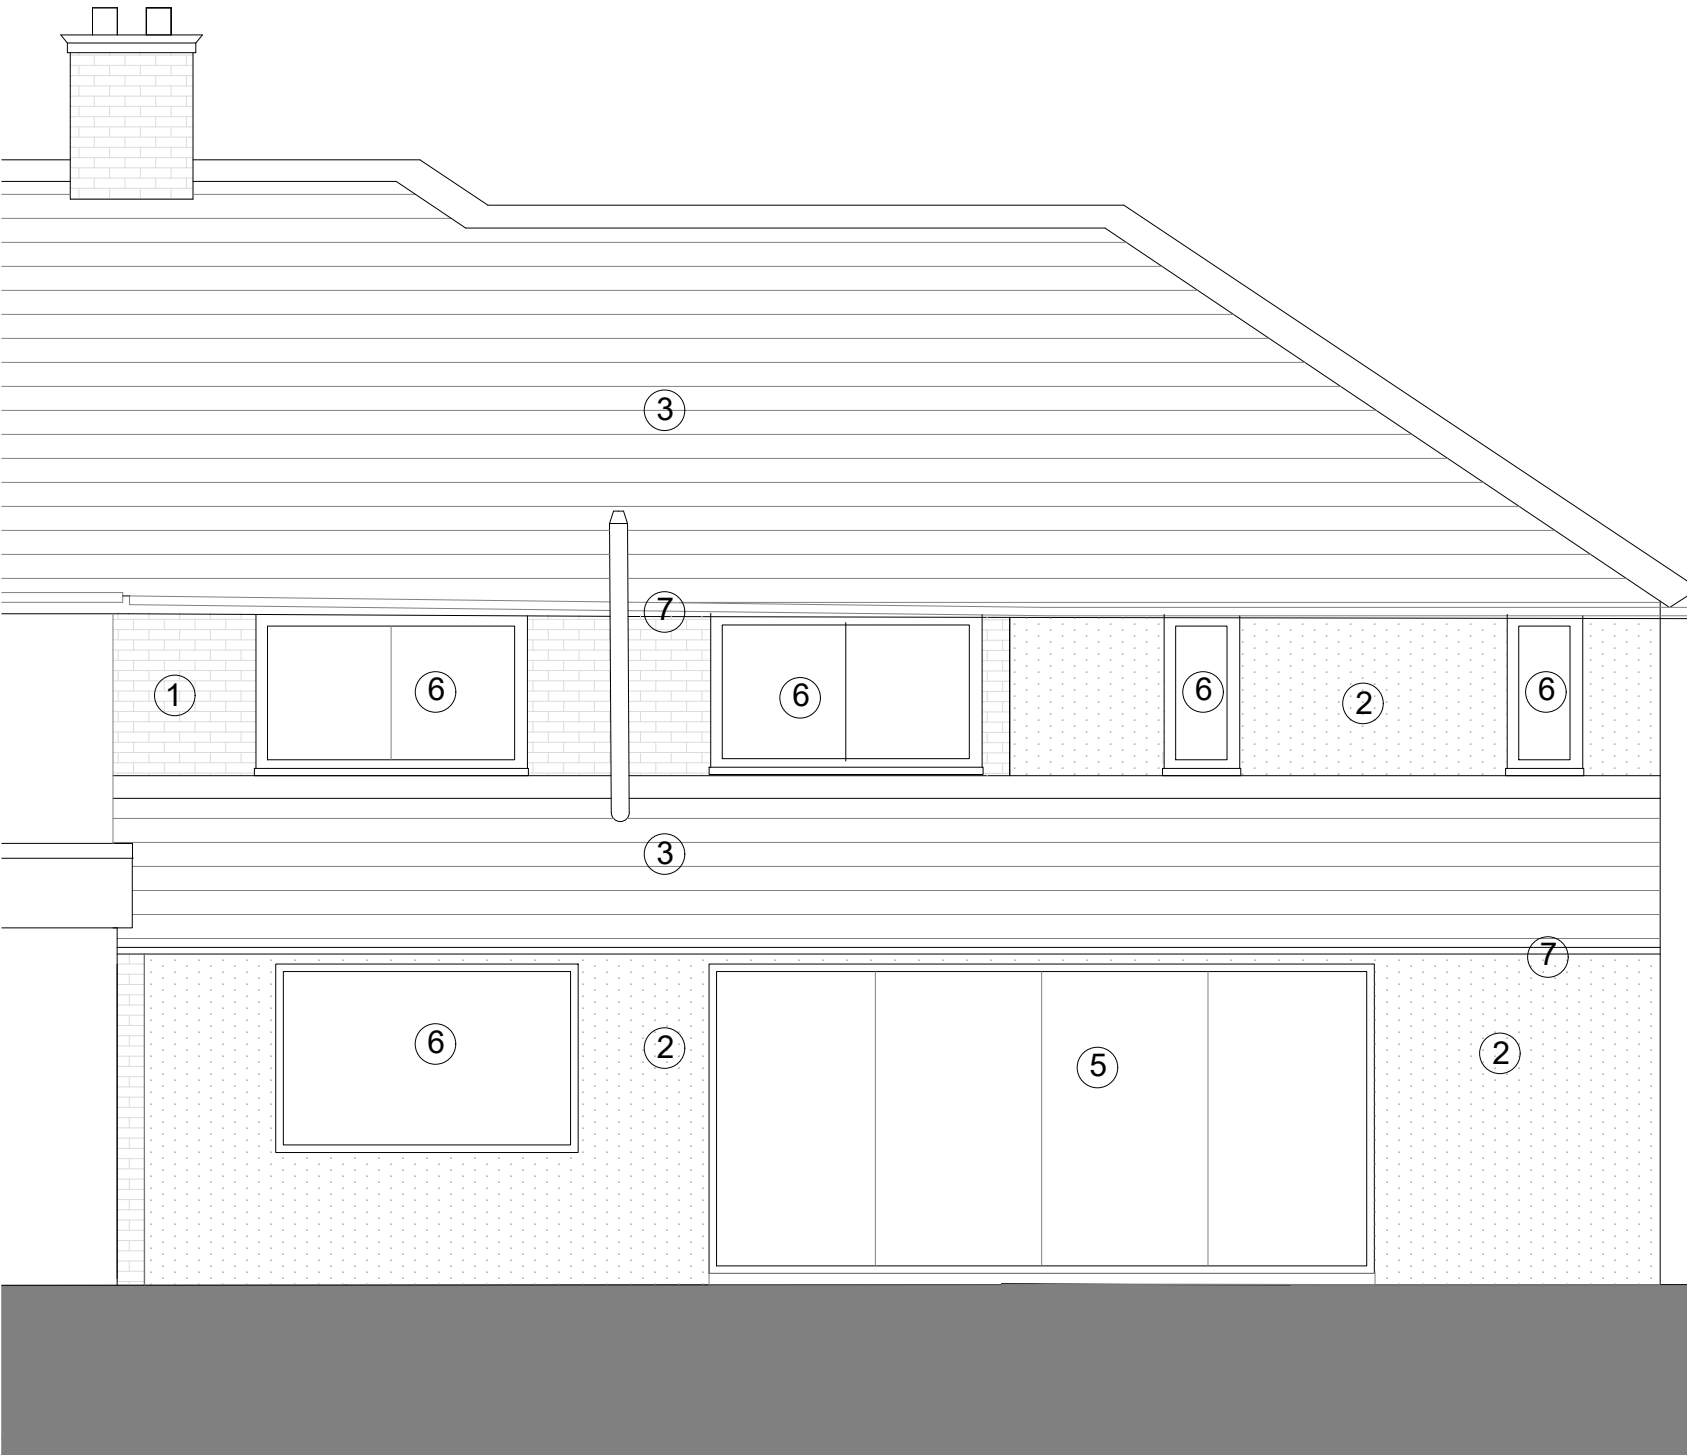

SIDE ELEVATION

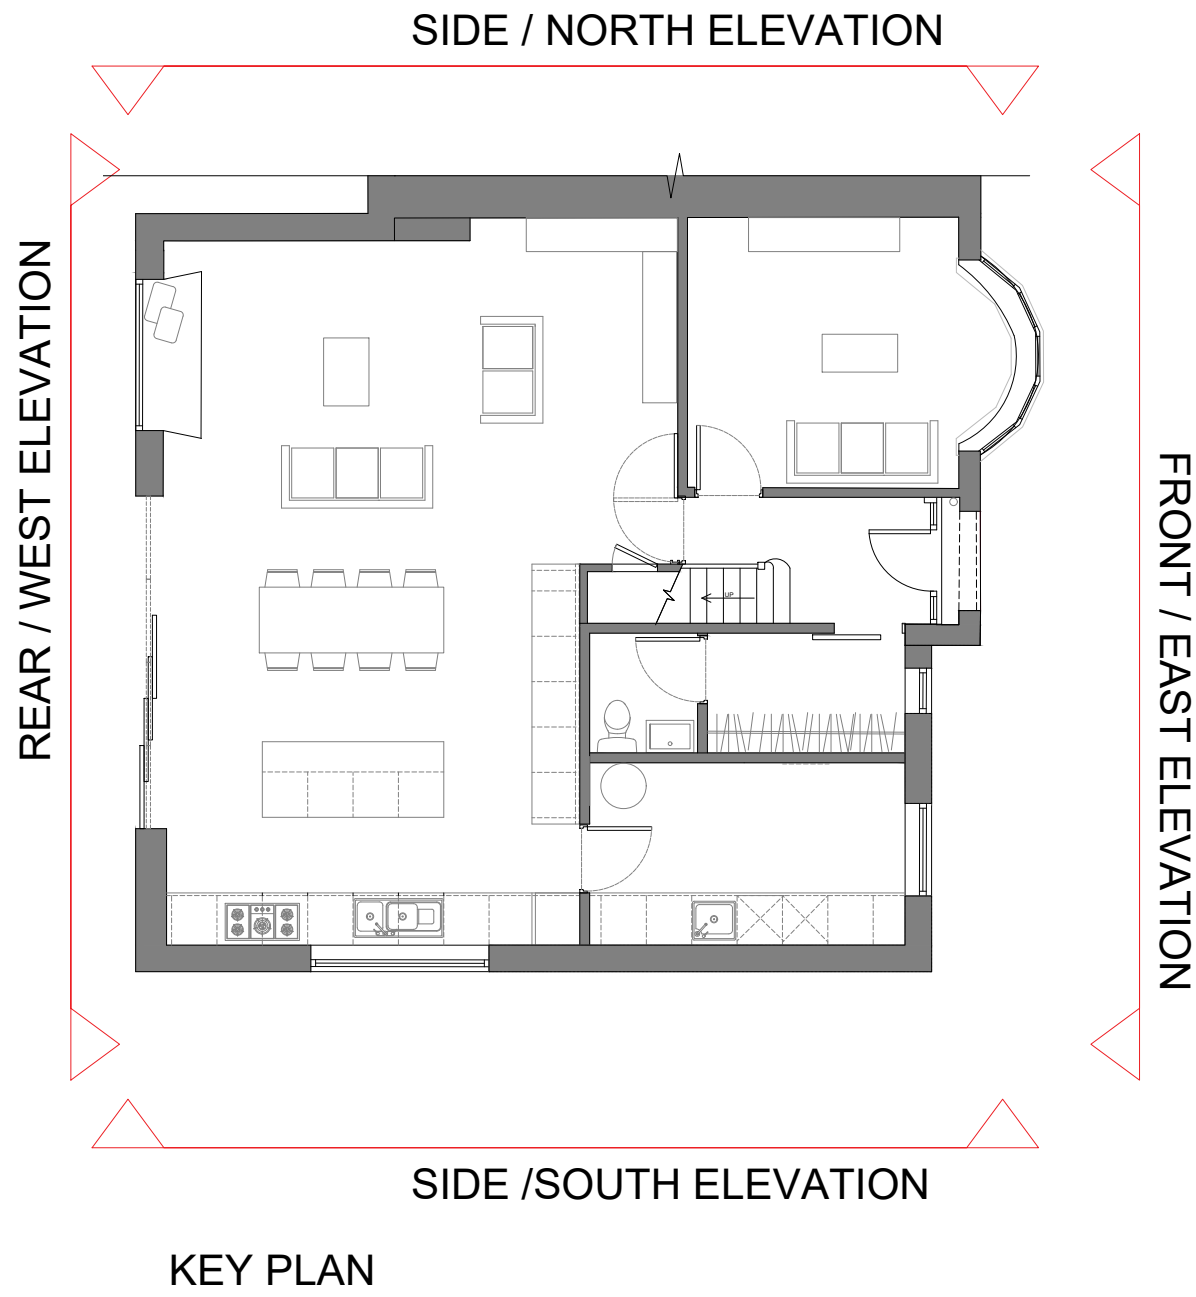

REAR ELEVATION

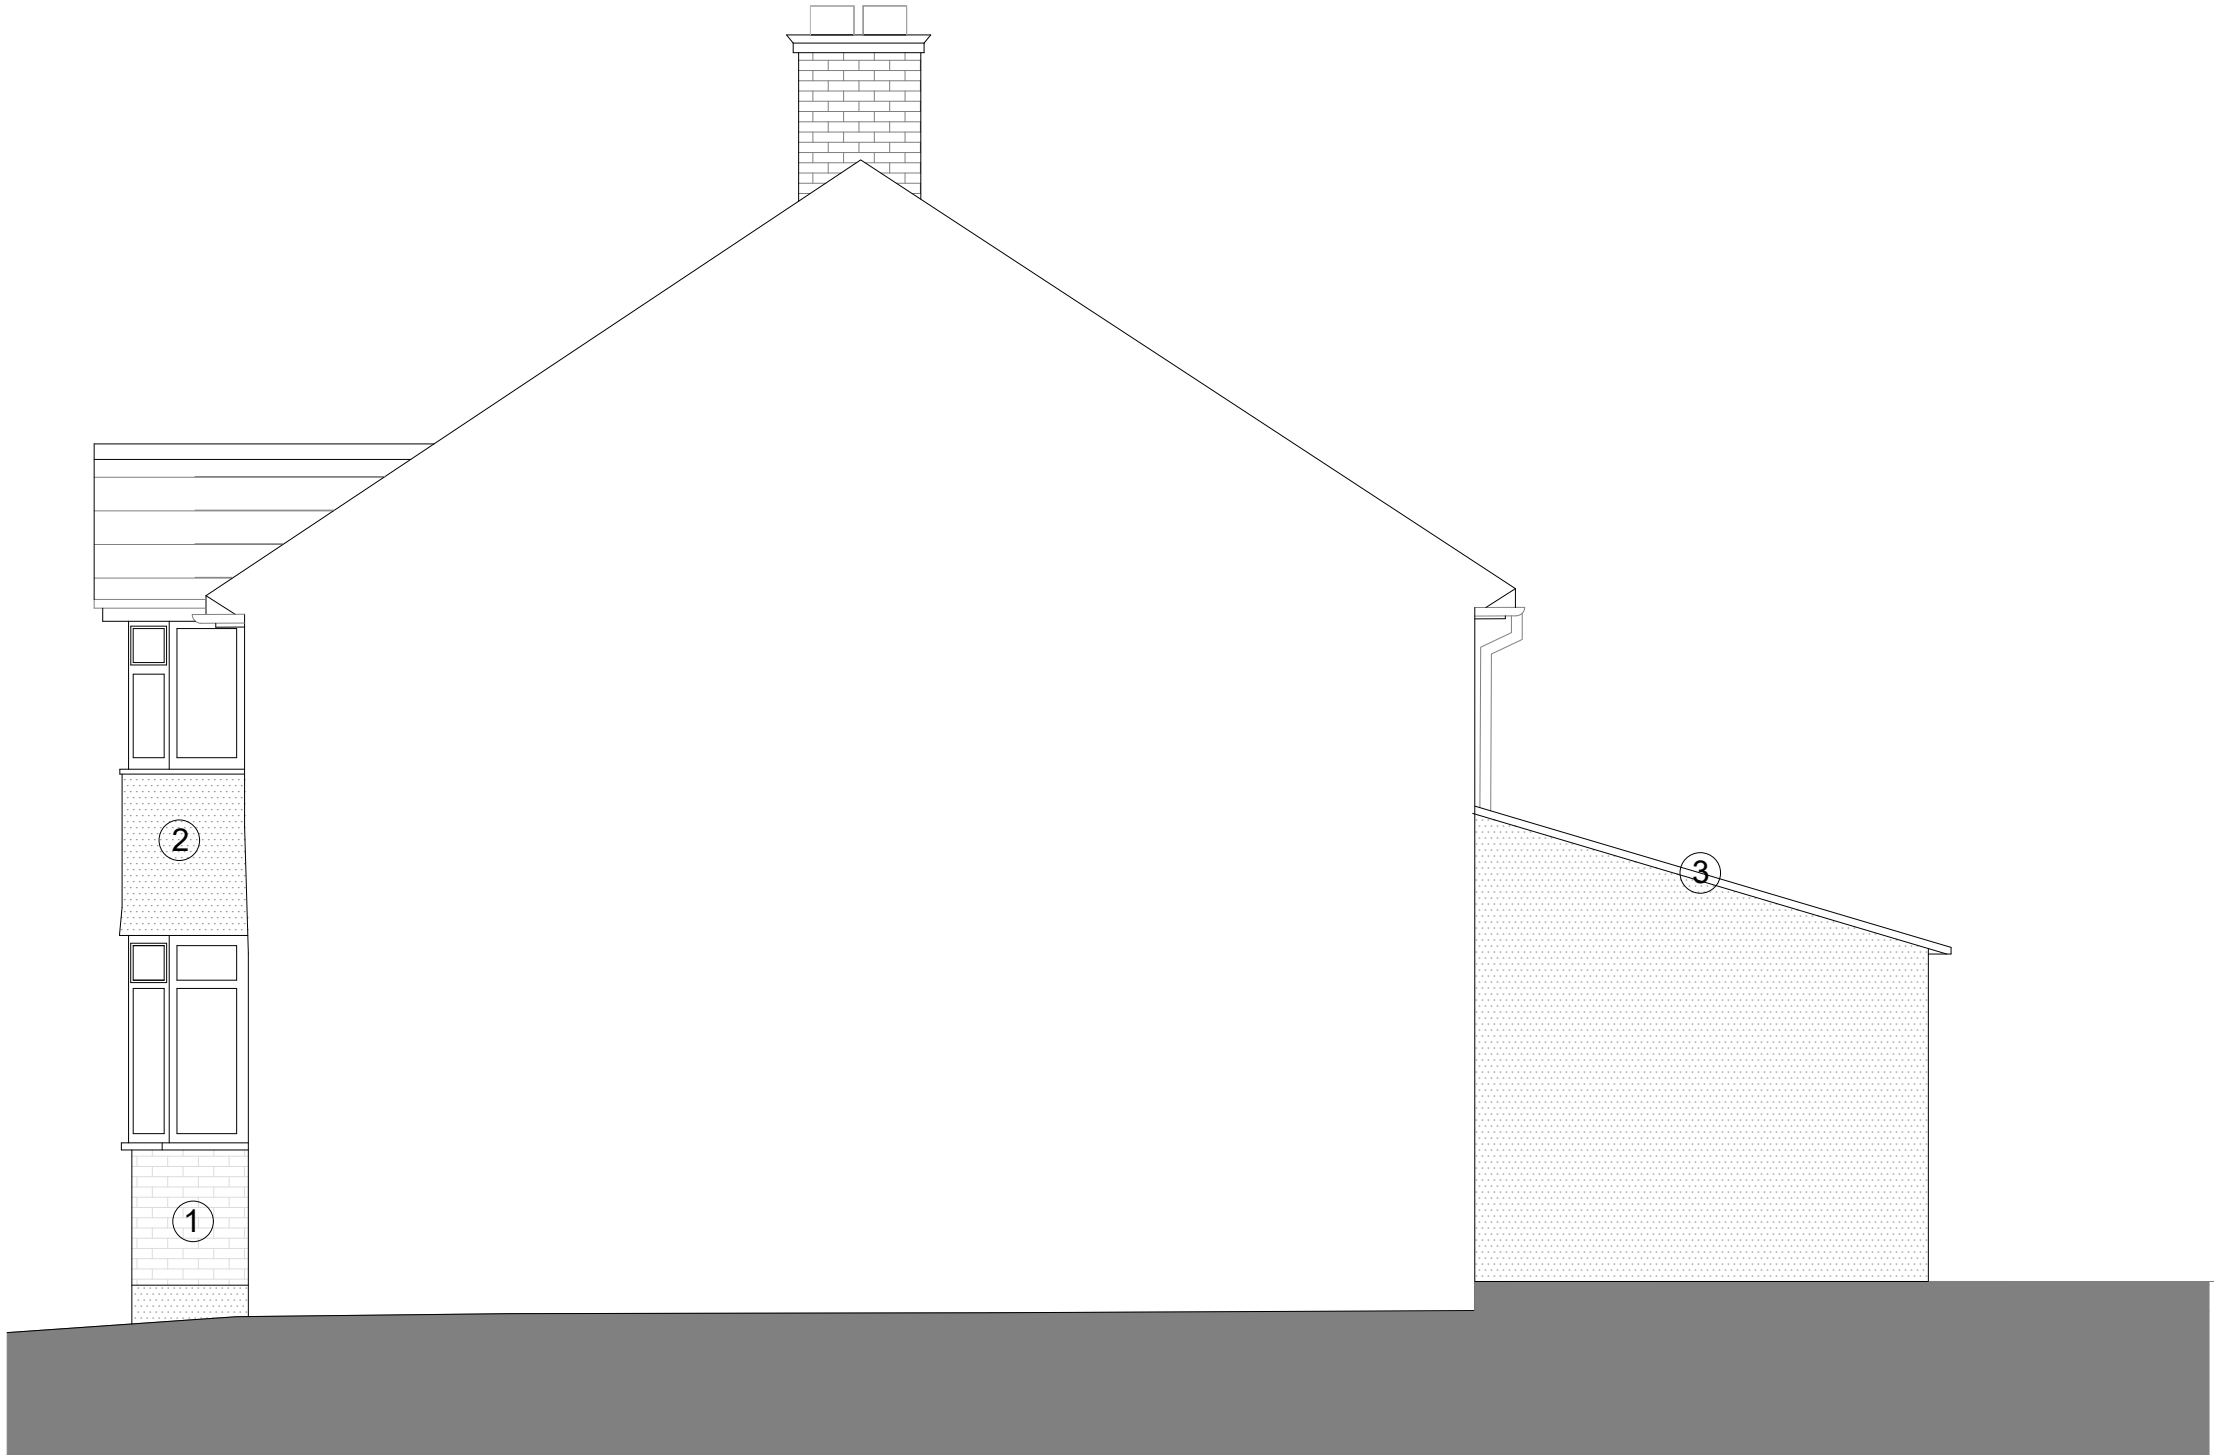

SIDE ELEVATION

MATERIALS KEY

- 1 Brickwork
- 2 Render colour white tbc
- 3 Roof tiles to suit pitch
- 4 Timber Door
- 5 Aluminum doors
- 6 Double glazed windows - wood effect tbc
- 7 Rainwater SVP goods black aluminum

NOTES
Do not scale drawings dimensions govern. All dimensions to be checked on site. Drawing to be read in conjunction with all consultants information. Any discrepancies to be reported to Architect. LUPA does not take responsibility for legal boundary lines and advises a specialist should produce a separate drawing. DWG files are issued for information only use PDF for records
Copyright of this drawing is held by LUPArchitecture Ltd. Not to be used for any purpose without consent
LUPARCHITECTURE Ltd. ©Copyright

Rev	Description	Dr	Ch	Date
02	Planning - Updates	lup	lup	23.01.25
01	Planning Issue	lup	lup	18.12.24
00	Planning Draft Client issue	lup	lup	05.12.24

Rev	Description	Dr	Ch	Date

Client
**MR & MRS
MARR**

Project
**DOUBLE STOREY SIDE
EXTENSION AND SINGLE
STOREY REAR EXTENSION
340 HEMDEAN ROAD**

Title
**PLANNING
PROPOSED ELEVATIONS
MATERIALS**

LUPARCHITECTURE Ltd.
103 Mayfield Drive, Caversham, RG4 5JR
+44 (0) 7771470630
lyda@LUPArchitecture.com

Note
Survey not undertaken by LUPA.
Drawing based on information from others.
Dimensions to be checked prior to works starting.
Any discrepancies to be reported to the Architect.
Drawings for Planning Issue only
Drawing shows Design Intent - Not for construction

Date DEC 2024	Drawn LUP	Checked LUP	Scale 1:50@A1
Job No. 2236	Drawing No. 012	Revision 02	