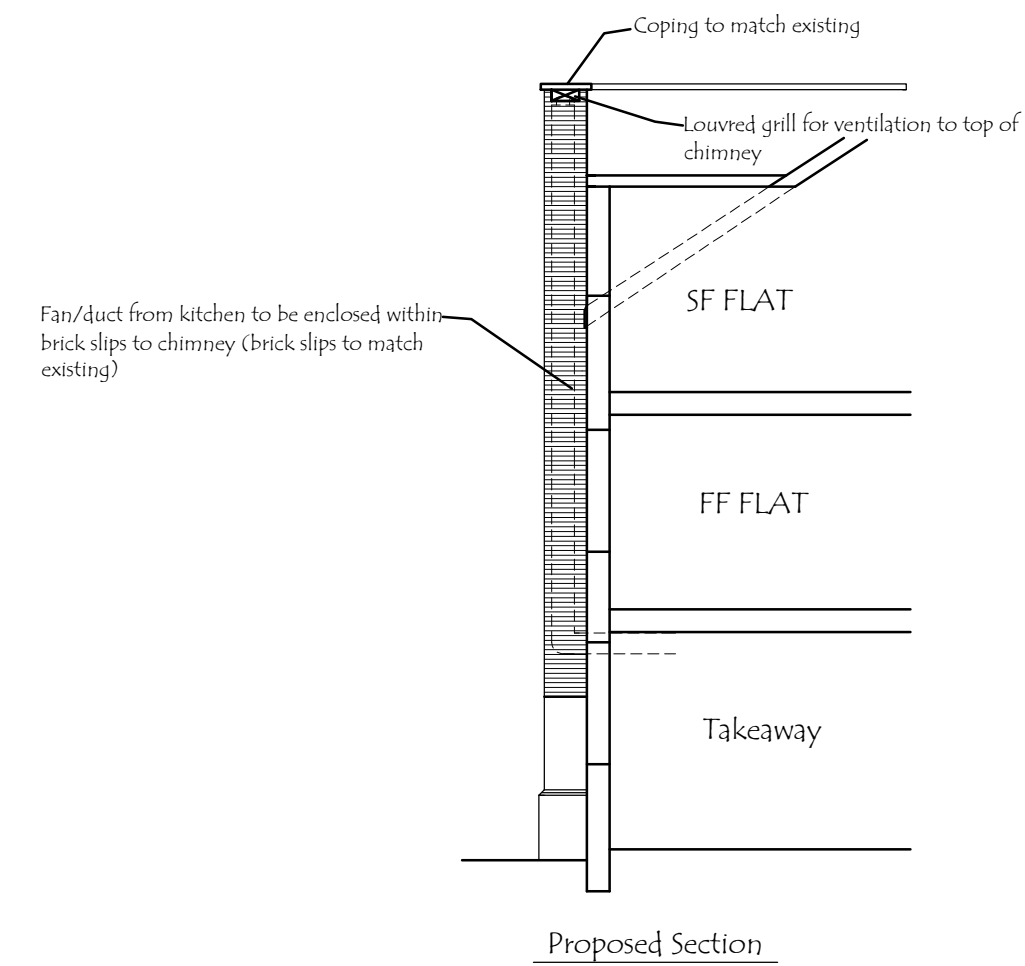
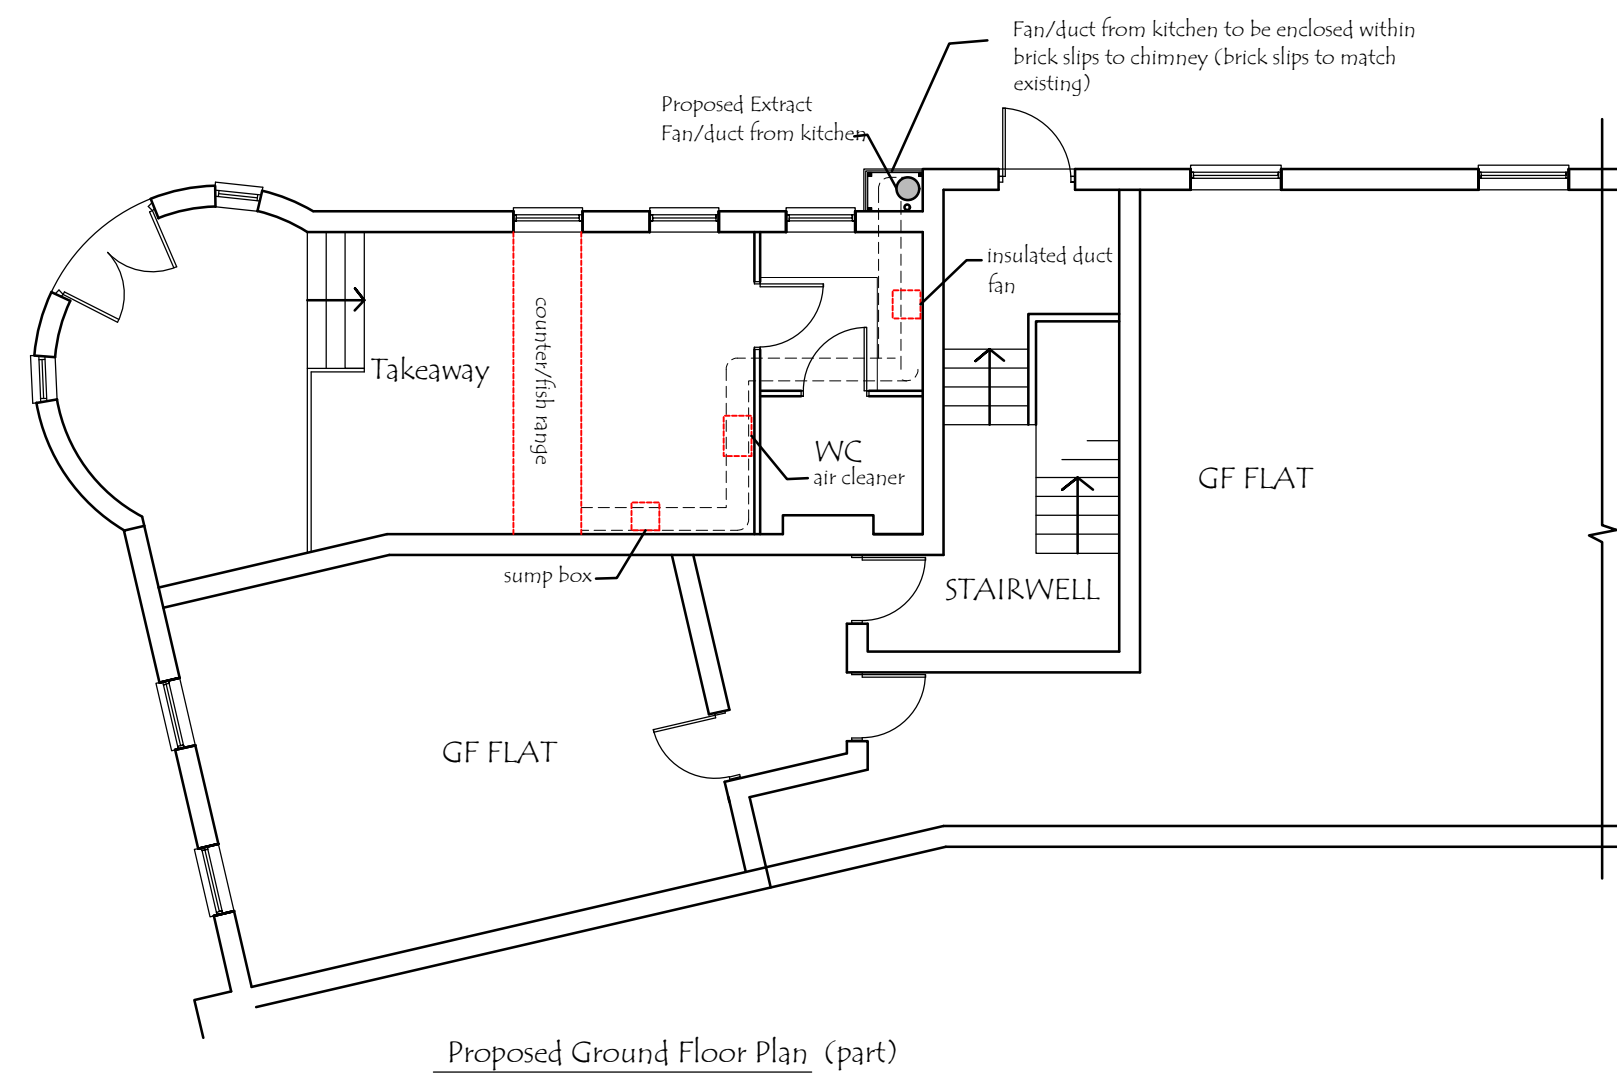
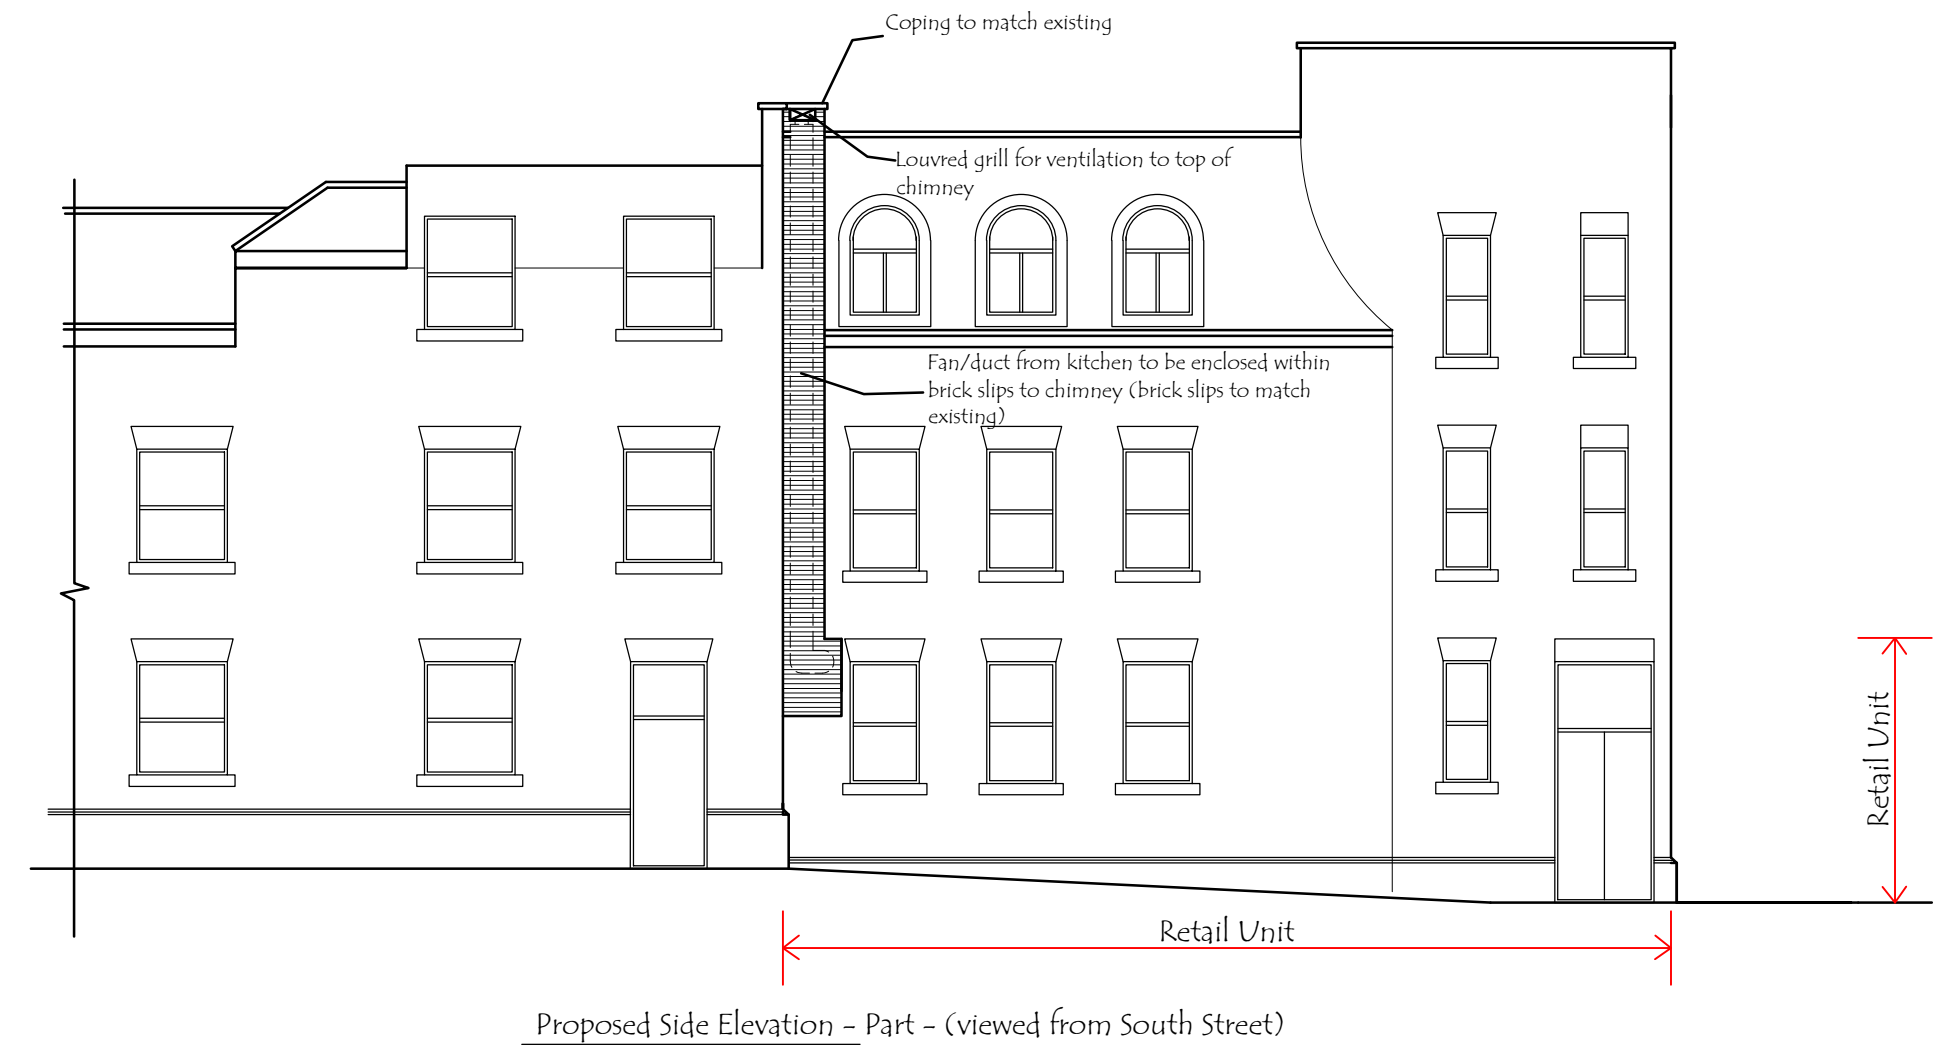


Matthew Hollands Associates Ltd.  
Yew Tree Farm, 48 Venus Steet,  
Congresbury, Somerset. BS49 5EZ.  
t. 07808 249410 e. mha.architecture@btinternet.com

|                                                                            |                                                            |                |
|----------------------------------------------------------------------------|------------------------------------------------------------|----------------|
| Rev C : 25.01.25 : Ventilation duct enclosed within brick chimney          |                                                            |                |
| Rev B : 05.12.24 : Amended to suit extract duct manufacturers requirements |                                                            |                |
| Rev A : 28.10.24 : Address amended from 76 to 67 London Street             |                                                            |                |
| Project:                                                                   | Alterations to Retail Unit at<br>67 London Street, Reading | Scale:1:100@A2 |
| Title:                                                                     | Proposed Floor Plan and Elevations                         | Drawn: MH      |
| Dwg No:                                                                    | 2407/02                      Rev C                         | Date: Oct 2024 |