



SECTIONAL ELEVATION A-A.

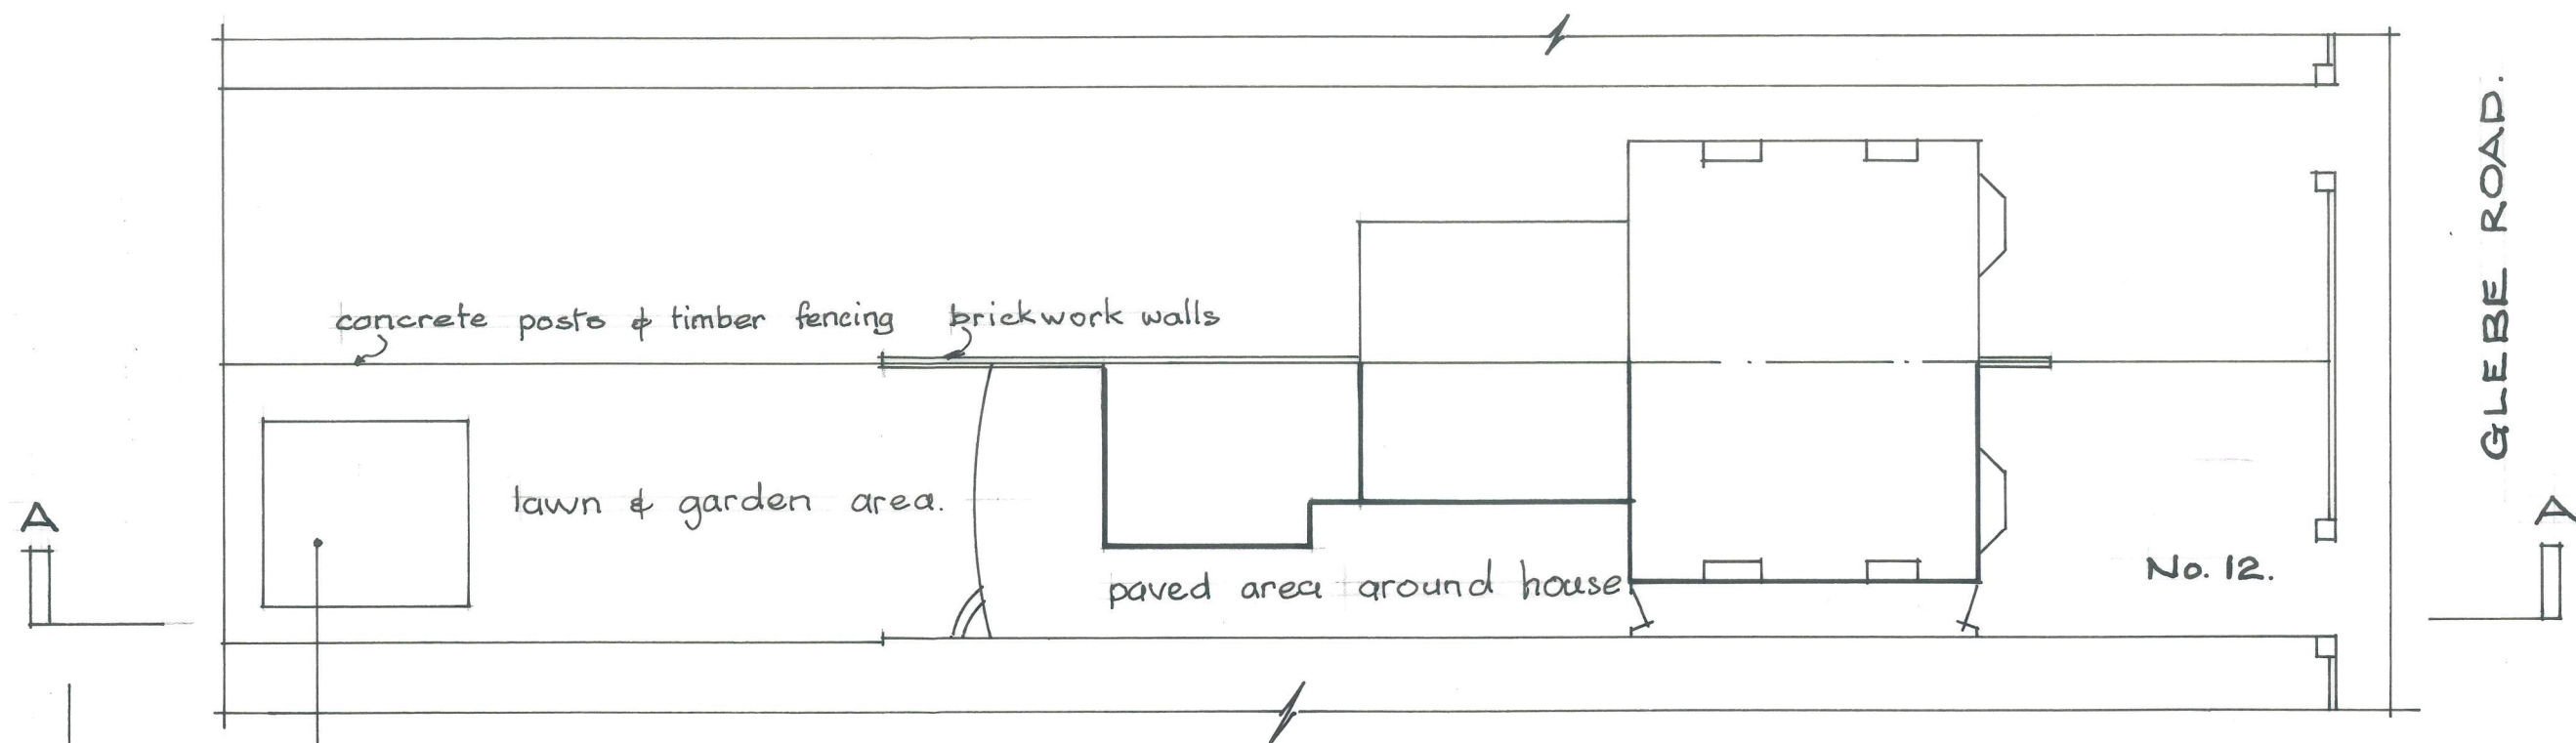

PROPOSED GARDEN ROOM
& STORE (SEE DRWG. No. AL(O)2 FOR DETAILS)

Nos. 12 HOUSE & GARDEN SITE PLAN.

 

12, GLEBE ROAD, READING RG2 7AG.
SITE PLAN SCALE: 1:200 SHOWING
LOCATION OF PROPOSED GARDEN ROOM & STORE.
PLUS SECTIONAL ELEVATION A-A
DRAWING No. AL(O)1 DATE: 03-02-2025.