



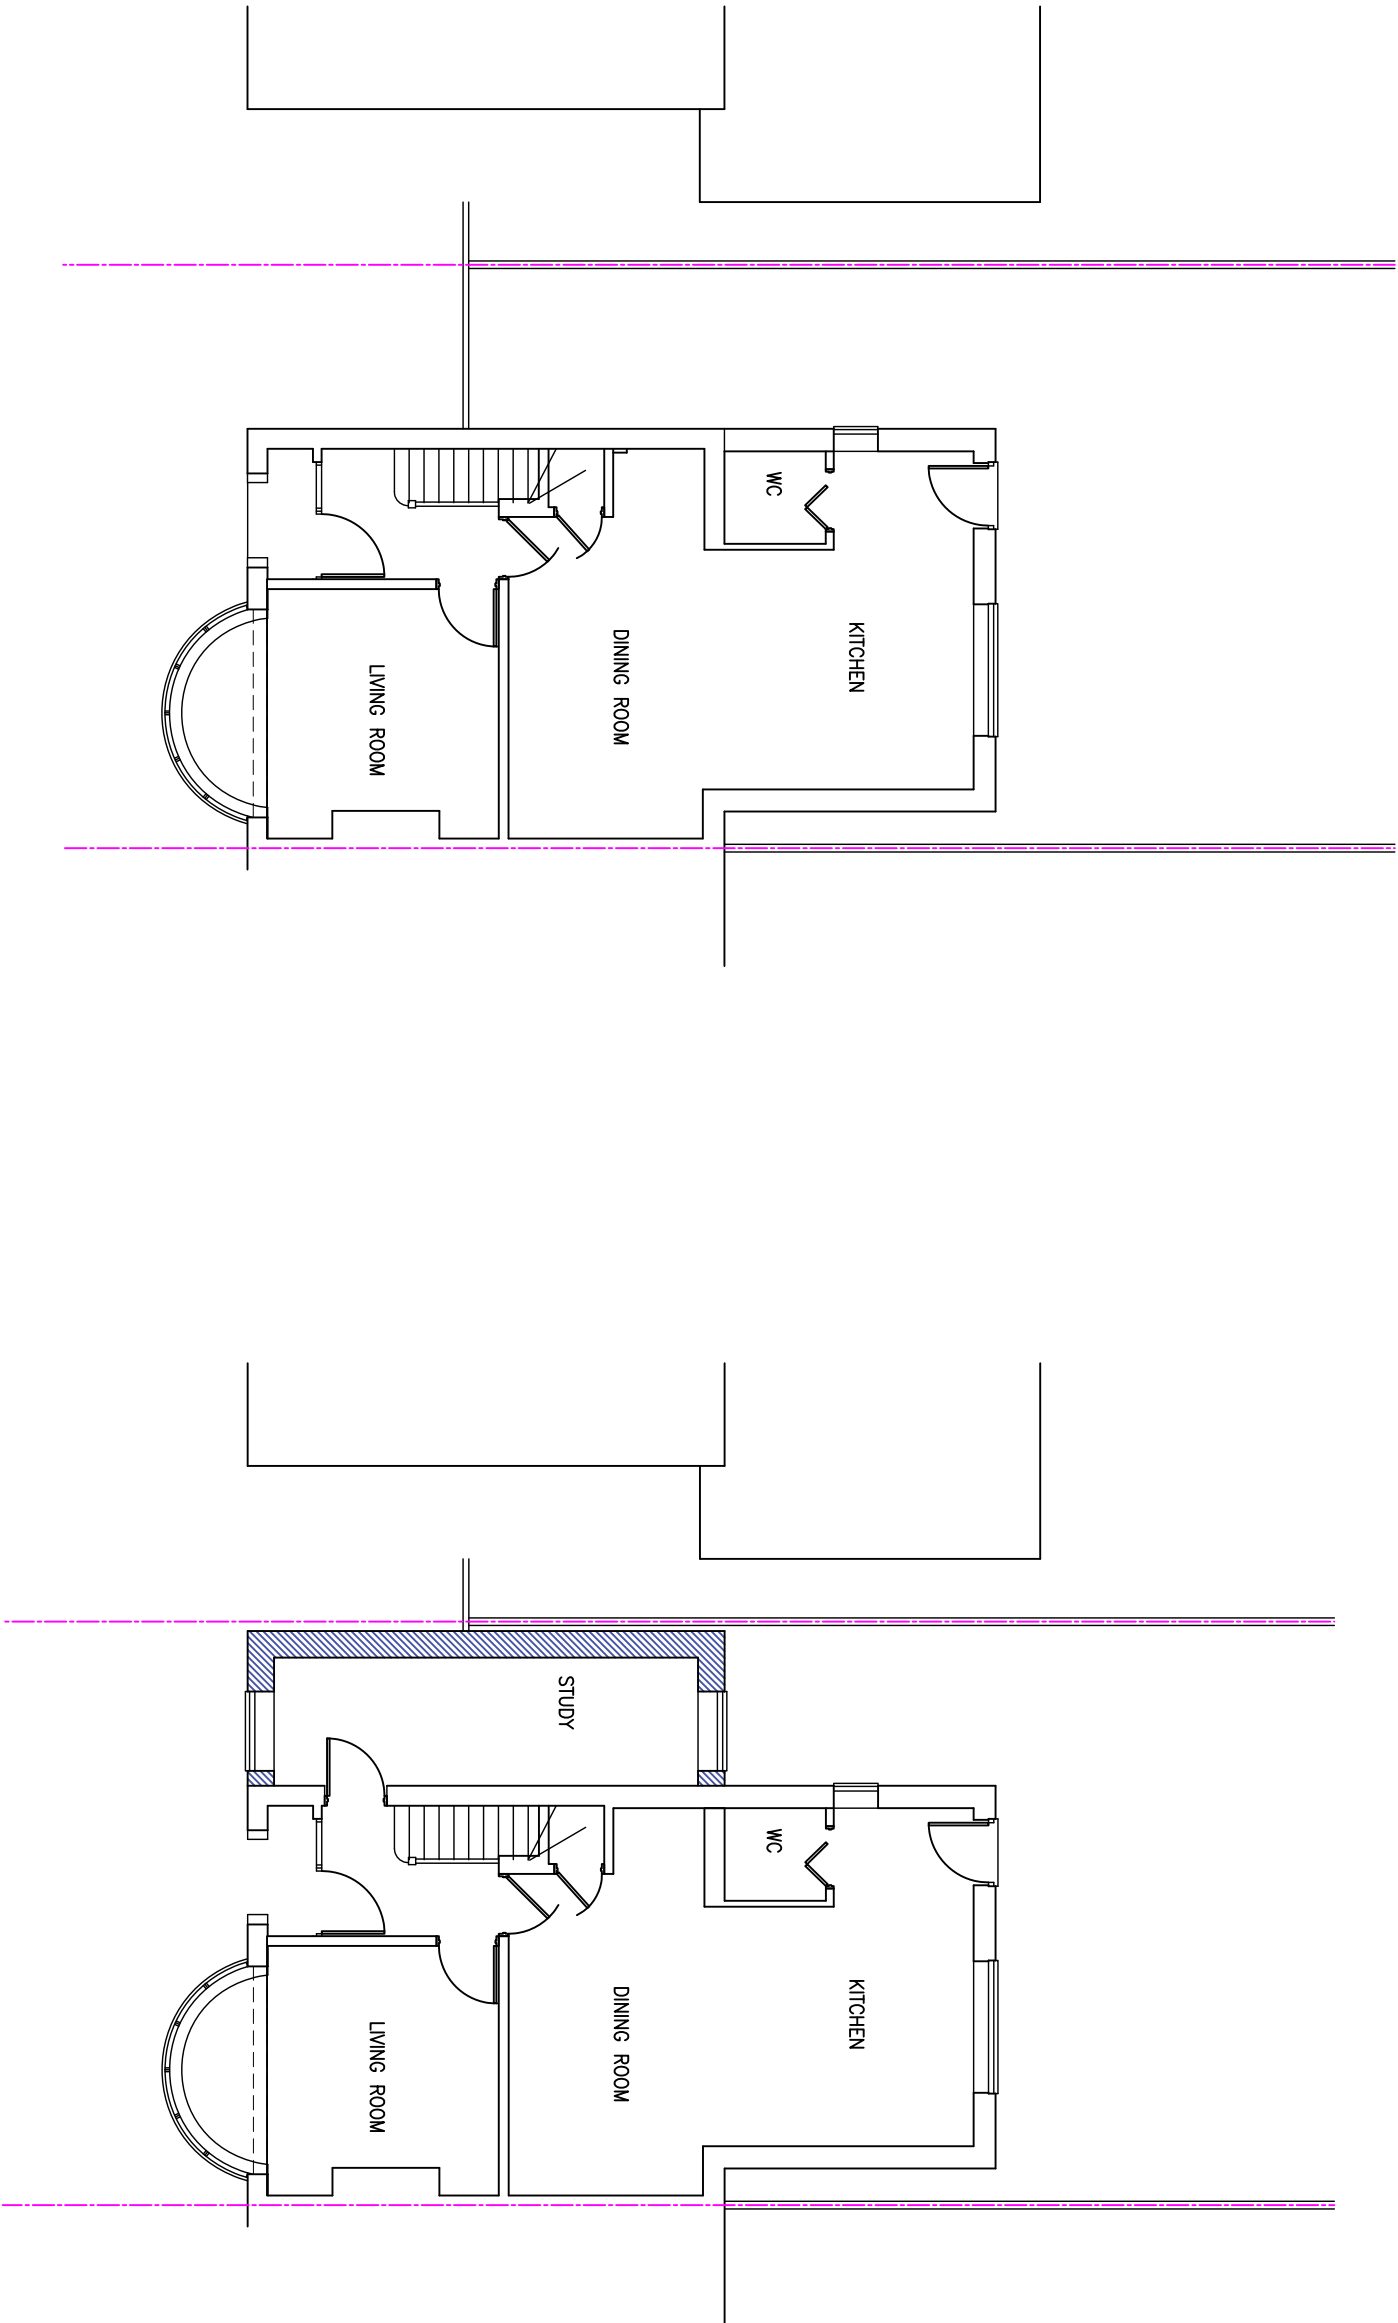


Ground Floor Plan
EXISTING

Ground Floor Plan
PROPOSED

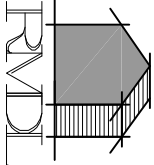

RAMMURTI DESIGN LTD
ARCHITECTURAL & PLANNING SERVICES
268 TILGHURST ROAD, READING RG30 2NE
TEL/FAX: 01189510628 MOB: 07799883574

 

Proposed single storey side extension to existing dwelling
at No. 31 Windermere Road, Reading RG2 7HU

EXISTING FLOOR PLANS
Scale: as shown
Date: February 2025 KHWind31:103 Rev -