



East Elevation

1:100

+2.550
1 01-First Floor

±0.000
0 GF-Ground Floor




South Elevation

1:100

+2.550
1 01-First Floor

±0.000
0 GF-Ground Floor

SCALE OF METRES

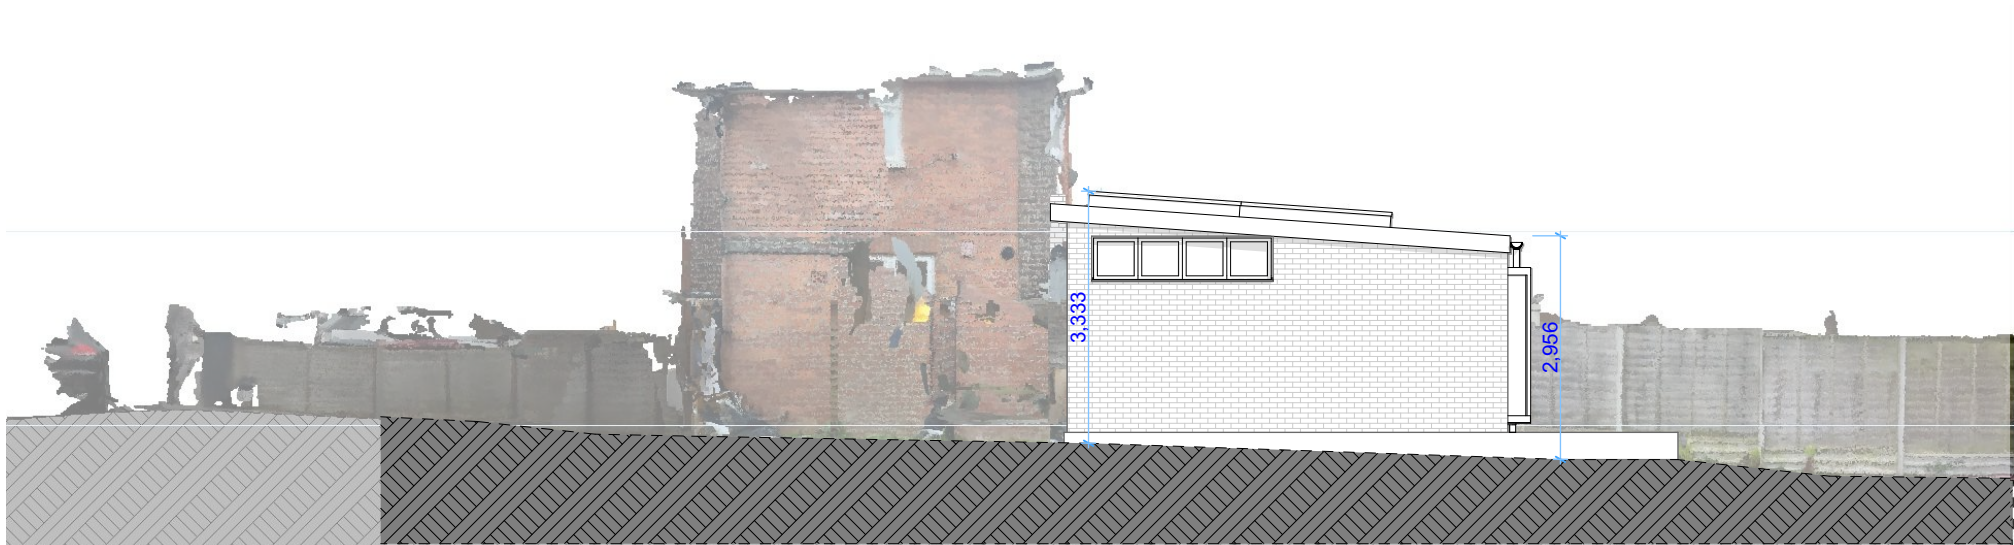

West Elevation

1:100

+2.550
1 01-First Floor

±0.000
0 GF-Ground Floor

Revision History

RevID	ChID	Change Name	Date

Cornelius Kavanagh R.I.B.A.
Architect

Cemetery Lodge
Fairmile
Henley on Thames RG9 6AA
Mobile: 07875010336
corn@corneliuskavanagh.com
www.corneliuskavanagh.com



Project Name
88 Callington

Client
Mr Riza Onuzi

88 Callington Road
#Site Address2
Reading
RG2 7QS

Drawing Name
Proposed Elevations

Drawing Status -

Drawing Scale
1:100

Layout ID
40

Revision