


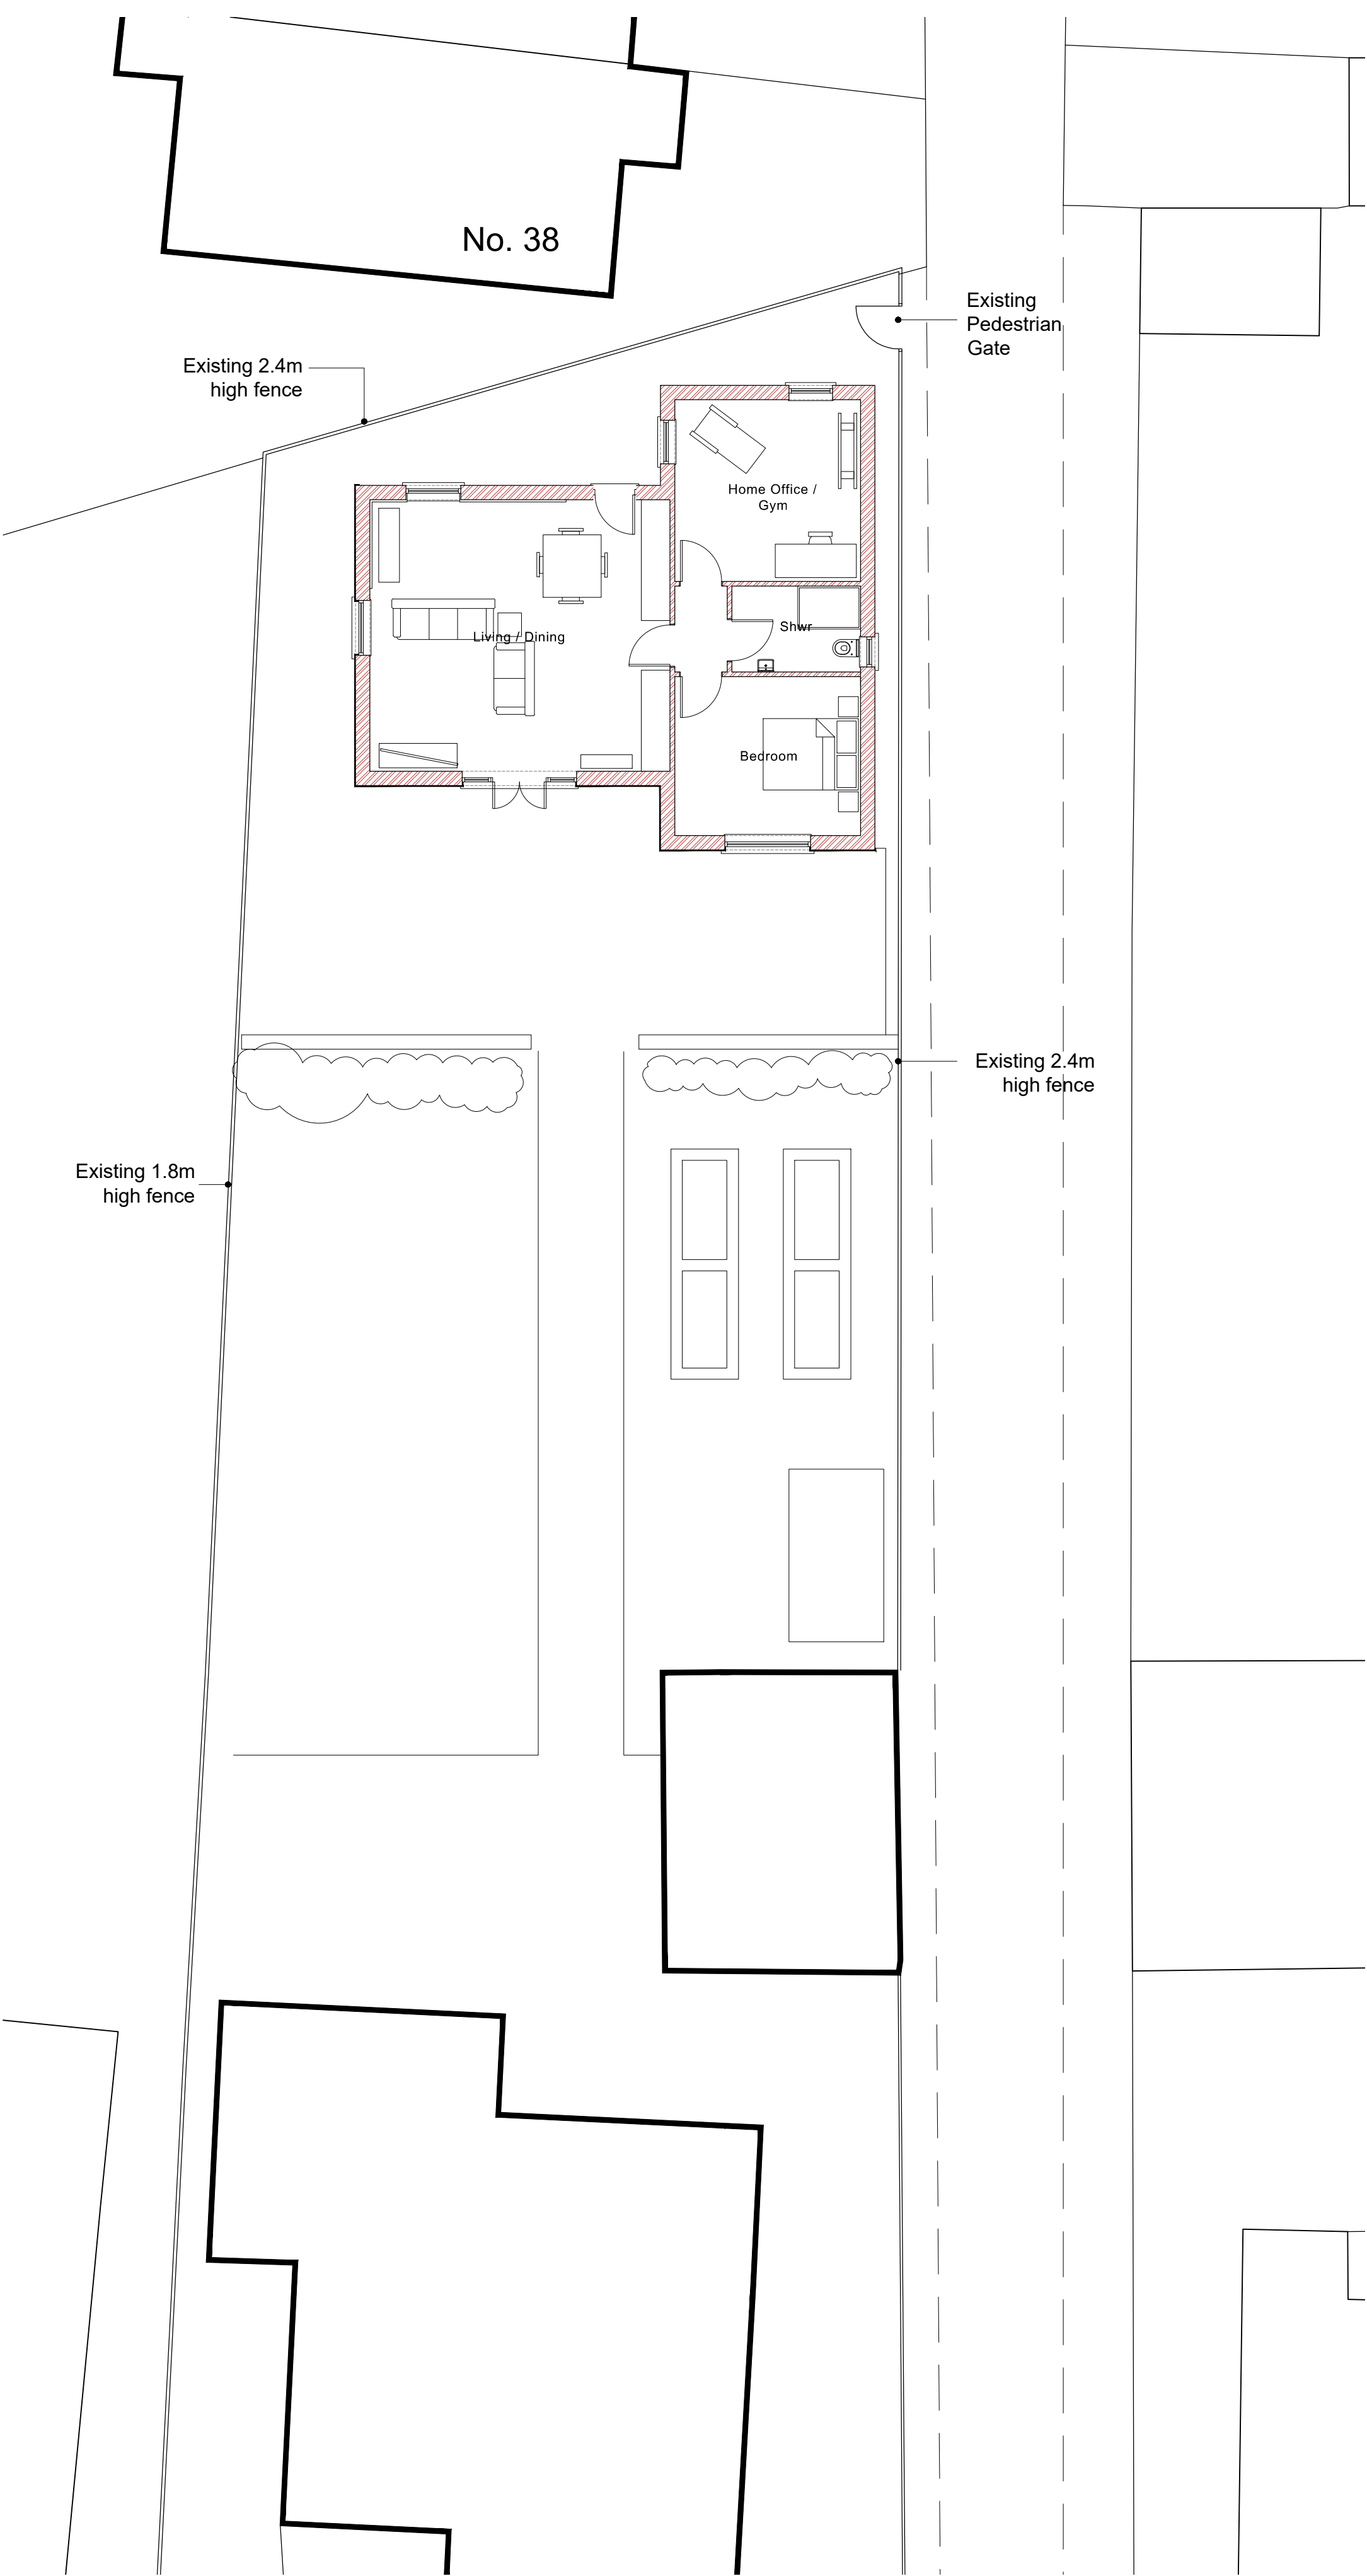

Ground Floor Plan Scale 1:100




Side Elevation Scale 1:100

Front Elevation Scale 1:100

Side Elevation Scale 1:100

Rear Elevation Scale 1:100

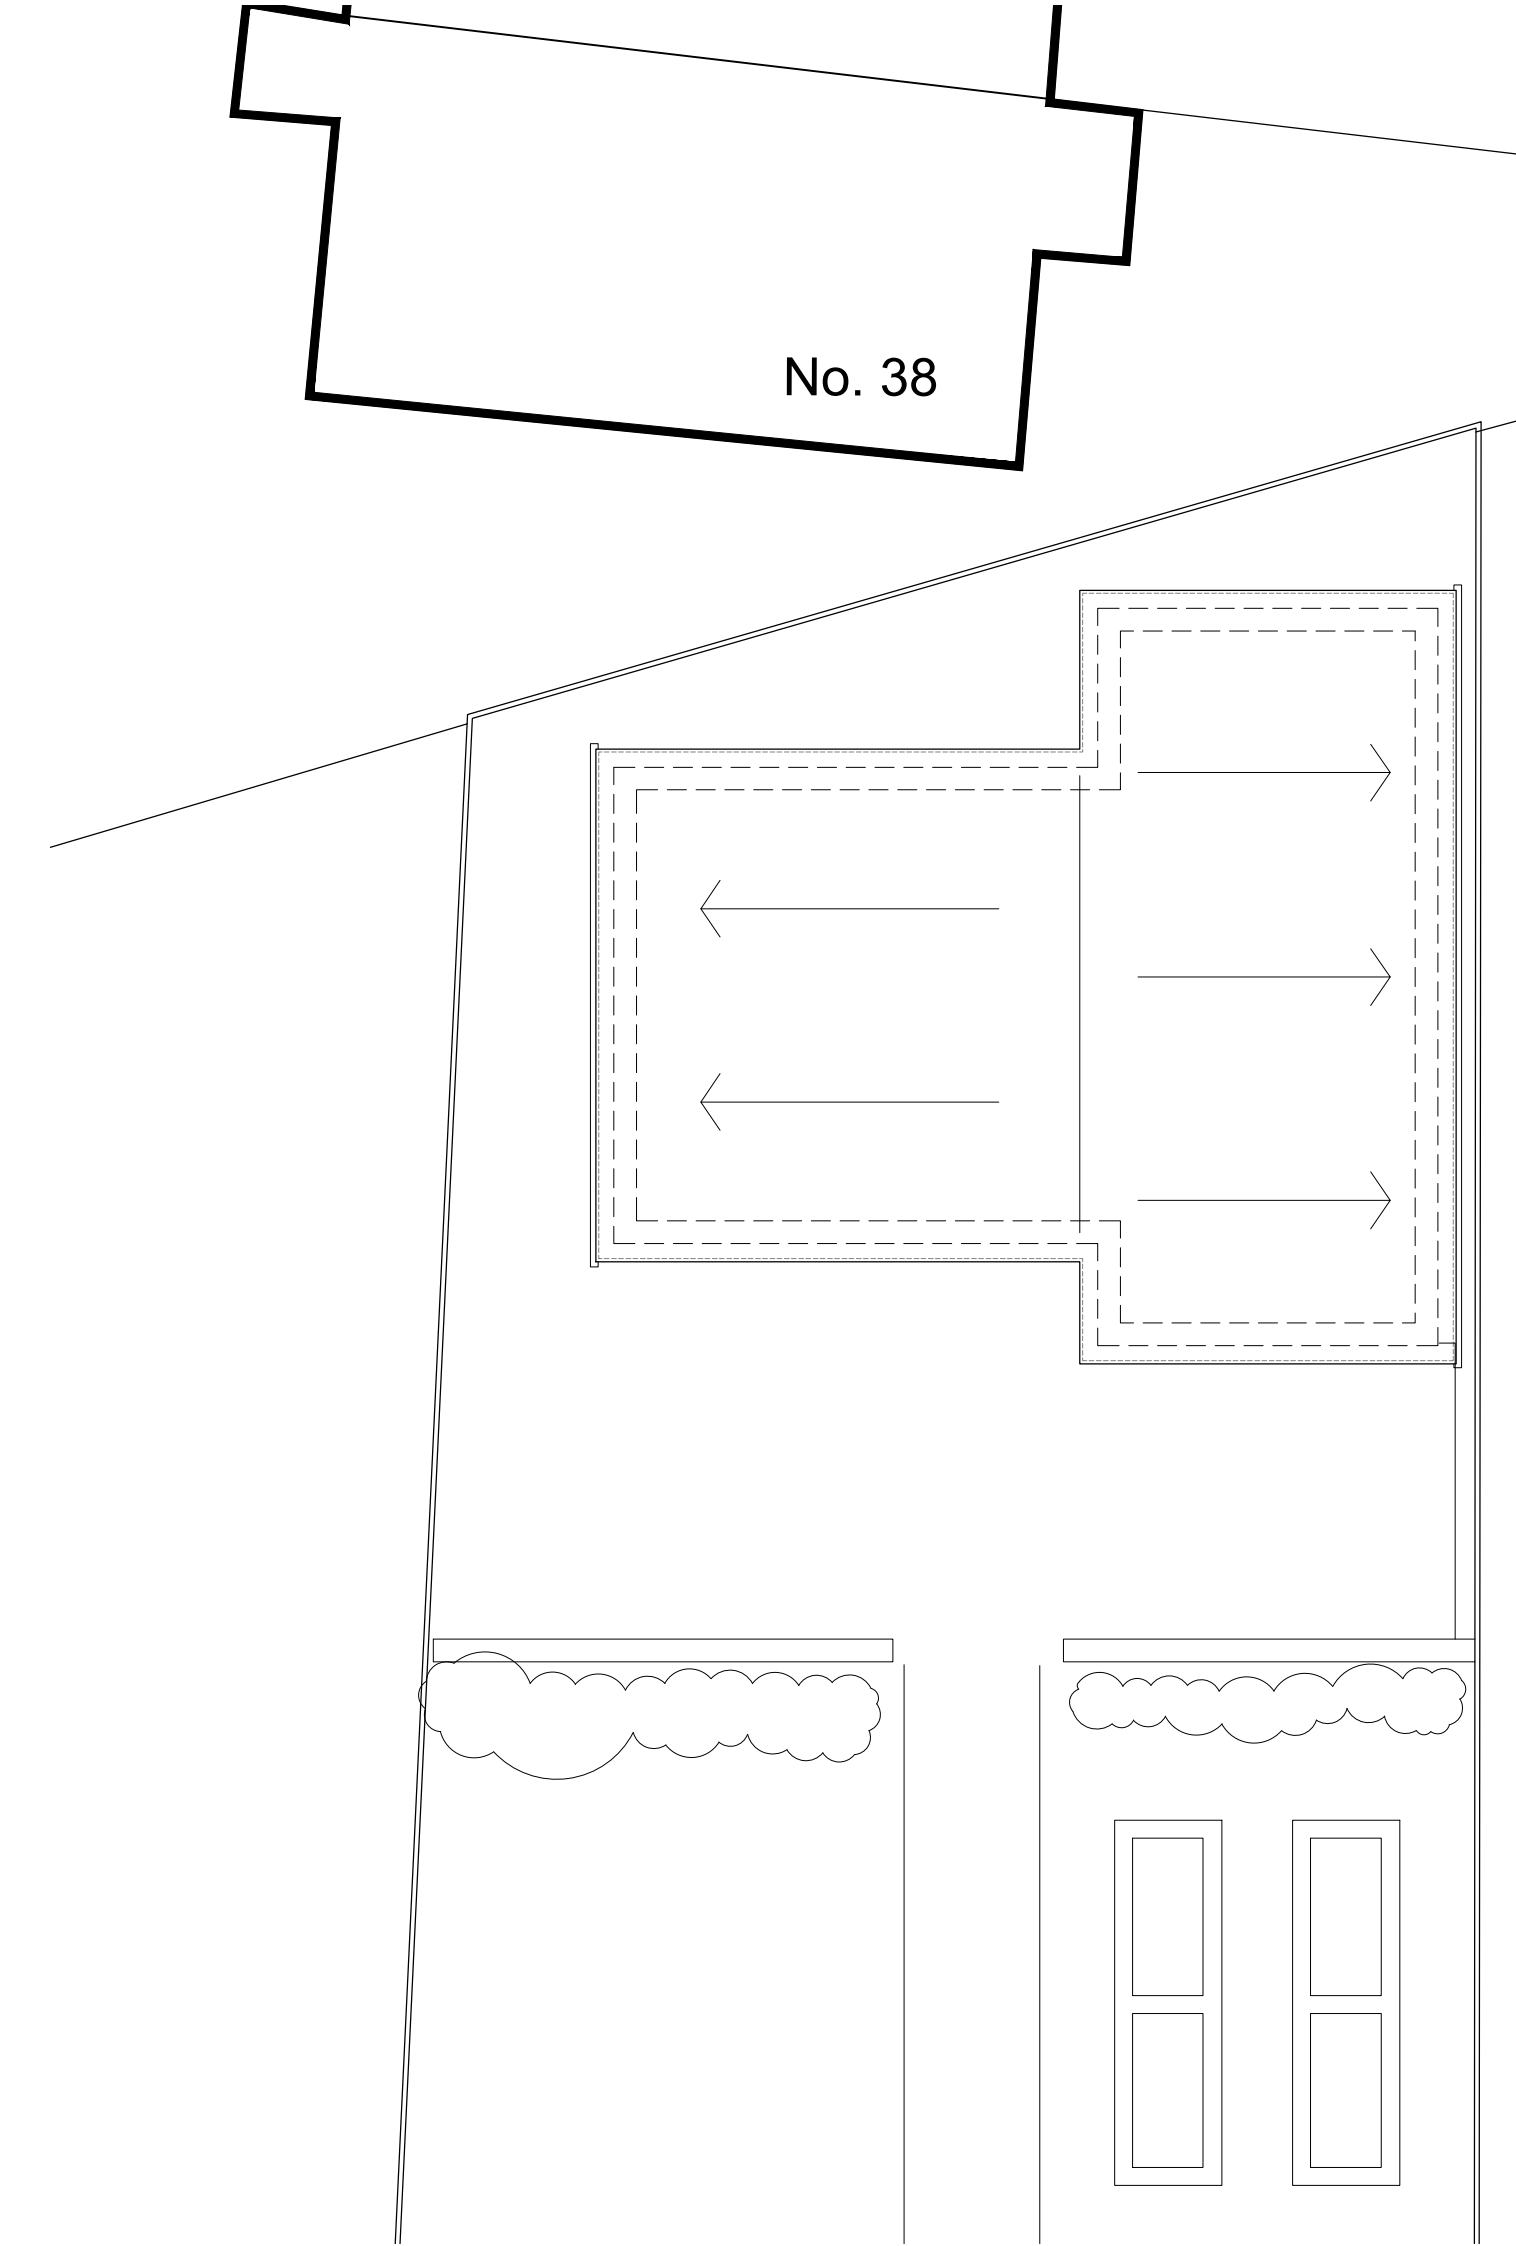

Roof Plan Scale 1:100

DO NOT SCALE FROM THIS DRAWING. VERIFY ALL DIMENSIONS BEFORE SETTING OUT, COMMENCING WORK OR MAKING ANY SHOP DRAWINGS. REPORT ANY DISCREPANCIES TO SUPERVISING OFFICER IMMEDIATELY. COPYRIGHT ©

1:100 scale Bar
This Drawing has been produced for printing onto A2 size paper. If printing on A3 please use the scale below for reference.
0m 0.5m 1.0m 2.0m 3.0m 4.0m


1:500 scale Bar
This Drawing has been produced for printing onto A2 size paper. If printing on A3 please use the scale below for reference.
0m 2.5m 5m 10m 20m 40m

1:1250 scale Bar
This Drawing has been produced for printing onto A2 size paper. If printing on A3 please use the scale below for reference.
0m 6.2m 12.5m 25m 50m 100m

© Crown copyright 2025 Ordnance Survey 100053143
Cadastral data is subject to Crown copyright and is reproduced with permission of HM Land Registry.



Location Plan Scale 1:1250

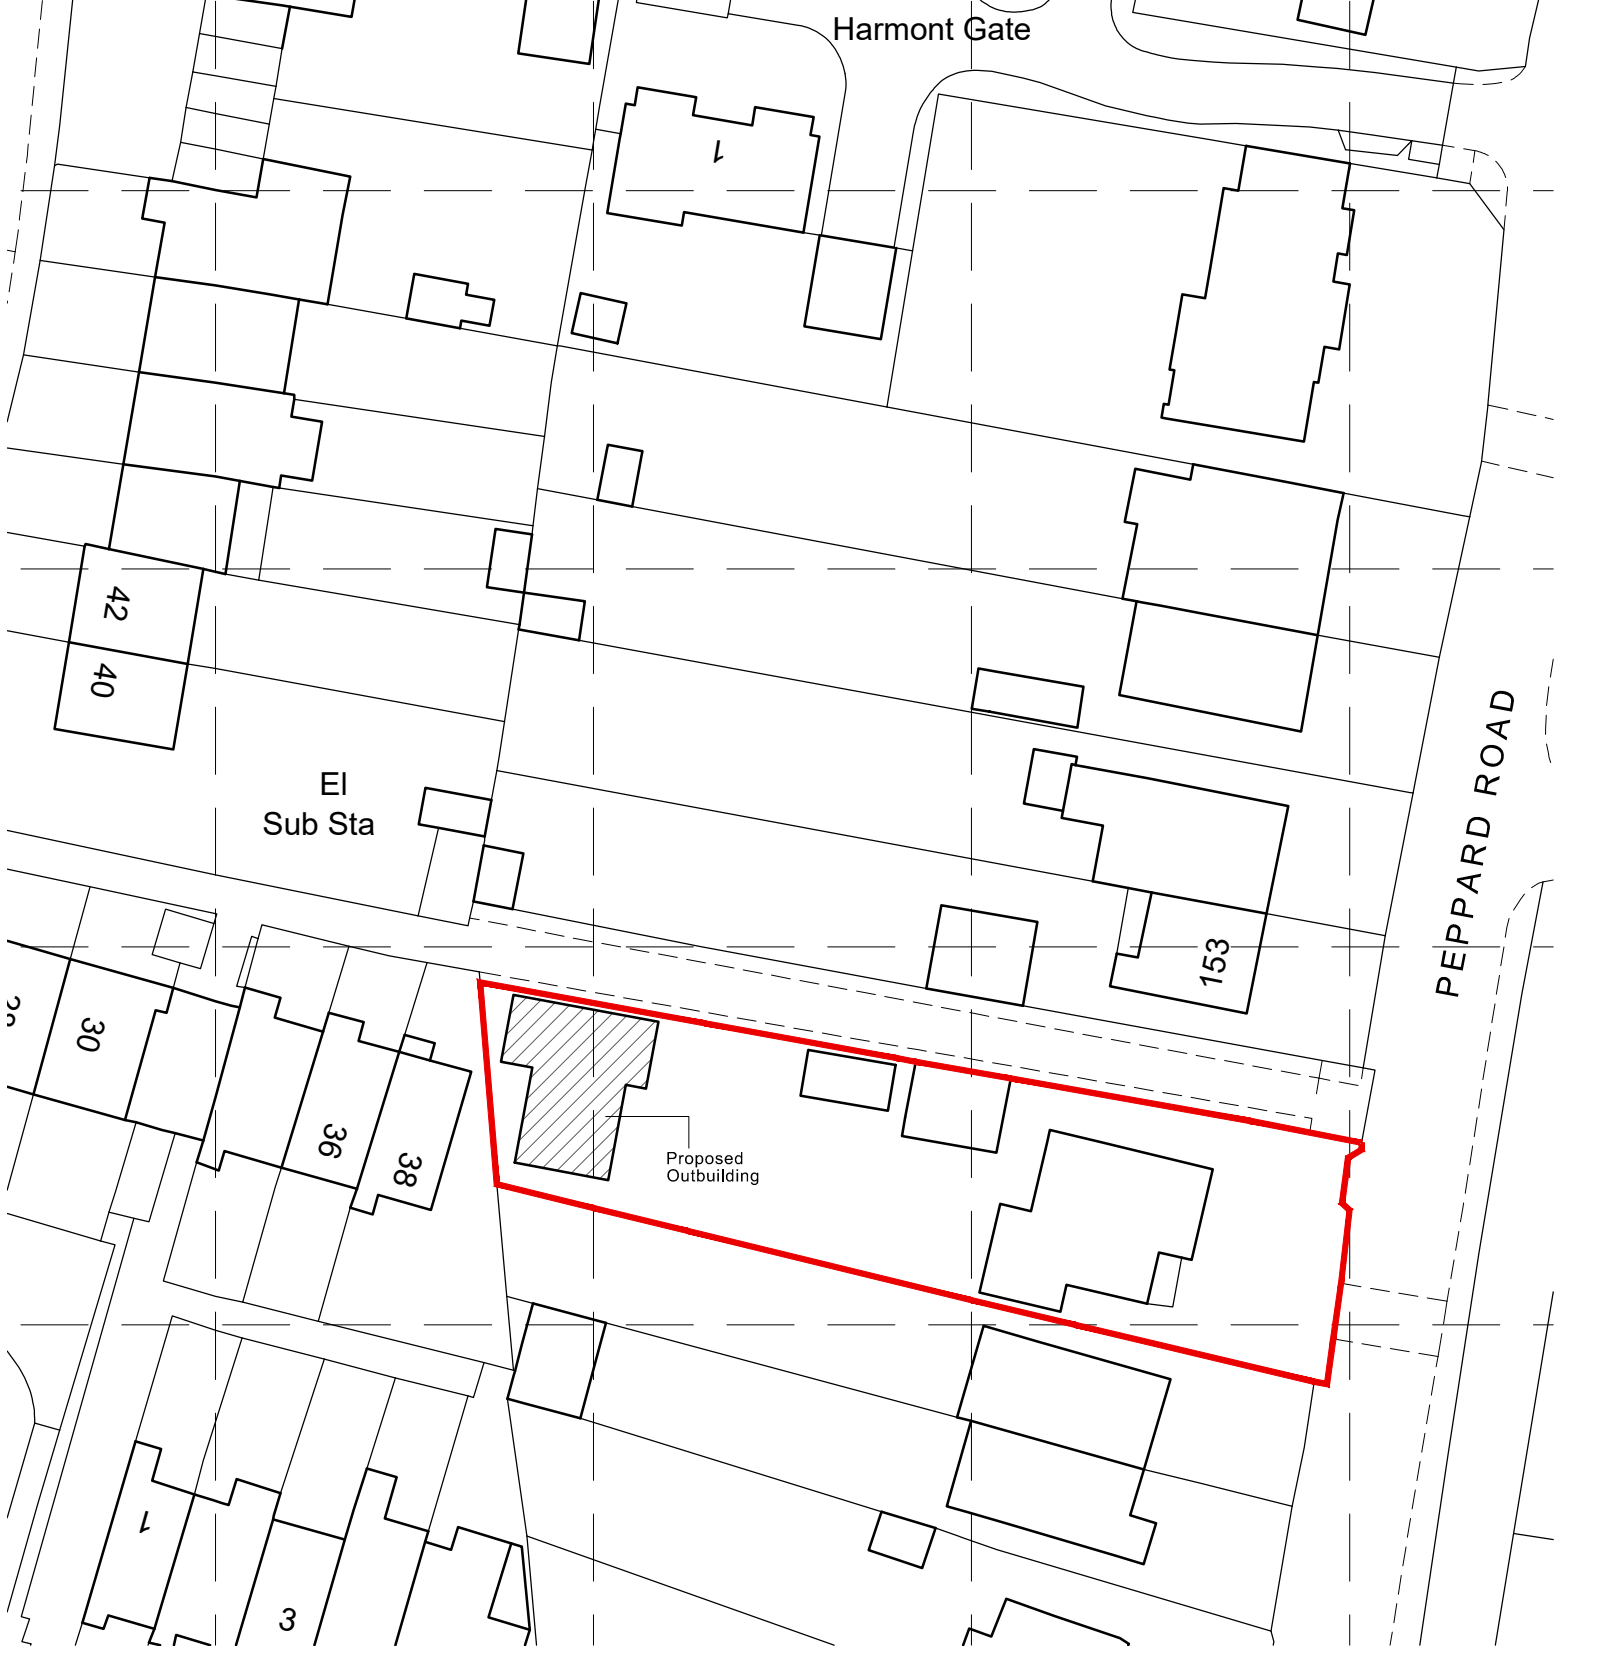

Site Plan Scale 1:500

Rev B - Labeling Revisions - Feb 2025
Rev A - Minor Alterations - January 2025

Bonney Architecture
PLANNING & TECHNICAL SERVICES

CLIENT Mr & Mrs J Simmons 14 Hornbeam Close, Banham, Wokingham, RG41 4LR, 07515 355 770, bonneyarchitecture@gmail.com

JOB 151 Peppard Road, Emmer Green, Reading, RG4 8TR

DRG EXISTING OUTBUILDING

SCALE As Shown DRAWN P Bonney DATE January 2025 BA 0304 02 A