
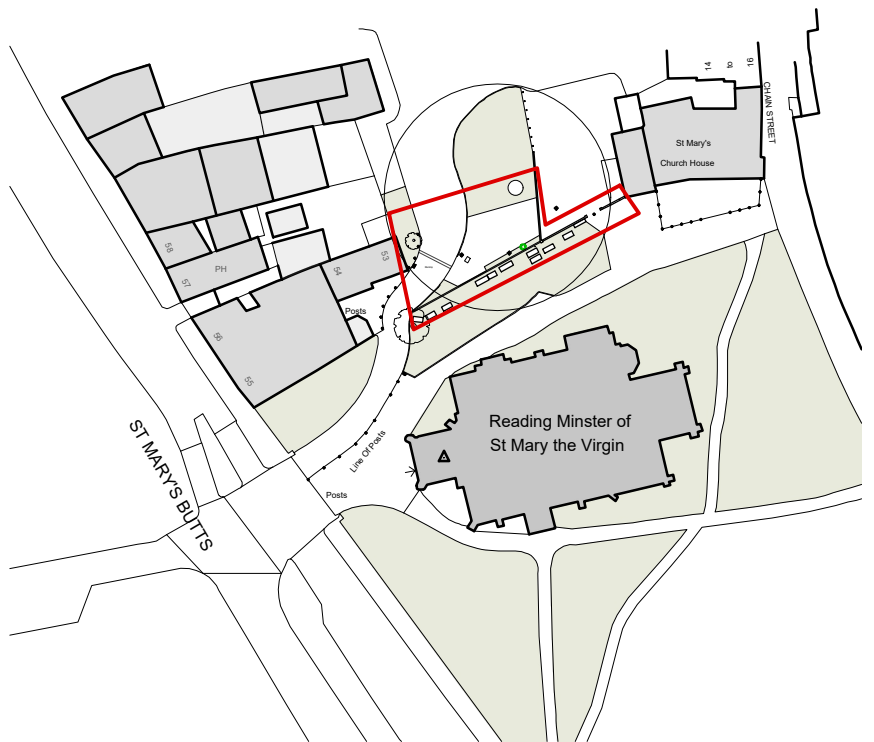


REV	COMMENTS	DATE

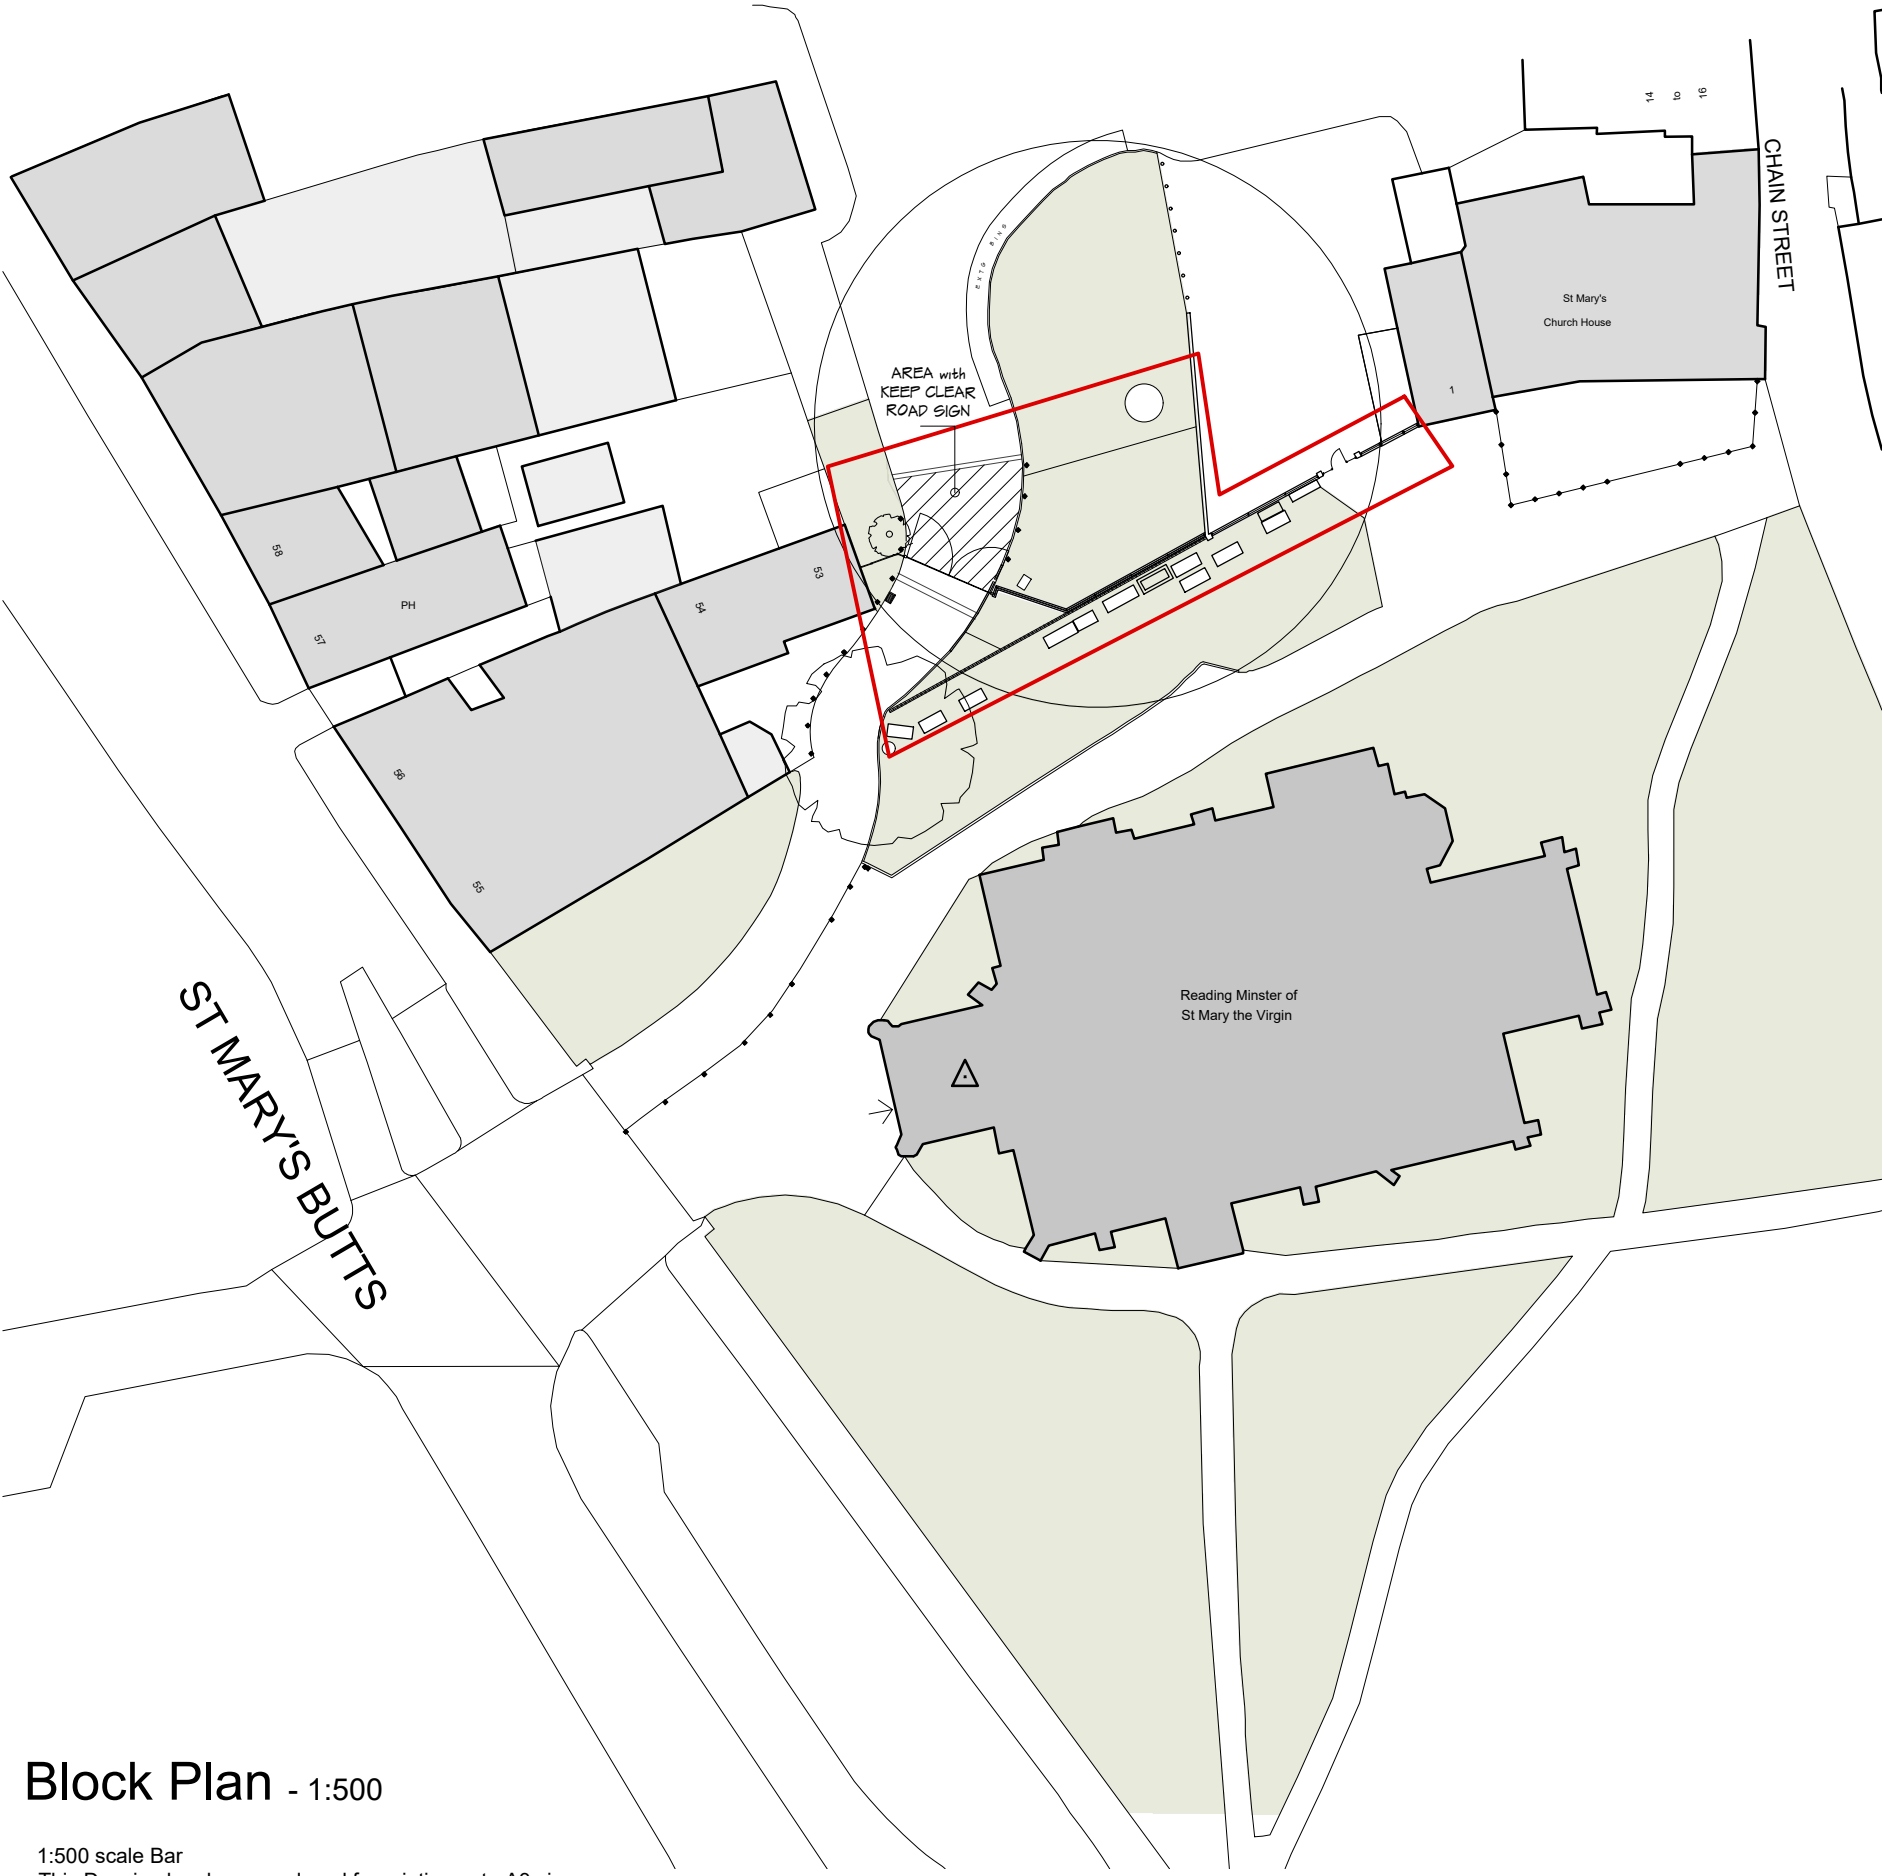


SHAUN TANNER

ARCHITECTURE & PLANNING

www.stlarchitecture.co.uk studio@stlarchitecture.co.uk 0118 989 0808

CLIENT	Reading Central & Abbey Quarter BIDS			
PROJECT	St Mary's Service Yard			
DRAWING	Block and Location Plan			
STATUS	Planning - NMA			DATE Nov 2024
SCALE	1:50 on A1	DRAWN RC	CHECKED NO 3865/220	REV -

THIS DRAWING MUST NOT BE SCALED UNLESS ISSUED FOR PLANNING PURPOSES. ALL DIMENSIONS ARE TO BE VERIFIED PRIOR TO SETTING OUT, COMMENCING WORK, OR PRODUCTION OF FABRICATION DRAWINGS. REPORT ANY DISCREPANCIES TO THE SUPERVISING OFFICER IMMEDIATELY. ©

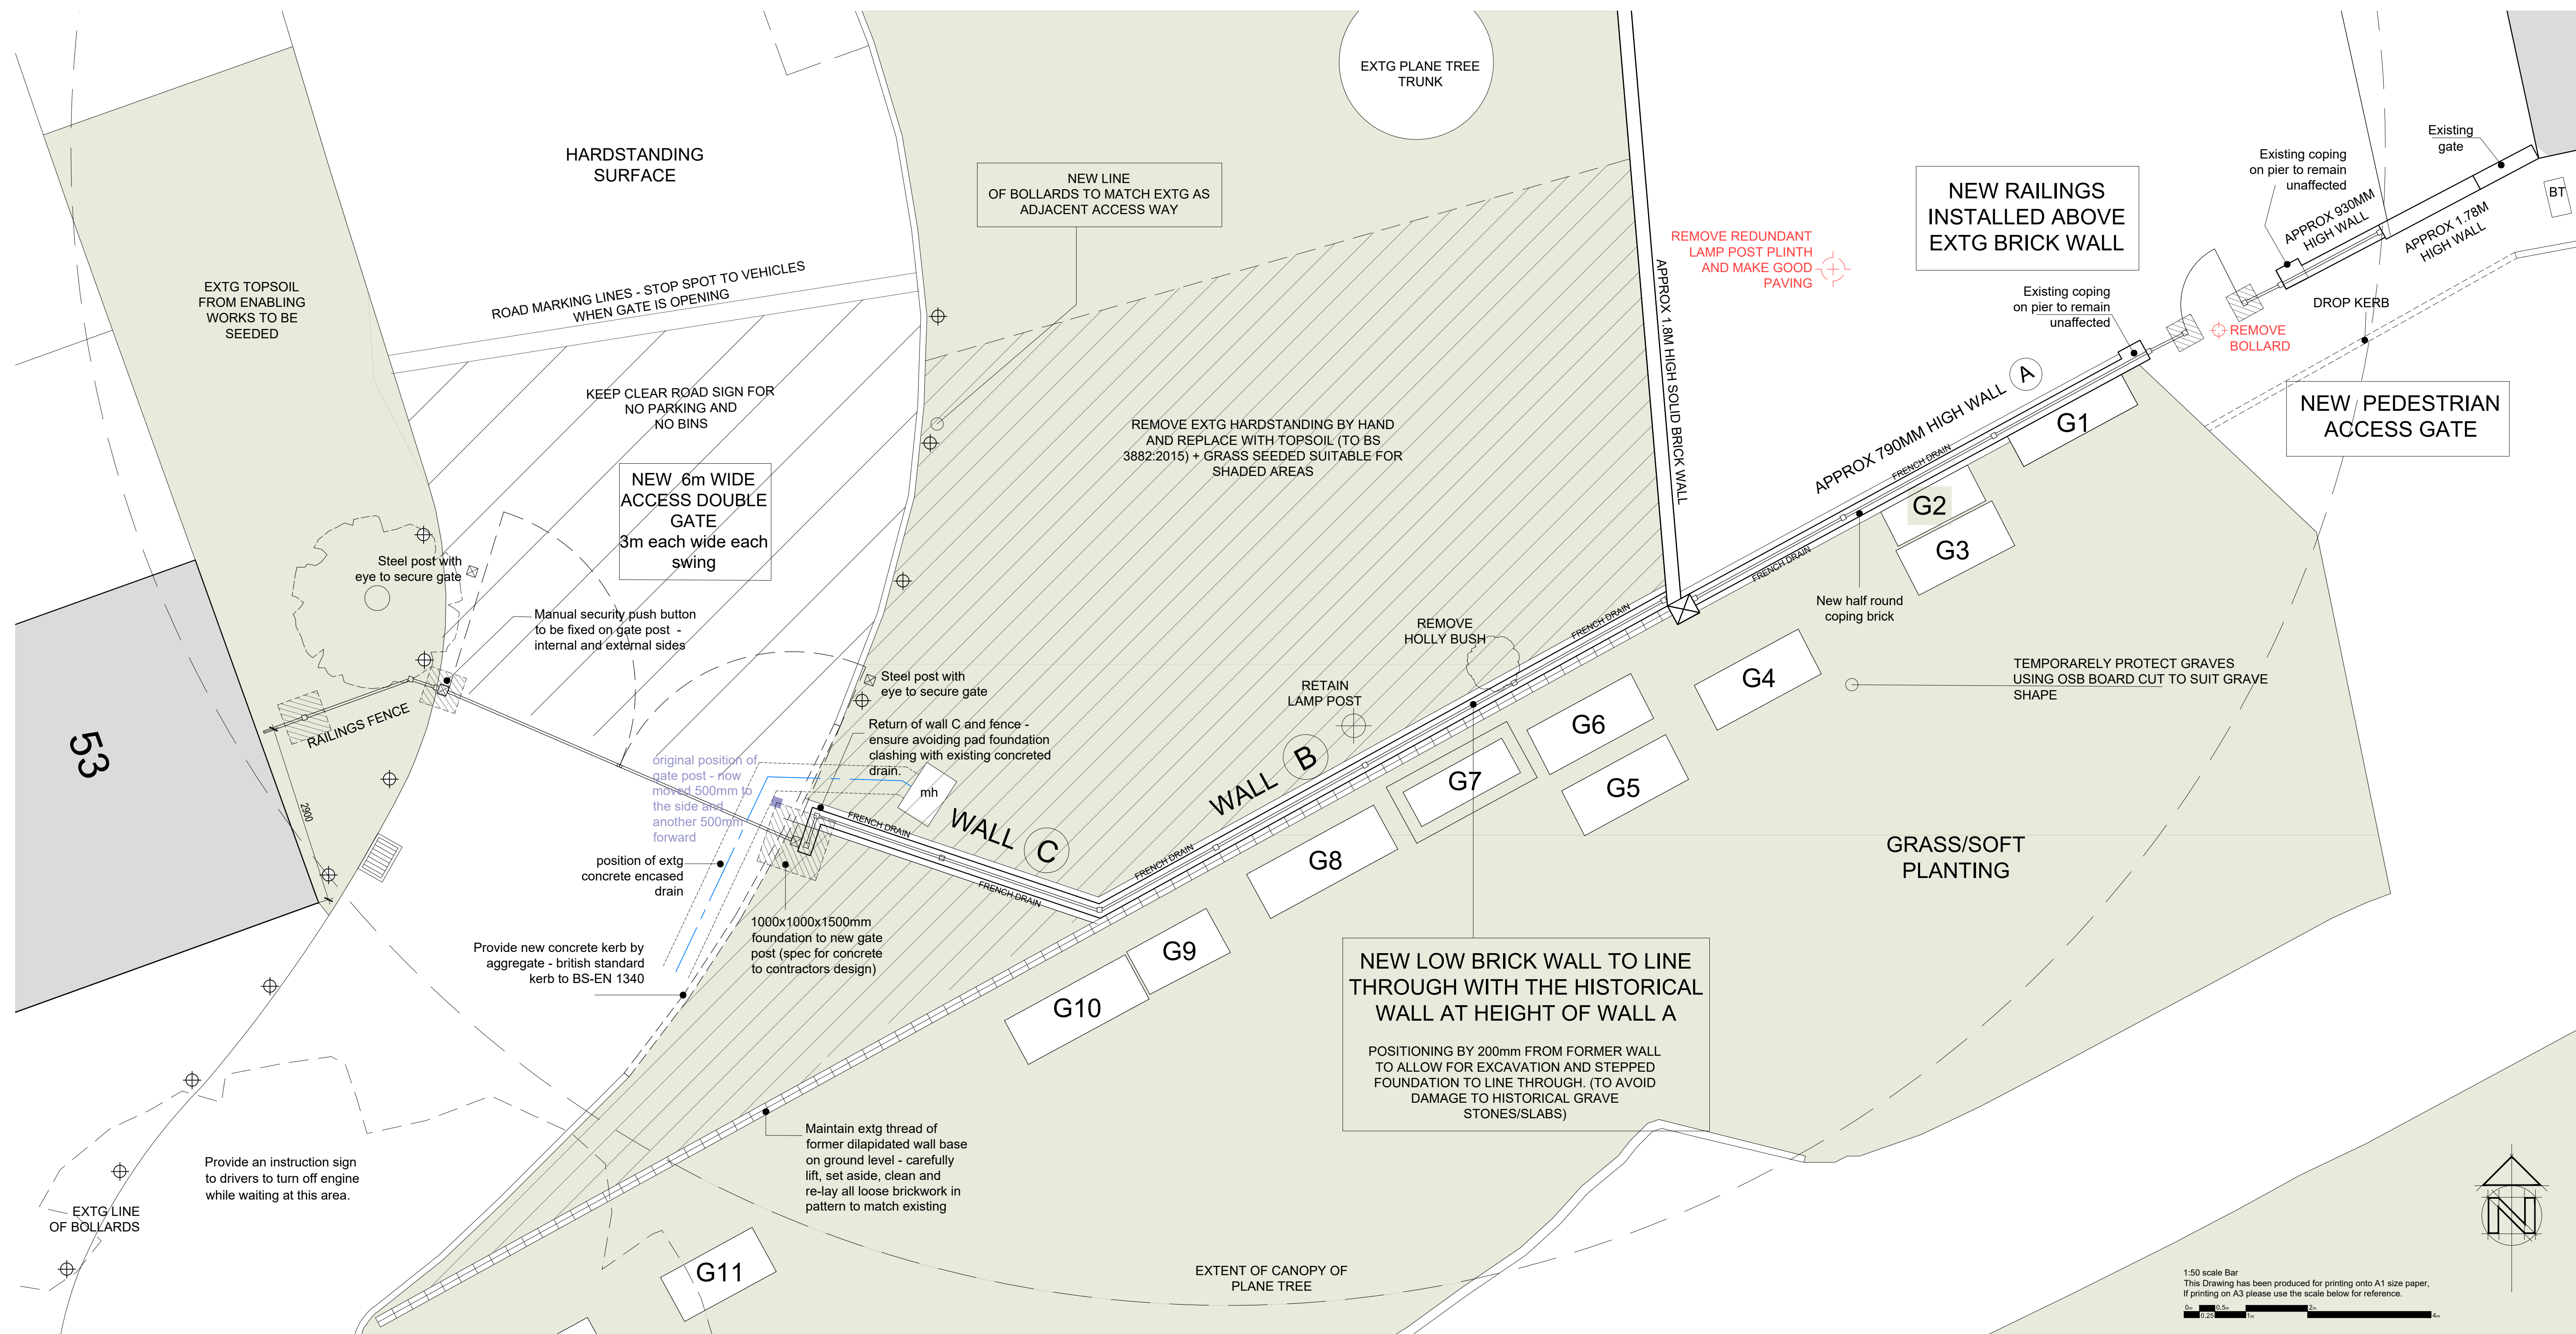

SITE PLAN - revised and coordinated with working drawings
1:50

REV	COMMENTS	DATE



SHAUN TANNER
ARCHITECTURE & PLANNING

www.stlarchitecture.co.uk studio@stlarchitecture.co.uk 0118 989 0808

CLIENT Reading Central & Abbey Quarter BIDS
PROJECT St Mary's Service Yard

DRAWING Site Plan - AMENDED

STATUS Planning - NMA **DATE** Nov 2024
SCALE 1:50 on A1 **DRAWN** RC **CHECKED** NO **3865/222** **REV** -

THIS DRAWING MUST NOT BE SCALED UNLESS ISSUED FOR PLANNING PURPOSES. ALL DIMENSIONS ARE TO BE VERIFIED PRIOR TO SETTING OUT, COMMENCING WORK, OR PRODUCTION OF FABRICATION DRAWINGS. REPORT ANY DISCREPANCIES TO THE SUPERVISING OFFICER IMMEDIATELY. ©