

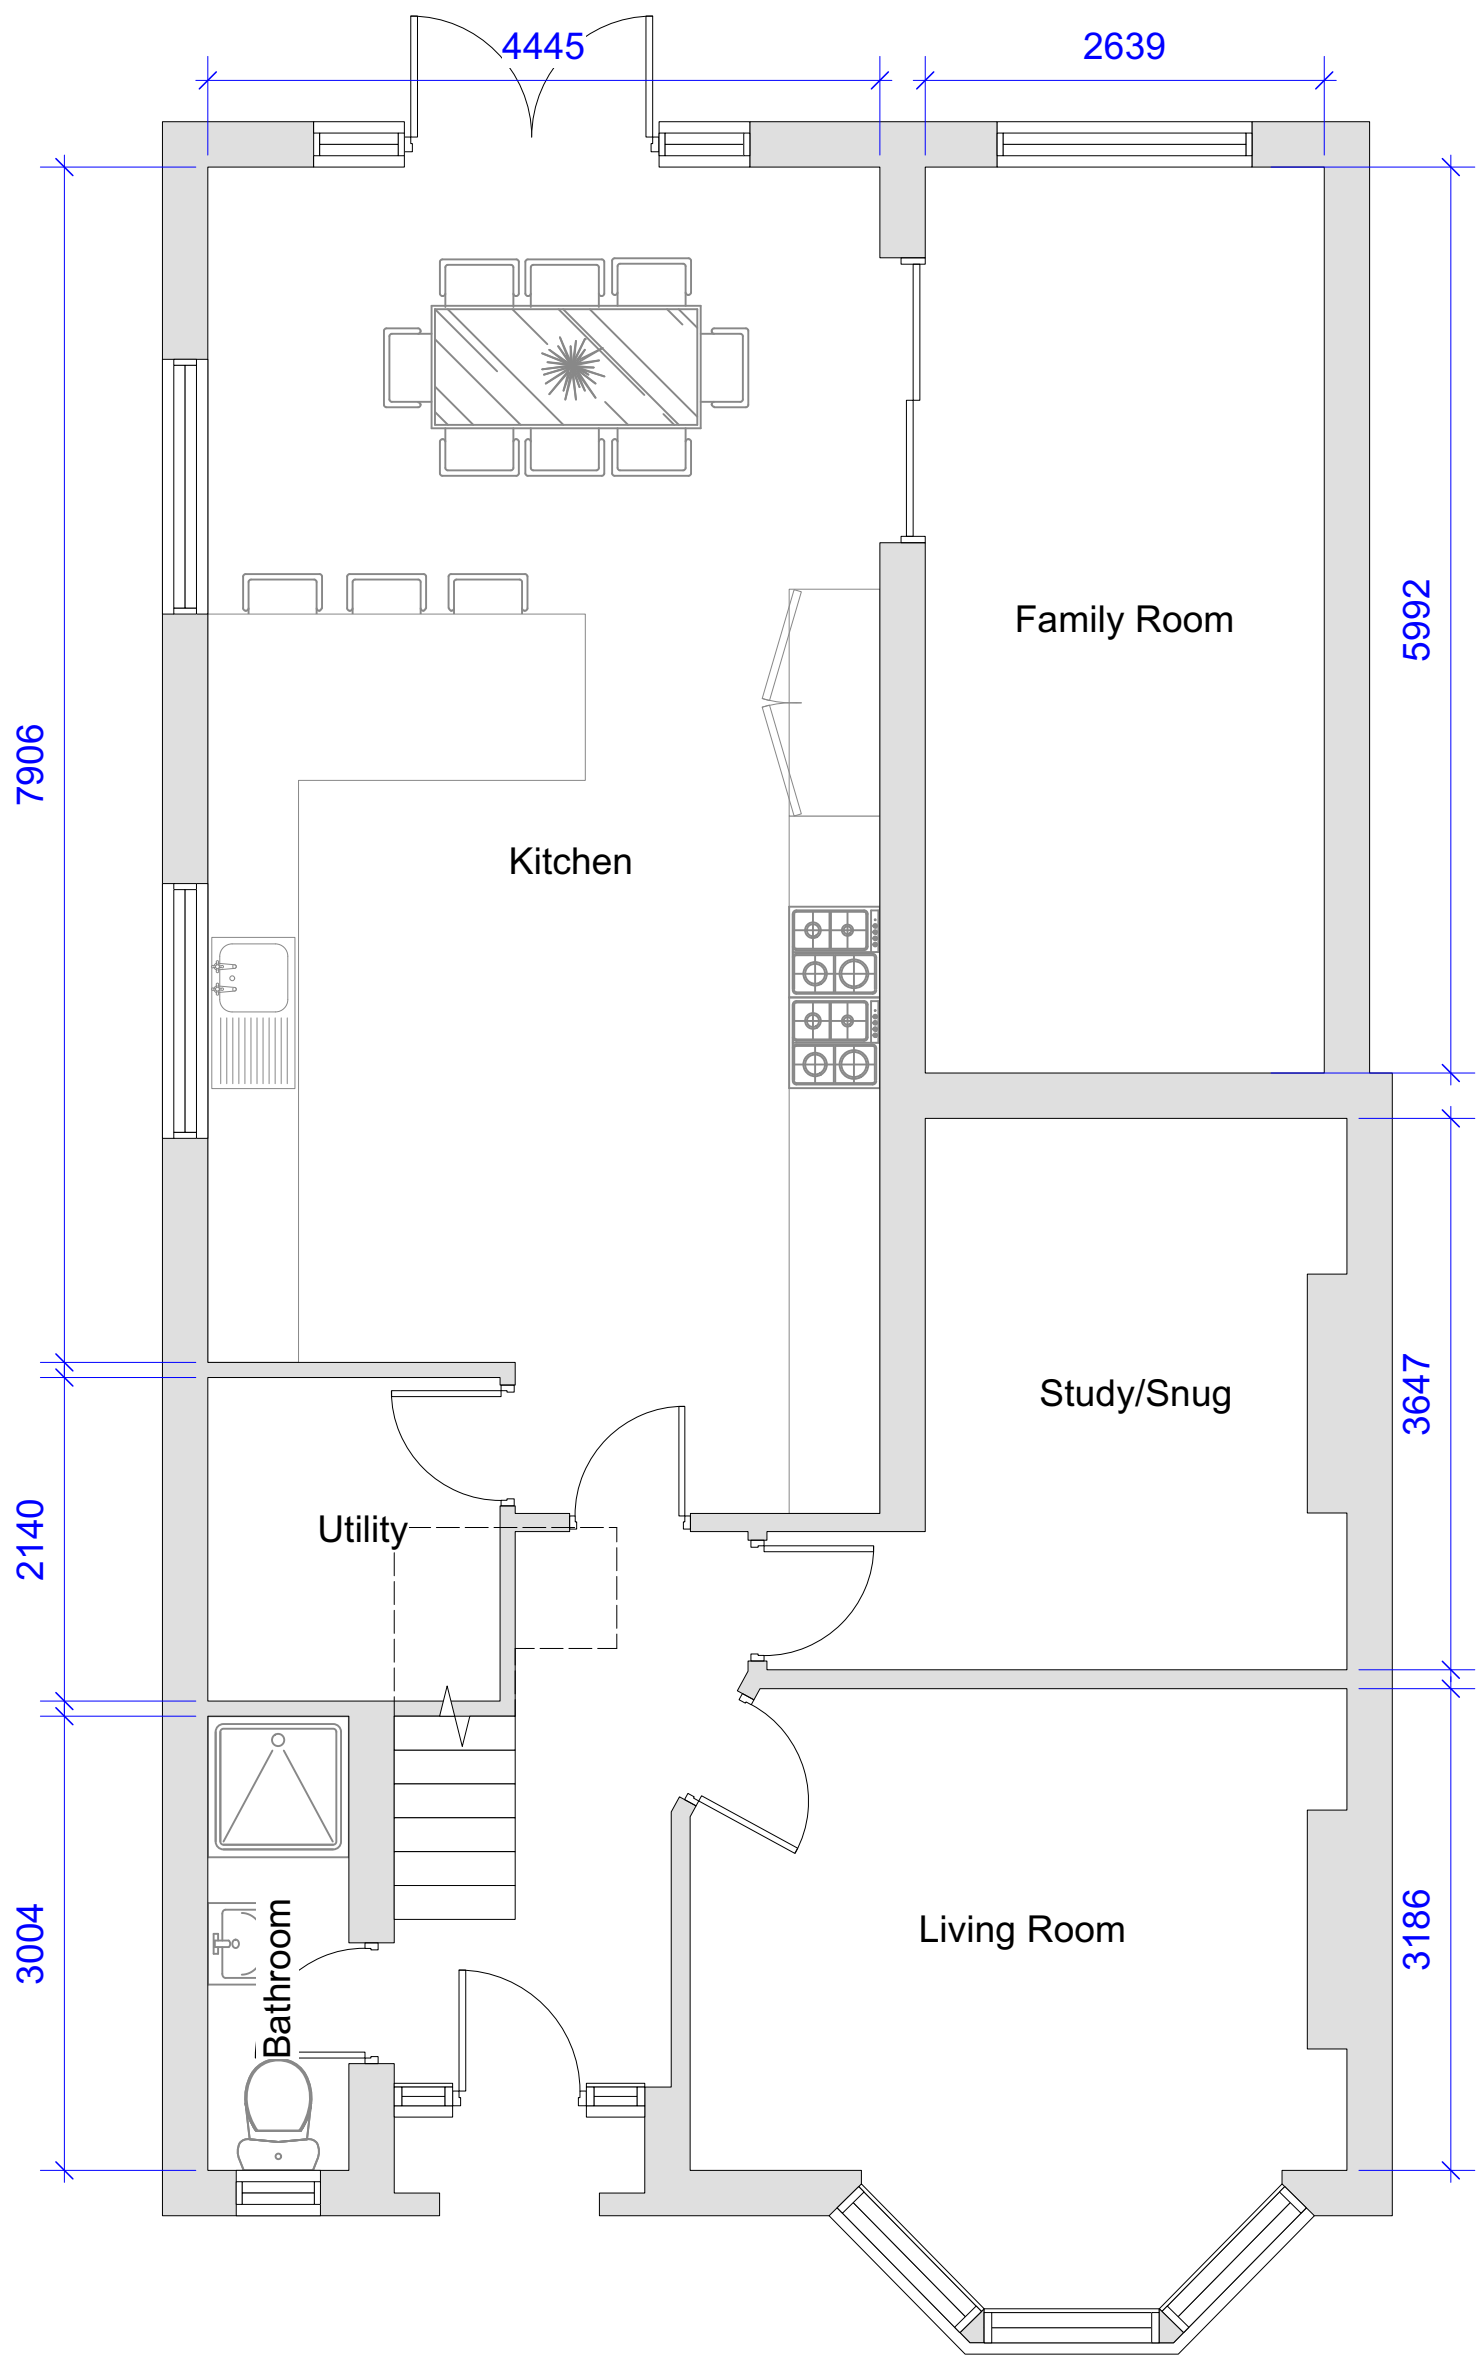
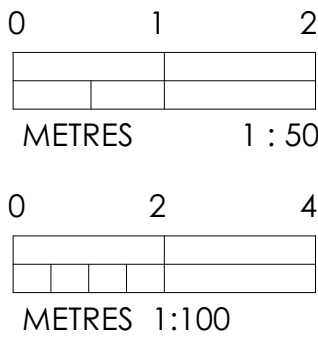


GENERAL NOTES


© The Copyright of this drawing remains with Inception Planning Limited and is not to be reproduced without approval.
This drawing is to be read with all other standard documentation.

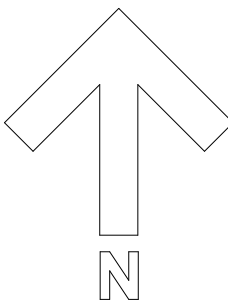

Ground Floor Plan

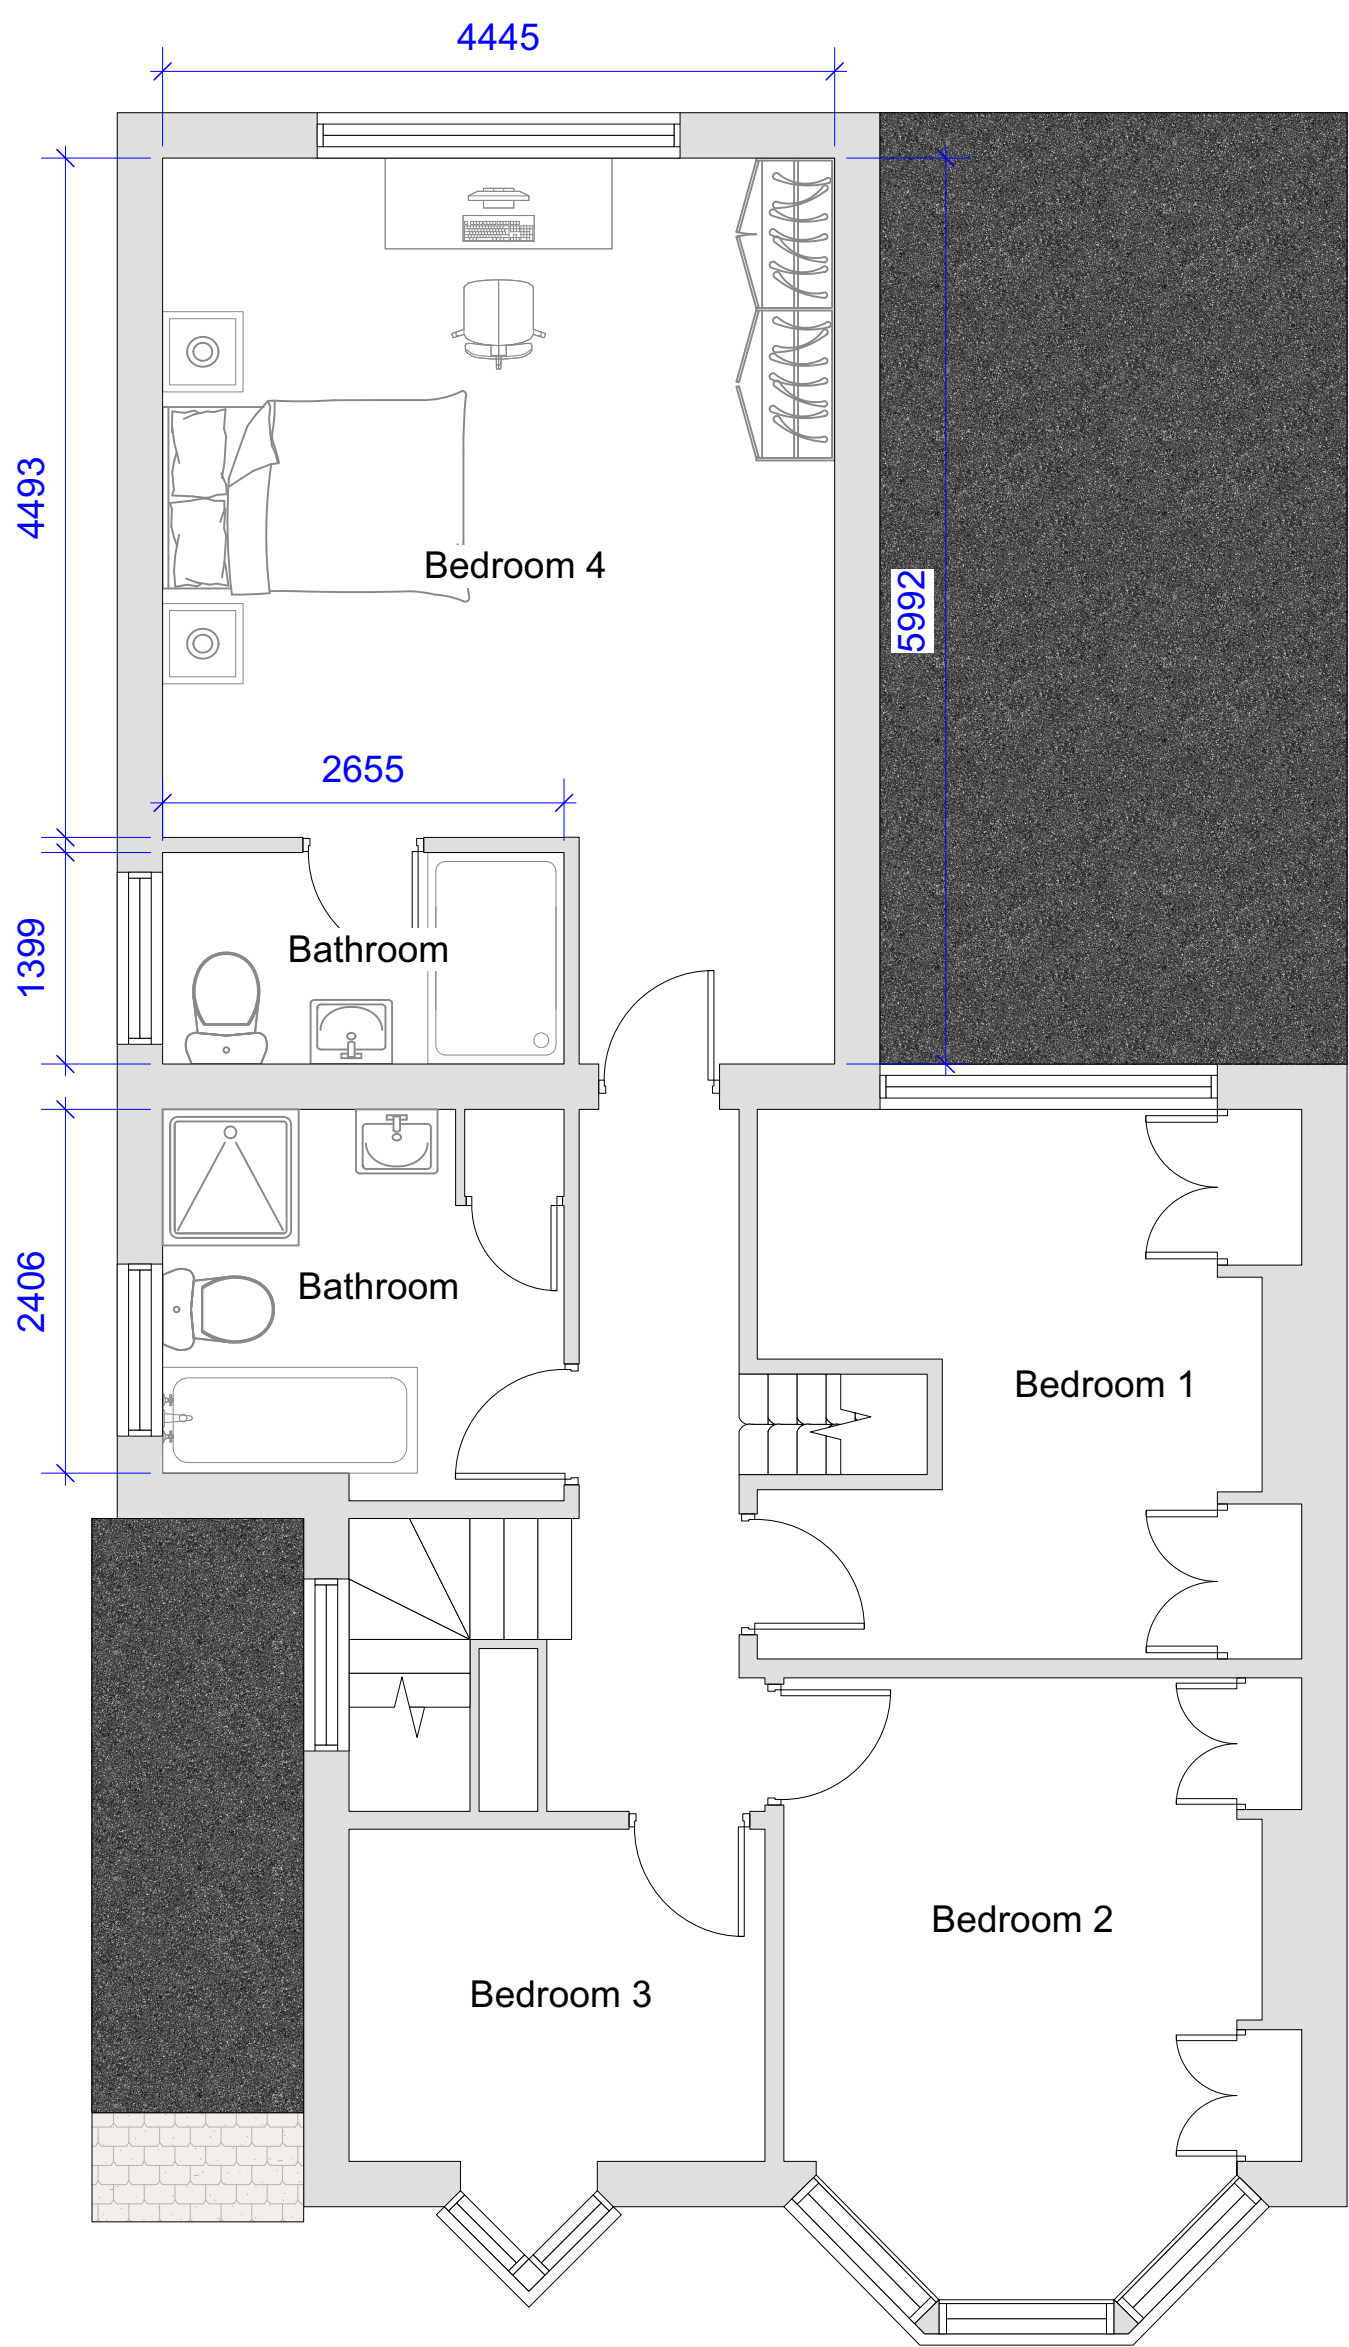

First Floor Plan

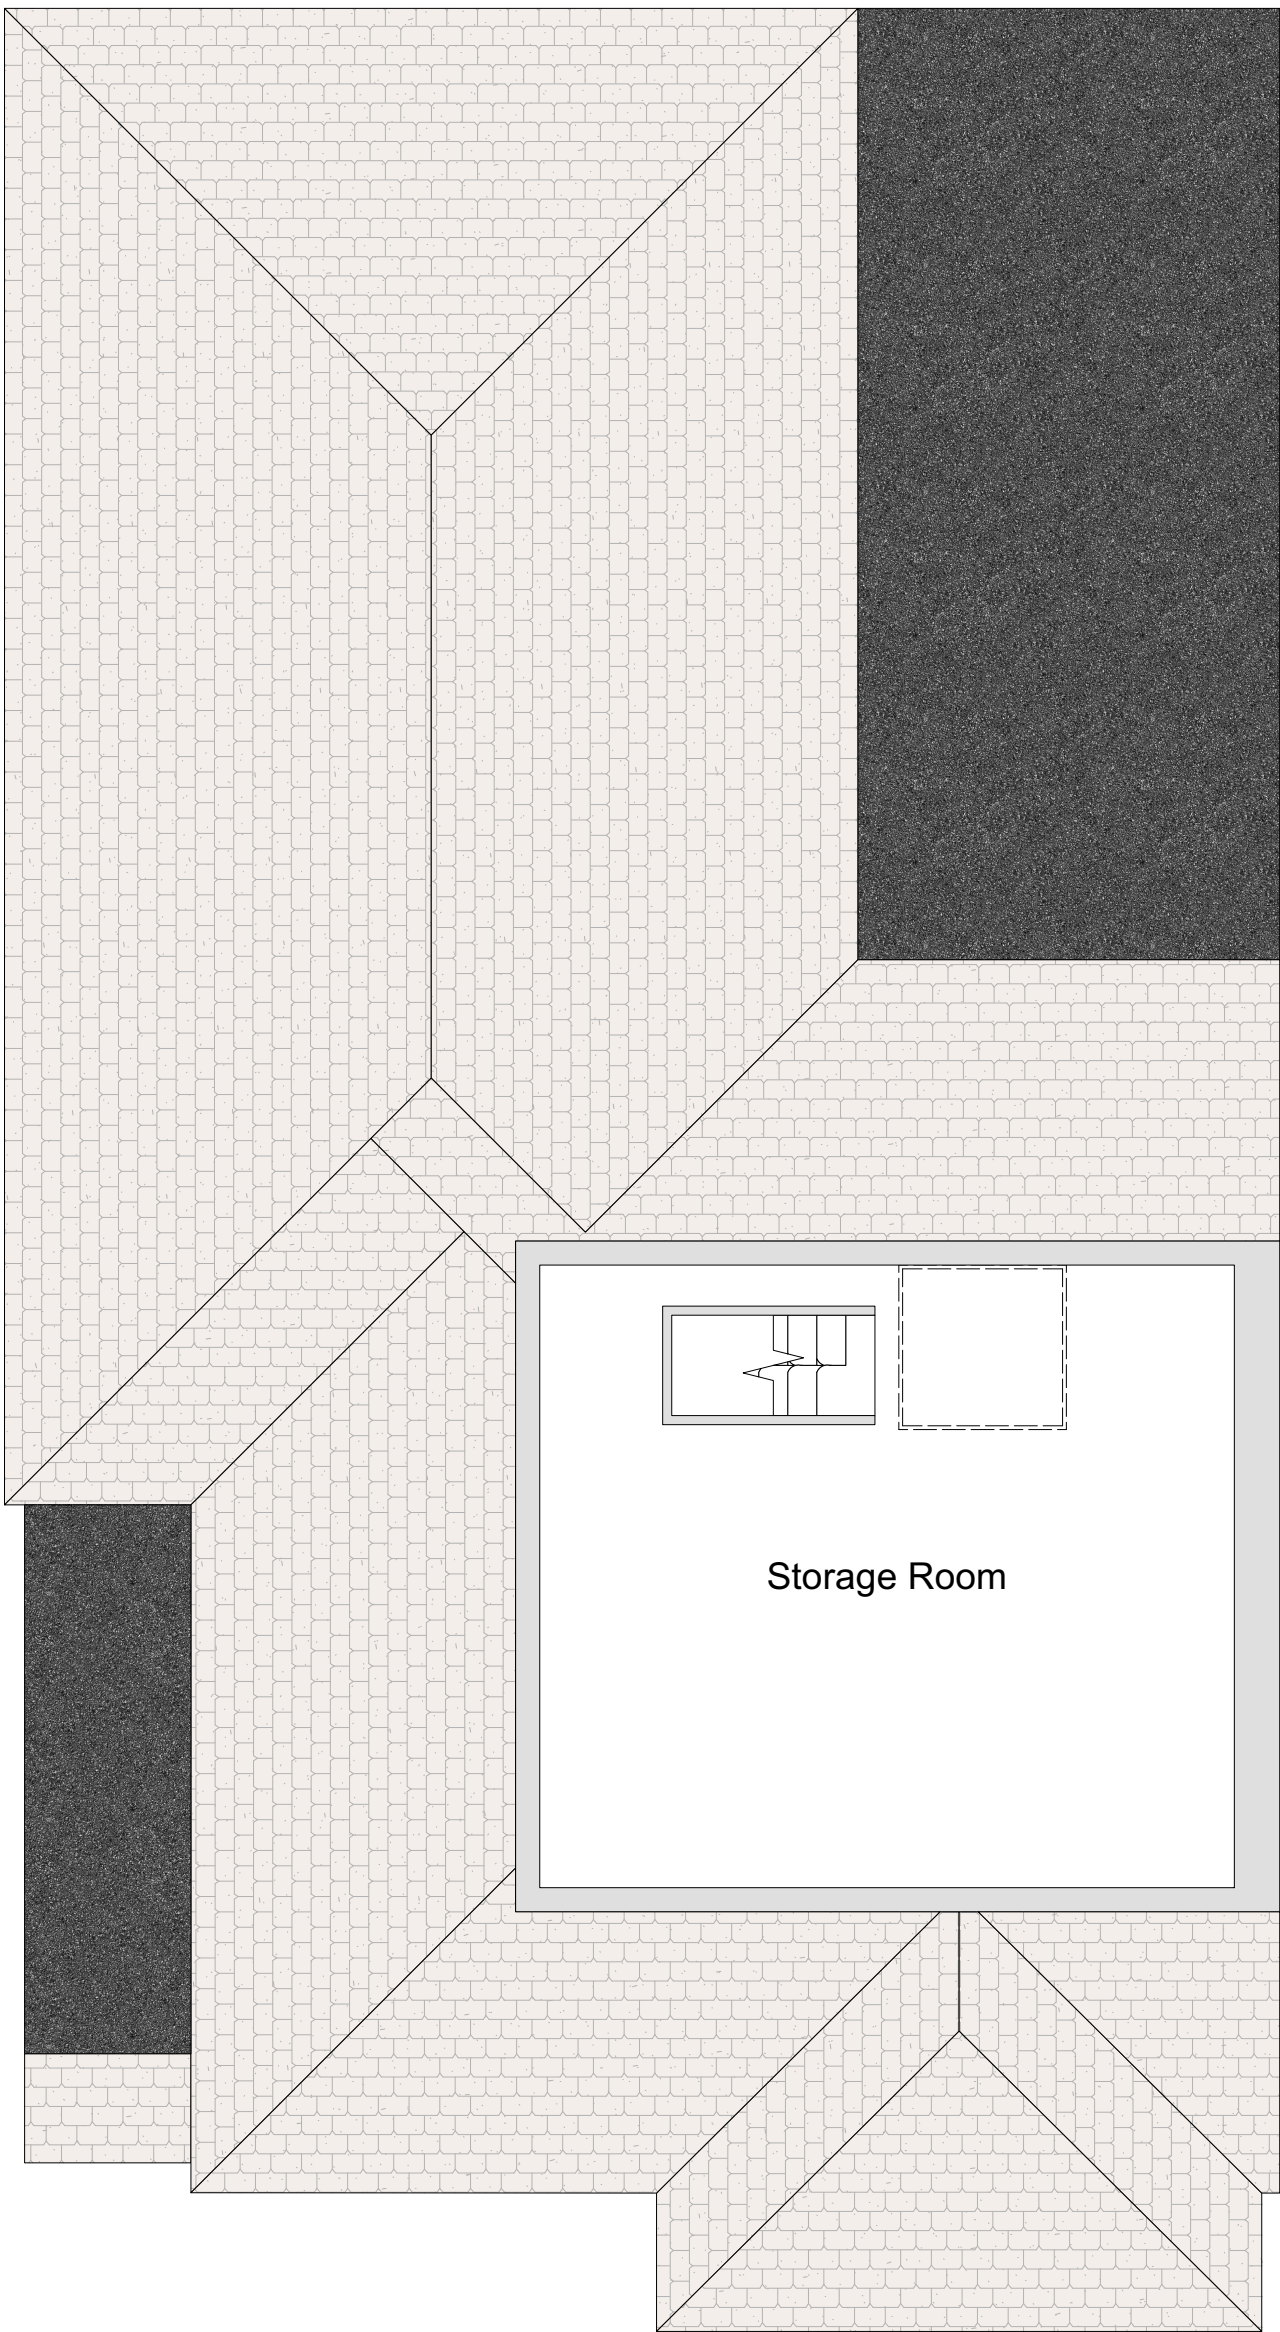

Second Floor Plan

DATE REVISION

INCEPTION PLANNING LTD
development planning consultants

e. info@inceptionplanning.co.uk
www.inceptionplanning.co.uk
t. 01252 416101

ADDRESS

7 Chalgrove Way Emmer Green
Reading, RG4 8SJ

JOB TITLE

Proposed wraparound extension

DRG. TITLE

Proposed floor plans Vers 1

DATE	SCALE	Drawn	Checked
Feb '25	1:50@A1	MC	
JOB No.	DRG. No.	REV.	
JO-787	PL-05	B	