




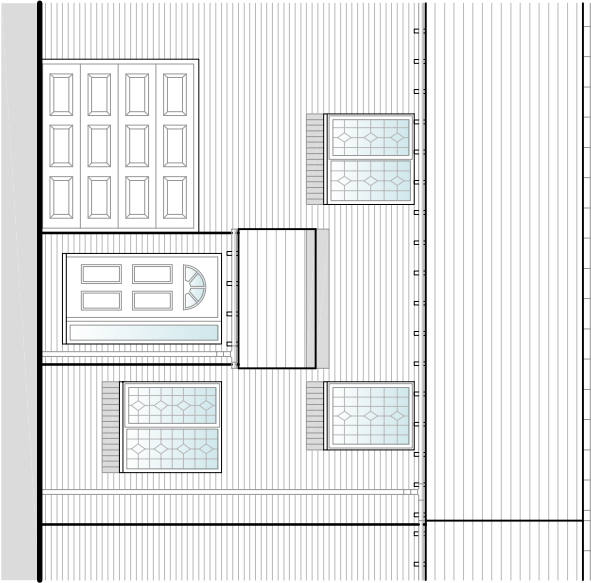


Front Elevation

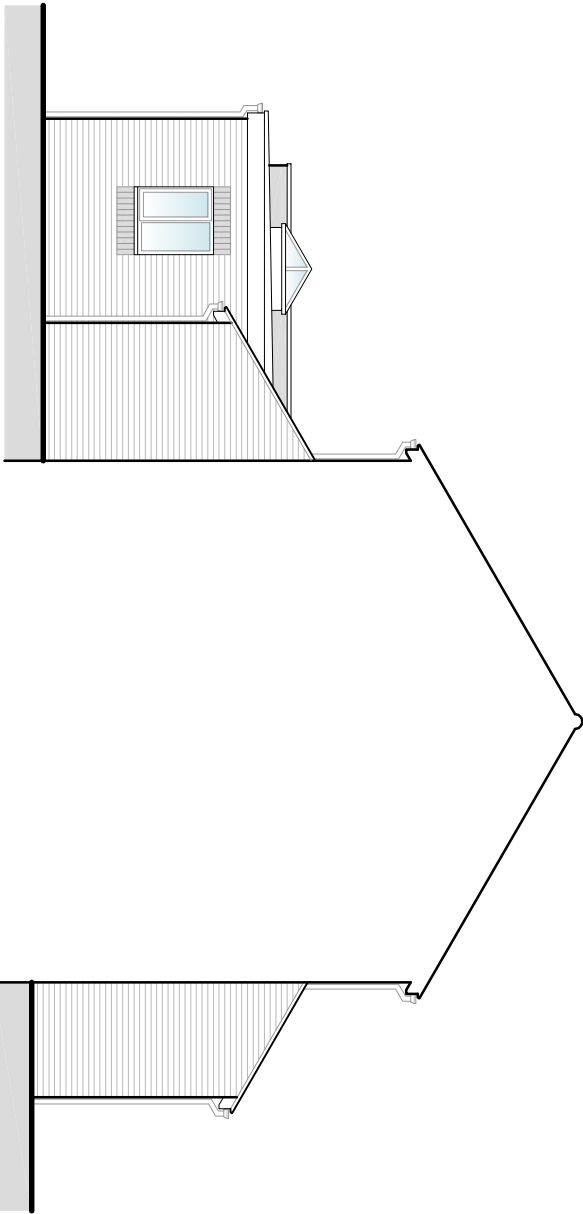

Sectional Elevation

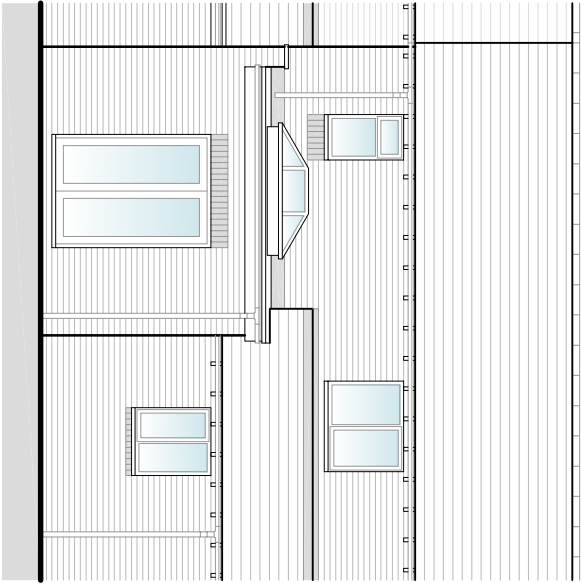

Rear Elevation

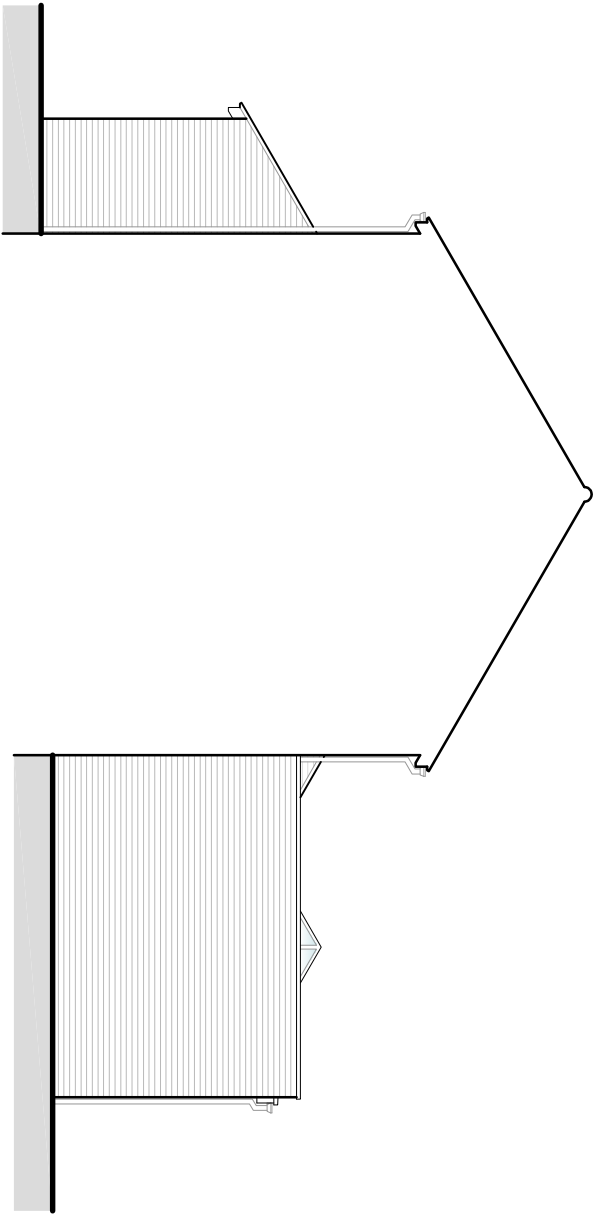

Sectional Elevation

rob leary

architecture

280 Abbey Road

Basingstoke

Hampshire

RG24 9EQ

info@roblearyarchitecture.co.uk

07919 070760

0m1m2m3m4m5m

Scale 1:100

0m10m25m

Scale 1:500

0m20m50m

Scale 1:1250

Rev:	Date:	Description:	Drawn:	Project:	Status:	
-	-	-	-	Erection of a Single-Storey Rear Extension Following the Demolition of Existing Conservatory at 51 Wealden Way, Tilehurst, Reading, Berkshire, RG30 6DA.	Planning (Not For Construction)	
				Client: Mr and Mrs Smith	Date: February 2025	
				Drawing: Proposed Elevations		Scale: 1:100
						Drawn: RL
					Drawing No: 2436 - P105	Rev: -

Original Drawing @ A3