



Key (Floor Plans)

Existing walls

New walls

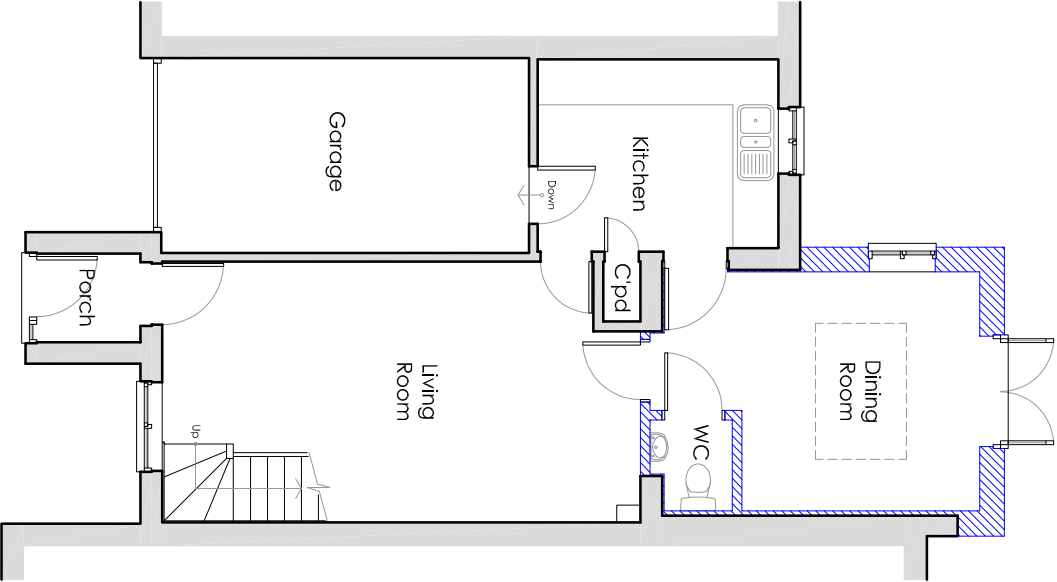

Ground Floor Plan

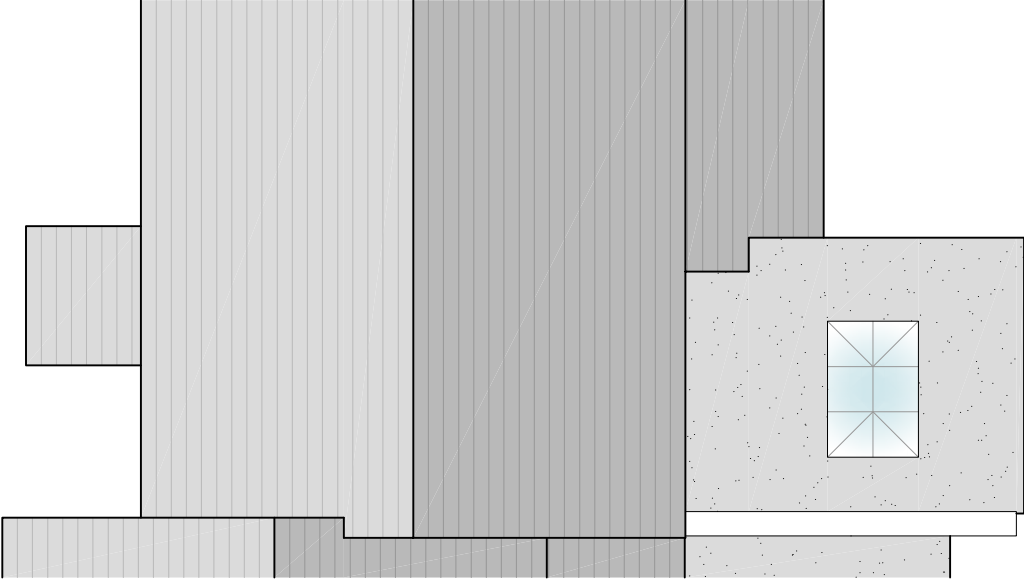

Roof Plan



Original Drawing @ A3

rob leary architecture 280 Abbey Road Basingstoke Hampshire RG24 9EQ info@roblearyarchitecture.co.uk 07919 070760		0m 1m 2m 3m 4m 5m Scale 1:100 0m 10m 25m Scale 1:500 0m 20m 50m Scale 1:1250				<table><tr><th>Rev:</th><th>Date:</th><th>Description:</th><th>Drawn:</th><th>Project:</th></tr><tr><td>-</td><td>-</td><td>-</td><td>-</td><td rowspan="4">Erection of a Single-Storey Rear Extension Following the Demolition of Existing Conservatory at 51 Wealden Way, Tilehurst, Reading, Berkshire, RG30 6DA.</td></tr><tr><td></td><td></td><td></td><td></td></tr><tr><td></td><td></td><td></td><td></td></tr><tr><td></td><td></td><td></td><td></td></tr><tr><td></td><td></td><td></td><td></td><td>Client:</td></tr><tr><td></td><td></td><td></td><td></td><td>Mr and Mrs Smith</td></tr><tr><td></td><td></td><td></td><td></td><td>Drawing:</td></tr><tr><td></td><td></td><td></td><td></td><td>Proposed Plans</td></tr></table>	Rev:	Date:	Description:	Drawn:	Project:	-	-	-	-	Erection of a Single-Storey Rear Extension Following the Demolition of Existing Conservatory at 51 Wealden Way, Tilehurst, Reading, Berkshire, RG30 6DA.																	Client:					Mr and Mrs Smith					Drawing:					Proposed Plans	<table><tr><td rowspan="2">Status: Planning (Not For Construction)</td><td>Date:</td></tr><tr><td>February 2025</td></tr><tr><td rowspan="2"></td><td>Scale:</td></tr><tr><td>1:100</td></tr><tr><td>Drawing No:</td><td>Rev:</td></tr><tr><td>2436 - PL04</td><td>-</td></tr></table>	Status: Planning (Not For Construction)	Date:	February 2025		Scale:	1:100	Drawing No:	Rev:	2436 - PL04	-
Rev:	Date:	Description:	Drawn:	Project:	
-	-	-	-	Erection of a Single-Storey Rear Extension Following the Demolition of Existing Conservatory at 51 Wealden Way, Tilehurst, Reading, Berkshire, RG30 6DA.	
				Client:	
				Mr and Mrs Smith	
				Drawing:	
				Proposed Plans	
Status: Planning (Not For Construction)	Date:	
	February 2025	
	Scale:	
	1:100	
Drawing No:	Rev:	
2436 - PL04	-	