




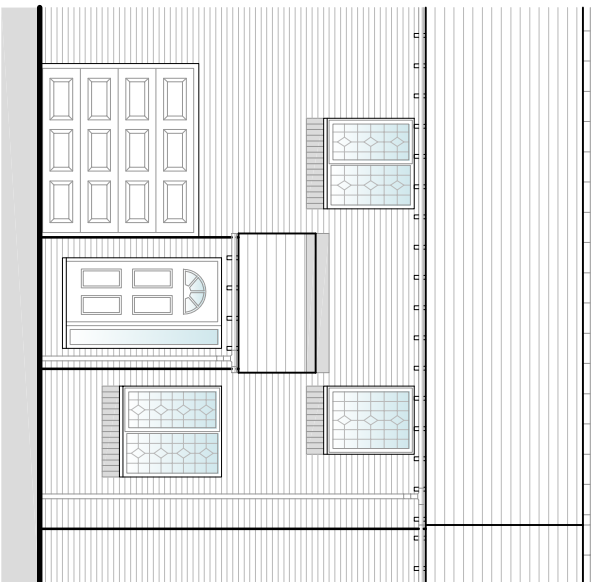


Front Elevation

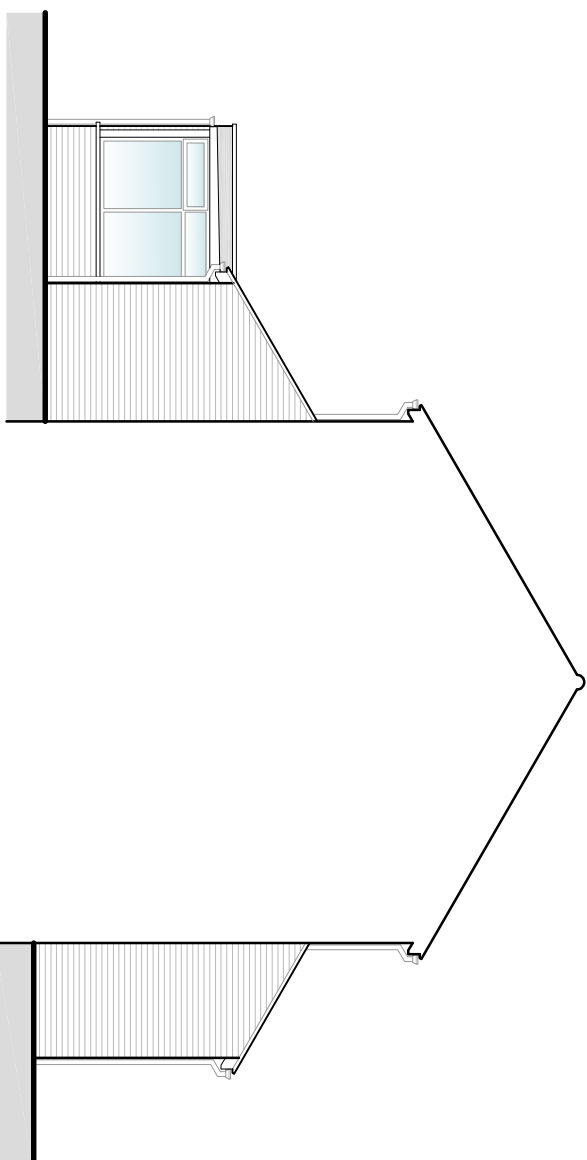

Sectional Elevation

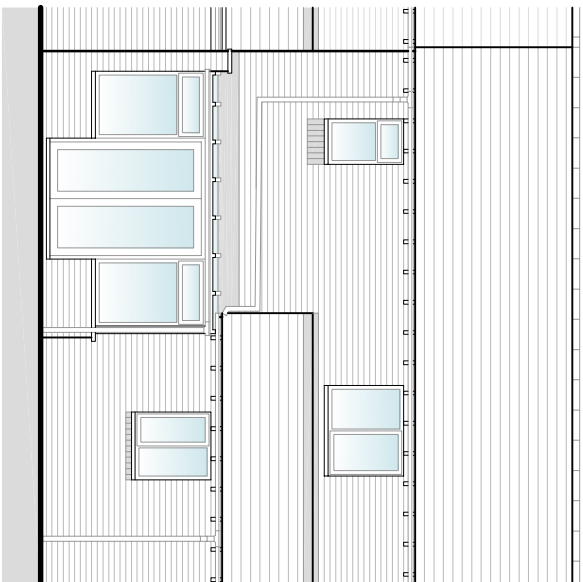

Rear Elevation

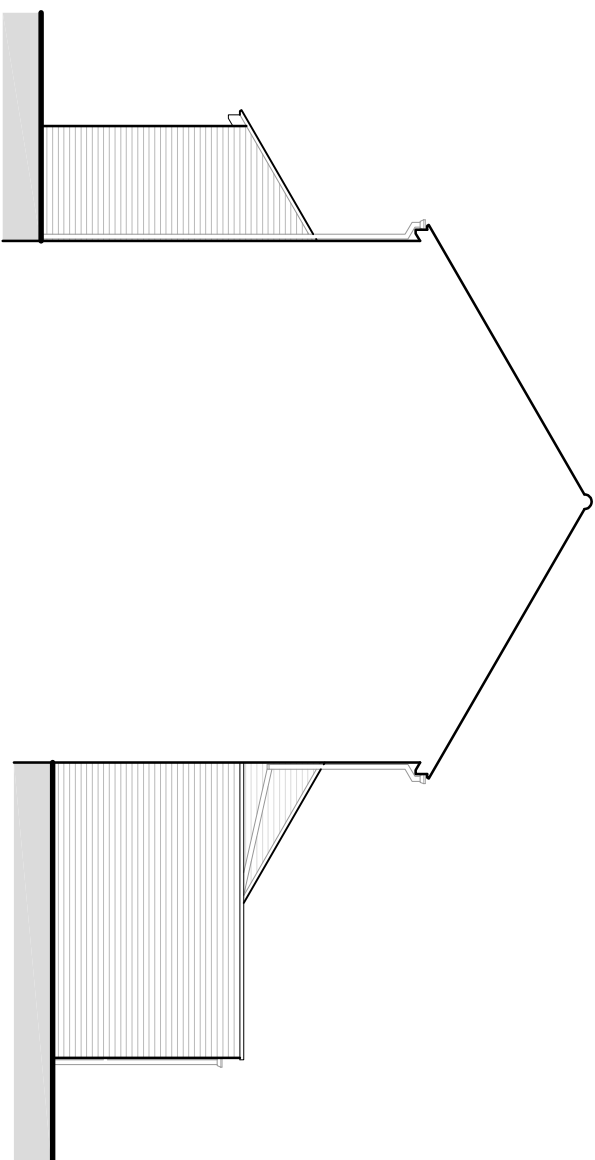

Sectional Elevation

rob leary architecture 280 Abbey Road Basingstoke Hampshire RG24 9EQ info@roblearyarchitecture.co.uk 07919 070760										
0m1m2m3m4m5m Scale 1:100 0m10m25m Scale 1:500 0m20m50m Scale 1:1250				Rev:	Date:	Description:	Drawn:	Project:		
				-	-	-	Erection of a Single-Storey Rear Extension Following the Demolition of Existing Conservatory at 51 Wedden Way, Tilehurst, Reading, Berkshire, RG30 6DA.			
							Client:			
							Mr and Mrs Smith			
							Drawing:			
							Existing Elevations			