




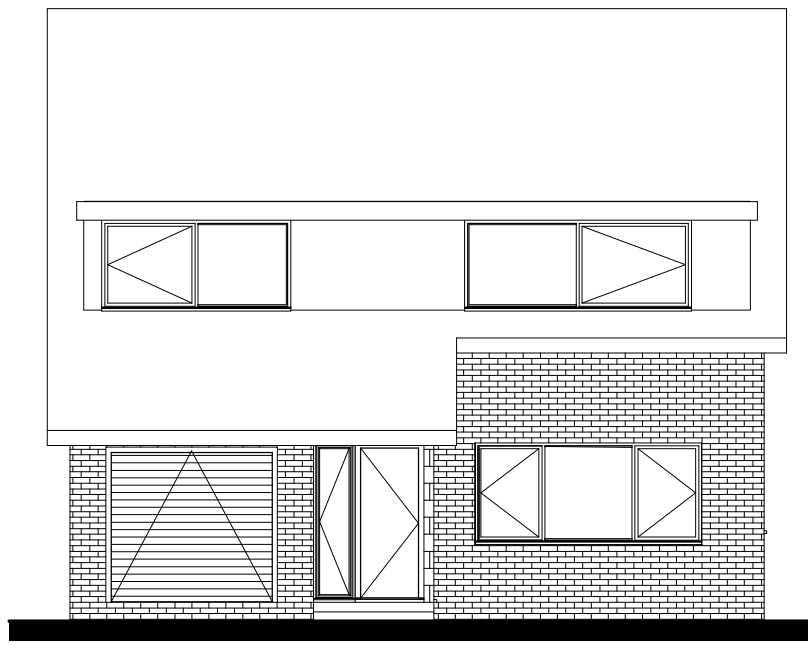


Existing Front Elevation
1 : 100

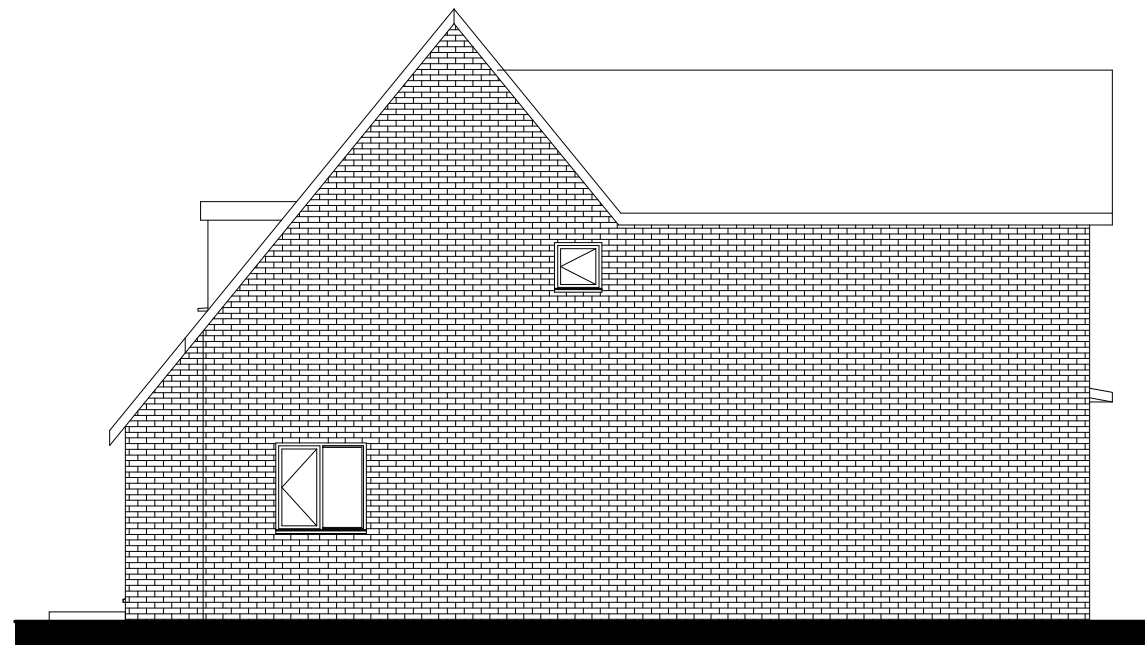


Existing Side Elevation II
1 : 100

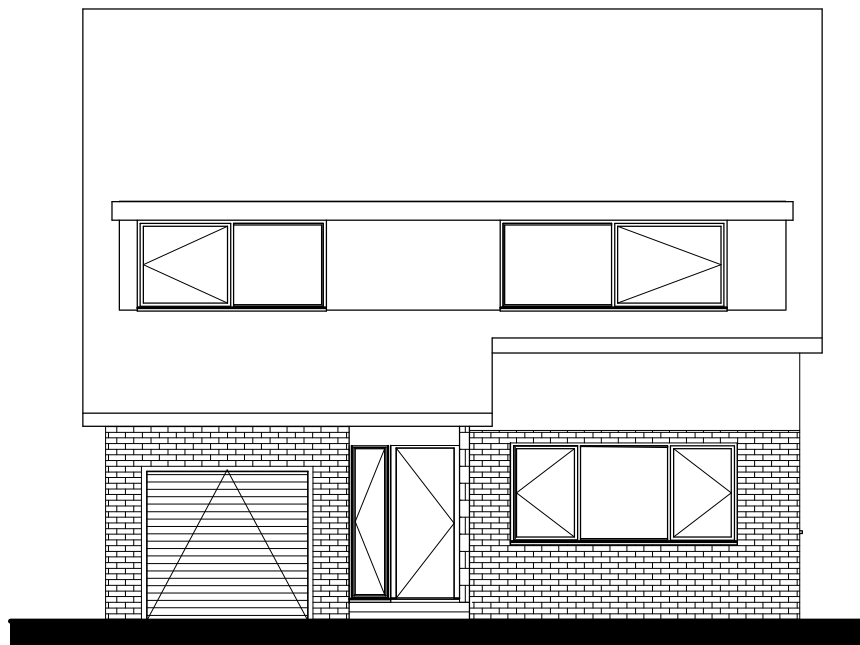

Proposed Front Elevation
1 : 100

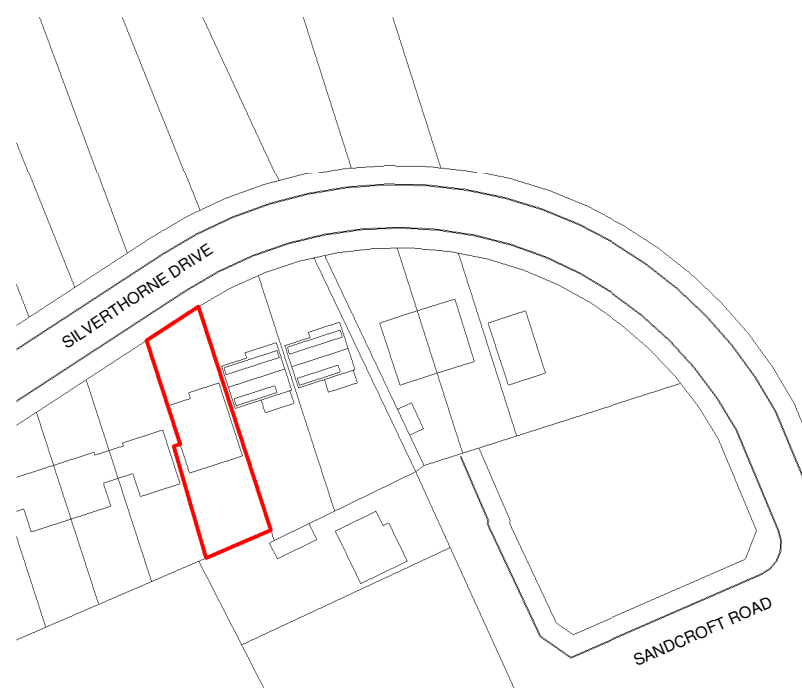

Location Plan
1 : 1250

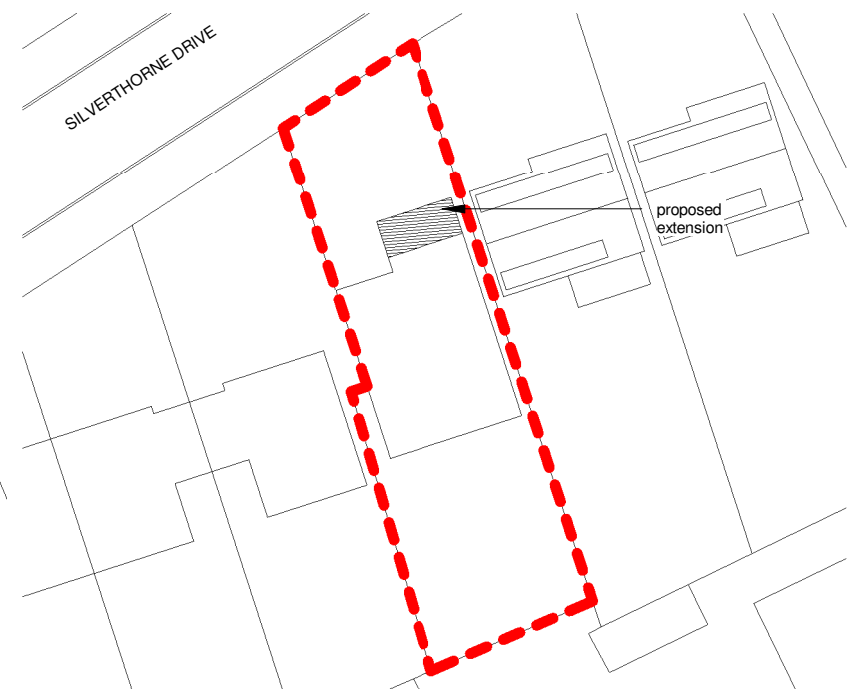

Block Plan
1 : 500




Dimensions must not be scaled
(except for planning purposes)
and must be checked prior to
construction and manufacture.

0 1 2 3 4 5 6 8

scale: 1:100@A1 1:200@A3

rev details date


A proposed drawings revised 09.02.25

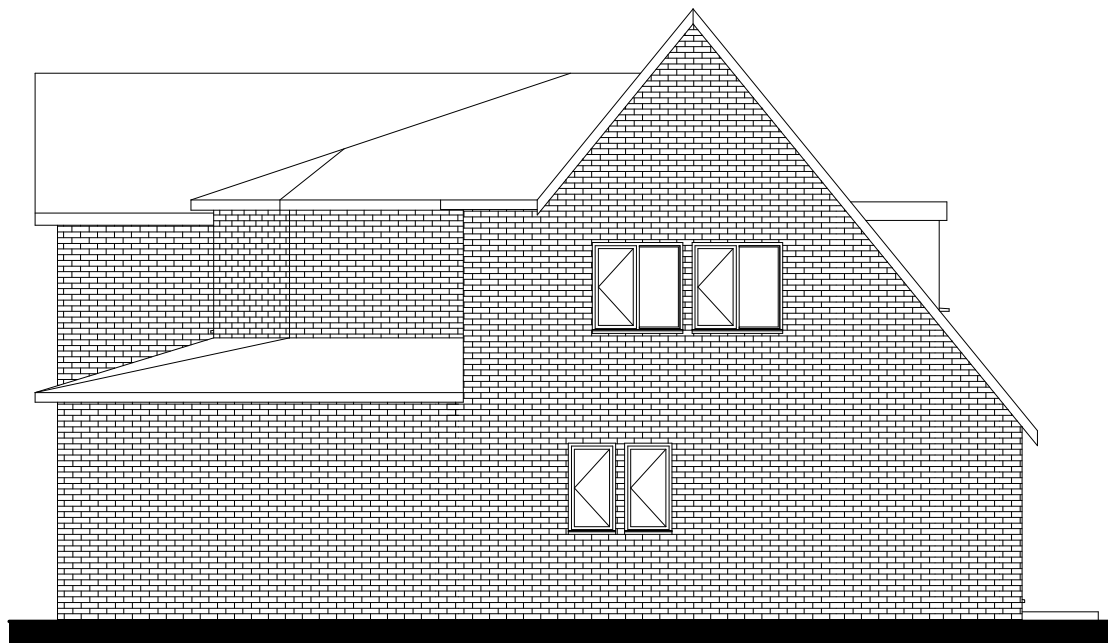


Existing Side Elevation
1 : 100



Existing and Proposed Rear Elevation
1 : 100

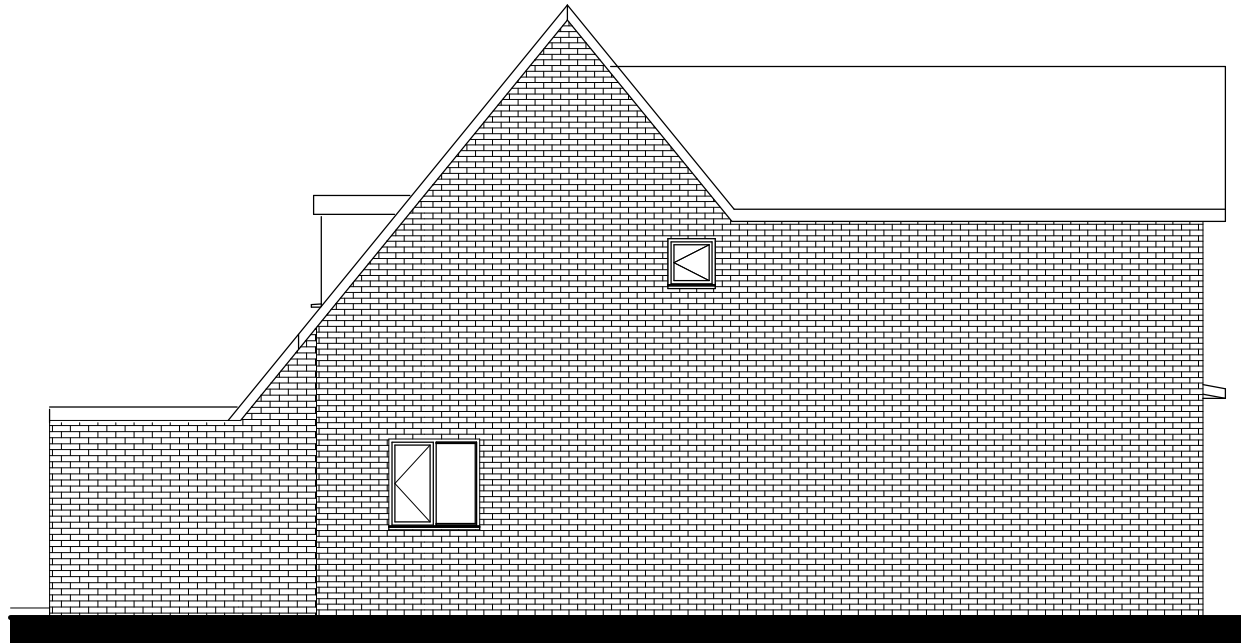


Proposed Side Elevation
1 : 100

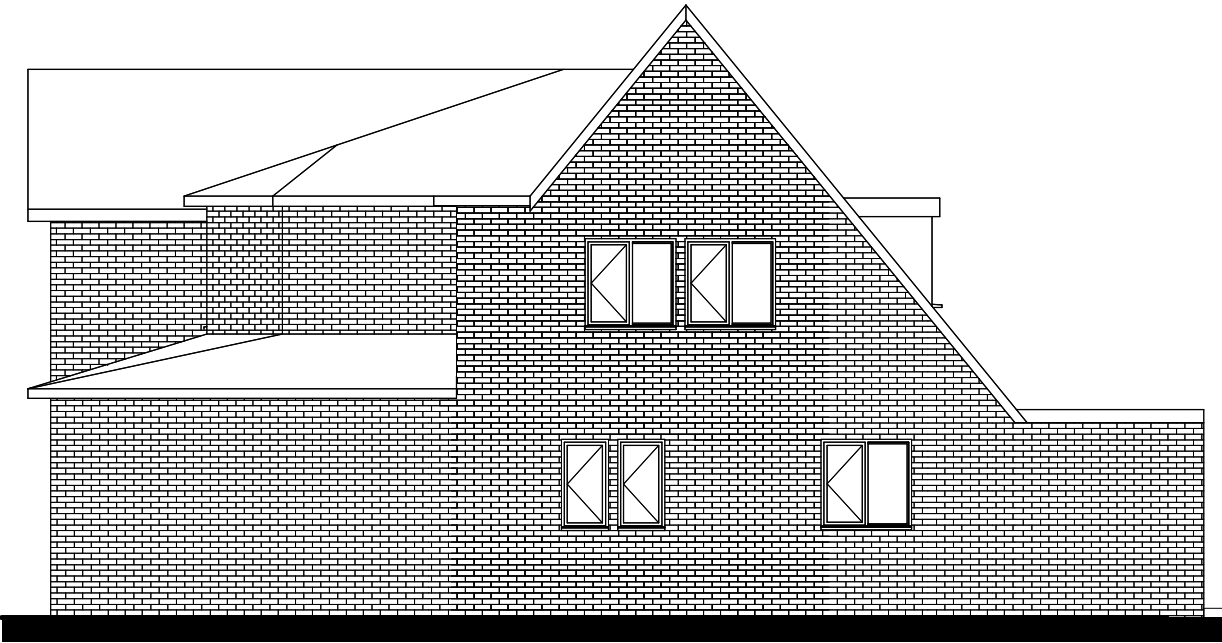


Proposed Side Elevation II
1 : 100


Drawing:
**EXISTING AND
PROPOSED DRAWINGS**

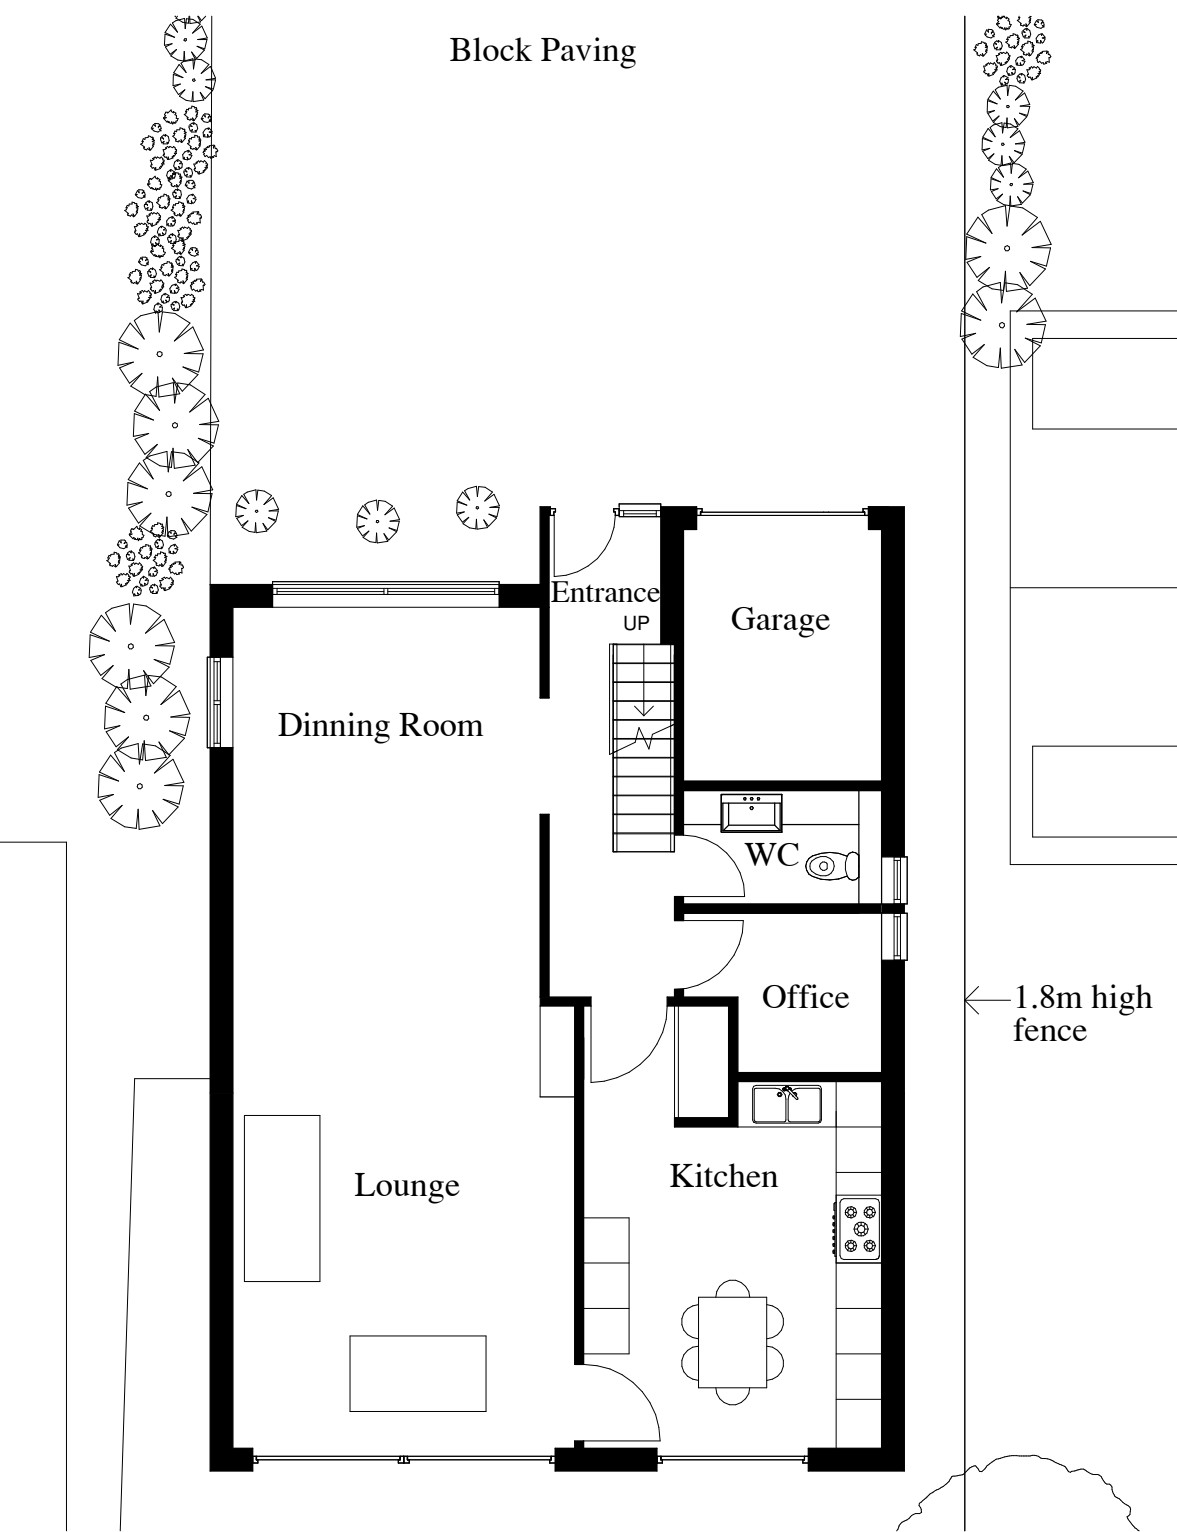


Existing Ground Floor
1 : 100

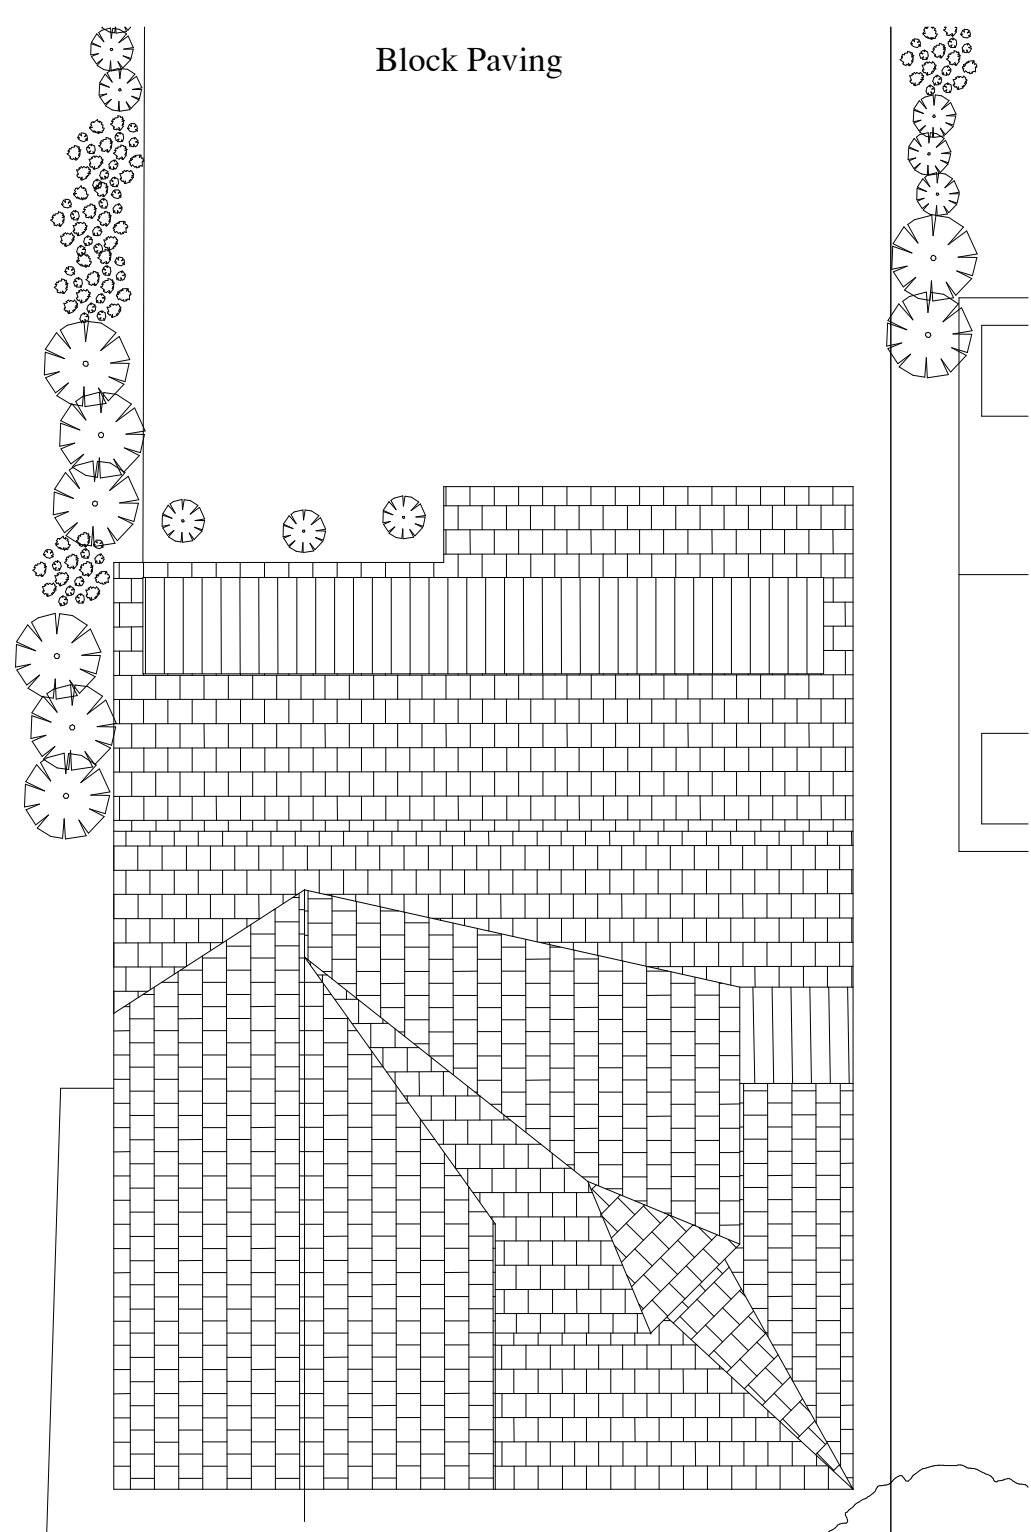

Existing Roof Plan
1 : 100

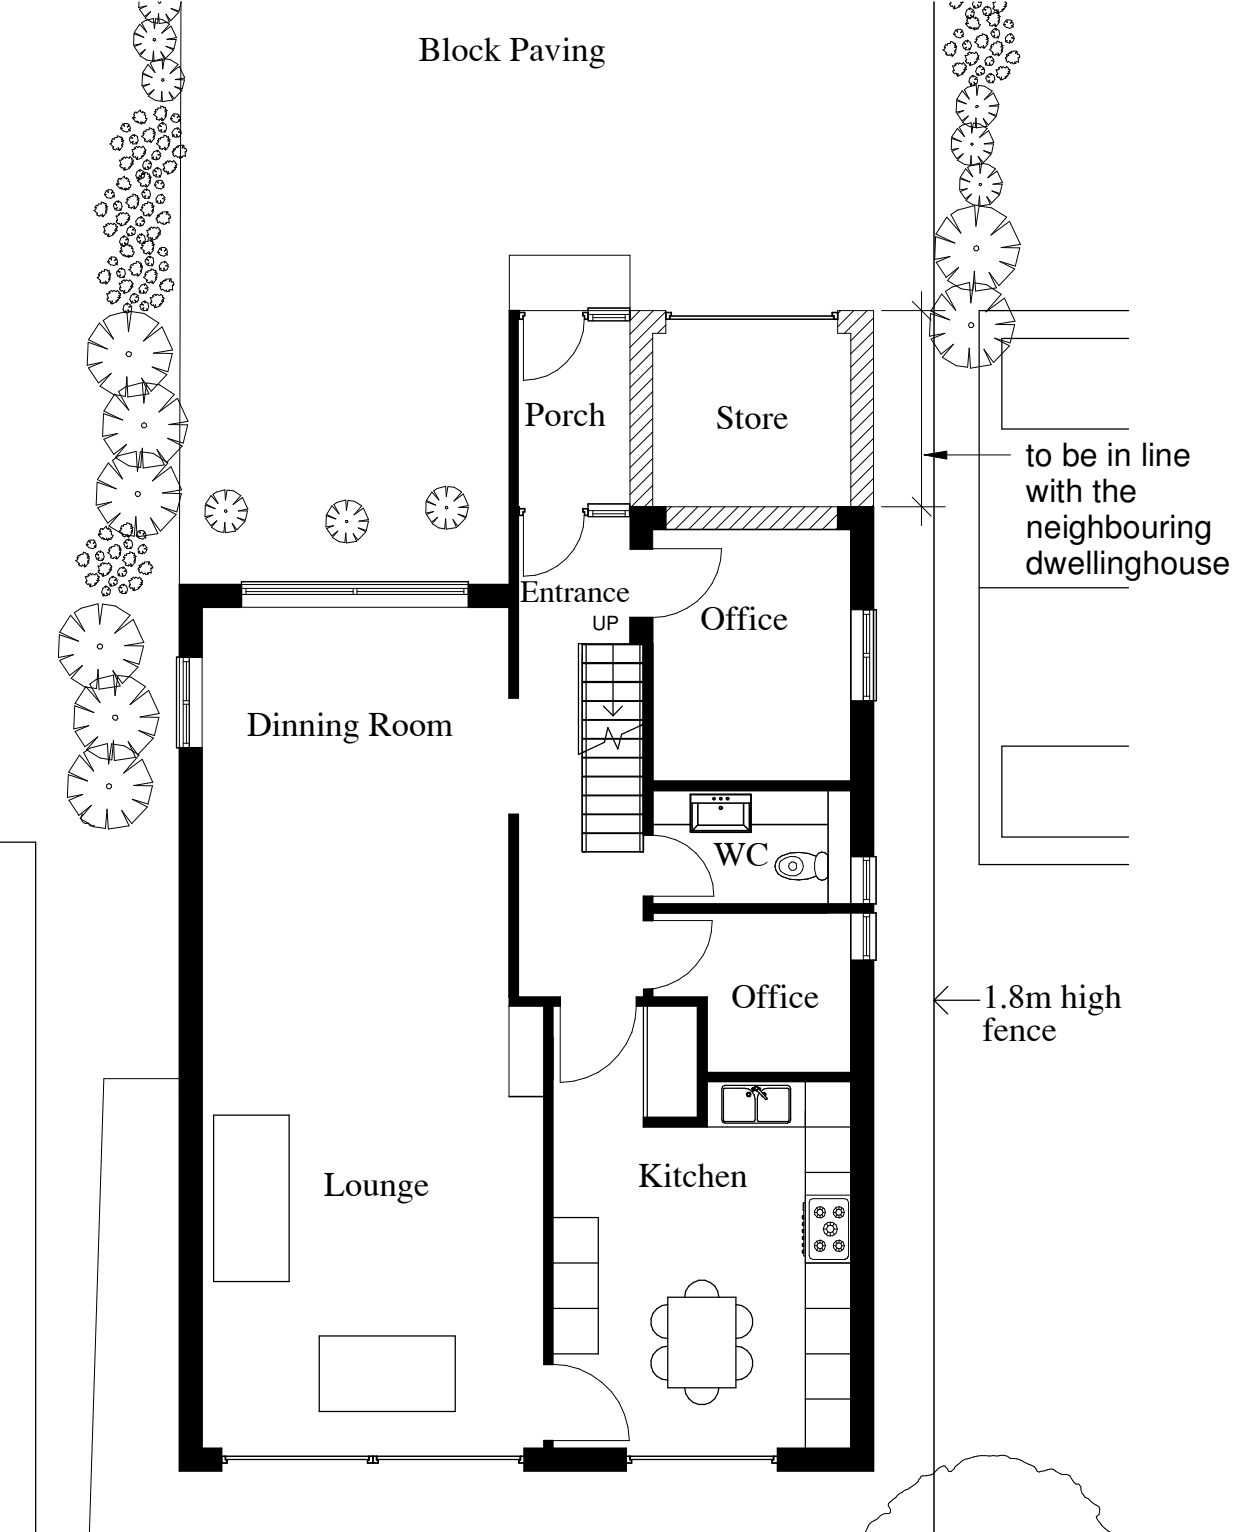

Proposed Ground Floor
1 : 100

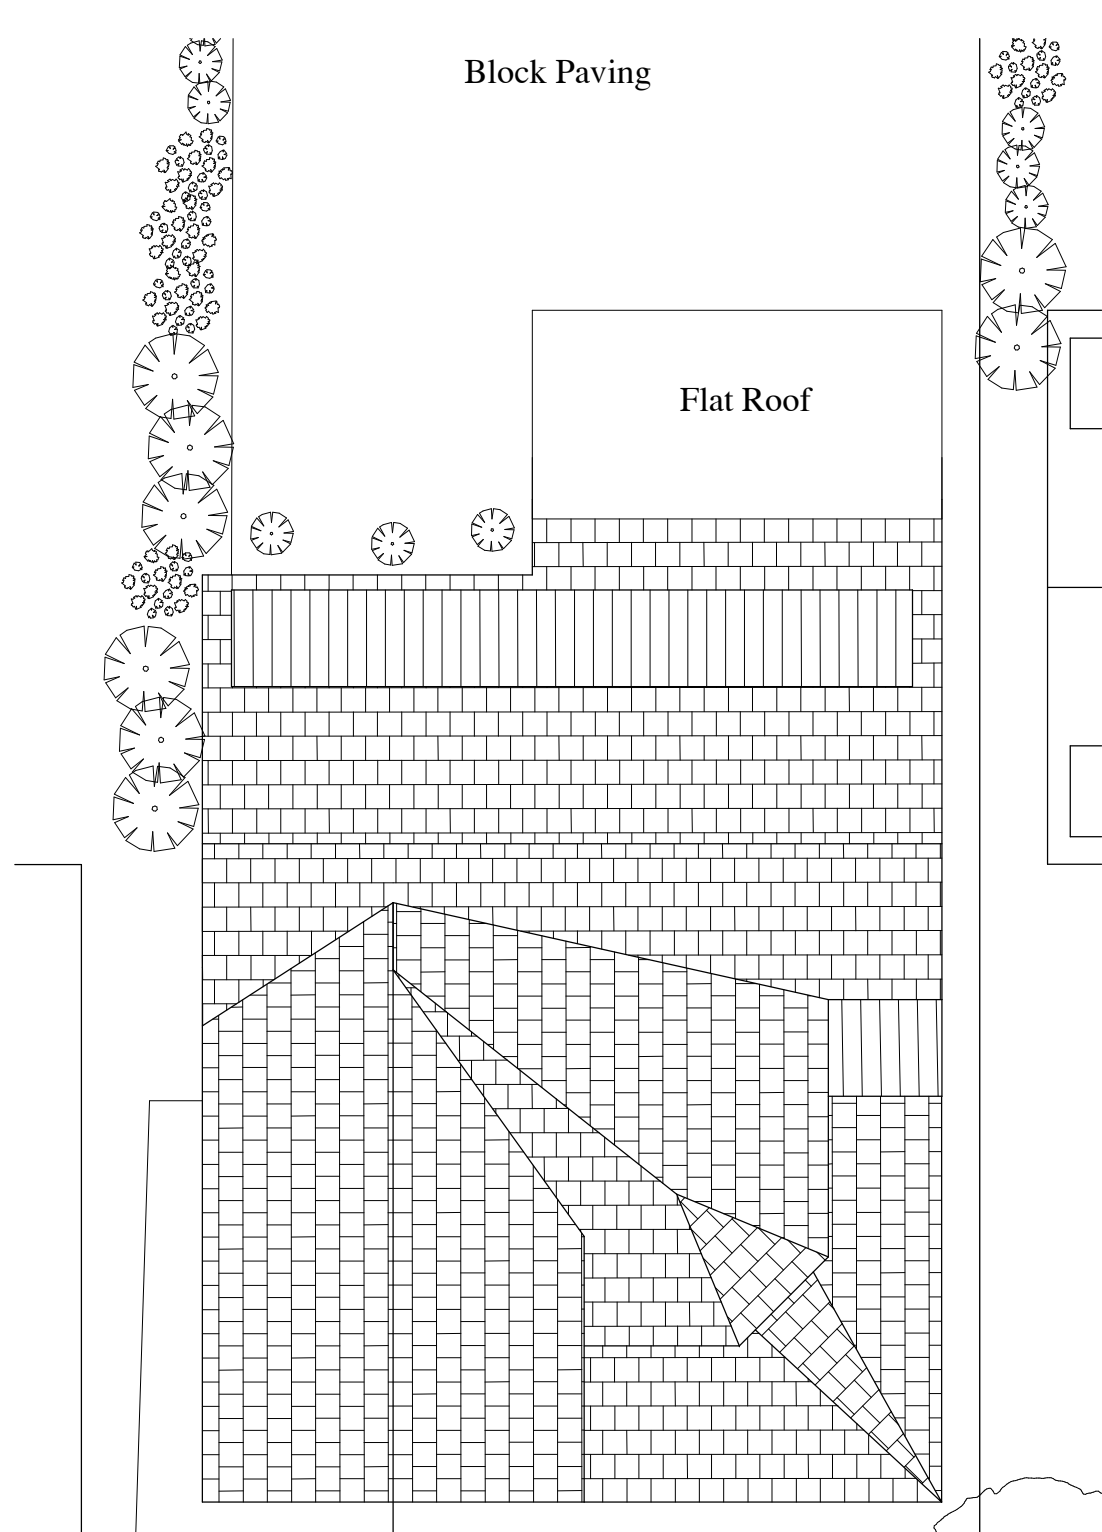

Proposed Roof Plan
1 : 100

Address:
**38 SILVERTHORNE
DRIVE
CAVERSHAM
RG4 7NS**

Project:

date:
SEPTEMBER 2025

drawn by checked by

QM SZ

project drawing rev:
no: no: no:

25011 01 A



www.circle-z.co.uk