



1- ALL DIMENSIONS ARE IN M UNLESS NOTED OTHERWISE.

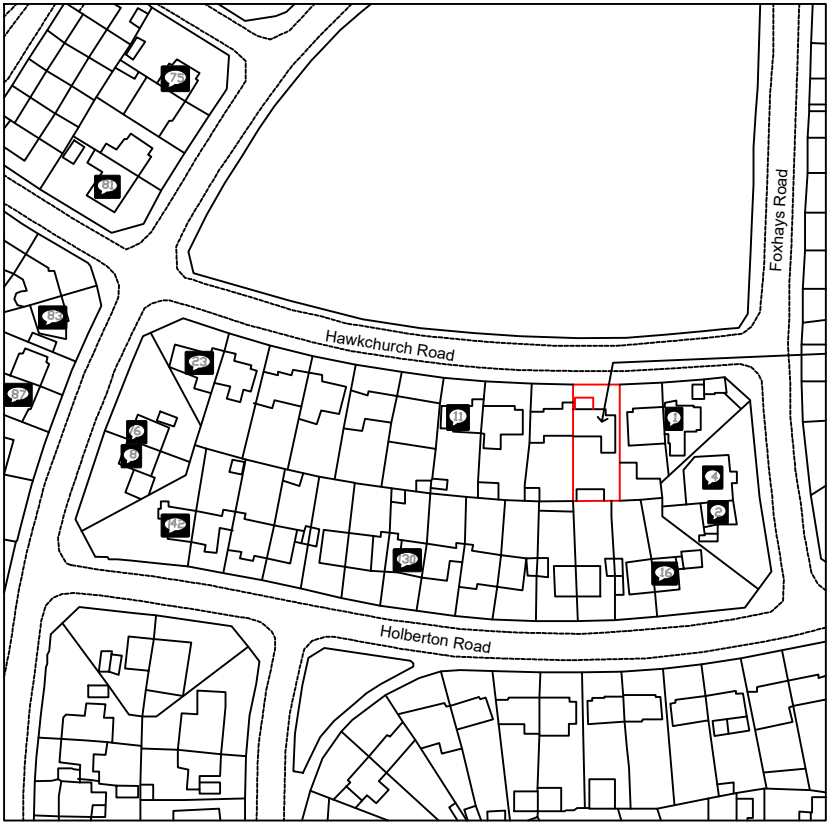

No 05, Hawkchurch Road
Reading RG2 8NE

No 05, Hawkchurch Road
Reading RG2 8NE


Site Plan
Scale 1:1250

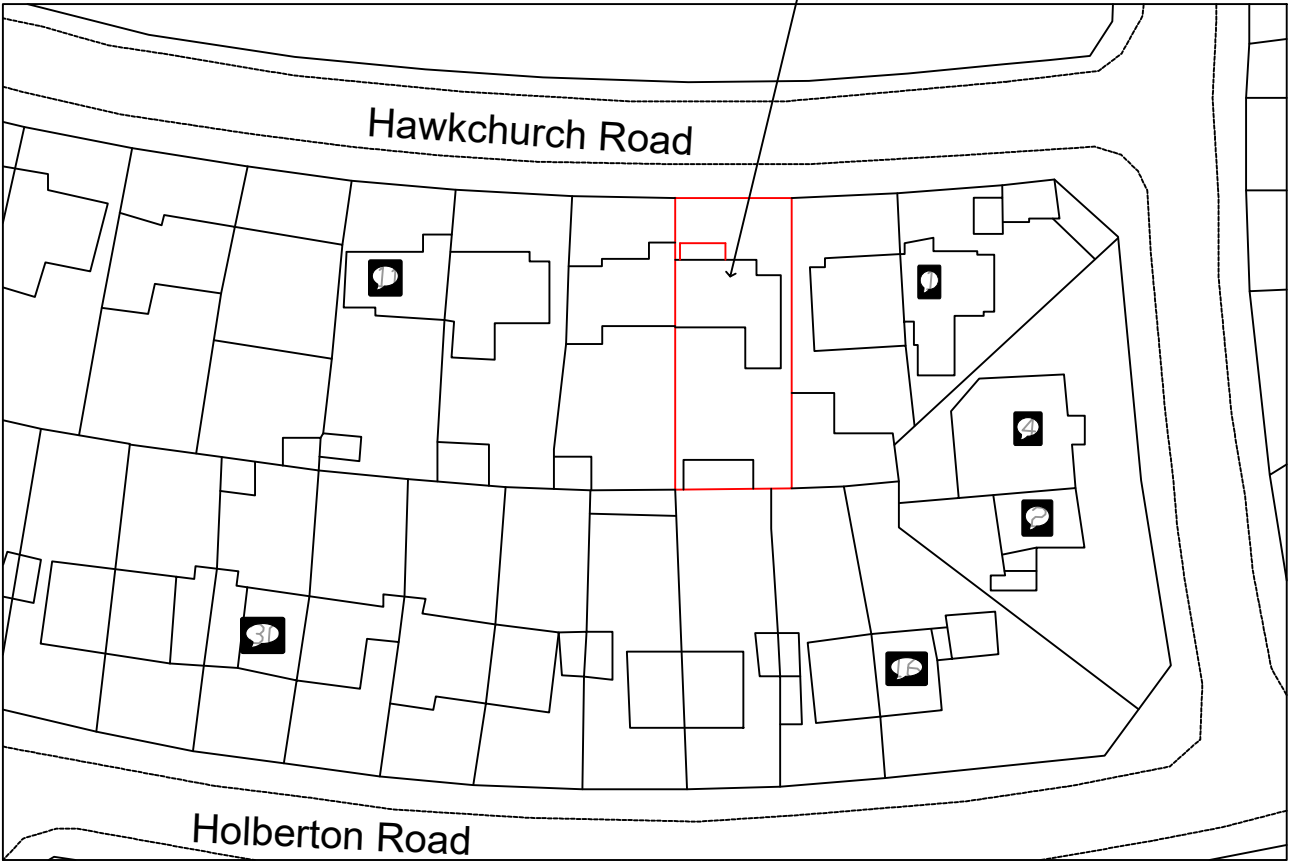

Block Plan
Scale 1:500



VISUAL SCALE 1:1250 @ A3

 

VISUAL SCALE 1:500 @ A3

A	FOR APPROVAL	DG	GL	23/01/25
Rev.	Description	Dr'n	Chk	Date
DRAWING STATUS				
- FOR INFORMATION -				
GDR DESIGN & CONSTRUCTION ENGINEERING LTD Design Department				
Title Proposed Site Plan of No 05, Hawkchurch Road, Reading RG2 8NE				
Scales As Shown		Sheet Size A3		
Drawn DG	Checked GL	Date 23/01/2025		
Drg. No. GDR-DG-25-002		Revision A		