



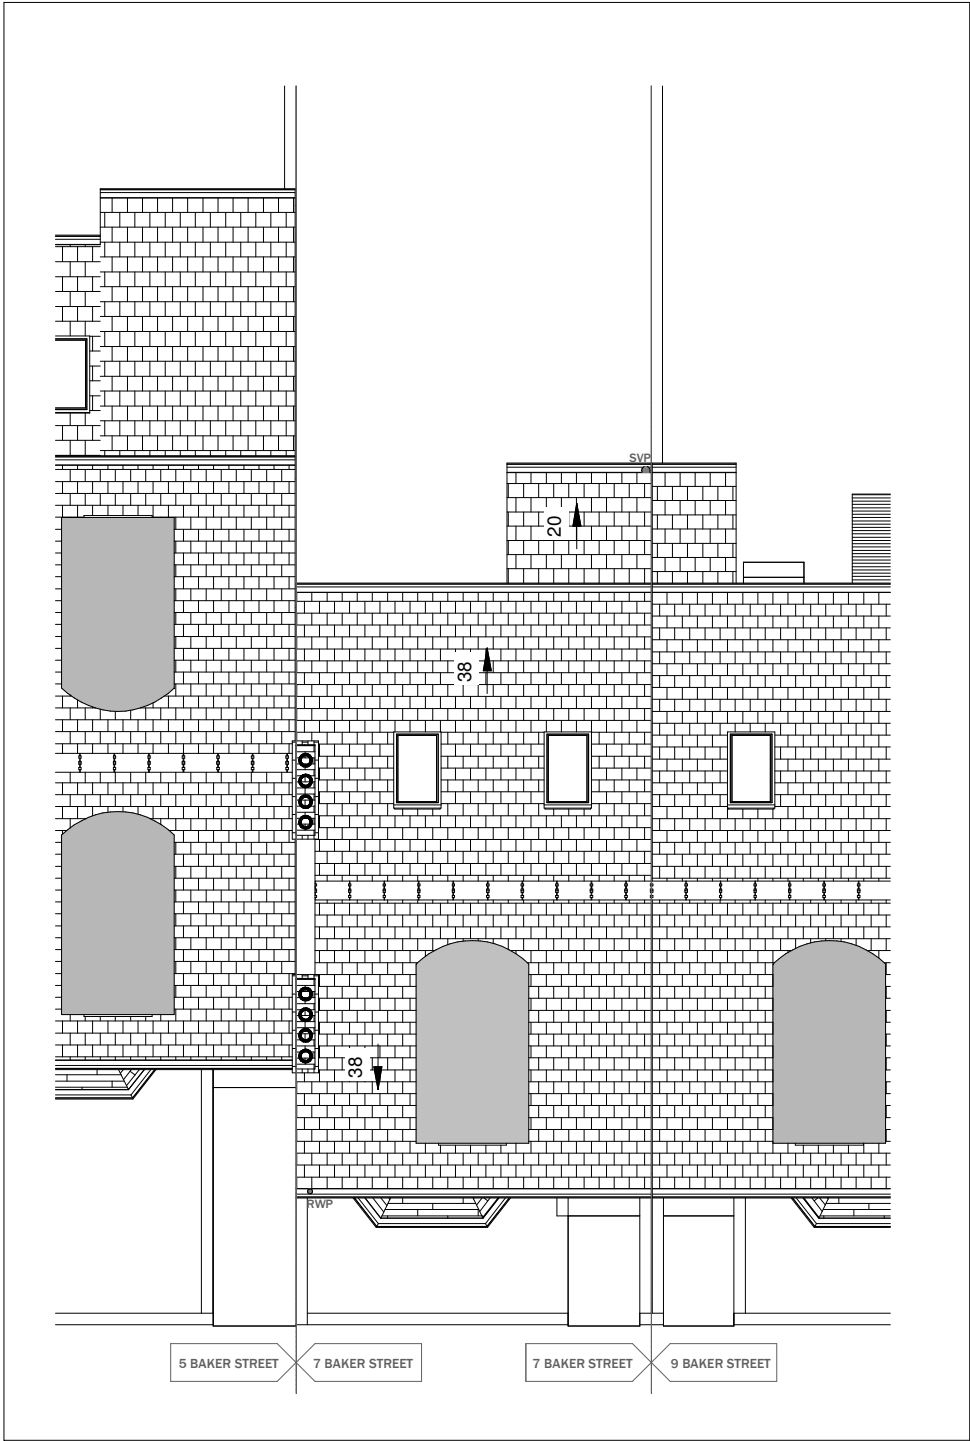



ROOF PLAN EXISTING
AS APROVED PL/24/1263

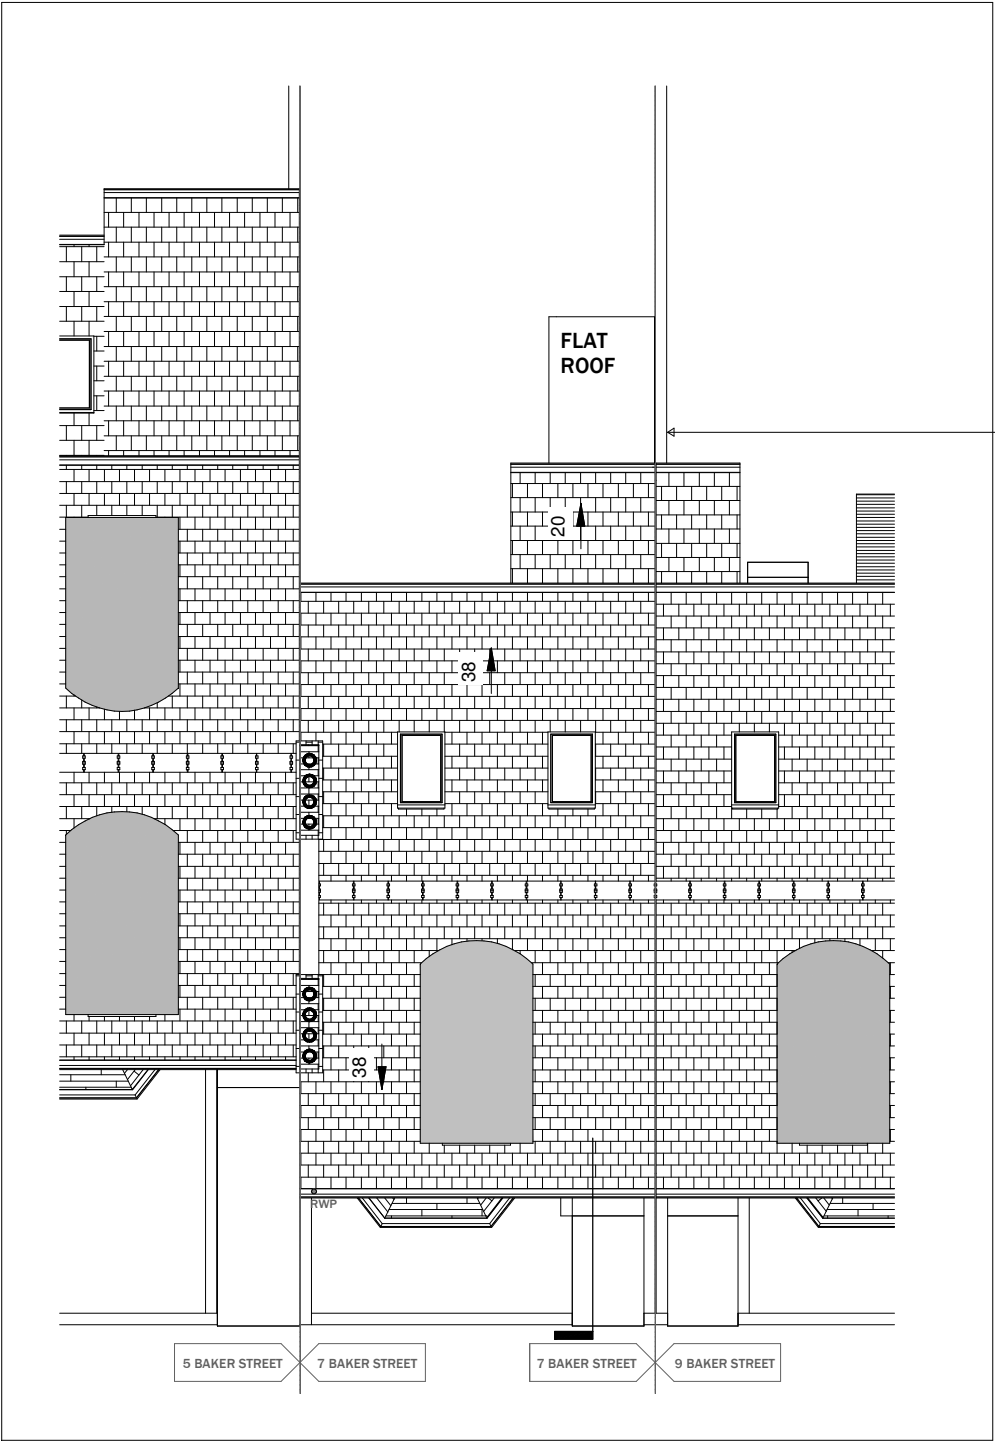

ROOF PLAN PROPOSED



MIME CONSULTING
Suite G04, 1 Quality Court, Chancery
Lane, London WC2A 1HR
EMAIL: info@mimeconsultancy.co.uk

 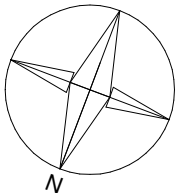

Disclaimer:
All dimensions and levels to be confirmed on site. Do not scale from this drawing.
Report any discrepancies direct to the Project manager or Designer before commencing work.

This drawing is design intent only and is not intended for use in manufacturing, construction or fitting out. It is the contractor's responsibility to ensure all materials and specifications are fit for purpose.

Nothing on this drawing or associated specifications should be construed to relieve the contractor from their obligation to carry out professional practice.
This drawing is protected under Copyright to LAURA WHITING and at no time should any portion of this drawing be issued, copied or reproduced in full, part or derivative without the express written permission of the company.

REVISIONS

DATE	REV.	NOTES
FEB	A	PLANNING

DATE	REV.	NOTES
FEB	A	PLANNING

DRAWING TITLE

ROOF PLAN EX. AND PROPOSED

PROJECT:
BOILER ROOM AND WINDOWS

CLIENT:
Mustafa Halim

LOCATION:
7 BAKER STREET, READING,
RG1 7XT

SCALE:

1:100 @ A3

DATE:
17/02/25

DRAWN:
LW

DRAWING NUMBER:

7BK_PL_002

JOB NUMBER:
N/A