





FEONT ELEVATION

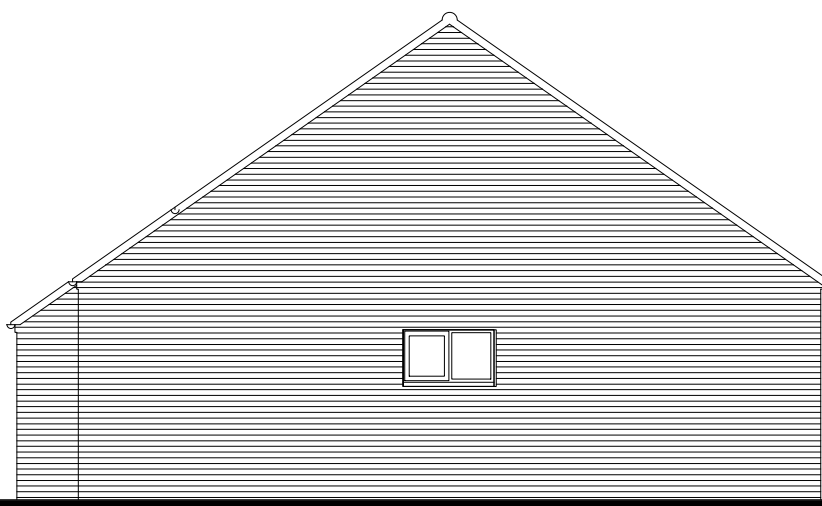


SIDE ELEVATION




REAR ELEVATION

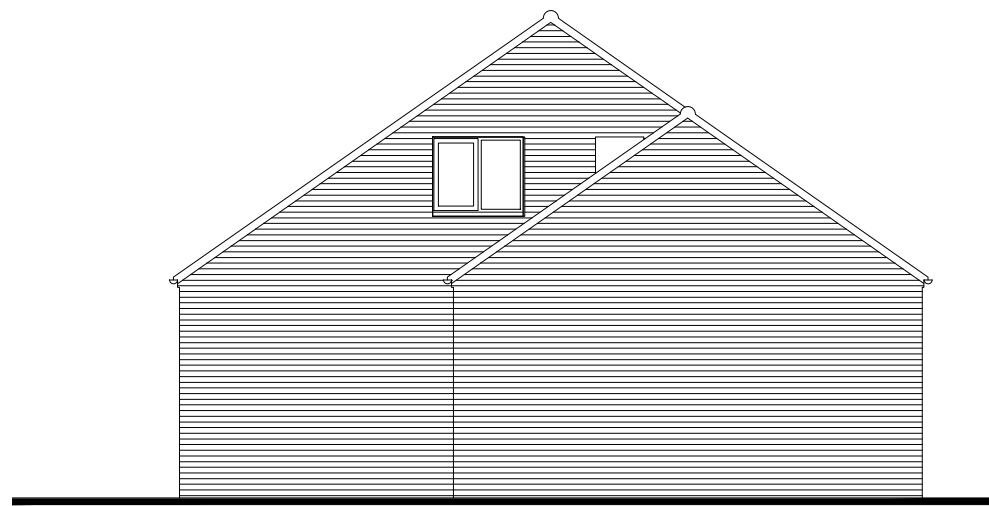

SIDE ELEVATION

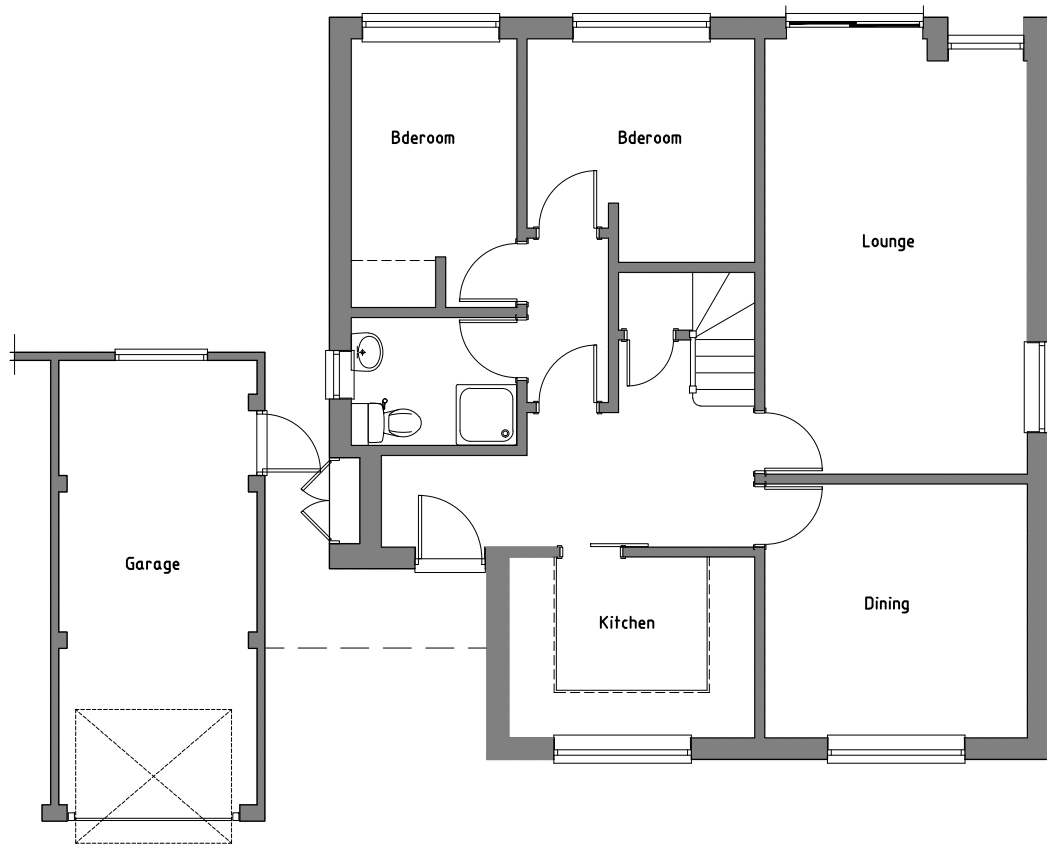

GROUND FLOOR

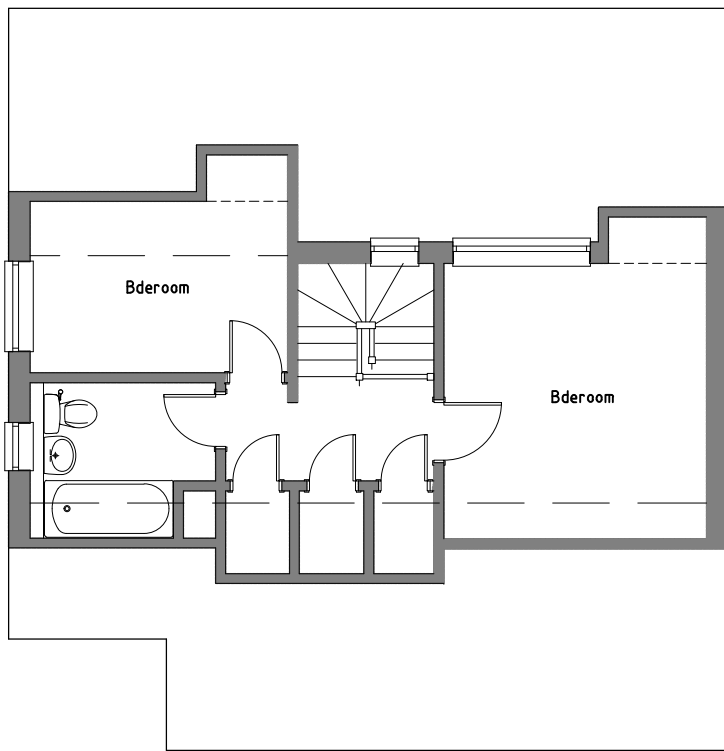

FIRST FLOOR

0 1 2 3 4 5 6 7
Scale m

REV. | DATE | COMMENTS

PROJECT
5 Hewett Close,
Caversham,
Reading,
RG4 7EL

DRAWING TITLE
Single storey front extension, dormers to
rear elevation and garage conversion
EXISTING PLANS & ELEVATIONS

SK-tec Ltd

Planning & Technical Services
22 Glasspool Road, Winnersh, Reading, Berkshire, RG41 5SB
tel: 01183 759987, mob: 07714 100537
e-mail: steve@sk-tec.co.uk

CLIENT
Mr & Mrs Buckle

SCALE 1:100 (A3) DATE Sept 24

DRG. No. 24/955-01 REV.