




EXISTING
ROOF PLAN

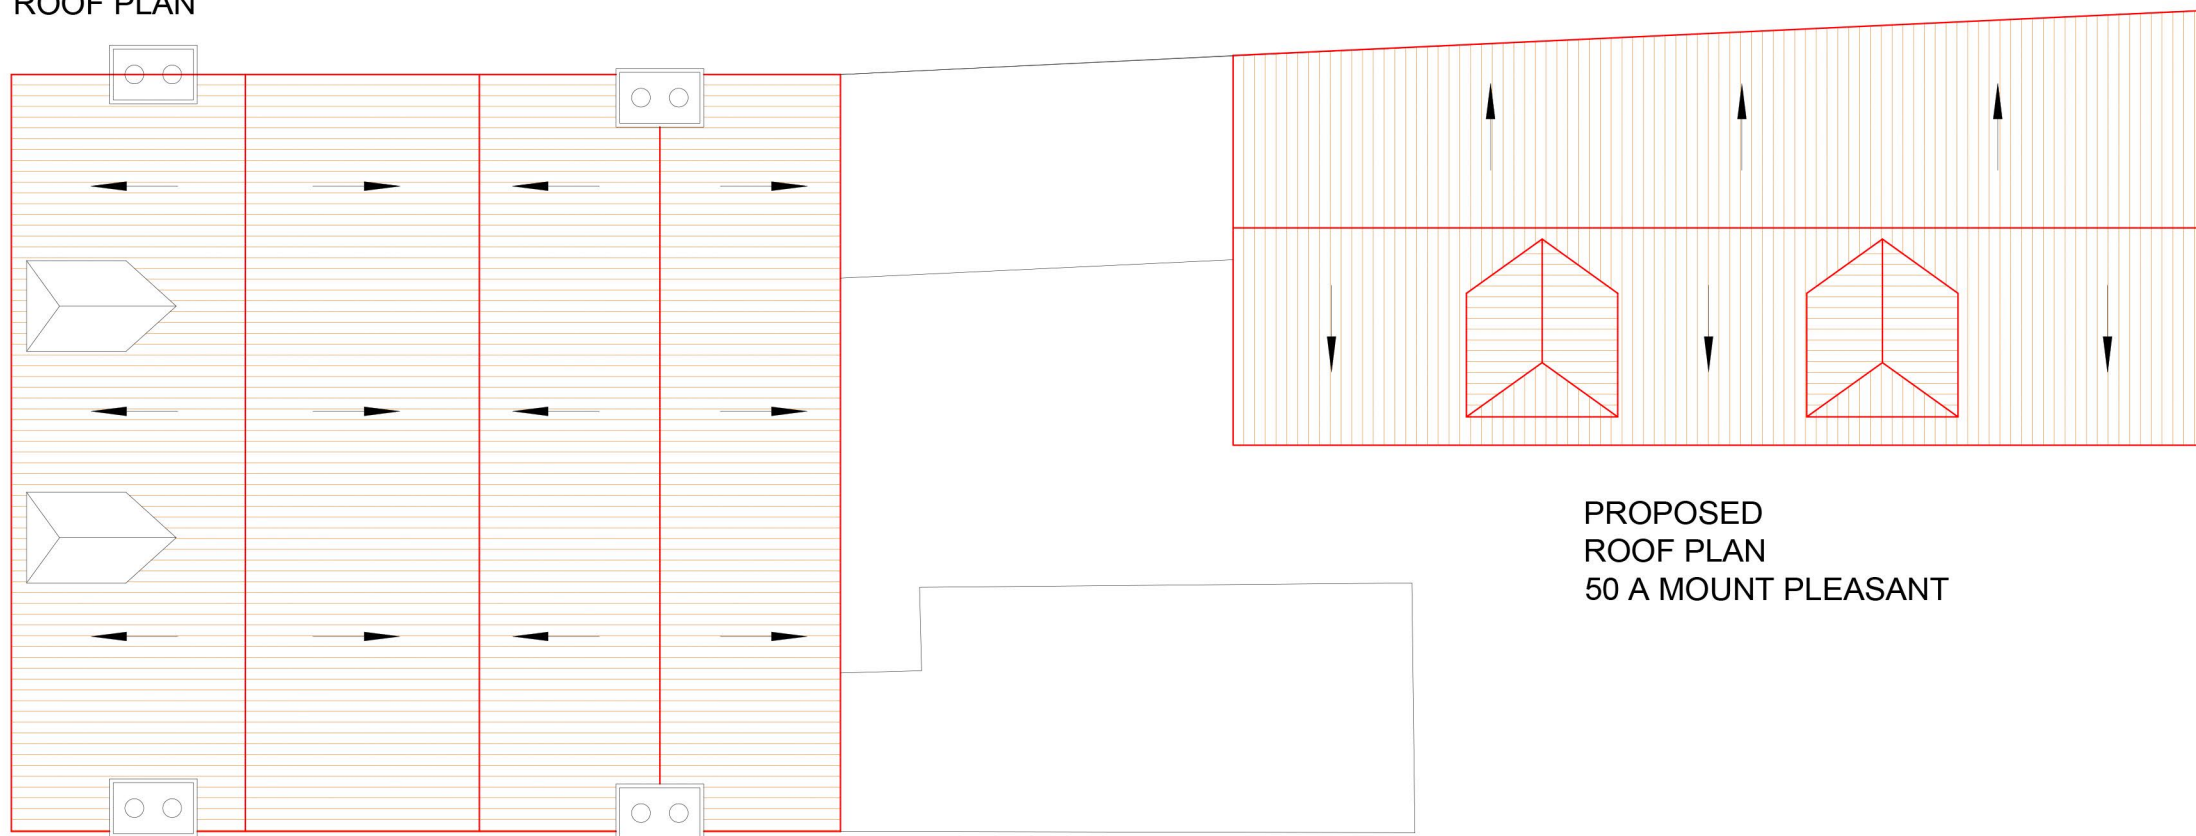

PROPOSED
ROOF PLAN
50 A MOUNT PLEASANT

0 1 2 3 4 5 6 7 8 9 10 [m]



Scale bar 1:100 @ A3

CLIENT
DRAWING NO: 202309-HB08

SITE 50 Mount Pleasant, READING, RG1 2TD
DRAWING TITLE Existing & Proposed Roof Plans

Date: 28.09.2023
Scale @ A3: 1:100
Revision: P01

HB PLANNING SERVICES EMAIL INFO@HBPLANNINGSERVICES.CO.UK CONTACT 02038539648		
Rev: P01	Date: 28.09.2023	Notes: For Planning Approval

P06A