



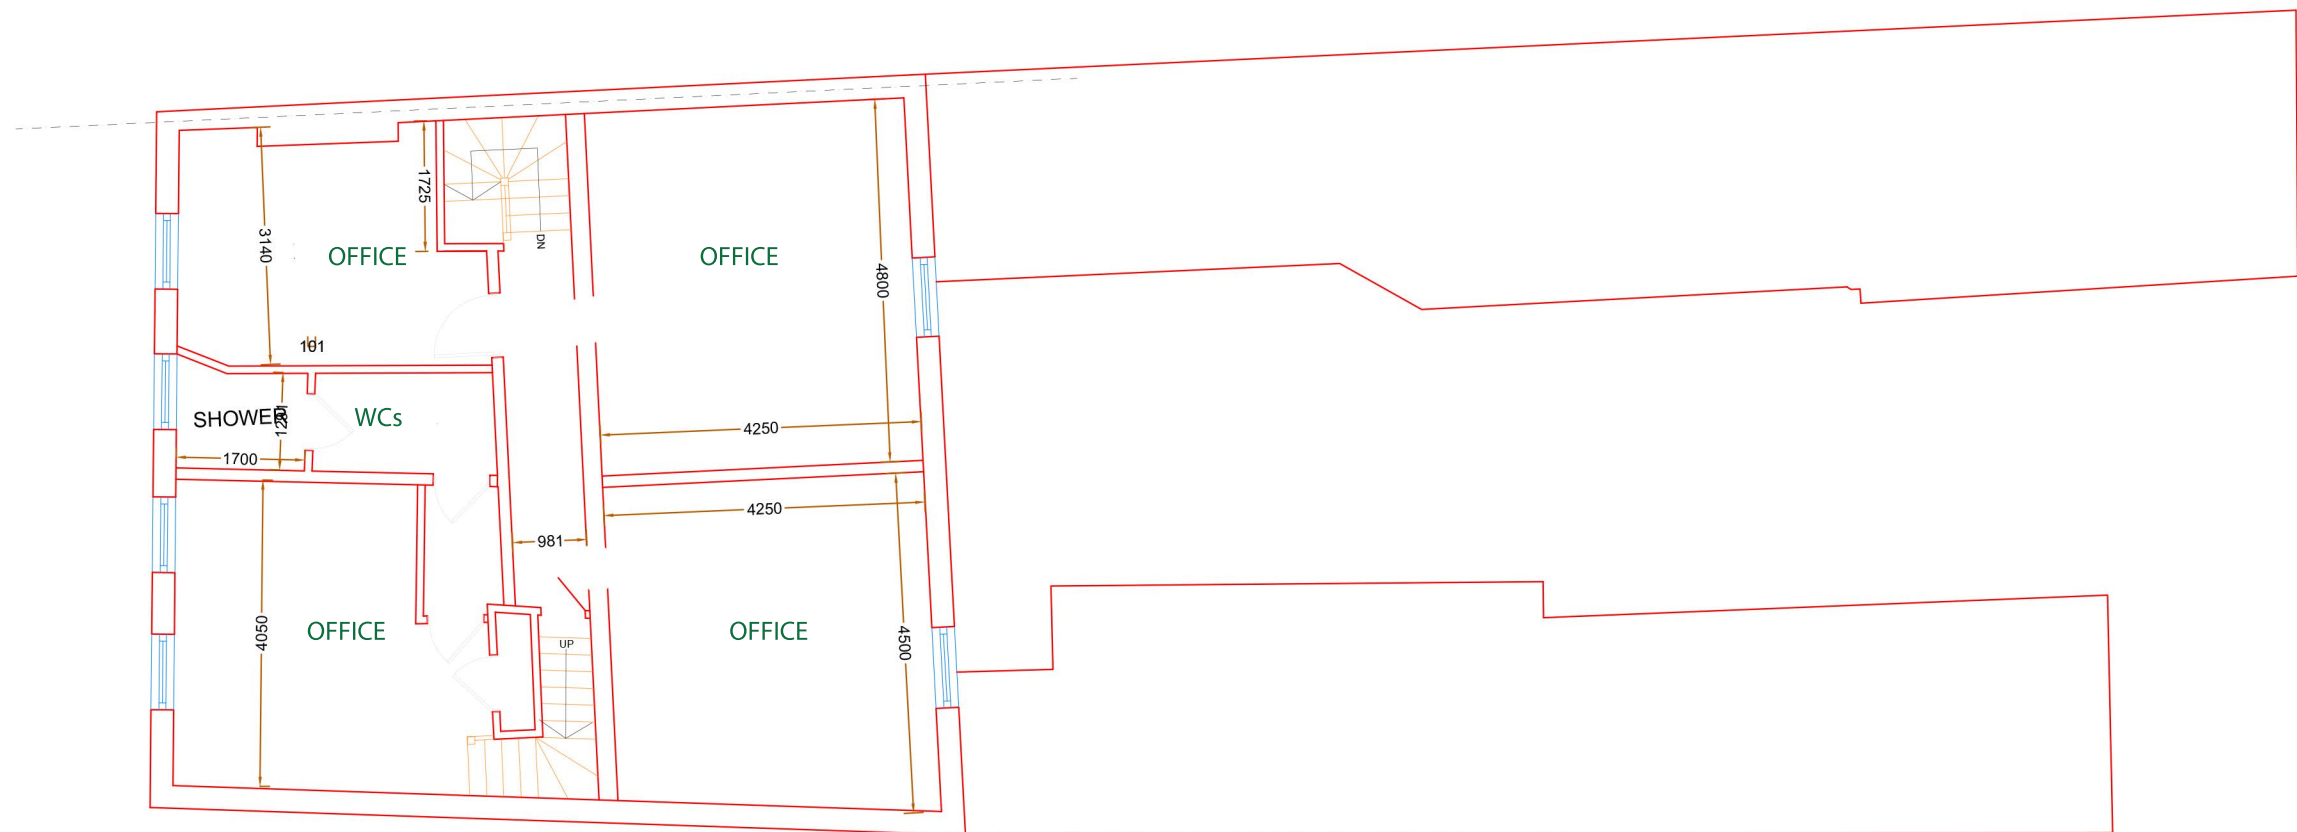


EXISTING
FIRST FLOOR PLAN

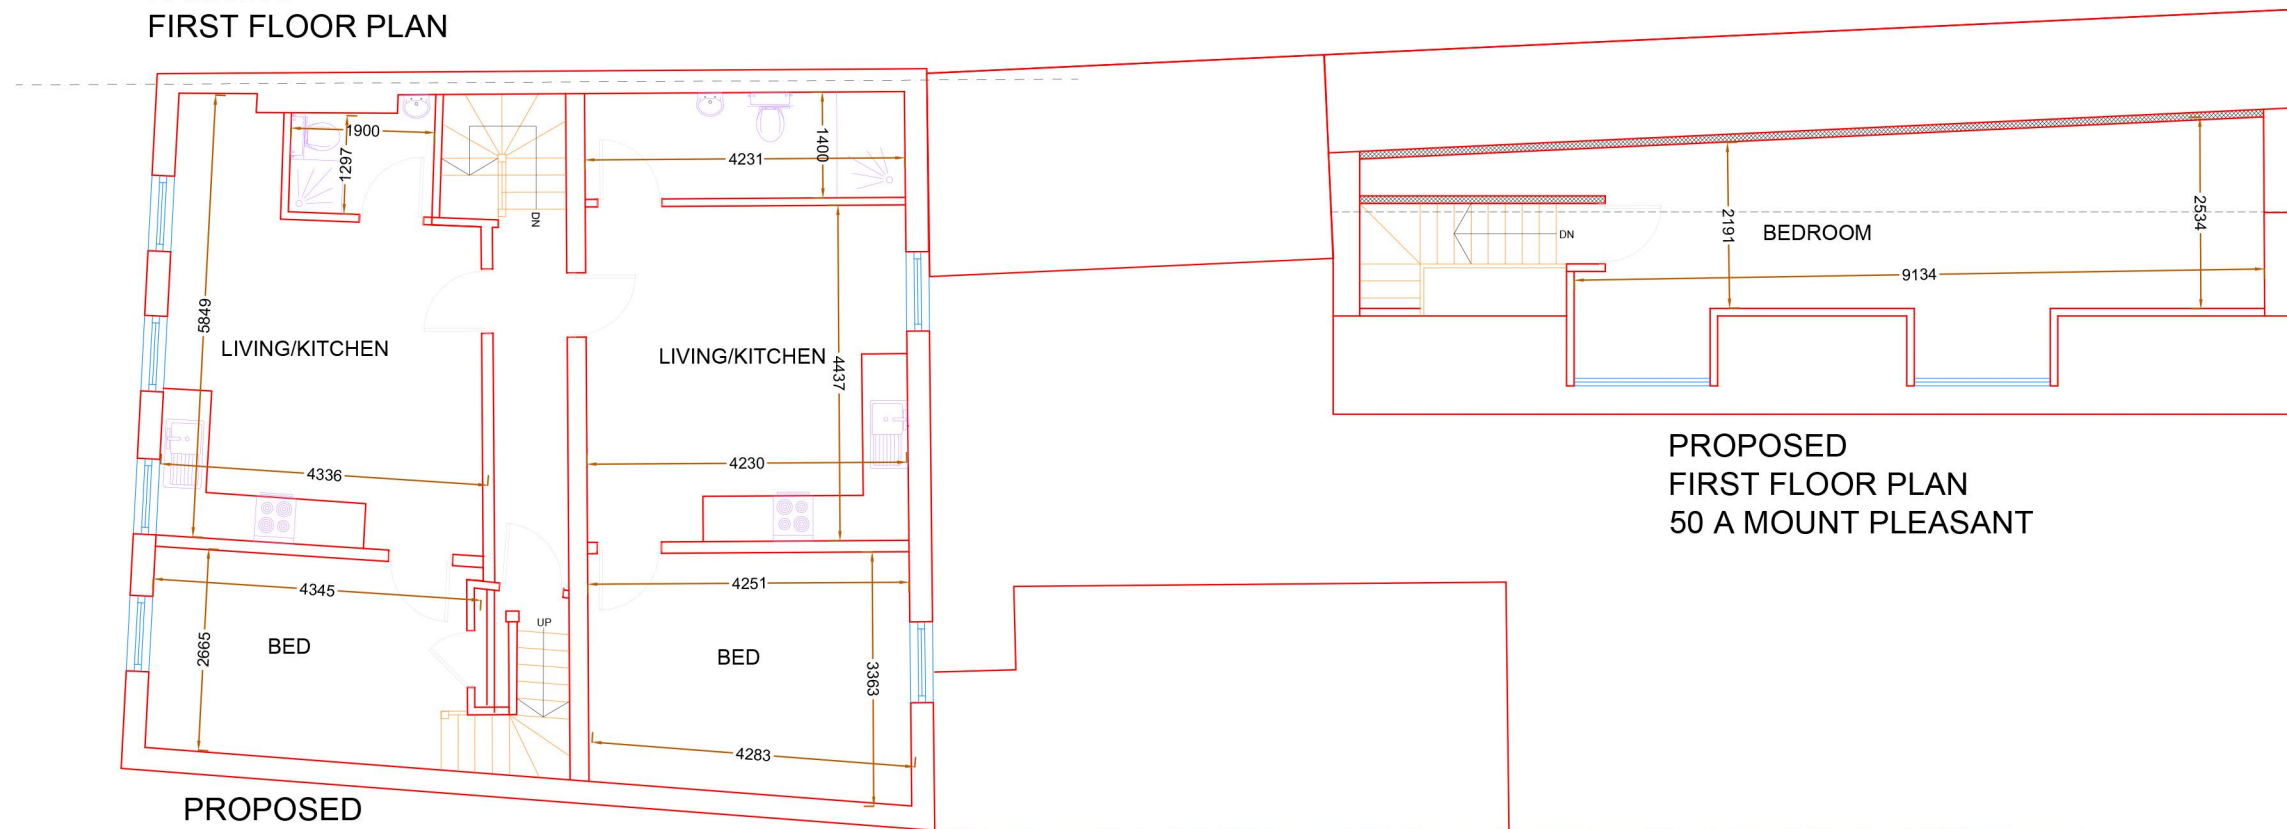

PROPOSED
FIRST FLOOR PLAN

PROPOSED
FIRST FLOOR PLAN
50 A MOUNT PLEASANT

 

Scale bar 1:100 @ A3

CLIENT	SITE	Date:	HB PLANNING SERVICES EMAIL INFO@HBPLANNINGSERVICES.CO.UK CONTACT 02038539648		
	50 Mount Pleasant, READING, RG1 2TD	28.09.2023			
DRAWING NO:	DRAWING TITLE	Scale @ A3:	Rev:	Date:	Notes:
202309-HB02	Existing and Proposed First Floor Plans	1:100	P01	28.09.2023	For Planning Approval
		Revision:			
		P01			

PO2.A