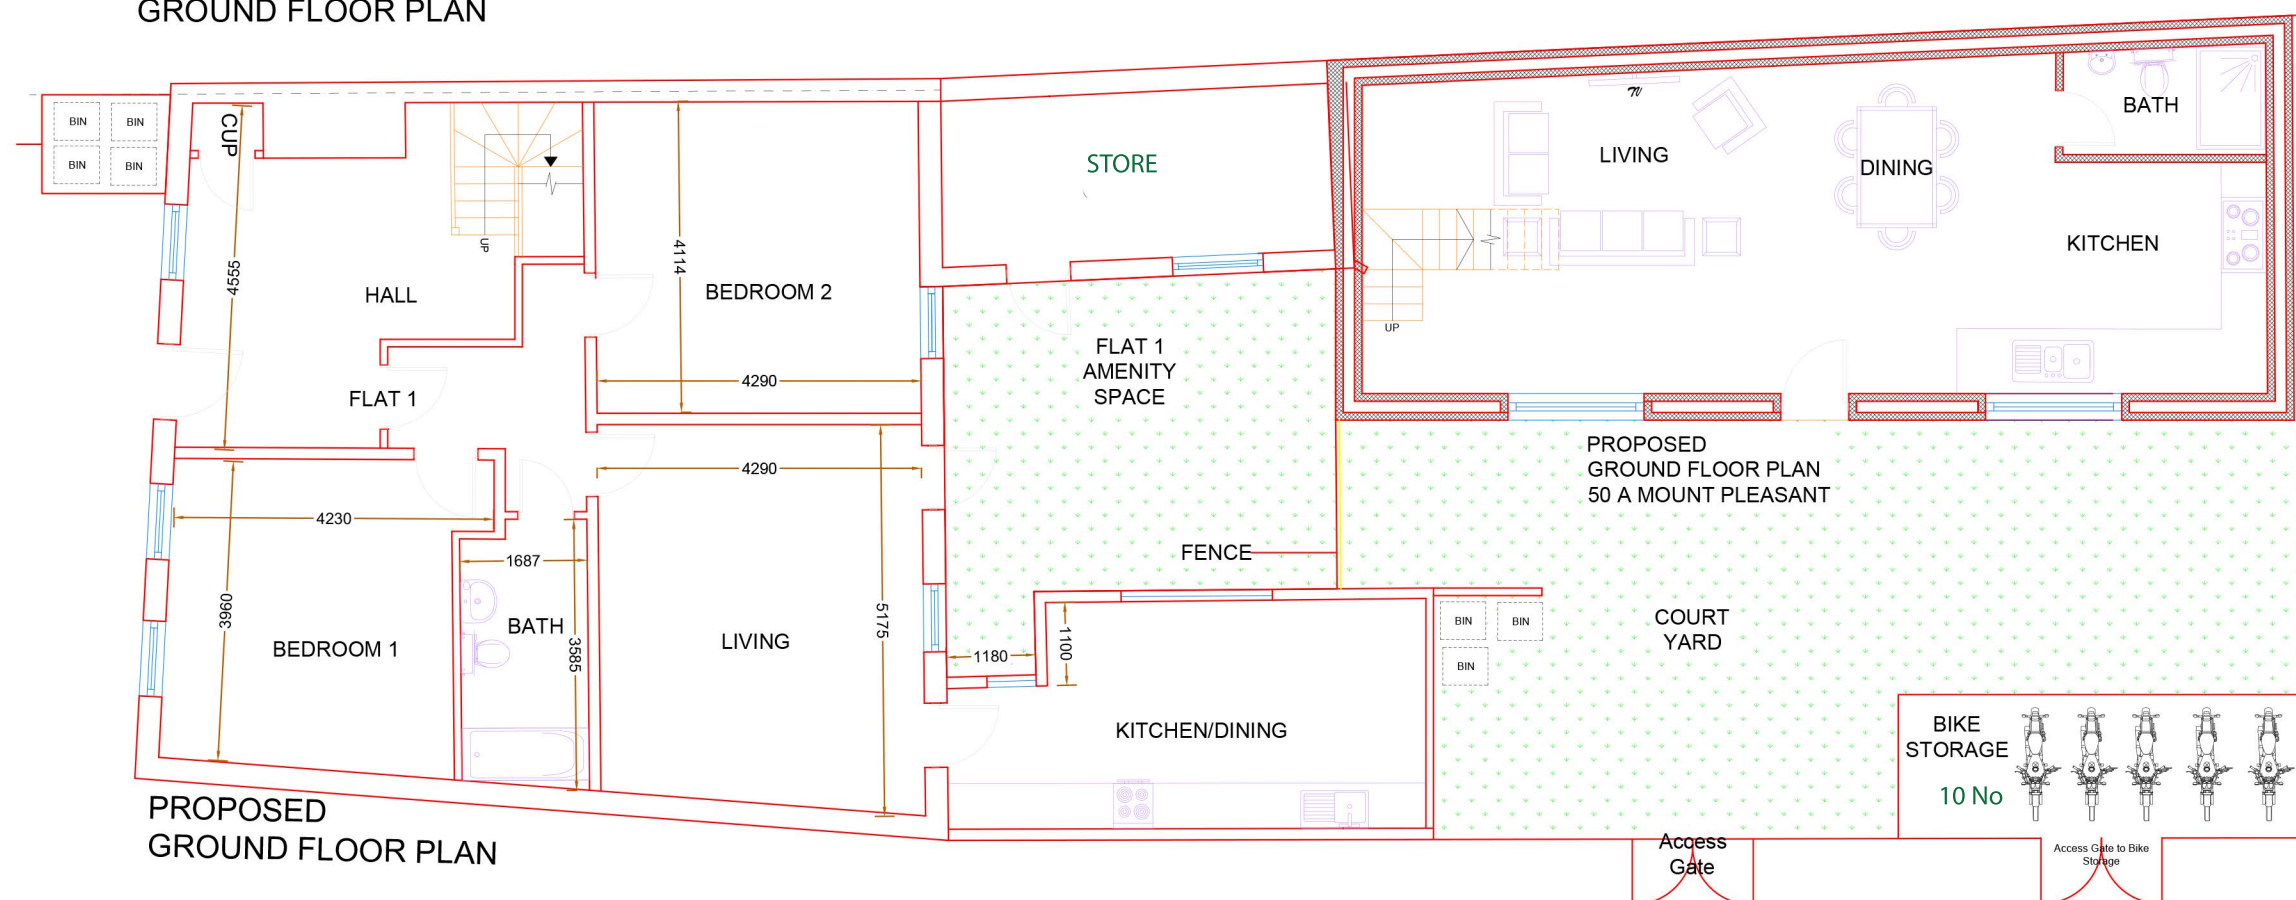
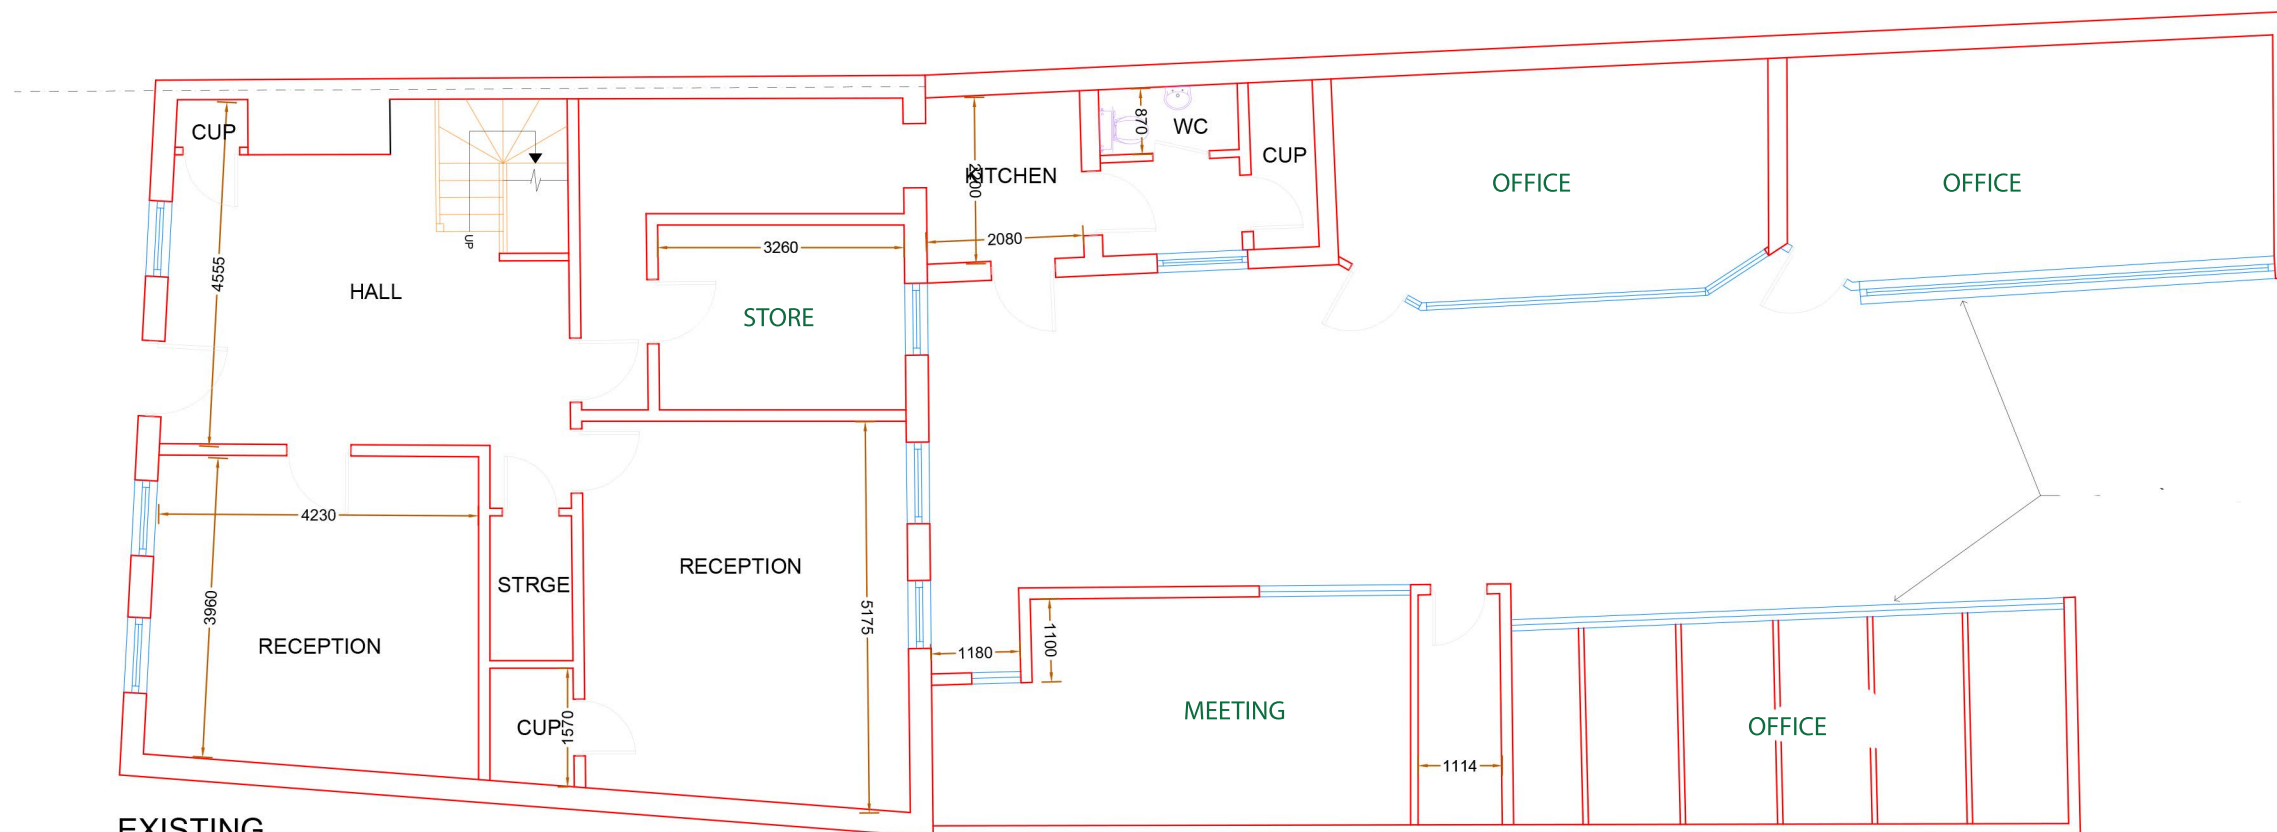


Scale bar 1:100 @ A3

CLIENT	SITE	Date:	HB PLANNING SERVICES EMAIL INFO@HBPLANNINGSERVICES.CO.UK CONTACT 02038539648	
	50 Mount Pleasant, READING, RG1 2TD	28.09.2023		
DRAWING NO:	DRAWING TITLE	Scale @ A3:		
202309-HB01	Existing and Proposed Ground Floor Plans	1:100		
		Revision:	Rev:	Date:
		P01	P01	28.09.2023
			Notes:	For Planning Approval

P01A