




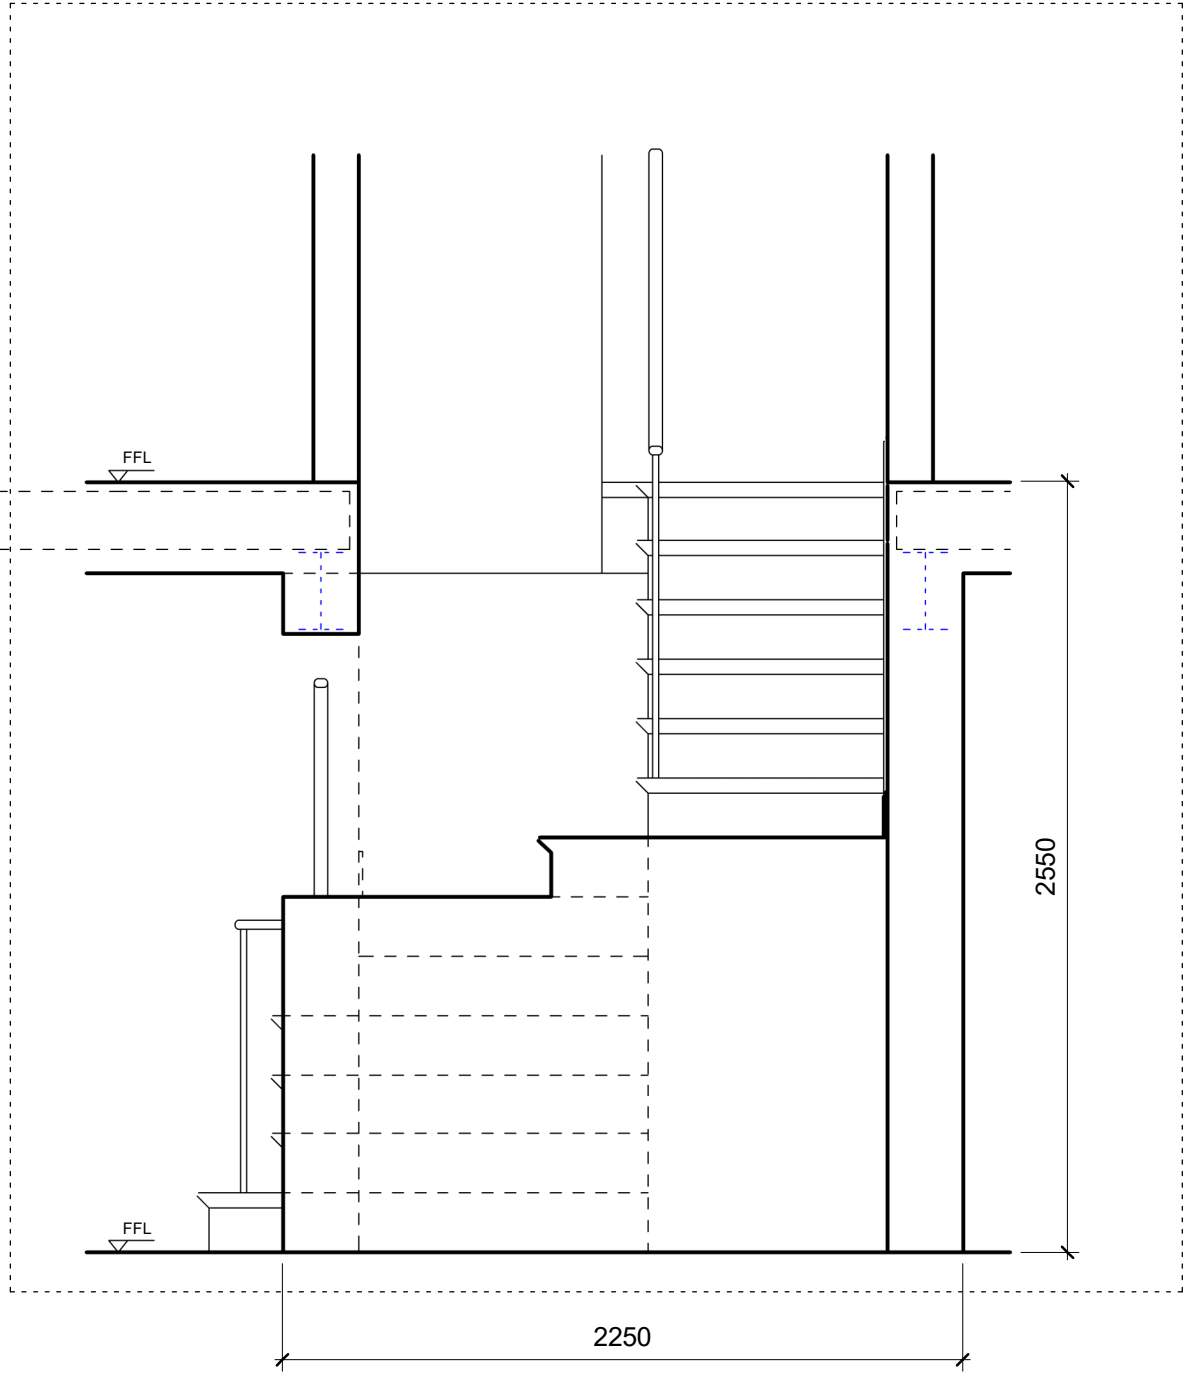


Elevation B
1:25

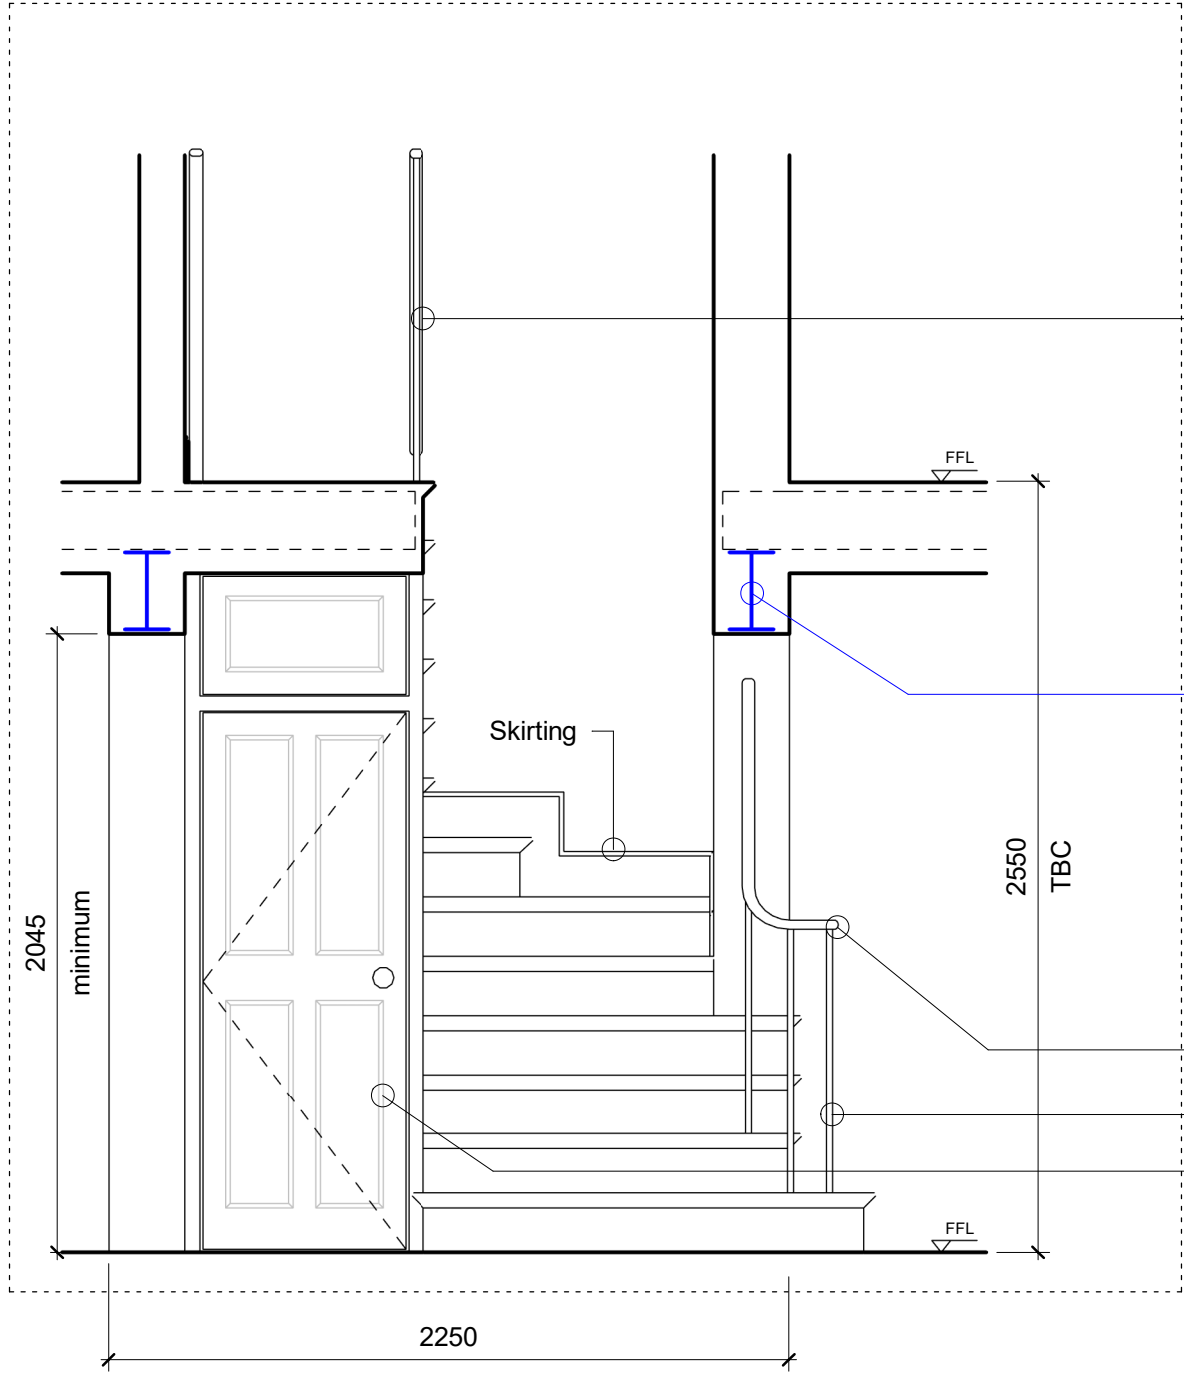

Elevation C
1:25

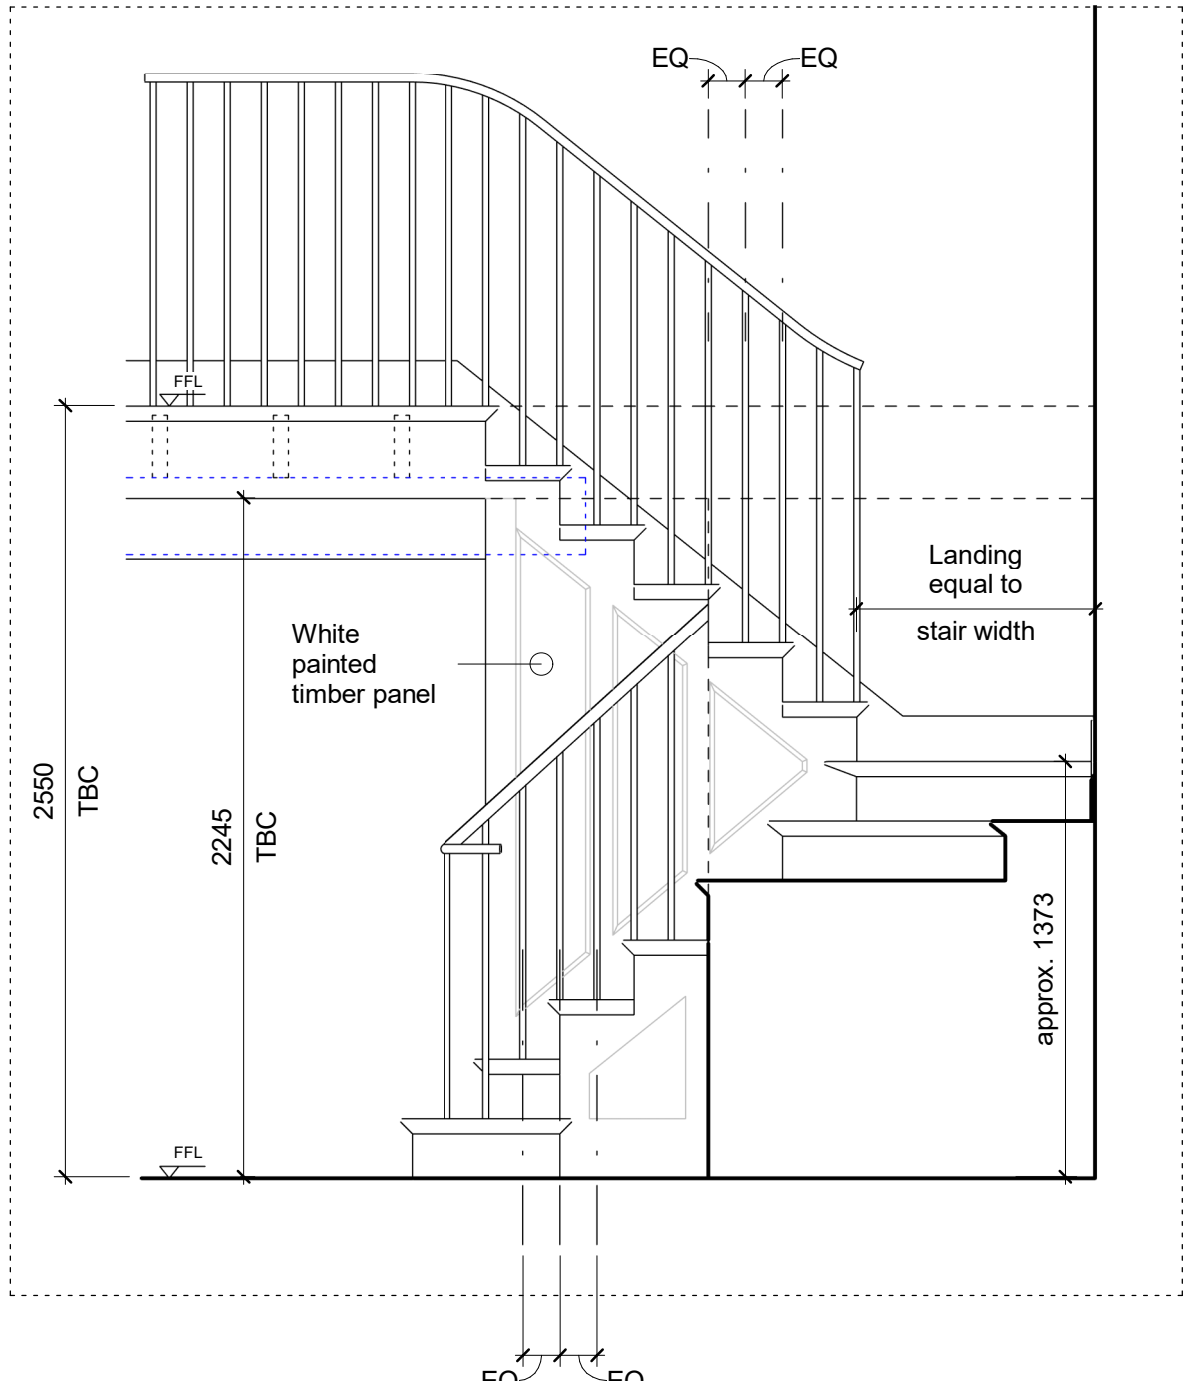

Elevation A
1:25

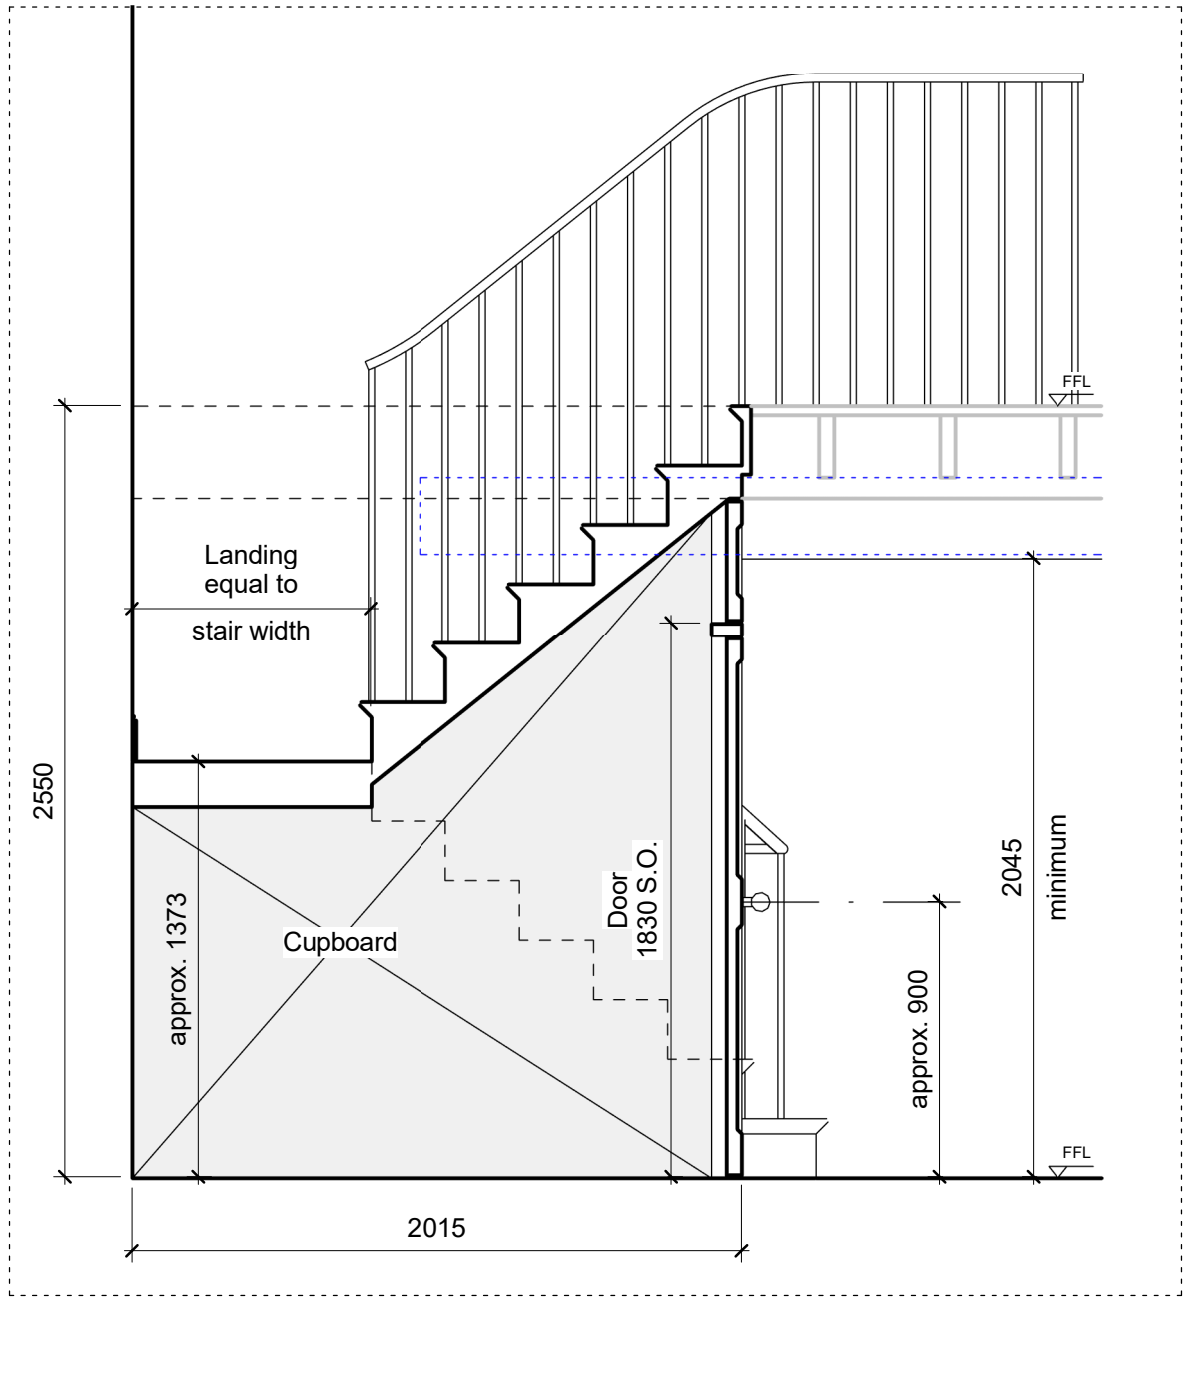

Section D
1:25

Central balustrade


For structural requirements of opening refer to structural engineer's information

Skirting


Handrail

Baluster


White painted timber panel door

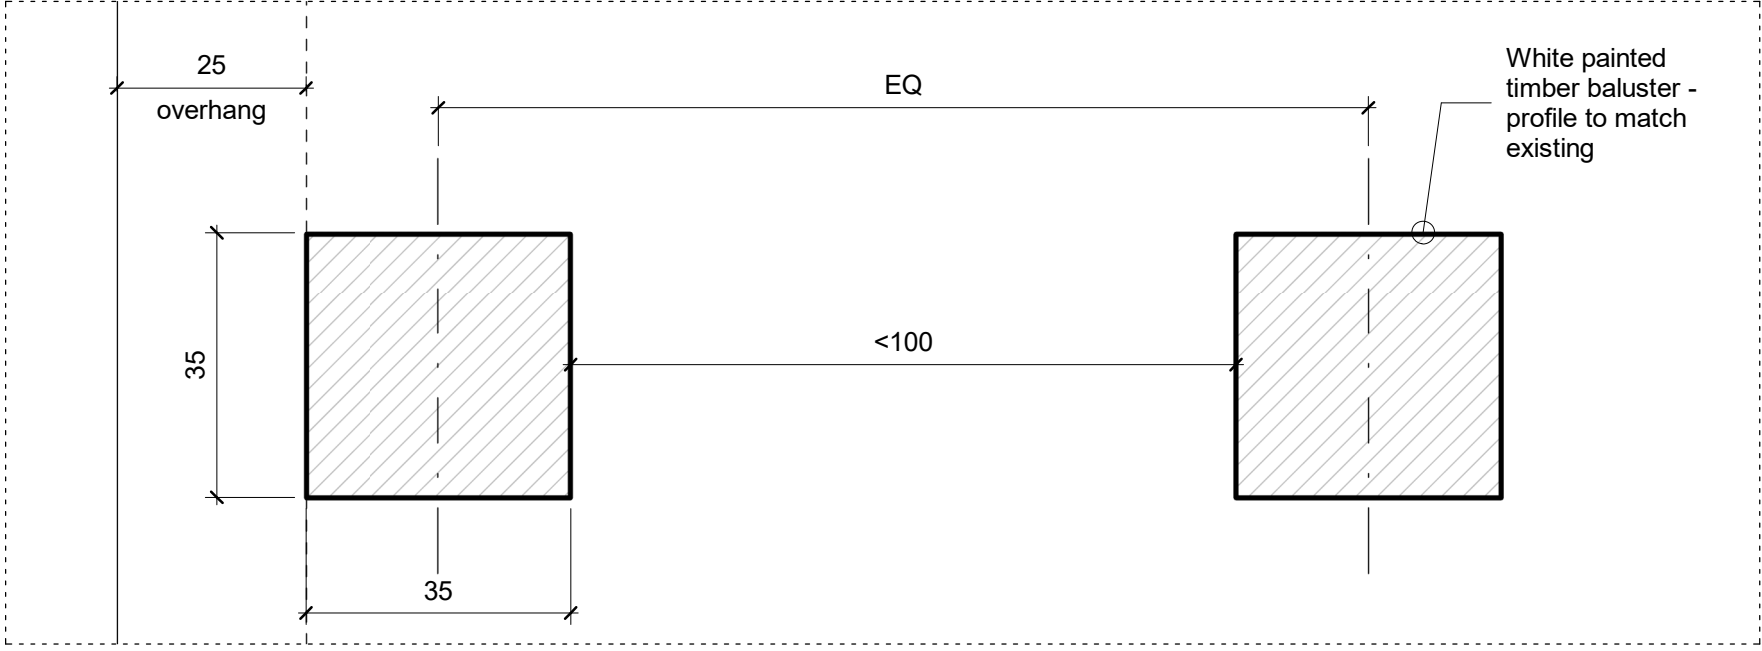


Baluster Plan
1:1

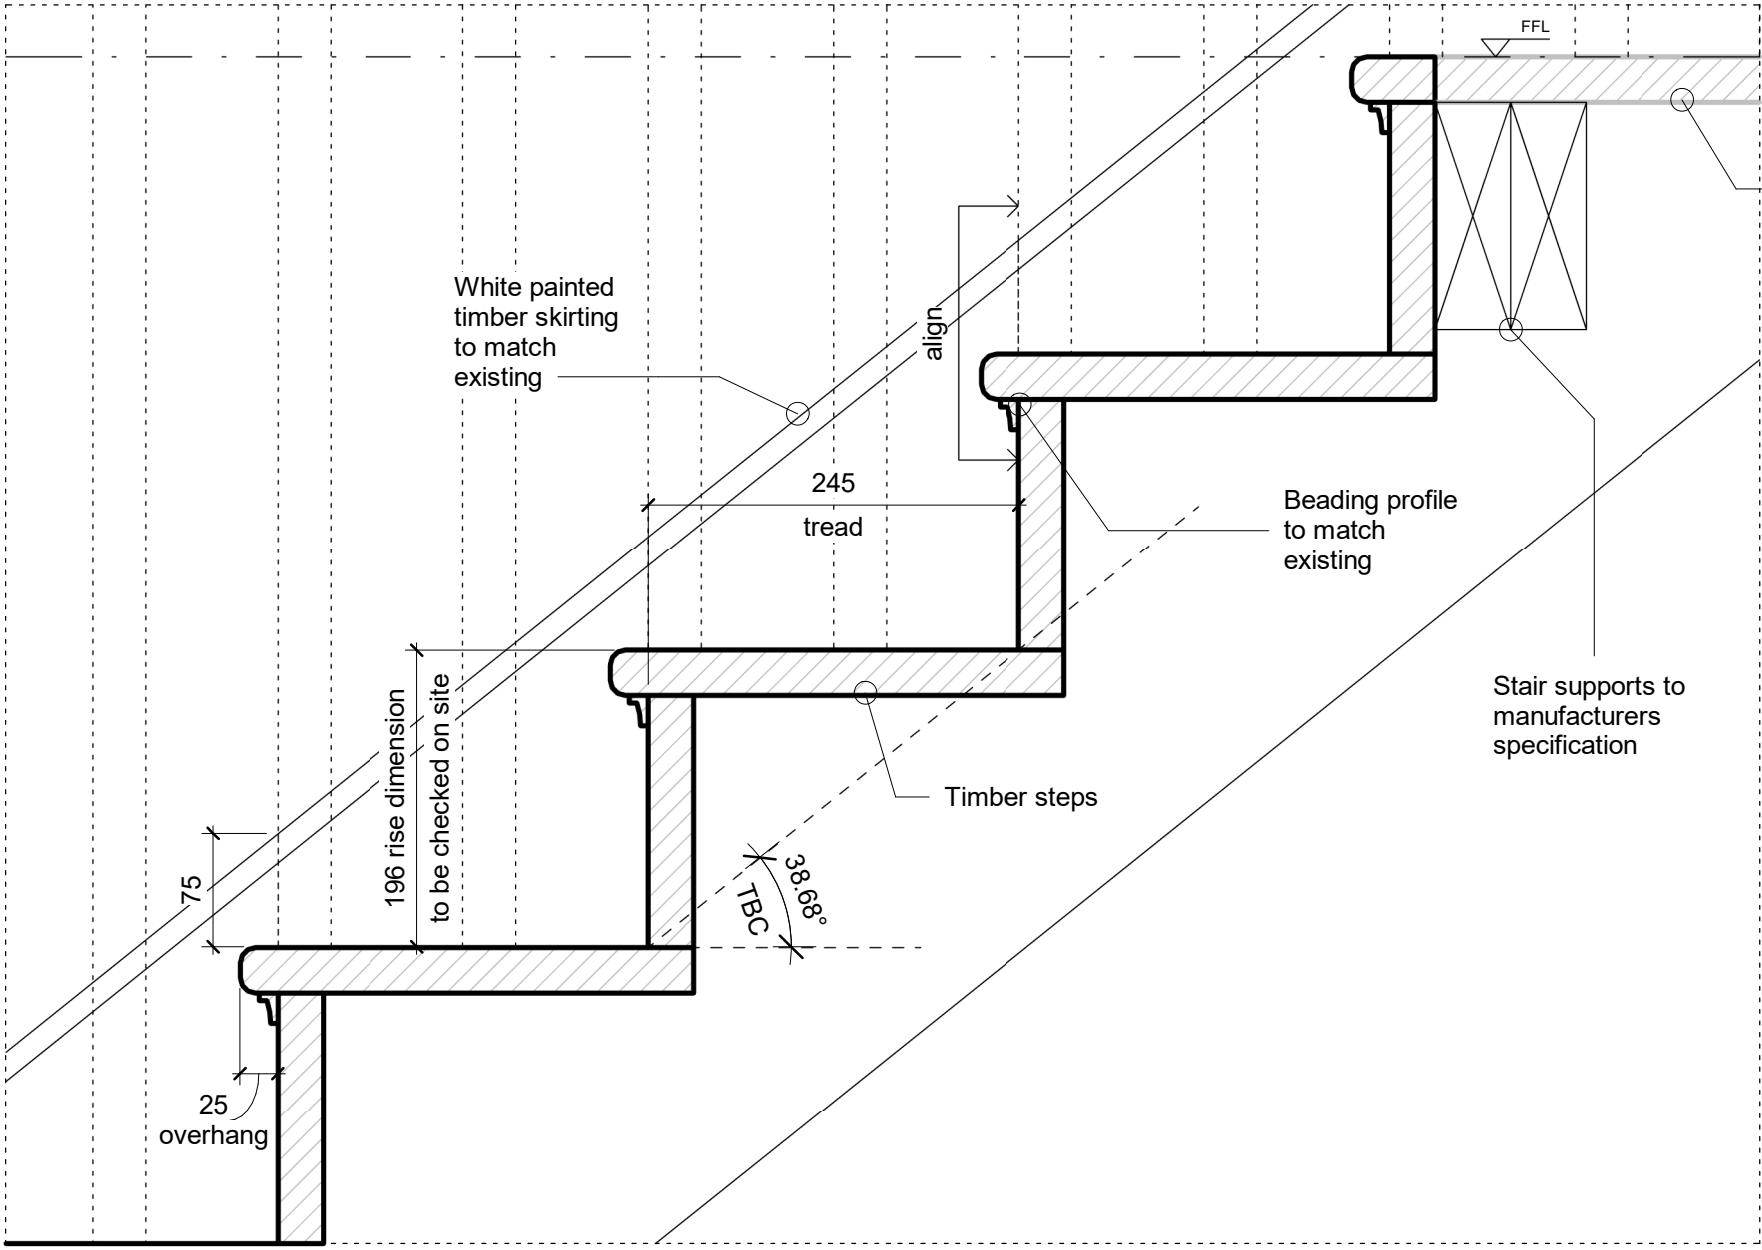


Stair Section
1:5

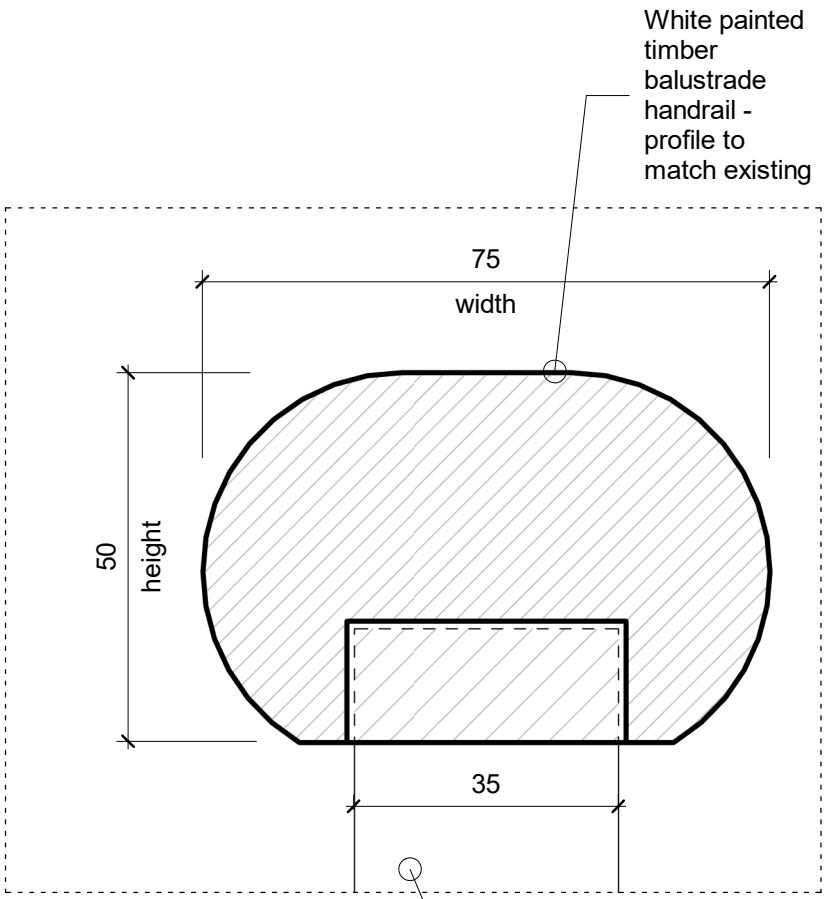

Handrail Section
1:1

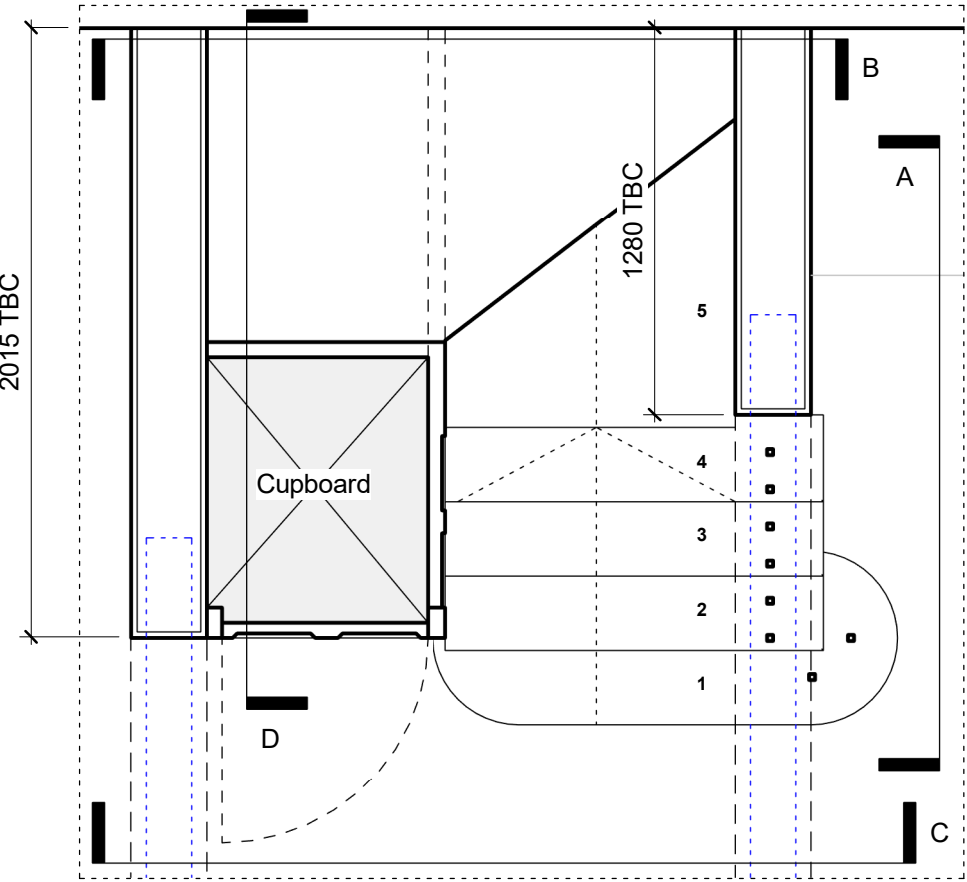

Lower Ground Floor Plan
1:25

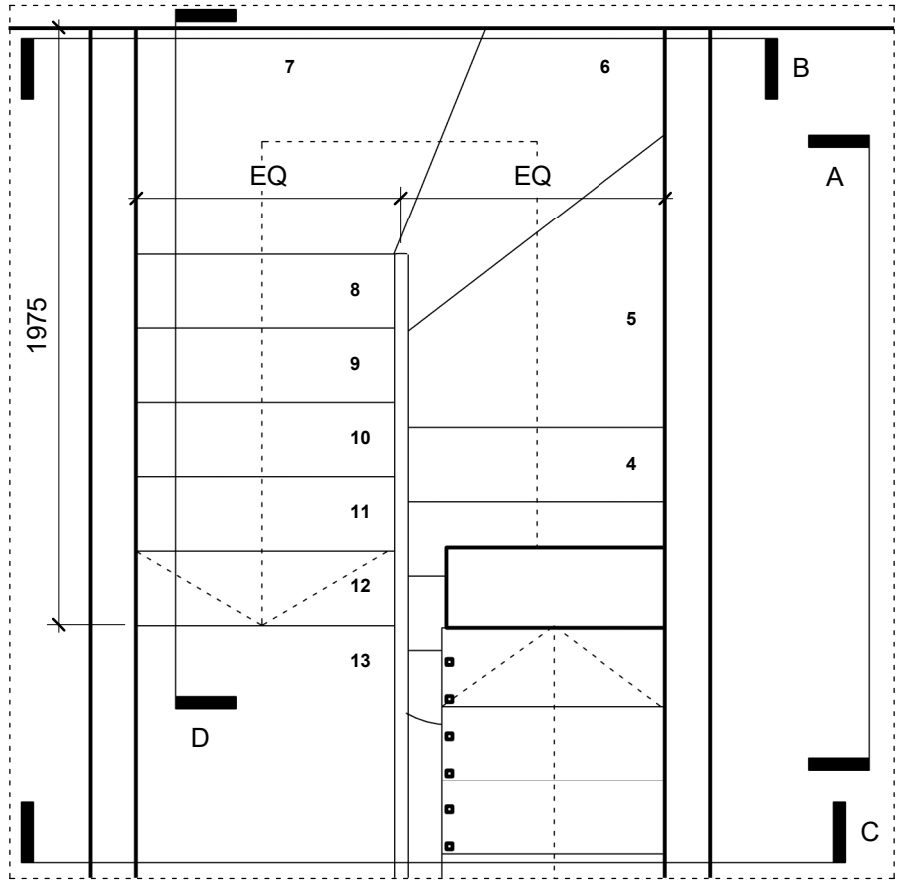

Ground Floor Plan
1:25

rev	N/A	Draft Tender Issue	dw	ch
revisions	date	issue description		

location

architect	lsd architects Unit 13, 39 Grandson Ave, London E8 3QA, UK +44 (0) 7950 007 985 hello@lsdarchitects.co.uk www.lsdarchitects.co.uk
client	Tom Dodsworth & Alison Ryder 85 London Road, Reading, RG1 5BY
notes	Dimensions govern. All dimensions are in millimeters unless noted otherwise. All dimensions shall be verified on site before proceeding. All discrepancies to be notified in writing to LSD Architects. This drawing is to be read in conjunction with all relevant architect's and engineer's information. Area measurements must not be taken to represent contractual documentation. All rights reserved. © LSD Architects Ltd. This drawing may contain data under lease from Ordnance Survey. Unauthorised reproduction infringes crown copyright.

project	2301 85 London Road
zone	Joinery - Design Intent
title	Proposed Staircase
scale	As indicated @ A1
status	Stage 4
date	
drawn by	SD
checked by	-
drawing no	rev no
2301 - LSD - 32400	/